


PRELIMINARY
HYDROLOGY AND HYDRAULIC STUDY
FOR:
BEAUMONT POINTE
CITY OF BEAUMONT,
COUNTY OF RIVERSIDE, CALIFORNIA

PREPARED FOR:
JRT BP 1 LLC
18032 LEMON DRIVE, SUITE 367
YORBA LINDA, CA. 92886
PHONE: (714) 299-8549

PREPARED BY:

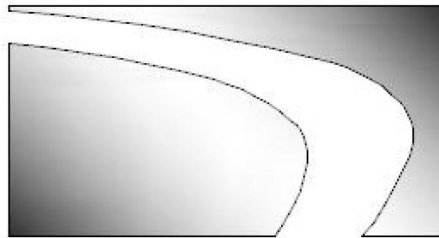

PROACTIVE ENGINEERING
CONSULTANTS WEST, INC.
27404 VIA INDUSTRIA, 2ND FLOOR
TEMECULA, CA 92590
PHONE: (951) 200-6840

FEBRUARY 2023



Table of Contents

SECTIONS

Section 1: Project Narrative	3
Section 2: Hydrological Calculation Methodology	5
Section 3: Hydraulic Calculations	9
Section 4: Vicinity Map.....	13

APPENDICES

Riverside County Flood Control District Plates & References	A
• NCRS Web Soil Survey Hydrological Soils Group Map • NOAA Atlas 14 Rainfall Data for Beaumont • Slope of Intensity Duration Curve (Plate D-4.6)	
Existing Hydrology Models and Results	B
Developed Hydrology Models and Results	C
Existing Culvert Hydraulic Analysis.....	D
Developed Unit Hydrograph Analysis	E
Santa Ana River Watershed BMP Sizing Calculations	F
Hydrology Key Maps	G
• Existing Hydrology Key Map • Developed Hydrology Key Map • Developed Unit Hydrograph Key Map	
References.....	H

Section 1: Project Narrative

The Beaumont Pointe Specific Plan project is approximately 539.9 acres where roughly 276.4 acres will be developed for commercial and warehousing with paved parking. The project also includes a portion dedicated to future retail development located at the most eastern edge of the property. The project is located within the County of Riverside on the western border of the City of Beaumont on the southeast side along the frontage of 60 Freeway. The project will have access from the future extension of 4th Street from the adjoined development on the western property line.

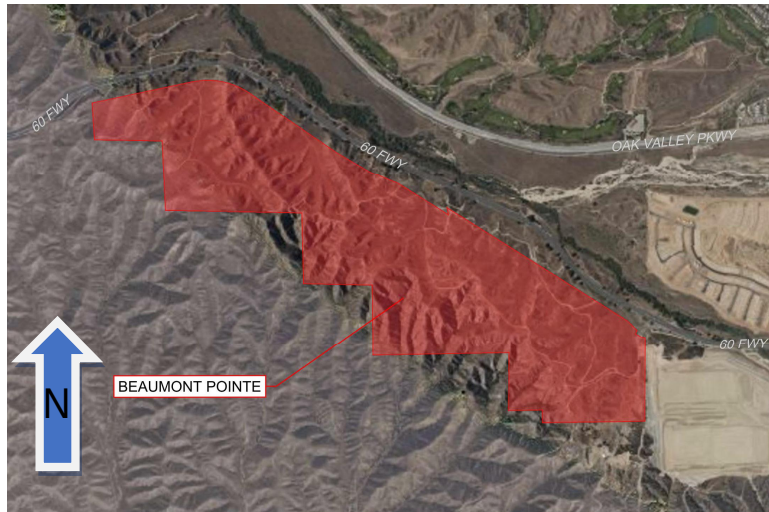


Figure 1: Vicinity Map

EXISTING DRAINAGE CONDITION:

The project site is currently on undeveloped open space between the 60 Freeway and the northern edge of the foothills of the Badlands. The property is located within FEMA Zone X per FRIM panels 0785G and 0795H. All the runoff from the property drains north towards the 60 Freeway to 16 existing Caltrans culverts (1-16) via their respective tributary areas (drainage areas 100 thru 1600) as depicted in the Existing Hydrology Key Map in Appendix F. The pre-developed tributaries include the offsite areas in between the south edge property lines and the ridgelines along the adjacent hillsides. The runoff from these tributaries is detained in the natural detention areas located adjacent culvert inlets. All the culverts ultimately discharge into San Timoteo Creek that flows northwest along the 60 Freeway. Table 1 summarizes the existing hydrology analysis for the 16 tributaries along with their respective culvert sizes and calculated capacities.

PROPOSED DRAINAGE DESIGN CONCEPT:

The proposed development maintains the 16 existing culverts (1-16) as the discharge points apart from the first two culvert (1 and 2). Culverts 1 and 2 are to be abandoned in place and proposed 20'x20' reinforced concrete box (RCB) to be installed west of culvert 1 as part of the improvements Caltrans is constructing on the 60 Freeway. Portions of the Caltrans freeway widening plan can be found in Appendix H.

The runoff from the developed site will be intercepted by a proposed onsite drainage system which routes the runoff to four stormwater treatment basins where the water is detained and treated in accordance with the Riverside County *LID BMP Design Manual* for the Santa Ana River Watershed requirements. Runoff is then discharged into their respective culvert tributaries. The entire proposed storm water management system will be located within the property boundaries. Table 2 summarizes the developed hydrology analysis for Areas 1 through 16. The developed hydrology key map can be found in Appendix G.

The proposed stormwater treatment basins will provide peak runoff mitigation before discharging to the culverts. All basins outlet into the natural drainage areas upstream of their culverts where the water continues to be naturally detained and mitigated before converging with San Timoteo Creek. A summary of the basin detention volumes Basins 1 through 4 can be found in Appendix F.

For the future commercial Parcels 1 and 2, also referred to Planning Areas 1 and 2, will be mass graded and utilize temporary sediment basins until they are fully developed with permanent fixtures in the future. Per this study, outlet structures that connect to the backbone storm drain lines have been provided to these parcels and have been sized for an assumed land use and impervious fraction for commercial use. However, the future developer of these parcels will need to provide the final mitigation basins and BMP solutions that best works with the proposed site plan.

STORMWATER TREATMENT:

Treatment of first flush waters from the commercial and warehouse parcels will be accomplished through four proposed BMP basins (Basin 1 thru Basin 4). Future soil percolation and infiltration tests will need to be conducted to determine the BMP basin type and to verify if infiltration basins will be feasible for this project. The proposed BMP basins will be consistent with Riverside County Stormwater Quality Best Management Practice Design Handbook. See Appendix F for the Santa Ana Watershed BMP Basin worksheet for the basin design summary.

Parcels 1 and 2 will implement SE-2 sediment basins per the CASQA California Stormwater BMP Handbook Construction. These basins will be implemented in the interim graded condition until the final site plan and design is approved. Preliminary sizing calculations for sediment basins were prepared but final sediment basin sizing shall be included with the erosion control plans.

DESIGN ASSUMPTIONS:

- A. Hydrologic soil groups were obtained from NRCS Web Soil Survey Hydrological Soils Group Map (see Appendix A for Soil Survey results). A future geotechnical soils report will be crossed referenced to confirm the hydrological soils groups for the project.
- B. Antecedent moisture condition AMC 2 (moderately moist) was used for all calculations.
- C. The standard intensity-duration curve (RCFC & WCD Hydrology Manual Plate D-4.6) for 'Beaumont Area' was used.
- D. Precipitation values for the 10-year and 100-year, 1-hour events were acquired from NOAA Atlas 14.

Section 2: Hydrological Calculation Methodology

RATIONAL METHOD ANALYSIS & MODELING:

The Modified Rational Method hydrology analysis for this study is based upon “Riverside County Flood Control and Water Conservation District Hydrology Manual”, dated April 1978. Software designed by “CivILDISEIGN” of San Bernardino was used to solve the drainage models of the site. The output is printed in the Standard Riverside County format.

1. Rainfall:

The computer software stores a rainfall database corresponding to Plate D-4.1 that provides all the required time vs. intensity data for Riverside County.

2. Infiltration:

Soil type was based on soils group map from NRSC Web Soil Survey. The computer software then uses Plates D-5.1 through D-5.8 as applicable.

3. Runoff and Routing:

After the “C” value is determined, the computer software determines the runoff and routes the flood downstream based on the input model and Plates D-7 through D-9 as necessary.

The following tables summarize the existing hydrology analysis for the property for the 100-year storm event. The software output files for the models can be found in Appendix B. Per the NRSC Web Soil Survey, the hydrologic soil groups A, B, C, and D were present onsite and mapped. For each subarea the soil cover was calculated as a percentage of which was utilized to calculate the runoff index. The rational method calculates the weighted runoff coefficient for each subarea and determines the average runoff index to be later implemented in unit hydrograph models. Details for the method for calculating the hydraulic capacities for the culverts can be found in Section 3 and Appendix D. Where runoff exceeds the calculated culvert capacity, the excess runoff ponds within the natural detention areas adjacent to the culvert invert. For Area 1100 and culvert 11, the approximate natural detention area is 18.4 ac-ft. For Area 1300 and culvert 13, the approximate natural detention area is 15.8 ac-ft. Areas 600 and 900 have an estimated natural detention capacity of 10.18 ac-ft and 12.06 ac-ft, respectively.

Table 1: Existing Rational Method Analysis & Culvert Capacity

Pre-Developed Drainage Area ID	Pre-Developed Area (AC.)	Q ₁₀₀ (CFS)	Time of Concentration (minutes)	Average Runoff Coefficient (RI)	Culvert ID	Culvert Size	Culvert Capacity, Calculated (CFS)
100	140.1	376.7	14.8	78.8	1	*54" CMP	**483.4
200	2.6	9.0	9.1	72.3	2	*30" CMP	
300	9.3	28.4	11.6	75.1	3	30" CMP	96.0
400	16.9	54.5	11.2	75.2	4	36" CMP	154.1
450	0.4	1.8	5.0	78.0	Not Applicable	Not Applicable	Not Applicable
500	5.4	16.4	12.1	75.9	5	30" CMP	71.8
600	53.9	160.5	12.8	74.6	6	42" CMP	132.0
700	4.4	14.3	10.6	76.2	7	24" CMP	59.5
800	7.0	22.6	10.7	76.5	8	24" CMP	51.5
900	14.1	49.7	9.2	76.2	9	24" CMP	38.7
1000	0.5	2.2	5.2	78.0	10	24" CMP	77.8
1100	79.1	212.6	16.2	75.8	11	48" CMP	79.2
1200	3.0	10.5	8.8	73.9	12	24" CMP	54.1
1300	65.7	191.2	13.6	74.8	13	36" CMP	138.8
1400	4.7	8.7	30.3	75.7	14	36" CMP	118.6
1500	25.8	88.4	9.7	75.1	15	36" CMP	119.6
1600	90.5	234.7	17.0	75.1	16	2-48" CMP	476.9
Total	523.4	1,482.2	30.3				

* Existing culverts with no available data to use to calculate the estimated capacity. Culvert capacity calculations can be found in Appendix D. Existing culverts to be replaced by a 20'x20' RCB per Caltrans 60 Freeway widening project. Culvert capacity calculations based on Caltrans drainage plans (slope & pipe size). See selected Caltrans Drainage plan sheets in Appendix H).

** Proposed 20'x20' RCB culvert capacity calculated with an assumed depth of 2 ft which is 10% of the total height of the culvert. The actual capacity of the culvert far exceeds the assumption and is a function of the depth of flow, however it is unlikely that the depth of flow will exceed 25% of the total height.

The following tables summarize the developed hydrology analysis for the property for the 100-year storm event. The software output files for the models can be found in Appendix C. Details for the method for calculating the hydraulic capacities for the culverts can be found in section 3.

Table 2: Developed Rational Method Analysis

Developed Area ID	Developed Area (AC)	Q ₁₀₀ (CFS)	Time of Concentration (minutes)	Runoff Index (RI)	Basin ID	Culvert ID	Culvert Size	Culvert Capacity, Calculated (CFS)
1	177.4	428.1	19.1	69.2	Basin 4	1	*54" CMP	**483.4
2	2.6	9.0	9.2	72.3	N/A	2	*30" CMP	
3	7.0	21.0	12.0	74.0	N/A	3	30" CMP	
4	6.7	21.6	10.3	73.8	N/A	4	36" CMP	154.1
45	0.4	1.8	5.0	78.0	N/A	N/A	Not Applicable	Not Applicable
5	5.1	15.6	11.4	74.8	N/A	5	30" CMP	71.8
6	43.9	114.2	11.2	60.6	Basin 3	6	42" CMP	132.0
7	4.2	15.2	8.6	76.1	N/A	7	24" CMP	59.5
8	5.2	16.9	10.3	75.9	N/A	8	24" CMP	51.5
9	9.6	31.3	10.0	69.8	N/A	9	24" CMP	38.7
10	0.5	2.1	6.0	78.0	N/A	10	24" CMP	77.8
11	12.1	36.7	12.2	74.6	N/A	11	48" CMP	79.2
12	2.9	10.2	9.0	74.0	N/A	12	24" CMP	54.1
†13	117.9	313.1	17.2	58.2	Basin 2	13	36" CMP	138.8
14	4.2	13.7	10.1	75.4	N/A	14	36" CMP	118.6
15	7.7	22.2	12.7	72.3	N/A	15	36" CMP	119.6
16	137.3	311.7	26.2	52.1	Basin 1	16	2-48" CMP	476.9
Total	544.9	1,379.5						

* Existing culverts with no available data to use to calculate the estimated capacity. Existing culverts to be replaced by a 20'x20' RCB per Caltrans 60 Freeway widening project. Culvert capacity calculations based on Caltrans drainage plans (slope & pipe size). See selected Caltrans Drainage plan sheets in Appendix H).

*** Proposed 20'x20' RCB culvert capacity calculated with an assumed depth of 2 feet which is 10% of the total height of the culvert.*

† Area 13's peak flow rate will be split between Area 11 and 13's culverts via a proposed junction structure with flow restriction storm gates. Details of diversion structure to be included with the final version of this study. Please see discussion below and in section 3: existing culvert analysis for runoff exceeding the calculated culvert capacity.

Each culvert has an existing natural drainage detention area located before the upstream inlets. These areas will provide detention storage and peak flow mitigation for the increased flow rates that exceed the calculated culvert capacity.

Section 3: Hydraulic Calculations

EXISTING CULVERT ANALYSIS:

No previously prepared hydrology or hydraulic studies or design plans or design flow rates were found for the existing culverts. Therefore, the culvert capacities were estimated using the Manning's equation for gravity pipe flow utilizing field survey data to determine the size, material, and slope of the culverts. The capacities of the culverts were calculated using the civil design software *CivilCADD Version 2.1* under maximum open channel flow conditions ($D/d = 0.938$) based on survey shots taken at the upstream and downstream flowline elevations. A Manning's roughness coefficient 'n' of 0.015 typically used for CMP was assumed since the current field conditions of the culverts were not verified. The hydraulic calculation output files can be found in Appendix D.

These culverts may be able to accept more flow, however this will cause the runoff to pond upstream within their respective natural drainage areas. These natural detention areas will provide storage and flow mitigation for the increased runoff produced by the project site before routing through the existing culverts.

SYNTHETIC UNIT HYDROGRAPH METHOD:

The Synthetic Unit Hydrograph, a computational procedure for developing peak runoff and discharge for storms of a specified recurrence interval, was used to evaluate our detention and mitigation needs onsite. This procedure calculates effective rainfall, which is the portion of the total rainfall that appears as surface runoff, at a specific concentration point. Precipitation data for the project location was taken from NOAA Atlas 14 and are provided in Appendix 1 of this report. It should be noted that the peak runoff flowrates resulting from the unit hydrograph analysis will vary from the peak runoff from the Modified Rational Method due to the different methodology and calculations as well as the parameters based on the times of concentration and flow travel lengths. The different methods serve to help design and size specific elements of the proposed onsite storm drain system. The Modified Rational Method is utilized for designing and sizing inlet structures and storm drain pipes whereas the Unit Hydrograph Method is used to design the basins with the necessary capacity.

The 100-year storm frequencies for each of the 1-hour and 24-hour durations were analyzed for increased runoff mitigation.

The following assumptions/guidelines were applied in the use to the Synthetic Unit Hydrograph Method:

- The 100-Year point rainfall depths at 1 and 24-hour durations were obtained from NOAA Atlas 14.
- Lag times used for the development of the synthetic unit hydrograph were generated based on the size and shape of the sub basin. The watershed sub area lag times were calculated according to the lag time equation as indicated in the RCFC&WCD Hydrology Manual.
- The basin factor (Manning's 'N'-value) 0.030 was estimated based on field investigations and existing and planned development. For the developed condition models, a Manning's 'N'-value of 0.015 was used which.
- The Foothill S curve graph was used for this project site due to the existing ground slope which ranges from steep to flat (>30% to <0.5%). The 1 and 24-hour, 5-minute interval data was used.

These were derived from the RCFC & WCD Hydrology Manual and are applied to the unit hydrograph model within the CivilDesign Software.

- An area averaged infiltration rate was calculated based on hydrologic soil type, vegetative cover land use and impervious percentage. The “low loss rate” function was then incorporated. The RCFC&WCD Hydrology Manual’s synthetic unit hydrograph method includes a “low loss rate” function when calculating effective rainfall (i.e. total rain minus infiltration).

Table 3: Developed Unit Hydrograph Analysis

Area ID	Acreage (AC)	Peak Volume (Ac-Ft.)		Peak Runoff (Q, CFS)		Basin ID	Basin Capacity (Ac-Ft.)
		100-Year; 1-Hour	100-Year; 24-Hour	100-Year; 1-Hour	100-Year; 24-Hour		
1	51.6	6.1	17.1	197.5	37.5	Basin 4	9.4
6	34.0	4.1	12.6	120.9	25.2	Basin 3	9.5
13	88.7	10.6	32.7	333.7	65.0	Basin 2	11.1
16	85.6	10.2	32.8	320.3	63.3	Basin 1	10.3

The developed unit hydrograph analysis models and results can be found in Appendix E.

The proposed basins serve as combination stormwater treatment basins and detention basins for increased runoff from the entire project site. The basins will mitigate the peak runoff flow rate for the 100-year, 1-hour event of which generates the highest peak runoff rate. The basins are designed to treat the runoff from their respective tributaries and detain the required stormwater quality design capture volume (VBMP), which receives the water via their proposed storm drain system. A summary of the basin volume calculations and properties can be found in Appendix F.

BASIN ROUTING METHOD:

The following assumptions/guidelines were made in the use of Reservoir Routing:

The Modified Pul’s (Storage Indication) Method is used for the detention basin routing studies. The basin routing relationships are based upon the following formula:

$$I - O = DS/Dt \quad (\text{Equation 1})$$

Where:

I = Basin inflow rate (cfs)

O = Basin outflow rate (cfs)

DS = Change in basin storage during the time step (cubic feet)

Dt = time step (sec)

- The basin inflow rates are based on the developed unit hydrograph files (See Appendix E).
- Depth-Storage-Discharge curve is based on Basin Volume worksheet

- The procedure is repeated for each time step until the basin inflow hydrograph has been completely analyzed and the basin outflow becomes negligible.

For Basin 2 within Area 13, a basin routing model was prepared to demonstrate the mitigation performance of the proposed basin for the developed 100-year, 1-hour unit hydrograph analysis. The model includes the inflow rate from the unit hydrograph analysis, the volume and outflow rate per depth of basin, and a diversion/flow cutoff structure downstream for splitting the flow between culverts 11 and 13. The outlet structure flow rate was calculated using a combination of orifice (Equation 2) and weir (Equation 3) flows. A detailed table for the basins showing the storage volume and the total outflow rate can be found in Appendix F.

The orifice size was determined using the LID Extended Detention Basin BMP worksheet of which allows for the VBMP to be retained for at least 24 hours and less than 72 hours.

$$Q = CA(2gh)^{0.5} \quad (\text{Equation 2})$$

Where:

Q = Discharge in cfs

C = Coefficient of discharge (0.66)

A = area of opening in square feet

g = 32.2 ft/sec

h = depth of water to orifice invert (ft)

Above the VBMP water surface elevation, a 48-inch diameter riser is used for the 100-year mitigation using an equivalent length rectangular weir.

$$Q = Cw(L)(h)^{1.5} \quad (\text{Equation 3})$$

Q = Discharge in cfs

Cw = Coefficient of discharge (3.0)

L = length of rectangular weir in feet

h = depth of water to orifice invert (ft)

As part of the design of the basin and the routing model, it is assumed that the basin starts with VBMP volume and water surface elevation. This is to provide a conservative approach assuming that the basin had already experienced a storm event that has filled. This way, the basin is still able to provide the capacity to mitigate the 100-year events and protect the adjacent properties. After the basin routing model, the proposed Basin 2 achieved a maximum detention volume of 10.3 Ac-ft, a peak outflow rate of 138.5 cfs and a maximum depth of 4.7 ft. The proposed basin reduced the peak developed unit hydrograph runoff by 177 cfs.


Included in the model, a flow diversion/cutoff wall downstream of the basin. This diversion would restrict the flow going to culvert 13 to be no more than 138.8 cfs, whereas the exceeding flows would be diverted to culvert 11. The Basin 2 routing model output and results can be found in Appendix F.

At this time, only Basin 2 was analyzed with a basin routing model due to the developed unit hydrograph peak runoff exceeding the sum of the capacities of culverts 11 and 13.

CONCLUSIONS:

The Beaumont Pointe Specific Plan project will utilize onsite drainage systems consisting of parking inlets, catch basins, storm drain pipe varying from 18" to 48" diameter, outlet structures, a flow diversion structure, and four water quality basins. The onsite stormwater system will be designed to bypass offsite tributary flows from the south, intercept and treat runoff from the development, and provide peak flow mitigation for the 100-year storm events. The treated stormwater runoff from the basin outlets to the natural and historical detention areas upstream of their respective existing culverts. The proposed design meets the water quality and drainage mitigation criteria and will not result in a substantial increase in rate or amount of runoff that would result in on- or off-site flooding or exceed the existing or planned stormwater system.


Section 4: Vicinity Map

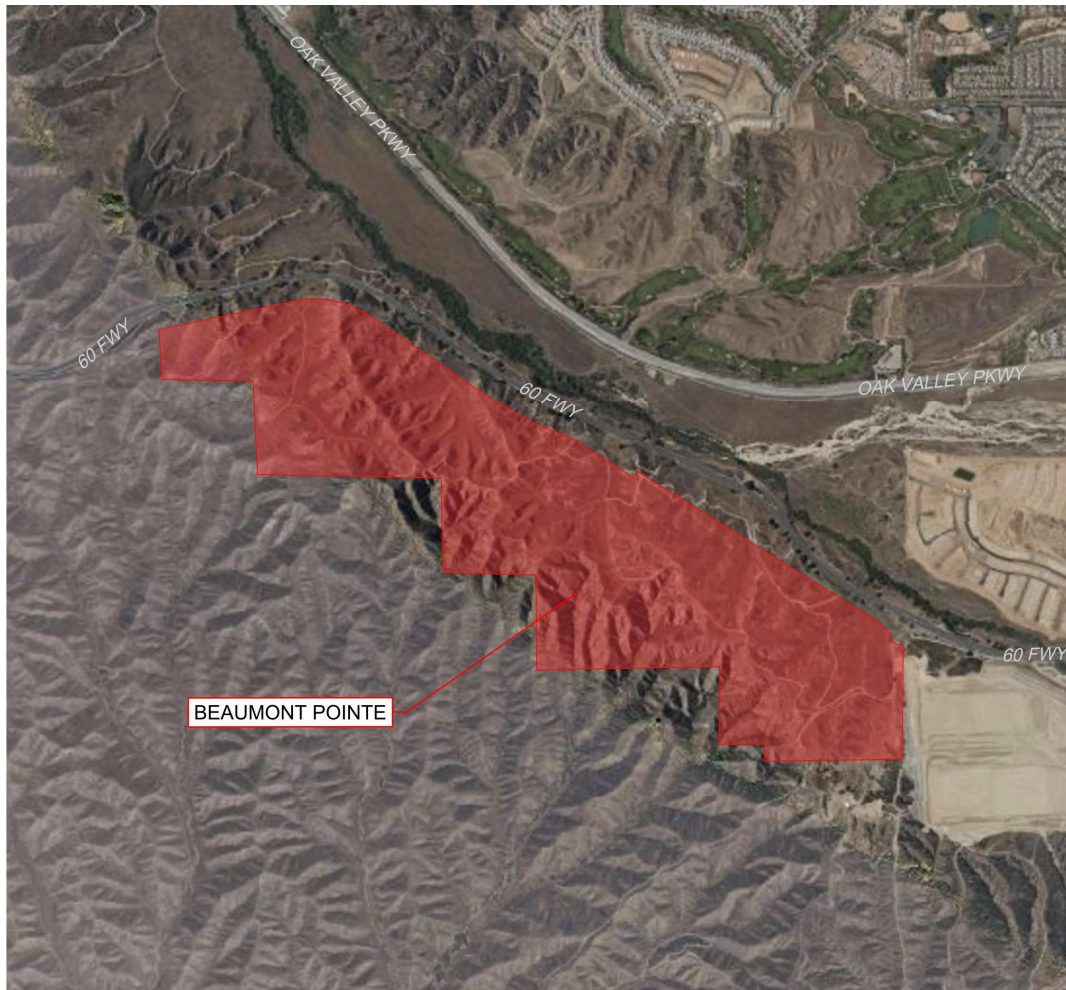


Riverside County Flood Control & Water Conservation District Plates..... A

- NRCS Web Soil Survey Hydrological Soils Group Map
- NOAA Atlas 14 Rainfall Data
- Slope of Intensity Duration Curve (Plate D-4.6)

Hydrologic Soil Group—Western Riverside Area, California (PXH-boundary)

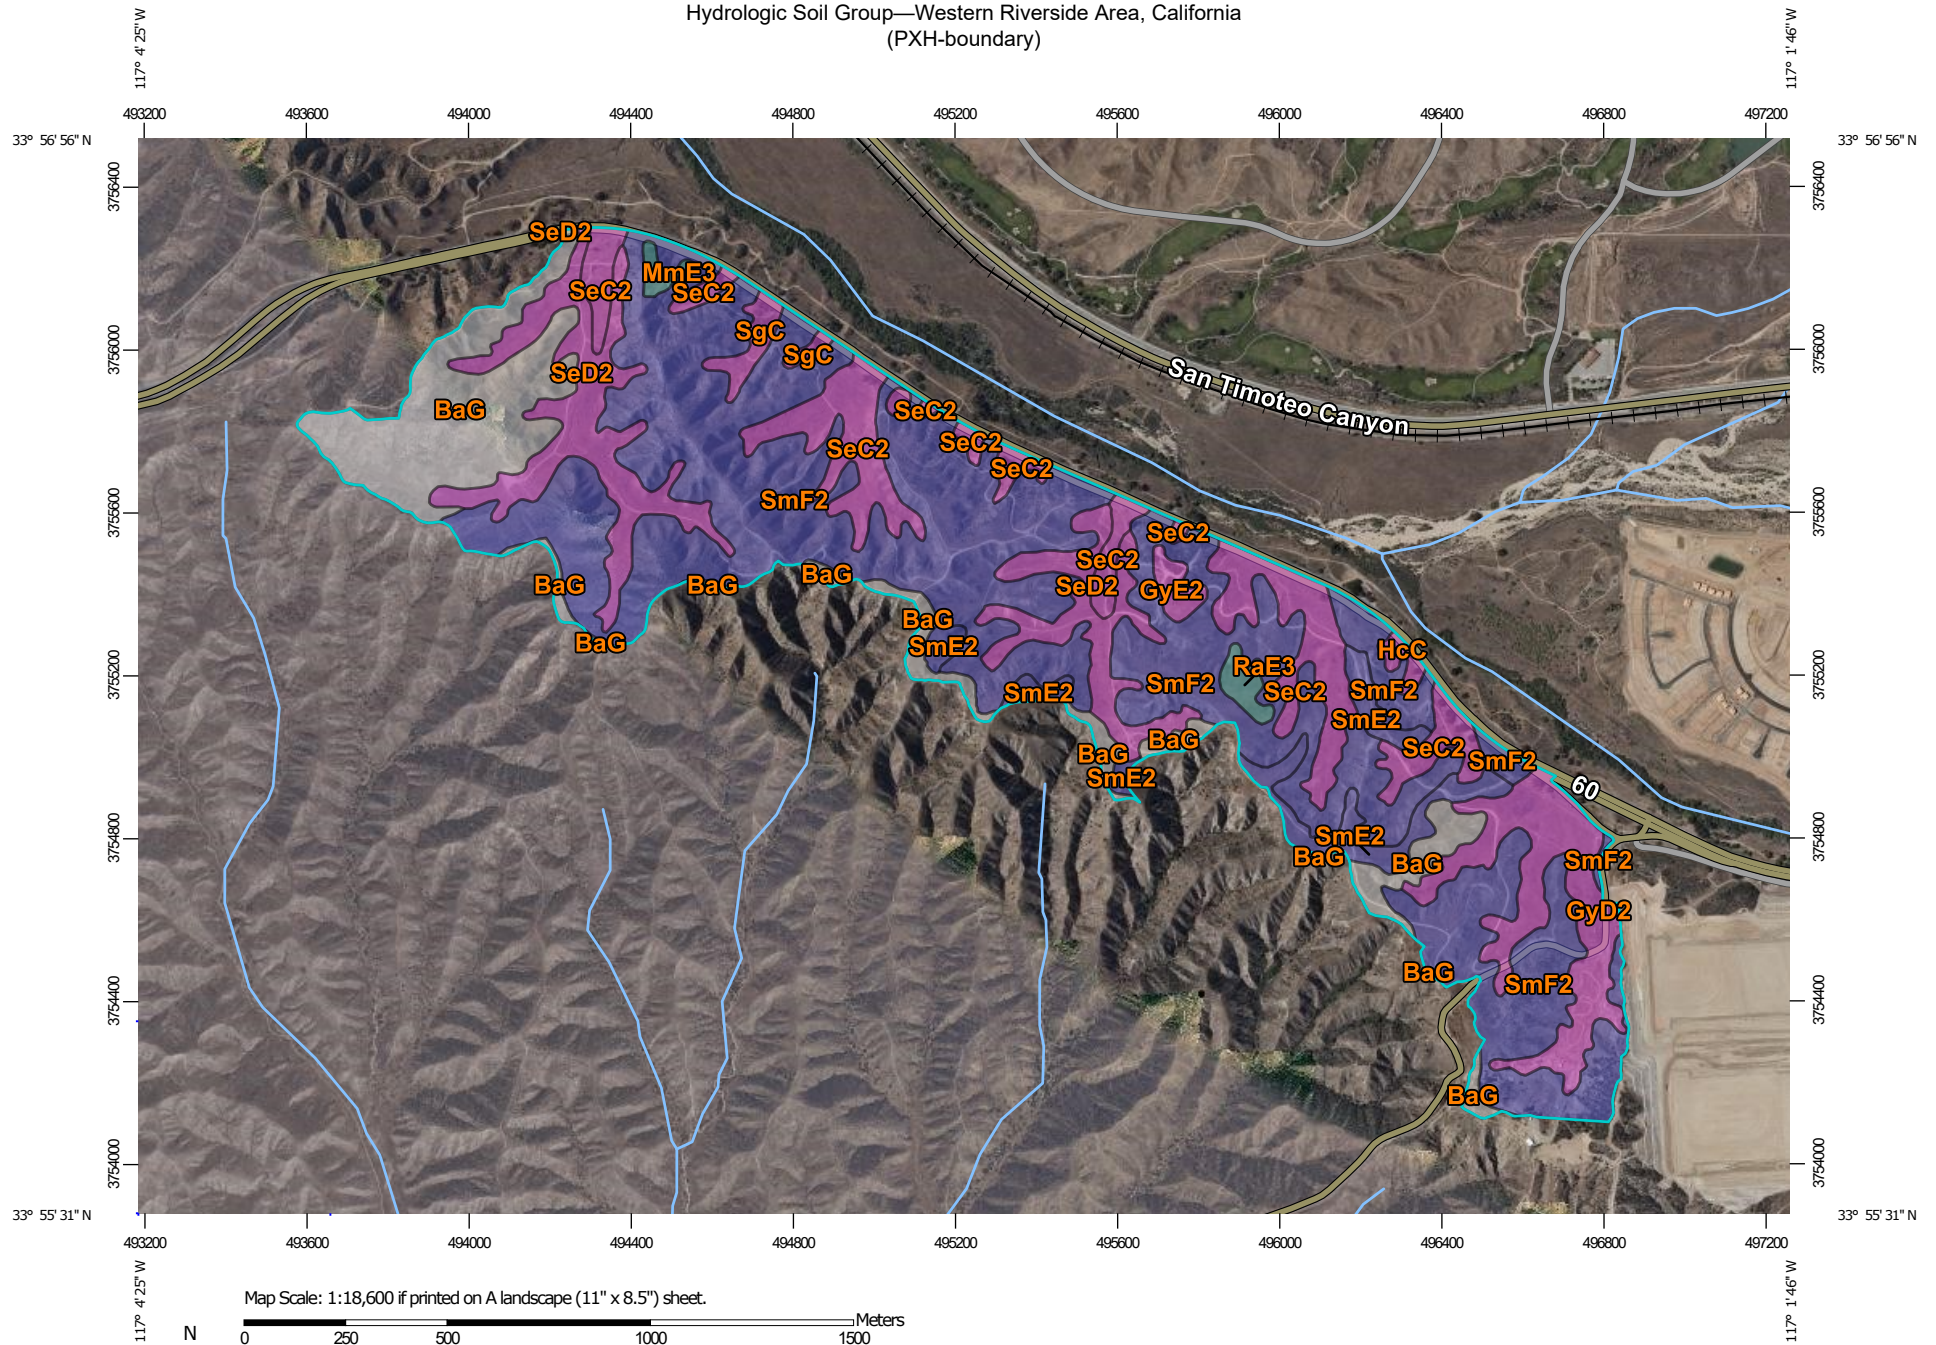

Map Scale: 1:18,600 if printed on A landscape (11" x 8.5") sheet.

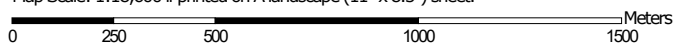

Map projection: Web Mercator Corner coordinates: WGS84 Edge tics: UTM Zone 11N WGS84



**Natural Resources
Conservation Service**

Web Soil Survey
National Cooperative Soil Survey

10/2/2020
Page 1 of 4

Hydrologic Soil Group—Western Riverside Area, California
(PXH-boundary)

MAP LEGEND

Area of Interest (AOI)

 Area of Interest (AOI)

Soils

Soil Rating Polygons

 A
 A/D
 B
 B/D
 C
 C/D
 D
 Not rated or not available

Soil Rating Lines

 A
 A/D
 B
 B/D
 C
 C/D
 D
 Not rated or not available

Soil Rating Points

 A
 A/D
 B
 B/D

 C
 C/D
 D
 Not rated or not available

Water Features

 Streams and Canals

Transportation

 Rails
 Interstate Highways
 US Routes
 Major Roads
 Local Roads

Background

 Aerial Photography

MAP INFORMATION

The soil surveys that comprise your AOI were mapped at 1:15,800.

Please rely on the bar scale on each map sheet for map measurements.

Source of Map: Natural Resources Conservation Service

Web Soil Survey URL:

Coordinate System: Web Mercator (EPSG:3857)

Maps from the Web Soil Survey are based on the Web Mercator projection, which preserves direction and shape but distorts distance and area. A projection that preserves area, such as the Albers equal-area conic projection, should be used if more accurate calculations of distance or area are required.

This product is generated from the USDA-NRCS certified data as of the version date(s) listed below.

Soil Survey Area: Western Riverside Area, California

Survey Area Data: Version 13, May 27, 2020

Soil map units are labeled (as space allows) for map scales 1:50,000 or larger.

Date(s) aerial images were photographed: Dec 31, 2009—Aug 31, 2018

The orthophoto or other base map on which the soil lines were compiled and digitized probably differs from the background imagery displayed on these maps. As a result, some minor shifting of map unit boundaries may be evident.

Hydrologic Soil Group

Map unit symbol	Map unit name	Rating	Acres in AOI	Percent of AOI
BaG	Badland		67.2	12.9%
GyC2	Greenfield sandy loam, 2 to 8 percent slopes, eroded	A	0.7	0.1%
GyD2	Greenfield sandy loam, 8 to 15 percent slopes, eroded	A	33.2	6.4%
GyE2	Greenfield sandy loam, 15 to 25 percent slopes, eroded	A	3.3	0.6%
HcC	Hanford coarse sandy loam, 2 to 8 percent slopes	A	2.1	0.4%
MmE3	Monserate sandy loam, 15 to 25 percent slopes, severely eroded	C	1.9	0.4%
RaE3	Ramona sandy loam, 15 to 25 percent slopes, severely eroded	C	3.3	0.6%
SeC2	San Emigdio fine sandy loam, 2 to 8 percent slopes, eroded	A	58.2	11.2%
SeD2	San Emigdio fine sandy loam, 8 to 15 percent slopes, eroded	A	54.7	10.5%
SgC	San Emigdio loam, 2 to 8 percent slopes	A	5.4	1.0%
SmE2	San Timoteo loam, 8 to 25 percent slopes, eroded	B	20.5	3.9%
SmF2	San Timoteo loam, 25 to 50 percent slopes, eroded	B	268.9	51.8%
Totals for Area of Interest			519.5	100.0%

Description

Hydrologic soil groups are based on estimates of runoff potential. Soils are assigned to one of four groups according to the rate of water infiltration when the soils are not protected by vegetation, are thoroughly wet, and receive precipitation from long-duration storms.

The soils in the United States are assigned to four groups (A, B, C, and D) and three dual classes (A/D, B/D, and C/D). The groups are defined as follows:

Group A. Soils having a high infiltration rate (low runoff potential) when thoroughly wet. These consist mainly of deep, well drained to excessively drained sands or gravelly sands. These soils have a high rate of water transmission.

Group B. Soils having a moderate infiltration rate when thoroughly wet. These consist chiefly of moderately deep or deep, moderately well drained or well drained soils that have moderately fine texture to moderately coarse texture. These soils have a moderate rate of water transmission.

Group C. Soils having a slow infiltration rate when thoroughly wet. These consist chiefly of soils having a layer that impedes the downward movement of water or soils of moderately fine texture or fine texture. These soils have a slow rate of water transmission.

Group D. Soils having a very slow infiltration rate (high runoff potential) when thoroughly wet. These consist chiefly of clays that have a high shrink-swell potential, soils that have a high water table, soils that have a claypan or clay layer at or near the surface, and soils that are shallow over nearly impervious material. These soils have a very slow rate of water transmission.

If a soil is assigned to a dual hydrologic group (A/D, B/D, or C/D), the first letter is for drained areas and the second is for undrained areas. Only the soils that in their natural condition are in group D are assigned to dual classes.

Rating Options

Aggregation Method: Dominant Condition

Component Percent Cutoff: None Specified

Tie-break Rule: Higher



NOAA Atlas 14, Volume 6, Version 2
Location name: **Beaumont, California, USA***
Latitude: **33.9382°**, Longitude: **-117.051°**
Elevation: **2359.04 ft****
* source: ESRI Maps
** source: USGS



POINT PRECIPITATION FREQUENCY ESTIMATES

Sanja Perica, Sarah Dietz, Sarah Heim, Lillian Hiner, Kazungu Maitaria, Deborah Martin, Sandra Pavlovic, Ishani Roy, Carl Trypaluk, Dale Unruh, Fenglin Yan, Michael Yekta, Tan Zhao, Geoffrey Bonnin, Daniel Brewer, Li-Chuan Chen, Tye Parzybok, John Yarchoan

NOAA, National Weather Service, Silver Spring, Maryland

[PF tabular](#) | [PF graphical](#) | [Maps & aerals](#)



PF tabular

PDS-based point precipitation frequency estimates with 90% confidence intervals (in inches) ¹										
Duration	Average recurrence interval (years)									
	1	2	5	10	25	50	100	200	500	1000
5-min	0.112 (0.093-0.136)	0.146 (0.121-0.177)	0.194 (0.161-0.236)	0.236 (0.194-0.289)	0.299 (0.238-0.379)	0.352 (0.274-0.457)	0.412 (0.312-0.548)	0.479 (0.353-0.656)	0.582 (0.411-0.832)	0.672 (0.459-0.996)
10-min	0.161 (0.134-0.195)	0.209 (0.174-0.253)	0.278 (0.230-0.338)	0.338 (0.278-0.415)	0.428 (0.340-0.544)	0.505 (0.393-0.655)	0.590 (0.448-0.785)	0.687 (0.506-0.941)	0.834 (0.589-1.19)	0.964 (0.657-1.43)
15-min	0.194 (0.162-0.235)	0.253 (0.210-0.307)	0.336 (0.279-0.408)	0.409 (0.336-0.501)	0.518 (0.412-0.657)	0.610 (0.475-0.792)	0.713 (0.541-0.949)	0.830 (0.612-1.14)	1.01 (0.713-1.44)	1.17 (0.795-1.73)
30-min	0.288 (0.240-0.349)	0.375 (0.312-0.455)	0.499 (0.414-0.607)	0.607 (0.500-0.745)	0.769 (0.612-0.976)	0.907 (0.706-1.18)	1.06 (0.804-1.41)	1.23 (0.909-1.69)	1.50 (1.06-2.14)	1.73 (1.18-2.57)
60-min	0.423 (0.353-0.513)	0.551 (0.458-0.668)	0.731 (0.607-0.890)	0.890 (0.733-1.09)	1.13 (0.897-1.43)	1.33 (1.03-1.73)	1.56 (1.18-2.07)	1.81 (1.33-2.48)	2.20 (1.55-3.14)	2.54 (1.73-3.76)
2-hr	0.613 (0.511-0.742)	0.777 (0.647-0.943)	1.01 (0.835-1.22)	1.20 (0.991-1.48)	1.49 (1.19-1.90)	1.73 (1.35-2.25)	1.99 (1.51-2.65)	2.28 (1.68-3.12)	2.70 (1.91-3.86)	3.05 (2.08-4.52)
3-hr	0.757 (0.631-0.917)	0.952 (0.792-1.16)	1.22 (1.01-1.49)	1.45 (1.19-1.78)	1.78 (1.42-2.26)	2.05 (1.60-2.66)	2.34 (1.78-3.12)	2.66 (1.96-3.64)	3.12 (2.20-4.45)	3.50 (2.38-5.18)
6-hr	1.09 (0.910-1.32)	1.37 (1.14-1.66)	1.74 (1.44-2.11)	2.05 (1.69-2.52)	2.49 (1.98-3.17)	2.85 (2.22-3.70)	3.22 (2.45-4.29)	3.62 (2.67-4.96)	4.19 (2.96-5.99)	4.64 (3.17-6.88)
12-hr	1.47 (1.23-1.78)	1.86 (1.55-2.26)	2.39 (1.99-2.91)	2.83 (2.33-3.47)	3.43 (2.73-4.36)	3.91 (3.04-5.07)	4.40 (3.34-5.86)	4.92 (3.62-6.73)	5.63 (3.97-8.04)	6.19 (4.22-9.17)
24-hr	1.95 (1.73-2.25)	2.54 (2.24-2.93)	3.31 (2.92-3.83)	3.94 (3.45-4.60)	4.82 (4.08-5.80)	5.49 (4.56-6.75)	6.18 (5.01-7.79)	6.90 (5.44-8.94)	7.89 (5.98-10.6)	8.66 (6.34-12.1)
2-day	2.36 (2.09-2.72)	3.13 (2.77-3.61)	4.17 (3.67-4.82)	5.03 (4.40-5.87)	6.25 (5.29-7.53)	7.22 (5.99-8.88)	8.23 (6.67-10.4)	9.30 (7.33-12.0)	10.8 (8.18-14.6)	12.0 (8.79-16.7)
3-day	2.55 (2.25-2.94)	3.41 (3.01-3.93)	4.60 (4.05-5.32)	5.61 (4.91-6.54)	7.06 (5.98-8.50)	8.23 (6.83-10.1)	9.48 (7.68-11.9)	10.8 (8.53-14.0)	12.7 (9.65-17.2)	14.3 (10.5-19.9)
4-day	2.76 (2.44-3.18)	3.72 (3.29-4.29)	5.05 (4.45-5.84)	6.19 (5.41-7.22)	7.82 (6.62-9.42)	9.15 (7.59-11.3)	10.6 (8.56-13.3)	12.1 (9.55-15.7)	14.3 (10.8-19.3)	16.1 (11.8-22.5)
7-day	3.17 (2.81-3.66)	4.30 (3.80-4.96)	5.85 (5.16-6.77)	7.17 (6.27-8.36)	9.06 (7.67-10.9)	10.6 (8.78-13.0)	12.2 (9.89-15.4)	13.9 (11.0-18.0)	16.4 (12.4-22.1)	18.5 (13.5-25.7)
10-day	3.45 (3.05-3.98)	4.69 (4.14-5.41)	6.39 (5.63-7.39)	7.83 (6.85-9.14)	9.89 (8.37-11.9)	11.5 (9.58-14.2)	13.3 (10.8-16.7)	15.2 (12.0-19.6)	17.8 (13.5-24.0)	20.0 (14.6-27.9)
20-day	4.26 (3.77-4.92)	5.84 (5.17-6.74)	8.00 (7.05-9.26)	9.82 (8.59-11.5)	12.4 (10.5-14.9)	14.5 (12.0-17.8)	16.6 (13.5-21.0)	19.0 (14.9-24.5)	22.2 (16.8-29.9)	24.8 (18.2-34.6)
30-day	5.04 (4.47-5.82)	6.92 (6.12-7.99)	9.48 (8.36-11.0)	11.6 (10.2-13.6)	14.7 (12.4-17.7)	17.1 (14.2-21.1)	19.7 (15.9-24.8)	22.4 (17.7-29.0)	26.2 (19.8-35.3)	29.3 (21.4-40.8)
45-day	6.05 (5.35-6.97)	8.27 (7.31-9.54)	11.3 (9.95-13.1)	13.8 (12.1-16.1)	17.4 (14.7-21.0)	20.2 (16.8-24.9)	23.2 (18.8-29.3)	26.4 (20.8-34.2)	30.9 (23.4-41.6)	34.4 (25.2-48.0)
60-day	7.07 (6.26-8.15)	9.59 (8.48-11.1)	13.0 (11.5-15.1)	15.9 (13.9-18.5)	19.9 (16.9-24.0)	23.2 (19.2-28.5)	26.5 (21.5-33.4)	30.1 (23.7-39.0)	35.1 (26.6-47.4)	39.2 (28.7-54.6)
¹ Precipitation frequency (PF) estimates in this table are based on frequency analysis of partial duration series (PDS). Numbers in parenthesis are PF estimates at lower and upper bounds of the 90% confidence interval. The probability that precipitation frequency estimates (for a given duration and average recurrence interval) will be greater than the upper bound (or less than the lower bound) is 5%. Estimates at upper bounds are not checked against probable maximum precipitation (PMP) estimates and may be higher than currently valid PMP values. Please refer to NOAA Atlas 14 document for more information.										

[Back to Top](#)

PF graphical

PDS-based depth-duration-frequency (DDF) curves
Latitude: 33.9382°, Longitude: -117.0510°

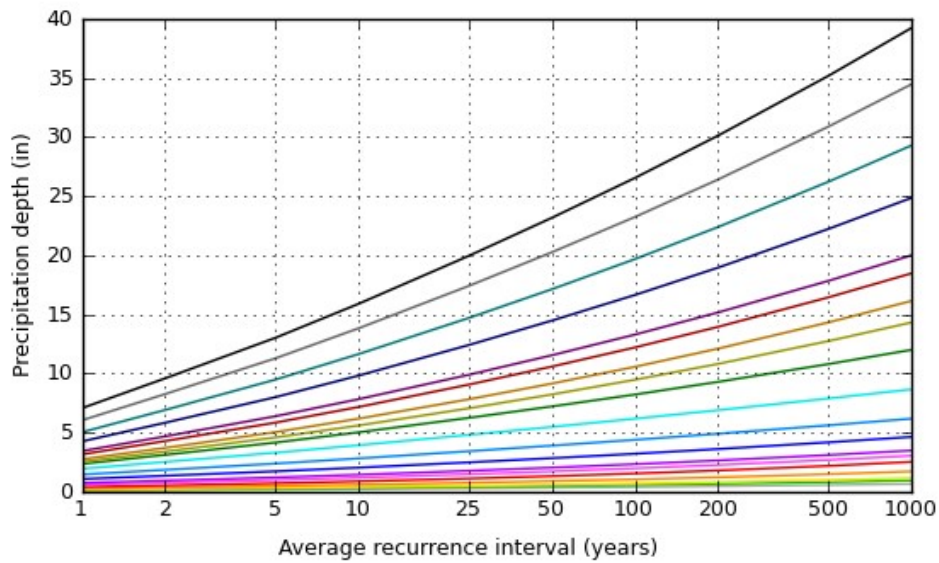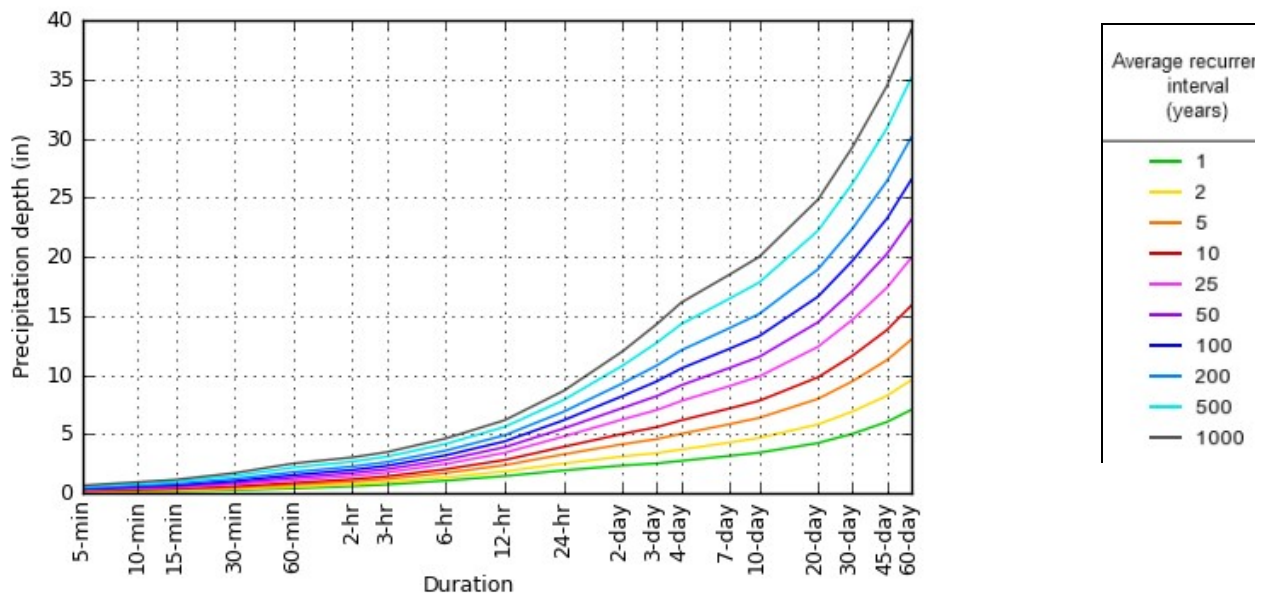

Maps & aerals


Small scale terrain



Large scale terrain



Large scale map

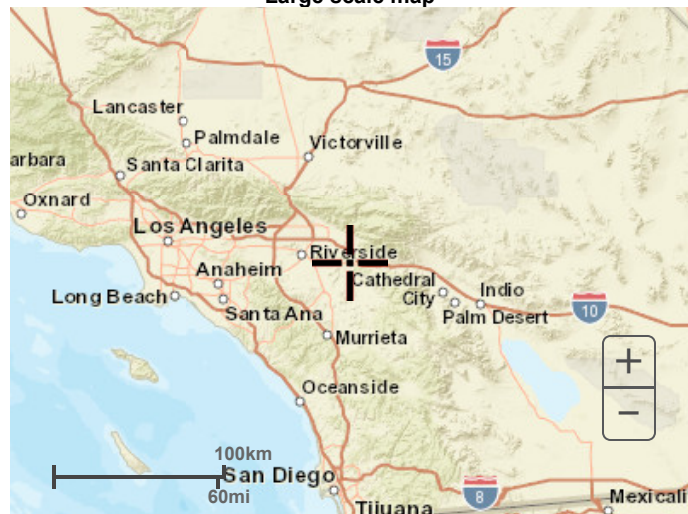

Large scale aerial



[Back to Top](#)

[US Department of Commerce](#)
[National Oceanic and Atmospheric Administration](#)
[National Weather Service](#)
[National Water Center](#)
1325 East West Highway
Silver Spring, MD 20910
Questions?: HDSC.Questions@noaa.gov

[Disclaimer](#)

BEAUMONT POINTE

PROJECT SITE:
0.50

NOTES:
1. Slope of Intensity-Duration Curve based on District analysis of automatic recording rain-gage records.

RCFC & WCD
HYDROLOGY MANUAL

RIVERSIDE COUNTY FLOOD CONTROL AND WATER CONSERVATION DISTRICT		
SLOPE OF INTENSITY DURATION CURVE		
APPROVED: CHIEF ENGINEER DATE	DR. BY: <i>E.A.S.</i> PLATE D-4.6	SHEET NO. DR. NO.

Existing Hydrology Model and Results	B
--	---

Riverside County Rational Hydrology Program

CIVILCADD/CIVILDESIGN Engineering Software,(c) 1989 - 2005 Version 7.1
Rational Hydrology Study Date: 10/06/20 File:PX100.out

BEAUMONT POINTE
PRELIMINARY HYDROLOGY STUDY
AREA 100 EXISTING
100-YEAR

***** Hydrology Study Control Information *****

English (in-lb) units used in input data file

Program License Serial Number 6094

Rational Method Hydrology Program based on
Riverside County Flood Control & Water Conservation District
1978 hydrology manual

Storm event (year) = 100.00 Antecedent Moisture Condition = 3

2 year, 1 hour precipitation = 0.551(In.)
100 year, 1 hour precipitation = 1.560(In.)

Storm event year = 100.0
Calculated rainfall intensity data:
1 hour intensity = 1.560(In/Hr)
Slope of intensity duration curve = 0.5000

Process from Point/Station 100.000 to Point/Station 101.000
**** INITIAL AREA EVALUATION ****

Initial area flow distance = 907.600(Ft.)
Top (of initial area) elevation = 2500.000(Ft.)
Bottom (of initial area) elevation = 2417.000(Ft.)
Difference in elevation = 83.000(Ft.)
Slope = 0.09145 s(percent)= 9.14
 $TC = k(0.530)*[(length^3)/(elevation\ change)]^{0.2}$
Initial area time of concentration = 13.038 min.
Rainfall intensity = 3.347(In/Hr) for a 100.0 year storm
UNDEVELOPED (poor cover) subarea
Runoff Coefficient = 0.884
Decimal fraction soil group A = 0.000
Decimal fraction soil group B = 0.000
Decimal fraction soil group C = 0.000
Decimal fraction soil group D = 1.000
RI index for soil(AMC 3) = 95.60
Pervious area fraction = 1.000; Impervious fraction = 0.000
Initial subarea runoff = 17.510(CFS)
Total initial stream area = 5.920(Ac.)
Pervious area fraction = 1.000

Process from Point/Station 101.000 to Point/Station 102.000

**** NATURAL CHANNEL TIME + SUBAREA FLOW ADDITION ****

Top of natural channel elevation = 2417.000(Ft.)
End of natural channel elevation = 2286.100(Ft.)
Length of natural channel = 1721.600(Ft.)
Estimated mean flow rate at midpoint of channel = 62.567(CFS)

Natural valley channel type used
L.A. County flood control district formula for channel velocity:
Velocity(ft/s) = $(7 + 8(q(\text{English Units})^{.352})(\text{slope}^{.5}))$
Velocity using mean channel flow = 11.39(Ft/s)

Correction to map slope used on extremely rugged channels with
drops and waterfalls (Plate D-6.2)
Normal channel slope = 0.0760
Corrected/adjusted channel slope = 0.0760
Travel time = 2.52 min. TC = 15.56 min.

Adding area flow to channel
UNDEVELOPED (poor cover) subarea
Runoff Coefficient = 0.868
Decimal fraction soil group A = 0.190
Decimal fraction soil group B = 0.270
Decimal fraction soil group C = 0.000
Decimal fraction soil group D = 0.540
RI index for soil(AMC 3) = 92.11
Pervious area fraction = 1.000; Impervious fraction = 0.000
Rainfall intensity = 3.064(In/Hr) for a 100.0 year storm
Subarea runoff = 80.990(CFS) for 30.468(Ac.)
Total runoff = 98.500(CFS) Total area = 36.388(Ac.)

+++++
Process from Point/Station 102.000 to Point/Station 102.000
**** CONFLUENCE OF MAIN STREAMS ****

The following data inside Main Stream is listed:
In Main Stream number: 1
Stream flow area = 36.388(Ac.)
Runoff from this stream = 98.500(CFS)
Time of concentration = 15.56 min.
Rainfall intensity = 3.064(In/Hr)
Program is now starting with Main Stream No. 2

+++++
Process from Point/Station 103.000 to Point/Station 104.000
**** INITIAL AREA EVALUATION ****

Initial area flow distance = 577.200(Ft.)
Top (of initial area) elevation = 2431.000(Ft.)
Bottom (of initial area) elevation = 2349.900(Ft.)
Difference in elevation = 81.100(Ft.)
Slope = 0.14051 s(percent) = 14.05
 $TC = k(0.530)*[(\text{length}^3)/(\text{elevation change})]^{.2}$
Initial area time of concentration = 9.983 min.
Rainfall intensity = 3.824(In/Hr) for a 100.0 year storm
UNDEVELOPED (poor cover) subarea
Runoff Coefficient = 0.865
Decimal fraction soil group A = 0.140
Decimal fraction soil group B = 0.750
Decimal fraction soil group C = 0.000
Decimal fraction soil group D = 0.110
RI index for soil(AMC 3) = 89.60
Pervious area fraction = 1.000; Impervious fraction = 0.000

Initial subarea runoff = 26.161(CFS)
Total initial stream area = 7.908(Ac.)
Pervious area fraction = 1.000

Process from Point/Station 104.000 to Point/Station 102.000
**** NATURAL CHANNEL TIME + SUBAREA FLOW ADDITION ****

Top of natural channel elevation = 2349.900(Ft.)
End of natural channel elevation = 2286.100(Ft.)
Length of natural channel = 1353.100(Ft.)
Estimated mean flow rate at midpoint of channel = 94.525(CFS)

Natural valley channel type used
L.A. County flood control district formula for channel velocity:
Velocity(ft/s) = $(7 + 8(q(\text{English Units})^{.352})(\text{slope}^{.5}))$
velocity using mean channel flow = 10.13(Ft/s)

Correction to map slope used on extremely rugged channels with
drops and waterfalls (Plate D-6.2)
Normal channel slope = 0.0472
Corrected/adjusted channel slope = 0.0472
Travel time = 2.23 min. TC = 12.21 min.

Adding area flow to channel
UNDEVELOPED (poor cover) subarea
Runoff Coefficient = 0.856
Decimal fraction soil group A = 0.250
Decimal fraction soil group B = 0.730
Decimal fraction soil group C = 0.000
Decimal fraction soil group D = 0.020
RI index for soil(AMC 3) = 88.28
Pervious area fraction = 1.000; Impervious fraction = 0.000
Rainfall intensity = 3.458(In/Hr) for a 100.0 year storm
Subarea runoff = 122.381(CFS) for 41.331(Ac.)
Total runoff = 148.542(CFS) Total area = 49.239(Ac.)

Process from Point/Station 102.000 to Point/Station 102.000
**** CONFLUENCE OF MAIN STREAMS ****

The following data inside Main Stream is listed:

In Main Stream number: 2
Stream flow area = 49.239(Ac.)
Runoff from this stream = 148.542(CFS)
Time of concentration = 12.21 min.
Rainfall intensity = 3.458(In/Hr)
Summary of stream data:

Stream No.	Flow rate (CFS)	TC (min)	Rainfall Intensity (In/Hr)
------------	-----------------	----------	----------------------------

1	98.500	15.56	3.064
2	148.542	12.21	3.458

Largest stream flow has longer or shorter time of concentration

Qp = 148.542 + sum of
Qa Tb/Ta
98.500 * 0.785 = 77.300
Qp = 225.842

Total of 2 main streams to confluence:
Flow rates before confluence point:

98.500 148.542
Area of streams before confluence:
36.388 49.239

Results of confluence:
Total flow rate = 225.842(CFS)
Time of concentration = 12.208 min.
Effective stream area after confluence = 85.627(Ac.)

+++++
Process from Point/Station 102.000 to Point/Station 105.000
**** NATURAL CHANNEL TIME + SUBAREA FLOW ADDITION ****

Top of natural channel elevation = 2286.100(Ft.)
End of natural channel elevation = 2230.000(Ft.)
Length of natural channel = 1718.300(Ft.)
Estimated mean flow rate at midpoint of channel = 267.201(CFS)

Natural valley channel type used
L.A. County flood control district formula for channel velocity:
Velocity(ft/s) = $(7 + 8(q(\text{English Units})^{.352})(\text{slope}^{.5}))$
Velocity using mean channel flow = 11.60(Ft/s)

Correction to map slope used on extremely rugged channels with
drops and waterfalls (Plate D-6.2)
Normal channel slope = 0.0326
Corrected/adjusted channel slope = 0.0326
Travel time = 2.47 min. TC = 14.68 min.

Adding area flow to channel
UNDEVELOPED (poor cover) subarea
Runoff Coefficient = 0.852
Decimal fraction soil group A = 0.490
Decimal fraction soil group B = 0.250
Decimal fraction soil group C = 0.000
Decimal fraction soil group D = 0.260
RI index for soil(AMC 3) = 88.28
Pervious area fraction = 1.000; Impervious fraction = 0.000
Rainfall intensity = 3.154(In/Hr) for a 100.0 year storm
Subarea runoff = 84.297(CFS) for 31.362(Ac.)
Total runoff = 310.139(CFS) Total area = 116.989(Ac.)

+++++
Process from Point/Station 105.000 to Point/Station 105.000
**** CONFLUENCE OF MAIN STREAMS ****

The following data inside Main Stream is listed:
In Main Stream number: 1
Stream flow area = 116.989(Ac.)
Runoff from this stream = 310.139(CFS)
Time of concentration = 14.68 min.
Rainfall intensity = 3.154(In/Hr)
Program is now starting with Main Stream No. 2

+++++
Process from Point/Station 106.000 to Point/Station 107.000
**** INITIAL AREA EVALUATION ****

Initial area flow distance = 859.900(Ft.)
Top (of initial area) elevation = 2540.000(Ft.)
Bottom (of initial area) elevation = 2310.000(Ft.)

Difference in elevation = 230.000(Ft.)
 Slope = 0.26747 s(percent)= 26.75
 $TC = k(0.530)*[(length^3)/(elevation\ change)]^{0.2}$
 Initial area time of concentration = 10.294 min.
 Rainfall intensity = 3.766(In/Hr) for a 100.0 year storm
 UNDEVELOPED (poor cover) subarea
 Runoff Coefficient = 0.883
 Decimal fraction soil group A = 0.070
 Decimal fraction soil group B = 0.000
 Decimal fraction soil group C = 0.000
 Decimal fraction soil group D = 0.930
 RI index for soil(AMC 3) = 94.98
 Pervious area fraction = 1.000; Impervious fraction = 0.000
 Initial subarea runoff = 28.572(CFS)
 Total initial stream area = 8.587(Ac.)
 Pervious area fraction = 1.000

++++++
 Process from Point/Station 107.000 to Point/Station 105.000
 **** NATURAL CHANNEL TIME + SUBAREA FLOW ADDITION ****

Top of natural channel elevation = 2310.000(Ft.)
 End of natural channel elevation = 2230.000(Ft.)
 Length of natural channel = 1513.500(Ft.)
 Estimated mean flow rate at midpoint of channel = 52.649(CFS)

Natural valley channel type used
 L.A. County flood control district formula for channel velocity:
 $Velocity(ft/s) = (7 + 8(q(English\ Units)^{.352})(slope^{0.5}))$
 velocity using mean channel flow = 9.03(Ft/s)

Correction to map slope used on extremely rugged channels with
 drops and waterfalls (Plate D-6.2)
 Normal channel slope = 0.0529
 Corrected/adjusted channel slope = 0.0529
 Travel time = 2.79 min. TC = 13.09 min.

Adding area flow to channel
 UNDEVELOPED (poor cover) subarea
 Runoff Coefficient = 0.866
 Decimal fraction soil group A = 0.400
 Decimal fraction soil group B = 0.000
 Decimal fraction soil group C = 0.000
 Decimal fraction soil group D = 0.600
 RI index for soil(AMC 3) = 91.12
 Pervious area fraction = 1.000; Impervious fraction = 0.000
 Rainfall intensity = 3.340(In/Hr) for a 100.0 year storm
 Subarea runoff = 41.877(CFS) for 14.472(Ac.)
 Total runoff = 70.449(CFS) Total area = 23.059(Ac.)

++++++
 Process from Point/Station 105.000 to Point/Station 105.000
 **** CONFLUENCE OF MAIN STREAMS ****

The following data inside Main Stream is listed:
 In Main Stream number: 2
 Stream flow area = 23.059(Ac.)
 Runoff from this stream = 70.449(CFS)
 Time of concentration = 13.09 min.
 Rainfall intensity = 3.340(In/Hr)
 Summary of stream data:

Stream	Flow rate	TC	Rainfall Intensity
--------	-----------	----	--------------------

No.	(CFS)	(min)	(In/Hr)
-----	-------	-------	---------

1	310.139	14.68	3.154
2	70.449	13.09	3.340

Largest stream flow has longer time of concentration

Qp = 310.139 + sum of

$$Q_b \quad I_a/I_b$$

$$70.449 * 0.944 = 66.523$$
Qp = 376.662

Total of 2 main streams to confluence:

Flow rates before confluence point:

310.139	70.449
---------	--------

Area of streams before confluence:

116.989	23.059
---------	--------

Results of confluence:

Total flow rate = 376.662(CFS)

Time of concentration = 14.677 min.

Effective stream area after confluence = 140.048(Ac.)

 Process from Point/Station 105.000 to Point/Station 108.000
 **** PIPEFLOW TRAVEL TIME (Program estimated size) ****

Upstream point/station elevation = 2230.000(Ft.)
 Downstream point/station elevation = 2218.900(Ft.)
 Pipe length = 155.00(Ft.) Manning's N = 0.013
 No. of pipes = 1 Required pipe flow = 376.662(CFS)
 Nearest computed pipe diameter = 48.00(In.)
 Calculated individual pipe flow = 376.662(CFS)
 Normal flow depth in pipe = 38.53(In.)
 Flow top width inside pipe = 38.20(In.)
 Critical depth could not be calculated.
 Pipe flow velocity = 34.87(Ft/s)
 Travel time through pipe = 0.07 min.
 Time of concentration (TC) = 14.75 min.
 End of computations, total study area = 140.05 (Ac.)
 The following figures may
 be used for a unit hydrograph study of the same area.

Area averaged pervious area fraction(Ap) = 1.000

Area averaged RI index number = 78.8

Riverside County Rational Hydrology Program

CIVILCADD/CIVILDESIGN Engineering Software,(c) 1989 - 2005 Version 7.1
Rational Hydrology Study Date: 10/04/20 File:PX200.out

BEAUMONT POINTE
PRELIMINARY HYDROLOGY STUDY
AREA 200 EXISTING
100-YEAR

***** Hydrology Study Control Information *****

English (in-lb) Units used in input data file

Program License Serial Number 6094

Rational Method Hydrology Program based on
Riverside County Flood Control & Water Conservation District
1978 hydrology manual

Storm event (year) = 100.00 Antecedent Moisture Condition = 3

2 year, 1 hour precipitation = 0.551(In.)
100 year, 1 hour precipitation = 1.560(In.)

Storm event year = 100.0
Calculated rainfall intensity data:
1 hour intensity = 1.560(In/Hr)
Slope of intensity duration curve = 0.5000

+++++
Process from Point/Station 200.000 to Point/Station 201.000
**** INITIAL AREA EVALUATION ****

Initial area flow distance = 579.900(Ft.)
Top (of initial area) elevation = 2390.000(Ft.)
Bottom (of initial area) elevation = 2250.000(Ft.)
Difference in elevation = 140.000(Ft.)
Slope = 0.24142 s(percent)= 24.14
 $TC = k(0.530)*[(length^3)/(elevation\ change)]^{0.2}$
Initial area time of concentration = 8.976 min.
Rainfall intensity = 4.033(In/Hr) for a 100.0 year storm
UNDEVELOPED (poor cover) subarea
Runoff Coefficient = 0.855
Decimal fraction soil group A = 0.520
Decimal fraction soil group B = 0.480
Decimal fraction soil group C = 0.000
Decimal fraction soil group D = 0.000
RI index for soil(AMC 3) = 86.37
Pervious area fraction = 1.000; Impervious fraction = 0.000
Initial subarea runoff = 9.015(CFS)
Total initial stream area = 2.613(Ac.)
Pervious area fraction = 1.000

+++++

Process from Point/Station 201.000 to Point/Station 202.000
**** PIPEFLOW TRAVEL TIME (Program estimated size) ****

Upstream point/station elevation = 2250.000(Ft.)
Downstream point/station elevation = 2219.600(Ft.)
Pipe length = 167.30(Ft.) Manning's N = 0.013
No. of pipes = 1 Required pipe flow = 9.015(CFS)
Nearest computed pipe diameter = 12.00(In.)
Calculated individual pipe flow = 9.015(CFS)
Normal flow depth in pipe = 6.66(In.)
Flow top width inside pipe = 11.93(In.)
Critical depth could not be calculated.
Pipe flow velocity = 20.16(Ft/s)
Travel time through pipe = 0.14 min.
Time of concentration (TC) = 9.11 min.
End of computations, total study area = 2.61 (Ac.)
The following figures may
be used for a unit hydrograph study of the same area.

Area averaged pervious area fraction(A_p) = 1.000
Area averaged RI index number = 72.3

Riverside County Rational Hydrology Program

CIVILCADD/CIVILDESIGN Engineering Software,(c) 1989 - 2005 Version 7.1
Rational Hydrology Study Date: 10/04/20 File:PX300.out

BEAUMONT POINTE
PRELIMINARY HYDROLOGY STUDY
AREA 300 EXISTING
100-YEAR

***** Hydrology Study Control Information *****

English (in-lb) units used in input data file

Program License Serial Number 6094

Rational Method Hydrology Program based on
Riverside County Flood Control & Water Conservation District
1978 hydrology manual

Storm event (year) = 100.00 Antecedent Moisture Condition = 3

2 year, 1 hour precipitation = 0.551(In.)
100 year, 1 hour precipitation = 1.560(In.)

Storm event year = 100.0
Calculated rainfall intensity data:
1 hour intensity = 1.560(In/Hr)
Slope of intensity duration curve = 0.5000

Process from Point/Station 300.000 to Point/Station 301.000
**** INITIAL AREA EVALUATION ****

Initial area flow distance = 982.400(Ft.)
Top (of initial area) elevation = 2430.200(Ft.)
Bottom (of initial area) elevation = 2224.800(Ft.)
Difference in elevation = 205.400(Ft.)
Slope = 0.20908 s(percent)= 20.91
 $TC = k(0.530)*[(length^3)/(elevation\ change)]^{0.2}$
Initial area time of concentration = 11.406 min.
Rainfall intensity = 3.578(In/Hr) for a 100.0 year storm
UNDEVELOPED (poor cover) subarea
Runoff Coefficient = 0.857
Decimal fraction soil group A = 0.260
Decimal fraction soil group B = 0.740
Decimal fraction soil group C = 0.000
Decimal fraction soil group D = 0.000
RI index for soil(AMC 3) = 88.08
Pervious area fraction = 1.000; Impervious fraction = 0.000
Initial subarea runoff = 28.437(CFS)
Total initial stream area = 9.276(Ac.)
Pervious area fraction = 1.000

Process from Point/Station 301.000 to Point/Station 302.000

**** PIPEFLOW TRAVEL TIME (Program estimated size) ****

Upstream point/station elevation = 2224.800(Ft.)
Downstream point/station elevation = 2211.100(Ft.)
Pipe length = 217.70(Ft.) Manning's N = 0.013
No. of pipes = 1 Required pipe flow = 28.437(CFS)
Nearest computed pipe diameter = 21.00(In.)
Calculated individual pipe flow = 28.437(CFS)
Normal flow depth in pipe = 13.14(In.)
Flow top width inside pipe = 20.33(In.)
Critical depth could not be calculated.
Pipe flow velocity = 17.96(Ft/s)
Travel time through pipe = 0.20 min.
Time of concentration (TC) = 11.61 min.
End of computations, total study area = 9.28 (Ac.)
The following figures may
be used for a unit hydrograph study of the same area.

Area averaged pervious area fraction(A_p) = 1.000
Area averaged RI index number = 75.1

Riverside County Rational Hydrology Program

CIVILCADD/CIVILDESIGN Engineering Software,(c) 1989 - 2005 Version 7.1
Rational Hydrology Study Date: 10/04/20 File:PX400.out

BEAUMONT POINTE
PRELIMINARY HYDROLOGY STUDY
AREA 400 EXISTING
100-YEAR

***** Hydrology Study Control Information *****

English (in-lb) units used in input data file

Program License Serial Number 6094

Rational Method Hydrology Program based on
Riverside County Flood Control & Water Conservation District
1978 hydrology manual

Storm event (year) = 100.00 Antecedent Moisture Condition = 3

2 year, 1 hour precipitation = 0.551(In.)
100 year, 1 hour precipitation = 1.560(In.)

Storm event year = 100.0
Calculated rainfall intensity data:
1 hour intensity = 1.560(In/Hr)
Slope of intensity duration curve = 0.5000

Process from Point/Station 400.000 to Point/Station 401.000
**** INITIAL AREA EVALUATION ****

Initial area flow distance = 795.900(Ft.)
Top (of initial area) elevation = 2490.000(Ft.)
Bottom (of initial area) elevation = 2263.900(Ft.)
Difference in elevation = 226.100(Ft.)
Slope = 0.28408 s(percent)= 28.41
 $TC = k(0.530)*[(length^3)/(elevation\ change)]^{0.2}$
Initial area time of concentration = 9.861 min.
Rainfall intensity = 3.848(In/Hr) for a 100.0 year storm
UNDEVELOPED (poor cover) subarea
Runoff Coefficient = 0.862
Decimal fraction soil group A = 0.150
Decimal fraction soil group B = 0.850
Decimal fraction soil group C = 0.000
Decimal fraction soil group D = 0.000
RI index for soil(AMC 3) = 88.81
Pervious area fraction = 1.000; Impervious fraction = 0.000
Initial subarea runoff = 31.235(CFS)
Total initial stream area = 9.413(Ac.)
Pervious area fraction = 1.000

Process from Point/Station 401.000 to Point/Station 402.000

**** NATURAL CHANNEL TIME + SUBAREA FLOW ADDITION ****

Top of natural channel elevation = 2263.900(Ft.)
End of natural channel elevation = 2225.400(Ft.)
Length of natural channel = 629.800(Ft.)
Estimated mean flow rate at midpoint of channel = 43.621(CFS)

Natural valley channel type used
L.A. County flood control district formula for channel velocity:
Velocity(ft/s) = $(7 + 8(q(\text{English Units})^{.352})(\text{slope}^{.5}))$
Velocity using mean channel flow = 9.20(Ft/s)

Correction to map slope used on extremely rugged channels with
drops and waterfalls (Plate D-6.2)
Normal channel slope = 0.0611
Corrected/adjusted channel slope = 0.0611
Travel time = 1.14 min. TC = 11.00 min.

Adding area flow to channel
UNDEVELOPED (poor cover) subarea
Runoff Coefficient = 0.854
Decimal fraction soil group A = 0.390
Decimal fraction soil group B = 0.610
Decimal fraction soil group C = 0.000
Decimal fraction soil group D = 0.000
RI index for soil(AMC 3) = 87.23
Pervious area fraction = 1.000; Impervious fraction = 0.000
Rainfall intensity = 3.643(In/Hr) for a 100.0 year storm
Subarea runoff = 23.231(CFS) for 7.465(Ac.)
Total runoff = 54.466(CFS) Total area = 16.878(Ac.)

+++++
Process from Point/Station 402.000 to Point/Station 403.000
**** PIPEFLOW TRAVEL TIME (Program estimated size) ****

Upstream point/station elevation = 2225.400(Ft.)
Downstream point/station elevation = 2214.400(Ft.)
Pipe length = 178.40(Ft.) Manning's N = 0.013
No. of pipes = 1 Required pipe flow = 54.466(CFS)
Nearest computed pipe diameter = 24.00(In.)
Calculated individual pipe flow = 54.466(CFS)
Normal flow depth in pipe = 19.03(In.)
Flow top width inside pipe = 19.45(In.)
Critical depth could not be calculated.
Pipe flow velocity = 20.37(Ft/s)
Travel time through pipe = 0.15 min.
Time of concentration (TC) = 11.15 min.
End of computations, total study area = 16.88 (Ac.)
The following figures may
be used for a unit hydrograph study of the same area.

Area averaged pervious area fraction(Ap) = 1.000
Area averaged RI index number = 75.2

Riverside County Rational Hydrology Program

CIVILCADD/CIVILDESIGN Engineering Software,(c) 1989 - 2005 Version 7.1
Rational Hydrology Study Date: 04/21/22 File:PX450.out

BEAUMONT POINTE
PRELIMINARY HYDROLOGY STUDY
AREA 450 EXISTING
100-YEAR

***** Hydrology Study Control Information *****

English (in-lb) Units used in input data file

Program License Serial Number 6094

Rational Method Hydrology Program based on
Riverside County Flood Control & Water Conservation District
1978 hydrology manual

Storm event (year) = 100.00 Antecedent Moisture Condition = 3

2 year, 1 hour precipitation = 0.551(In.)

100 year, 1 hour precipitation = 1.560(In.)

Storm event year = 100.0

Calculated rainfall intensity data:

1 hour intensity = 1.560(In/Hr)

Slope of intensity duration curve = 0.5000

++++
Process from Point/Station 450.000 to Point/Station 451.000
**** INITIAL AREA EVALUATION ****

Initial area flow distance = 152.500(Ft.)

Top (of initial area) elevation = 2290.000(Ft.)

Bottom (of initial area) elevation = 2233.900(Ft.)

Difference in elevation = 56.100(Ft.)

Slope = 0.36787 s(percent)= 36.79

TC = $k(0.530)*[(length^3)/(elevation\ change)]^{0.2}$

Warning: TC computed to be less than 5 min.; program is assuming the

time of concentration is 5 minutes.
Initial area time of concentration = 5.000 min.
Rainfall intensity = 5.404(In/Hr) for a 100.0 year storm
UNDEVELOPED (poor cover) subarea
Runoff Coefficient = 0.875
Decimal fraction soil group A = 0.000
Decimal fraction soil group B = 1.000
Decimal fraction soil group C = 0.000
Decimal fraction soil group D = 0.000
RI index for soil(AMC 3) = 89.80
Pervious area fraction = 1.000; Impervious fraction = 0.000
Initial subarea runoff = 1.803(CFS)
Total initial stream area = 0.381(Ac.)
Pervious area fraction = 1.000
End of computations, total study area = 0.38 (Ac.)
The following figures may
be used for a unit hydrograph study of the same area.

Area averaged pervious area fraction(A_p) = 1.000
Area averaged RI index number = 78.0

Riverside County Rational Hydrology Program

CIVILCADD/CIVILDESIGN Engineering Software,(c) 1989 - 2005 Version 7.1
Rational Hydrology Study Date: 10/04/20 File:PX500.out

BEAUMONT POINTE
PRELIMINARY HYDROLOGY STUDY
AREA 500 EXISTING
100-YEAR

***** Hydrology Study Control Information *****

English (in-lb) units used in input data file

Program License Serial Number 6094

Rational Method Hydrology Program based on
Riverside County Flood Control & Water Conservation District
1978 hydrology manual

Storm event (year) = 100.00 Antecedent Moisture Condition = 3

2 year, 1 hour precipitation = 0.551(In.)
100 year, 1 hour precipitation = 1.560(In.)

Storm event year = 100.0
Calculated rainfall intensity data:
1 hour intensity = 1.560(In/Hr)
Slope of intensity duration curve = 0.5000

Process from Point/Station 500.000 to Point/Station 501.000
**** INITIAL AREA EVALUATION ****

Initial area flow distance = 981.000(Ft.)
Top (of initial area) elevation = 2390.100(Ft.)
Bottom (of initial area) elevation = 2222.300(Ft.)
Difference in elevation = 167.800(Ft.)
Slope = 0.17105 s(percent)= 17.10
 $TC = k(0.530)*[(length^3)/(elevation\ change)]^{0.2}$
Initial area time of concentration = 11.866 min.
Rainfall intensity = 3.508(In/Hr) for a 100.0 year storm
UNDEVELOPED (poor cover) subarea
Runoff Coefficient = 0.858
Decimal fraction soil group A = 0.190
Decimal fraction soil group B = 0.810
Decimal fraction soil group C = 0.000
Decimal fraction soil group D = 0.000
RI index for soil(AMC 3) = 88.55
Pervious area fraction = 1.000; Impervious fraction = 0.000
Initial subarea runoff = 16.367(CFS)
Total initial stream area = 5.439(Ac.)
Pervious area fraction = 1.000

Process from Point/Station 501.000 to Point/Station 502.000

**** PIPEFLOW TRAVEL TIME (Program estimated size) ****

Upstream point/station elevation = 2222.300(Ft.)
Downstream point/station elevation = 2215.500(Ft.)
Pipe length = 190.70(Ft.) Manning's N = 0.013
No. of pipes = 1 Required pipe flow = 16.367(CFS)
Nearest computed pipe diameter = 18.00(In.)
Calculated individual pipe flow = 16.367(CFS)
Normal flow depth in pipe = 12.47(In.)
Flow top width inside pipe = 16.61(In.)
Critical depth could not be calculated.
Pipe flow velocity = 12.54(Ft/s)
Travel time through pipe = 0.25 min.
Time of concentration (TC) = 12.12 min.
End of computations, total study area = 5.44 (Ac.)
The following figures may
be used for a unit hydrograph study of the same area.

Area averaged pervious area fraction(A_p) = 1.000
Area averaged RI index number = 75.9

Riverside County Rational Hydrology Program

CIVILCADD/CIVILDESIGN Engineering Software,(c) 1989 - 2005 Version 7.1
Rational Hydrology Study Date: 10/04/20 File:PX600.out

BEAUMONT POINTE
PRELIMINARY HYDROLOGY STUDY
AREA 600 EXISTING
100-YEAR

***** Hydrology Study Control Information *****

English (in-lb) units used in input data file

Program License Serial Number 6094

Rational Method Hydrology Program based on
Riverside County Flood Control & Water Conservation District
1978 hydrology manual

Storm event (year) = 100.00 Antecedent Moisture Condition = 3

2 year, 1 hour precipitation = 0.551(In.)
100 year, 1 hour precipitation = 1.560(In.)

Storm event year = 100.0
Calculated rainfall intensity data:
1 hour intensity = 1.560(In/Hr)
Slope of intensity duration curve = 0.5000

Process from Point/Station 600.000 to Point/Station 601.000
**** INITIAL AREA EVALUATION ****

Initial area flow distance = 841.500(Ft.)
Top (of initial area) elevation = 2480.300(Ft.)
Bottom (of initial area) elevation = 2300.000(Ft.)
Difference in elevation = 180.300(Ft.)
Slope = 0.21426 s(percent)= 21.43
 $TC = k(0.530)*[(length^3)/(elevation\ change)]^{0.2}$
Initial area time of concentration = 10.669 min.
Rainfall intensity = 3.700(In/Hr) for a 100.0 year storm
UNDEVELOPED (poor cover) subarea
Runoff Coefficient = 0.864
Decimal fraction soil group A = 0.120
Decimal fraction soil group B = 0.790
Decimal fraction soil group C = 0.000
Decimal fraction soil group D = 0.090
RI index for soil(AMC 3) = 89.60
Pervious area fraction = 1.000; Impervious fraction = 0.000
Initial subarea runoff = 26.075(CFS)
Total initial stream area = 8.159(Ac.)
Pervious area fraction = 1.000

Process from Point/Station 601.000 to Point/Station 602.000

**** NATURAL CHANNEL TIME + SUBAREA FLOW ADDITION ****

Top of natural channel elevation = 2300.000(Ft.)
End of natural channel elevation = 2250.000(Ft.)
Length of natural channel = 801.400(Ft.)
Estimated mean flow rate at midpoint of channel = 64.016(CFS)

Natural valley channel type used
L.A. County flood control district formula for channel velocity:
Velocity(ft/s) = $(7 + 8(q(\text{English Units})^{.352})(\text{slope}^{.5}))$
Velocity using mean channel flow = 10.39(Ft/s)

Correction to map slope used on extremely rugged channels with
drops and waterfalls (Plate D-6.2)
Normal channel slope = 0.0624
Corrected/adjusted channel slope = 0.0624
Travel time = 1.29 min. TC = 11.95 min.

Adding area flow to channel
UNDEVELOPED (poor cover) subarea
Runoff Coefficient = 0.855
Decimal fraction soil group A = 0.320
Decimal fraction soil group B = 0.650
Decimal fraction soil group C = 0.000
Decimal fraction soil group D = 0.030
RI index for soil(AMC 3) = 87.89
Pervious area fraction = 1.000; Impervious fraction = 0.000
Rainfall intensity = 3.495(In/Hr) for a 100.0 year storm
Subarea runoff = 70.950(CFS) for 23.743(Ac.)
Total runoff = 97.026(CFS) Total area = 31.902(Ac.)

+++++
Process from Point/Station 602.000 to Point/Station 603.000
**** NATURAL CHANNEL TIME + SUBAREA FLOW ADDITION ****

Top of natural channel elevation = 2250.000(Ft.)
End of natural channel elevation = 2230.000(Ft.)
Length of natural channel = 426.700(Ft.)
Estimated mean flow rate at midpoint of channel = 124.952(CFS)

Natural valley channel type used
L.A. County flood control district formula for channel velocity:
Velocity(ft/s) = $(7 + 8(q(\text{English Units})^{.352})(\text{slope}^{.5}))$
Velocity using mean channel flow = 10.99(Ft/s)

Correction to map slope used on extremely rugged channels with
drops and waterfalls (Plate D-6.2)
Normal channel slope = 0.0469
Corrected/adjusted channel slope = 0.0469
Travel time = 0.65 min. TC = 12.60 min.

Adding area flow to channel
UNDEVELOPED (poor cover) subarea
Runoff Coefficient = 0.851
Decimal fraction soil group A = 0.390
Decimal fraction soil group B = 0.610
Decimal fraction soil group C = 0.000
Decimal fraction soil group D = 0.000
RI index for soil(AMC 3) = 87.23
Pervious area fraction = 1.000; Impervious fraction = 0.000
Rainfall intensity = 3.404(In/Hr) for a 100.0 year storm
Subarea runoff = 53.208(CFS) for 18.364(Ac.)
Total runoff = 150.233(CFS) Total area = 50.266(Ac.)

+++++
Process from Point/Station 603.000 to Point/Station 604.000
**** NATURAL CHANNEL TIME + SUBAREA FLOW ADDITION ****

Top of natural channel elevation = 2230.000(Ft.)
End of natural channel elevation = 2225.200(Ft.)
Length of natural channel = 75.600(Ft.)
Estimated mean flow rate at midpoint of channel = 155.597(CFS)

Natural valley channel type used
L.A. County flood control district formula for channel velocity:
velocity(ft/s) = $(7 + 8(q(\text{English Units})^{.352})(\text{slope}^{.5}))$
velocity using mean channel flow = 13.68(Ft/s)

Correction to map slope used on extremely rugged channels with
drops and waterfalls (Plate D-6.2)
Normal channel slope = 0.0635
Corrected/adjusted channel slope = 0.0635
Travel time = 0.09 min. TC = 12.69 min.

Adding area flow to channel
UNDEVELOPED (poor cover) subarea
Runoff Coefficient = 0.845
Decimal fraction soil group A = 0.590
Decimal fraction soil group B = 0.410
Decimal fraction soil group C = 0.000
Decimal fraction soil group D = 0.000
RI index for soil(AMC 3) = 85.91
Pervious area fraction = 1.000; Impervious fraction = 0.000
Rainfall intensity = 3.392(In/Hr) for a 100.0 year storm
Subarea runoff = 10.291(CFS) for 3.589(Ac.)
Total runoff = 160.525(CFS) Total area = 53.855(Ac.)

+++++
Process from Point/Station 604.000 to Point/Station 605.000
**** PIPEFLOW TRAVEL TIME (Program estimated size) ****

Upstream point/station elevation = 2225.200(Ft.)
Downstream point/station elevation = 2222.100(Ft.)
Pipe length = 154.60(Ft.) Manning's N = 0.013
No. of pipes = 1 Required pipe flow = 160.525(CFS)
Nearest computed pipe diameter = 45.00(In.)
Calculated individual pipe flow = 160.525(CFS)
Normal flow depth in pipe = 34.59(In.)
Flow top width inside pipe = 37.95(In.)
Critical depth could not be calculated.
Pipe flow velocity = 17.62(Ft/s)
Travel time through pipe = 0.15 min.
Time of concentration (TC) = 12.84 min.
End of computations, total study area = 53.86 (Ac.)
The following figures may
be used for a unit hydrograph study of the same area.

Area averaged pervious area fraction(Ap) = 1.000
Area averaged RI index number = 74.6

Riverside County Rational Hydrology Program

CIVILCADD/CIVILDESIGN Engineering Software,(c) 1989 - 2005 Version 7.1
Rational Hydrology Study Date: 10/04/20 File:PX700.out

BEAUMONT POINTE
PRELIMINARY HYDROLOGY STUDY
AREA 700 EXISTING
100-YEAR

***** Hydrology Study Control Information *****

English (in-lb) units used in input data file

Program License Serial Number 6094

Rational Method Hydrology Program based on
Riverside County Flood Control & Water Conservation District
1978 hydrology manual

Storm event (year) = 100.00 Antecedent Moisture Condition = 3

2 year, 1 hour precipitation = 0.551(In.)
100 year, 1 hour precipitation = 1.560(In.)

Storm event year = 100.0
Calculated rainfall intensity data:
1 hour intensity = 1.560(In/Hr)
Slope of intensity duration curve = 0.5000

Process from Point/Station 700.000 to Point/Station 701.000
**** INITIAL AREA EVALUATION ****

Initial area flow distance = 777.500(Ft.)
Top (of initial area) elevation = 2400.000(Ft.)
Bottom (of initial area) elevation = 2240.100(Ft.)
Difference in elevation = 159.900(Ft.)
Slope = 0.20566 s(percent)= 20.57
 $TC = k(0.530)*[(length^3)/(elevation\ change)]^{0.2}$
Initial area time of concentration = 10.421 min.
Rainfall intensity = 3.743(In/Hr) for a 100.0 year storm
UNDEVELOPED (poor cover) subarea
Runoff Coefficient = 0.861
Decimal fraction soil group A = 0.160
Decimal fraction soil group B = 0.840
Decimal fraction soil group C = 0.000
Decimal fraction soil group D = 0.000
RI index for soil(AMC 3) = 88.74
Pervious area fraction = 1.000; Impervious fraction = 0.000
Initial subarea runoff = 14.314(CFS)
Total initial stream area = 4.441(Ac.)
Pervious area fraction = 1.000

Process from Point/Station 701.000 to Point/Station 702.000

**** PIPEFLOW TRAVEL TIME (Program estimated size) ****

Upstream point/station elevation = 2240.100(Ft.)
Downstream point/station elevation = 2228.700(Ft.)
Pipe length = 144.20(Ft.) Manning's N = 0.013
No. of pipes = 1 Required pipe flow = 14.314(CFS)
Nearest computed pipe diameter = 15.00(In.)
Calculated individual pipe flow = 14.314(CFS)
Normal flow depth in pipe = 10.04(In.)
Flow top width inside pipe = 14.11(In.)
Critical depth could not be calculated.
Pipe flow velocity = 16.40(Ft/s)
Travel time through pipe = 0.15 min.
Time of concentration (TC) = 10.57 min.
End of computations, total study area = 4.44 (Ac.)
The following figures may
be used for a unit hydrograph study of the same area.

Area averaged pervious area fraction(A_p) = 1.000
Area averaged RI index number = 76.2

Riverside County Rational Hydrology Program

CIVILCADD/CIVILDESIGN Engineering Software,(c) 1989 - 2005 Version 7.1
Rational Hydrology Study Date: 10/04/20 File:PX800.out

BEAUMONT POINTE
PRELIMINARY HYDROLOGY STUDY
AREA 800 EXISTING
100-YEAR

***** Hydrology Study Control Information *****

English (in-lb) units used in input data file

Program License Serial Number 6094

Rational Method Hydrology Program based on
Riverside County Flood Control & Water Conservation District
1978 hydrology manual

Storm event (year) = 100.00 Antecedent Moisture Condition = 3

2 year, 1 hour precipitation = 0.551(In.)
100 year, 1 hour precipitation = 1.560(In.)

Storm event year = 100.0
Calculated rainfall intensity data:
1 hour intensity = 1.560(In/Hr)
Slope of intensity duration curve = 0.5000

Process from Point/Station 800.000 to Point/Station 801.000
**** INITIAL AREA EVALUATION ****

Initial area flow distance = 834.500(Ft.)
Top (of initial area) elevation = 2430.000(Ft.)
Bottom (of initial area) elevation = 2243.400(Ft.)
Difference in elevation = 186.600(Ft.)
Slope = 0.22361 s(percent)= 22.36
 $TC = k(0.530)*[(length^3)/(elevation\ change)]^{0.2}$
Initial area time of concentration = 10.543 min.
Rainfall intensity = 3.722(In/Hr) for a 100.0 year storm
UNDEVELOPED (poor cover) subarea
Runoff Coefficient = 0.861
Decimal fraction soil group A = 0.140
Decimal fraction soil group B = 0.860
Decimal fraction soil group C = 0.000
Decimal fraction soil group D = 0.000
RI index for soil(AMC 3) = 88.88
Pervious area fraction = 1.000; Impervious fraction = 0.000
Initial subarea runoff = 22.568(CFS)
Total initial stream area = 7.040(Ac.)
Pervious area fraction = 1.000

Process from Point/Station 801.000 to Point/Station 802.000

**** PIPEFLOW TRAVEL TIME (Program estimated size) ****

Upstream point/station elevation = 2243.400(Ft.)
Downstream point/station elevation = 2234.700(Ft.)
Pipe length = 146.40(Ft.) Manning's N = 0.013
No. of pipes = 1 Required pipe flow = 22.568(CFS)
Nearest computed pipe diameter = 18.00(In.)
Calculated individual pipe flow = 22.568(CFS)
Normal flow depth in pipe = 13.13(In.)
Flow top width inside pipe = 16.00(In.)
Critical depth could not be calculated.
Pipe flow velocity = 16.35(Ft/s)
Travel time through pipe = 0.15 min.
Time of concentration (TC) = 10.69 min.
End of computations, total study area = 7.04 (Ac.)
The following figures may
be used for a unit hydrograph study of the same area.

Area averaged pervious area fraction(A_p) = 1.000
Area averaged RI index number = 76.5

Riverside County Rational Hydrology Program

CIVILCADD/CIVILDESIGN Engineering Software,(c) 1989 - 2005 Version 7.1
Rational Hydrology Study Date: 10/04/20 File:PX900.out

BEAUMONT POINTE
PRELIMINARY HYDROLOGY STUDY
AREA 900 EXISTING
100-YEAR

***** Hydrology Study Control Information *****

English (in-lb) units used in input data file

Program License Serial Number 6094

Rational Method Hydrology Program based on
Riverside County Flood Control & Water Conservation District
1978 hydrology manual

Storm event (year) = 100.00 Antecedent Moisture Condition = 3

2 year, 1 hour precipitation = 0.551(In.)
100 year, 1 hour precipitation = 1.560(In.)

Storm event year = 100.0
Calculated rainfall intensity data:
1 hour intensity = 1.560(In/Hr)
Slope of intensity duration curve = 0.5000

+++++
Process from Point/Station 900.000 to Point/Station 901.000
**** INITIAL AREA EVALUATION ****

Initial area flow distance = 528.600(Ft.)
Top (of initial area) elevation = 2440.000(Ft.)
Bottom (of initial area) elevation = 2280.200(Ft.)
Difference in elevation = 159.800(Ft.)
Slope = 0.30231 s(percent)= 30.23
 $TC = k(0.530)*[(length^3)/(elevation\ change)]^{0.2}$
Initial area time of concentration = 8.269 min.
Rainfall intensity = 4.202(In/Hr) for a 100.0 year storm
UNDEVELOPED (poor cover) subarea
Runoff Coefficient = 0.869
Decimal fraction soil group A = 0.000
Decimal fraction soil group B = 1.000
Decimal fraction soil group C = 0.000
Decimal fraction soil group D = 0.000
RI index for soil(AMC 3) = 89.80
Pervious area fraction = 1.000; Impervious fraction = 0.000
Initial subarea runoff = 14.160(CFS)
Total initial stream area = 3.879(Ac.)
Pervious area fraction = 1.000

+++++
Process from Point/Station 901.000 to Point/Station 902.000

**** NATURAL CHANNEL TIME + SUBAREA FLOW ADDITION ****

Top of natural channel elevation = 2280.200(Ft.)
End of natural channel elevation = 2241.600(Ft.)
Length of natural channel = 439.600(Ft.)
Estimated mean flow rate at midpoint of channel = 32.854(CFS)

Natural valley channel type used
L.A. County flood control district formula for channel velocity:
Velocity(ft/s) = $(7 + 8(q(\text{English Units})^{.352})(\text{slope}^{.5}))$
Velocity using mean channel flow = 10.18(Ft/s)

Correction to map slope used on extremely rugged channels with
drops and waterfalls (Plate D-6.2)
Normal channel slope = 0.0878
Corrected/adjusted channel slope = 0.0878
Travel time = 0.72 min. TC = 8.99 min.

Adding area flow to channel
UNDEVELOPED (poor cover) subarea
Runoff Coefficient = 0.862
Decimal fraction soil group A = 0.230
Decimal fraction soil group B = 0.770
Decimal fraction soil group C = 0.000
Decimal fraction soil group D = 0.000
RI index for soil(AMC 3) = 88.28
Pervious area fraction = 1.000; Impervious fraction = 0.000
Rainfall intensity = 4.030(In/Hr) for a 100.0 year storm
Subarea runoff = 35.589(CFS) for 10.242(Ac.)
Total runoff = 49.749(CFS) Total area = 14.121(Ac.)

Process from Point/Station 902.000 to Point/Station 903.000
**** PIPEFLOW TRAVEL TIME (Program estimated size) ****

Upstream point/station elevation = 2241.600(Ft.)
Downstream point/station elevation = 2236.100(Ft.)
Pipe length = 166.00(Ft.) Manning's N = 0.013
No. of pipes = 1 Required pipe flow = 49.749(CFS)
Nearest computed pipe diameter = 27.00(In.)
Calculated individual pipe flow = 49.749(CFS)
Normal flow depth in pipe = 19.69(In.)
Flow top width inside pipe = 24.00(In.)
Critical depth could not be calculated.
Pipe flow velocity = 16.00(Ft/s)
Travel time through pipe = 0.17 min.
Time of concentration (TC) = 9.16 min.
End of computations, total study area = 14.12 (Ac.)
The following figures may
be used for a unit hydrograph study of the same area.

Area averaged pervious area fraction(Ap) = 1.000
Area averaged RI index number = 76.2

Riverside County Rational Hydrology Program

CIVILCADD/CIVILDESIGN Engineering Software,(c) 1989 - 2005 Version 7.1
Rational Hydrology Study Date: 10/04/20 File:PX1000.out

BEAUMONT POINTE
PRELIMINARY HYDROLOGY STUDY
AREA 1000 EXISTING
100-YEAR

***** Hydrology Study Control Information *****

English (in-lb) units used in input data file

Program License Serial Number 6094

Rational Method Hydrology Program based on
Riverside County Flood Control & Water Conservation District
1978 hydrology manual

Storm event (year) = 100.00 Antecedent Moisture Condition = 3

2 year, 1 hour precipitation = 0.551(In.)
100 year, 1 hour precipitation = 1.560(In.)

Storm event year = 100.0
Calculated rainfall intensity data:
1 hour intensity = 1.560(In/Hr)
Slope of intensity duration curve = 0.5000

Process from Point/Station 1000.000 to Point/Station 1001.000
**** INITIAL AREA EVALUATION ****

Initial area flow distance = 233.700(Ft.)
Top (of initial area) elevation = 2430.000(Ft.)
Bottom (of initial area) elevation = 2258.500(Ft.)
Difference in elevation = 171.500(Ft.)
Slope = 0.73385 s(percent)= 73.38
 $TC = k(0.530)*[(length^3)/(elevation\ change)]^{0.2}$
Warning: TC computed to be less than 5 min.; program is assuming the
time of concentration is 5 minutes.
Initial area time of concentration = 5.000 min.
Rainfall intensity = 5.404(In/Hr) for a 100.0 year storm
UNDEVELOPED (poor cover) subarea
Runoff Coefficient = 0.875
Decimal fraction soil group A = 0.000
Decimal fraction soil group B = 1.000
Decimal fraction soil group C = 0.000
Decimal fraction soil group D = 0.000
RI index for soil(AMC 3) = 89.80
Pervious area fraction = 1.000; Impervious fraction = 0.000
Initial subarea runoff = 2.247(CFS)
Total initial stream area = 0.475(Ac.)
Pervious area fraction = 1.000

+++++
Process from Point/Station 1001.000 to Point/Station 1002.000
**** PIPEFLOW TRAVEL TIME (Program estimated size) ****

Upstream point/station elevation = 2258.500(Ft.)
Downstream point/station elevation = 2237.100(Ft.)
Pipe length = 156.80(Ft.) Manning's N = 0.013
No. of pipes = 1 Required pipe flow = 2.247(CFS)
Nearest computed pipe diameter = 9.00(In.)
Calculated individual pipe flow = 2.247(CFS)
Normal flow depth in pipe = 3.78(In.)
Flow top width inside pipe = 8.88(In.)
Critical Depth = 8.05(In.)
Pipe flow velocity = 12.77(Ft/s)
Travel time through pipe = 0.20 min.
Time of concentration (TC) = 5.20 min.
End of computations, total study area = 0.47 (Ac.)
The following figures may
be used for a unit hydrograph study of the same area.

Area averaged pervious area fraction(Ap) = 1.000
Area averaged RI index number = 78.0

Riverside County Rational Hydrology Program

CIVILCADD/CIVILDESIGN Engineering Software,(c) 1989 - 2005 Version 7.1
Rational Hydrology Study Date: 10/04/20 File:PX1100.out

BEAUMONT POINTE
PRELIMINARY HYDROLOGY STUDY
AREA 1100 EXISTING
100-YEAR

***** Hydrology Study Control Information *****

English (in-lb) units used in input data file

Program License Serial Number 6094

Rational Method Hydrology Program based on
Riverside County Flood Control & Water Conservation District
1978 hydrology manual

Storm event (year) = 100.00 Antecedent Moisture Condition = 3

2 year, 1 hour precipitation = 0.551(In.)
100 year, 1 hour precipitation = 1.560(In.)

Storm event year = 100.0
Calculated rainfall intensity data:
1 hour intensity = 1.560(In/Hr)
Slope of intensity duration curve = 0.5000

Process from Point/Station 1100.000 to Point/Station 1101.000
**** INITIAL AREA EVALUATION ****

Initial area flow distance = 960.500(Ft.)
Top (of initial area) elevation = 2470.000(Ft.)
Bottom (of initial area) elevation = 2340.000(Ft.)
Difference in elevation = 130.000(Ft.)
Slope = 0.13535 s(percent)= 13.53
 $TC = k(0.530)*[(length^3)/(elevation\ change)]^{0.2}$
Initial area time of concentration = 12.331 min.
Rainfall intensity = 3.441(In/Hr) for a 100.0 year storm
UNDEVELOPED (poor cover) subarea
Runoff Coefficient = 0.861
Decimal fraction soil group A = 0.320
Decimal fraction soil group B = 0.410
Decimal fraction soil group C = 0.000
Decimal fraction soil group D = 0.270
RI index for soil(AMC 3) = 89.47
Pervious area fraction = 1.000; Impervious fraction = 0.000
Initial subarea runoff = 17.704(CFS)
Total initial stream area = 5.977(Ac.)
Pervious area fraction = 1.000

Process from Point/Station 1101.000 to Point/Station 1102.000

**** NATURAL CHANNEL TIME + SUBAREA FLOW ADDITION ****

Top of natural channel elevation = 2340.000(Ft.)
End of natural channel elevation = 2270.000(Ft.)
Length of natural channel = 1224.400(Ft.)
Estimated mean flow rate at midpoint of channel = 79.906(CFS)

Natural valley channel type used
L.A. County flood control district formula for channel velocity:
Velocity(ft/s) = $(7 + 8(q(\text{English Units})^{.352})(\text{slope}^{.5}))$
Velocity using mean channel flow = 10.61(Ft/s)

Correction to map slope used on extremely rugged channels with
drops and waterfalls (Plate D-6.2)
Normal channel slope = 0.0572
Corrected/adjusted channel slope = 0.0572
Travel time = 1.92 min. TC = 14.25 min.

Adding area flow to channel
UNDEVELOPED (poor cover) subarea
Runoff Coefficient = 0.857
Decimal fraction soil group A = 0.270
Decimal fraction soil group B = 0.560
Decimal fraction soil group C = 0.000
Decimal fraction soil group D = 0.170
RI index for soil(AMC 3) = 89.14
Pervious area fraction = 1.000; Impervious fraction = 0.000
Rainfall intensity = 3.201(In/Hr) for a 100.0 year storm
Subarea runoff = 115.143(CFS) for 42.000(Ac.)
Total runoff = 132.847(CFS) Total area = 47.977(Ac.)

+++++
Process from Point/Station 1102.000 to Point/Station 1103.000
**** NATURAL CHANNEL TIME + SUBAREA FLOW ADDITION ****

Top of natural channel elevation = 2270.000(Ft.)
End of natural channel elevation = 2246.900(Ft.)
Length of natural channel = 889.600(Ft.)
Estimated mean flow rate at midpoint of channel = 175.867(CFS)

Natural valley channel type used
L.A. County flood control district formula for channel velocity:
Velocity(ft/s) = $(7 + 8(q(\text{English Units})^{.352})(\text{slope}^{.5}))$
Velocity using mean channel flow = 9.08(Ft/s)

Correction to map slope used on extremely rugged channels with
drops and waterfalls (Plate D-6.2)
Normal channel slope = 0.0260
Corrected/adjusted channel slope = 0.0260
Travel time = 1.63 min. TC = 15.89 min.

Adding area flow to channel
UNDEVELOPED (poor cover) subarea
Runoff Coefficient = 0.846
Decimal fraction soil group A = 0.390
Decimal fraction soil group B = 0.590
Decimal fraction soil group C = 0.000
Decimal fraction soil group D = 0.020
RI index for soil(AMC 3) = 87.36
Pervious area fraction = 1.000; Impervious fraction = 0.000
Rainfall intensity = 3.032(In/Hr) for a 100.0 year storm
Subarea runoff = 79.713(CFS) for 31.073(Ac.)
Total runoff = 212.559(CFS) Total area = 79.050(Ac.)

+++++
Process from Point/Station 1103.000 to Point/Station 1104.000
**** PIPEFLOW TRAVEL TIME (Program estimated size) ****

Upstream point/station elevation = 2246.900(Ft.)
Downstream point/station elevation = 2246.300(Ft.)
Pipe length = 160.10(Ft.) Manning's N = 0.013
No. of pipes = 1 Required pipe flow = 212.559(CFS)
Nearest computed pipe diameter = 66.00(In.)
Calculated individual pipe flow = 212.559(CFS)
Normal flow depth in pipe = 56.44(In.)
Flow top width inside pipe = 46.46(In.)
Critical Depth = 48.93(In.)
Pipe flow velocity = 9.84(Ft/s)
Travel time through pipe = 0.27 min.
Time of concentration (TC) = 16.16 min.
End of computations, total study area = 79.05 (Ac.)
The following figures may
be used for a unit hydrograph study of the same area.

Area averaged pervious area fraction(Ap) = 1.000
Area averaged RI index number = 75.8

Riverside County Rational Hydrology Program

CIVILCADD/CIVILDESIGN Engineering Software,(c) 1989 - 2005 Version 7.1
Rational Hydrology Study Date: 10/04/20 File:PX1200.out

BEAUMONT POINTE
PRELIMINARY HYDROLOGY STUDY
AREA 1200 EXISTING
100-YEAR

***** Hydrology Study Control Information *****

English (in-lb) units used in input data file

Program License Serial Number 6094

Rational Method Hydrology Program based on
Riverside County Flood Control & Water Conservation District
1978 hydrology manual

Storm event (year) = 100.00 Antecedent Moisture Condition = 3

2 year, 1 hour precipitation = 0.551(In.)
100 year, 1 hour precipitation = 1.560(In.)

Storm event year = 100.0
Calculated rainfall intensity data:
1 hour intensity = 1.560(In/Hr)
Slope of intensity duration curve = 0.5000

Process from Point/Station 1200.000 to Point/Station 1201.000
**** INITIAL AREA EVALUATION ****

Initial area flow distance = 491.100(Ft.)
Top (of initial area) elevation = 2370.400(Ft.)
Bottom (of initial area) elevation = 2269.500(Ft.)
Difference in elevation = 100.900(Ft.)
Slope = 0.20546 s(percent)= 20.55
 $TC = k(0.530)*[(length^3)/(elevation\ change)]^{0.2}$
Initial area time of concentration = 8.674 min.
Rainfall intensity = 4.103(In/Hr) for a 100.0 year storm
UNDEVELOPED (poor cover) subarea
Runoff Coefficient = 0.860
Decimal fraction soil group A = 0.370
Decimal fraction soil group B = 0.630
Decimal fraction soil group C = 0.000
Decimal fraction soil group D = 0.000
RI index for soil(AMC 3) = 87.36
Pervious area fraction = 1.000; Impervious fraction = 0.000
Initial subarea runoff = 10.531(CFS)
Total initial stream area = 2.986(Ac.)
Pervious area fraction = 1.000

Process from Point/Station 1201.000 to Point/Station 1202.000

**** PIPEFLOW TRAVEL TIME (Program estimated size) ****

Upstream point/station elevation = 2269.500(Ft.)
Downstream point/station elevation = 2259.500(Ft.)
Pipe length = 109.30(Ft.) Manning's N = 0.013
No. of pipes = 1 Required pipe flow = 10.531(CFS)
Nearest computed pipe diameter = 12.00(In.)
Calculated individual pipe flow = 10.531(CFS)
Normal flow depth in pipe = 9.60(In.)
Flow top width inside pipe = 9.60(In.)
Critical depth could not be calculated.
Pipe flow velocity = 15.64(Ft/s)
Travel time through pipe = 0.12 min.
Time of concentration (TC) = 8.79 min.
End of computations, total study area = 2.99 (Ac.)
The following figures may
be used for a unit hydrograph study of the same area.

Area averaged pervious area fraction(A_p) = 1.000
Area averaged RI index number = 73.9

Riverside County Rational Hydrology Program

CIVILCADD/CIVILDESIGN Engineering Software,(c) 1989 - 2005 Version 7.1
Rational Hydrology Study Date: 10/04/20 File:PX1300.out

BEAUMONT POINTE
PRELIMINARY HYDROLOGY STUDY
AREA 1300 EXISTING
100-YEAR

***** Hydrology Study Control Information *****

English (in-lb) units used in input data file

Program License Serial Number 6094

Rational Method Hydrology Program based on
Riverside County Flood Control & Water Conservation District
1978 hydrology manual

Storm event (year) = 100.00 Antecedent Moisture Condition = 3

2 year, 1 hour precipitation = 0.551(In.)
100 year, 1 hour precipitation = 1.560(In.)

Storm event year = 100.0
Calculated rainfall intensity data:
1 hour intensity = 1.560(In/Hr)
Slope of intensity duration curve = 0.5000

Process from Point/Station 1300.000 to Point/Station 1301.000
**** INITIAL AREA EVALUATION ****

Initial area flow distance = 533.500(Ft.)
Top (of initial area) elevation = 2500.000(Ft.)
Bottom (of initial area) elevation = 2390.000(Ft.)
Difference in elevation = 110.000(Ft.)
Slope = 0.20619 s(percent)= 20.62
 $TC = k(0.530)*[(length^3)/(elevation\ change)]^{0.2}$
Initial area time of concentration = 8.959 min.
Rainfall intensity = 4.037(In/Hr) for a 100.0 year storm
UNDEVELOPED (poor cover) subarea
Runoff Coefficient = 0.867
Decimal fraction soil group A = 0.000
Decimal fraction soil group B = 1.000
Decimal fraction soil group C = 0.000
Decimal fraction soil group D = 0.000
RI index for soil(AMC 3) = 89.80
Pervious area fraction = 1.000; Impervious fraction = 0.000
Initial subarea runoff = 8.912(CFS)
Total initial stream area = 2.545(Ac.)
Pervious area fraction = 1.000

Process from Point/Station 1301.000 to Point/Station 1302.000

**** NATURAL CHANNEL TIME + SUBAREA FLOW ADDITION ****

Top of natural channel elevation = 2390.000(Ft.)
End of natural channel elevation = 2300.000(Ft.)
Length of natural channel = 1273.800(Ft.)
Estimated mean flow rate at midpoint of channel = 34.762(CFS)

Natural valley channel type used
L.A. County flood control district formula for channel velocity:
Velocity(ft/s) = $(7 + 8(q(\text{English Units})^{.352})(\text{slope}^{.5}))$
Velocity using mean channel flow = 9.28(Ft/s)

Correction to map slope used on extremely rugged channels with
drops and waterfalls (Plate D-6.2)
Normal channel slope = 0.0707
Corrected/adjusted channel slope = 0.0707
Travel time = 2.29 min. TC = 11.25 min.

Adding area flow to channel
UNDEVELOPED (poor cover) subarea
Runoff Coefficient = 0.854
Decimal fraction soil group A = 0.370
Decimal fraction soil group B = 0.630
Decimal fraction soil group C = 0.000
Decimal fraction soil group D = 0.000
RI index for soil(AMC 3) = 87.36
Pervious area fraction = 1.000; Impervious fraction = 0.000
Rainfall intensity = 3.603(In/Hr) for a 100.0 year storm
Subarea runoff = 45.438(CFS) for 14.763(Ac.)
Total runoff = 54.351(CFS) Total area = 17.308(Ac.)

+++++
Process from Point/Station 1302.000 to Point/Station 1303.000
**** NATURAL CHANNEL TIME + SUBAREA FLOW ADDITION ****

Top of natural channel elevation = 2300.000(Ft.)
End of natural channel elevation = 2269.900(Ft.)
Length of natural channel = 946.300(Ft.)
Estimated mean flow rate at midpoint of channel = 99.045(CFS)

Natural valley channel type used
L.A. County flood control district formula for channel velocity:
Velocity(ft/s) = $(7 + 8(q(\text{English Units})^{.352})(\text{slope}^{.5}))$
Velocity using mean channel flow = 8.44(Ft/s)

Correction to map slope used on extremely rugged channels with
drops and waterfalls (Plate D-6.2)
Normal channel slope = 0.0318
Corrected/adjusted channel slope = 0.0318
Travel time = 1.87 min. TC = 13.12 min.

Adding area flow to channel
UNDEVELOPED (poor cover) subarea
Runoff Coefficient = 0.853
Decimal fraction soil group A = 0.340
Decimal fraction soil group B = 0.610
Decimal fraction soil group C = 0.000
Decimal fraction soil group D = 0.050
RI index for soil(AMC 3) = 87.89
Pervious area fraction = 1.000; Impervious fraction = 0.000
Rainfall intensity = 3.336(In/Hr) for a 100.0 year storm
Subarea runoff = 81.016(CFS) for 28.466(Ac.)
Total runoff = 135.367(CFS) Total area = 45.774(Ac.)

+++++
Process from Point/Station 1303.000 to Point/Station 1304.000
**** NATURAL CHANNEL TIME + SUBAREA FLOW ADDITION ****

Top of natural channel elevation = 2269.900(Ft.)
End of natural channel elevation = 2258.000(Ft.)
Length of natural channel = 281.400(Ft.)
Estimated mean flow rate at midpoint of channel = 164.841(CFS)

Natural valley channel type used
L.A. County flood control district formula for channel velocity:
velocity(ft/s) = $(7 + 8(q(\text{English Units})^{.352})(\text{slope}^{.5}))$
velocity using mean channel flow = 11.36(Ft/s)

Correction to map slope used on extremely rugged channels with
drops and waterfalls (Plate D-6.2)
Normal channel slope = 0.0423
Corrected/adjusted channel slope = 0.0423
Travel time = 0.41 min. TC = 13.53 min.

Adding area flow to channel
UNDEVELOPED (poor cover) subarea
Runoff Coefficient = 0.853
Decimal fraction soil group A = 0.350
Decimal fraction soil group B = 0.560
Decimal fraction soil group C = 0.080
Decimal fraction soil group D = 0.010
RI index for soil(AMC 3) = 87.94
Pervious area fraction = 1.000; Impervious fraction = 0.000
Rainfall intensity = 3.285(In/Hr) for a 100.0 year storm
Subarea runoff = 55.828(CFS) for 19.933(Ac.)
Total runoff = 191.195(CFS) Total area = 65.707(Ac.)

+++++
Process from Point/Station 1304.000 to Point/Station 1305.000
**** PIPEFLOW TRAVEL TIME (Program estimated size) ****

Upstream point/station elevation = 2258.000(Ft.)
Downstream point/station elevation = 2249.600(Ft.)
Pipe length = 168.30(Ft.) Manning's N = 0.013
No. of pipes = 1 Required pipe flow = 191.195(CFS)
Nearest computed pipe diameter = 39.00(In.)
Calculated individual pipe flow = 191.195(CFS)
Normal flow depth in pipe = 33.38(In.)
Flow top width inside pipe = 27.40(In.)
Critical depth could not be calculated.
Pipe flow velocity = 25.27(Ft/s)
Travel time through pipe = 0.11 min.
Time of concentration (TC) = 13.64 min.
End of computations, total study area = 65.71 (Ac.)
The following figures may
be used for a unit hydrograph study of the same area.

Area averaged pervious area fraction(Ap) = 1.000
Area averaged RI index number = 74.8

Riverside County Rational Hydrology Program

CIVILCADD/CIVILDESIGN Engineering Software,(c) 1989 - 2005 Version 7.1
Rational Hydrology Study Date: 10/04/20 File:PX1400.out

BEAUMONT POINTE
PRELIMINARY HYDROLOGY STUDY
AREA 1400 EXISTING
100-YEAR

***** Hydrology Study Control Information *****

English (in-lb) units used in input data file

Program License Serial Number 6094

Rational Method Hydrology Program based on
Riverside County Flood Control & Water Conservation District
1978 hydrology manual

Storm event (year) = 100.00 Antecedent Moisture Condition = 3

2 year, 1 hour precipitation = 0.551(In.)
100 year, 1 hour precipitation = 1.560(In.)

Storm event year = 100.0
Calculated rainfall intensity data:
1 hour intensity = 1.560(In/Hr)
Slope of intensity duration curve = 0.5000

Process from Point/Station 1400.000 to Point/Station 1401.000
**** INITIAL AREA EVALUATION ****

Initial area flow distance = 706.800(Ft.)
Top (of initial area) elevation = 2280.100(Ft.)
Bottom (of initial area) elevation = 2279.500(Ft.)
Difference in elevation = 0.600(Ft.)
Slope = 0.00085 s(percent)= 0.08
 $TC = k(0.530)*[(length^3)/(elevation\ change)]^{0.2}$
Initial area time of concentration = 30.076 min.
Rainfall intensity = 2.203(In/Hr) for a 100.0 year storm
UNDEVELOPED (poor cover) subarea
Runoff Coefficient = 0.834
Decimal fraction soil group A = 0.210
Decimal fraction soil group B = 0.790
Decimal fraction soil group C = 0.000
Decimal fraction soil group D = 0.000
RI index for soil(AMC 3) = 88.41
Pervious area fraction = 1.000; Impervious fraction = 0.000
Initial subarea runoff = 8.670(CFS)
Total initial stream area = 4.719(Ac.)
Pervious area fraction = 1.000

Process from Point/Station 1401.000 to Point/Station 1402.000

**** PIPEFLOW TRAVEL TIME (Program estimated size) ****

Upstream point/station elevation = 2279.500(Ft.)
Downstream point/station elevation = 2274.400(Ft.)
Pipe length = 141.40(Ft.) Manning's N = 0.013
No. of pipes = 1 Required pipe flow = 8.670(CFS)
Nearest computed pipe diameter = 15.00(In.)
Calculated individual pipe flow = 8.670(CFS)
Normal flow depth in pipe = 9.30(In.)
Flow top width inside pipe = 14.56(In.)
Critical Depth = 13.72(In.)
Pipe flow velocity = 10.84(Ft/s)
Travel time through pipe = 0.22 min.
Time of concentration (TC) = 30.29 min.
End of computations, total study area = 4.72 (Ac.)
The following figures may
be used for a unit hydrograph study of the same area.

Area averaged pervious area fraction(A_p) = 1.000
Area averaged RI index number = 75.7

Riverside County Rational Hydrology Program

CIVILCADD/CIVILDESIGN Engineering Software,(c) 1989 - 2005 Version 7.1
Rational Hydrology Study Date: 10/04/20 File:PX1500.out

BEAUMONT POINTE
PRELIMINARY HYDROLOGY STUDY
AREA 1500 EXISTING
100-YEAR

***** Hydrology Study Control Information *****

English (in-lb) units used in input data file

Program License Serial Number 6094

Rational Method Hydrology Program based on
Riverside County Flood Control & Water Conservation District
1978 hydrology manual

Storm event (year) = 100.00 Antecedent Moisture Condition = 3

2 year, 1 hour precipitation = 0.551(In.)
100 year, 1 hour precipitation = 1.560(In.)

Storm event year = 100.0
Calculated rainfall intensity data:
1 hour intensity = 1.560(In/Hr)
Slope of intensity duration curve = 0.5000

Process from Point/Station 1500.000 to Point/Station 1501.000
**** INITIAL AREA EVALUATION ****

Initial area flow distance = 395.200(Ft.)
Top (of initial area) elevation = 2500.000(Ft.)
Bottom (of initial area) elevation = 2390.000(Ft.)
Difference in elevation = 110.000(Ft.)
Slope = 0.27834 s(percent)= 27.83
 $TC = k(0.530)*[(length^3)/(elevation\ change)]^{0.2}$
Initial area time of concentration = 7.483 min.
Rainfall intensity = 4.417(In/Hr) for a 100.0 year storm
UNDEVELOPED (poor cover) subarea
Runoff Coefficient = 0.870
Decimal fraction soil group A = 0.000
Decimal fraction soil group B = 1.000
Decimal fraction soil group C = 0.000
Decimal fraction soil group D = 0.000
RI index for soil(AMC 3) = 89.80
Pervious area fraction = 1.000; Impervious fraction = 0.000
Initial subarea runoff = 5.962(CFS)
Total initial stream area = 1.551(Ac.)
Pervious area fraction = 1.000

Process from Point/Station 1501.000 to Point/Station 1502.000

**** NATURAL CHANNEL TIME + SUBAREA FLOW ADDITION ****

Top of natural channel elevation = 2390.000(Ft.)
End of natural channel elevation = 2308.500(Ft.)
Length of natural channel = 965.100(Ft.)
Estimated mean flow rate at midpoint of channel = 29.682(CFS)

Natural valley channel type used
L.A. County flood control district formula for channel velocity:
Velocity(ft/s) = $(7 + 8(q(\text{English Units})^{.352})(\text{slope}^{.5}))$
Velocity using mean channel flow = 9.70(Ft/s)

Correction to map slope used on extremely rugged channels with
drops and waterfalls (Plate D-6.2)
Normal channel slope = 0.0844
Corrected/adjusted channel slope = 0.0844
Travel time = 1.66 min. TC = 9.14 min.

Adding area flow to channel
UNDEVELOPED (poor cover) subarea
Runoff Coefficient = 0.861
Decimal fraction soil group A = 0.280
Decimal fraction soil group B = 0.720
Decimal fraction soil group C = 0.000
Decimal fraction soil group D = 0.000
RI index for soil(AMC 3) = 87.95
Pervious area fraction = 1.000; Impervious fraction = 0.000
Rainfall intensity = 3.997(In/Hr) for a 100.0 year storm
Subarea runoff = 42.455(CFS) for 12.342(Ac.)
Total runoff = 48.416(CFS) Total area = 13.893(Ac.)

+++++
Process from Point/Station 1502.000 to Point/Station 1503.000
**** NATURAL CHANNEL TIME + SUBAREA FLOW ADDITION ****

Top of natural channel elevation = 2308.500(Ft.)
End of natural channel elevation = 2287.800(Ft.)
Length of natural channel = 296.000(Ft.)
Estimated mean flow rate at midpoint of channel = 69.181(CFS)

Natural valley channel type used
L.A. County flood control district formula for channel velocity:
Velocity(ft/s) = $(7 + 8(q(\text{English Units})^{.352})(\text{slope}^{.5}))$
Velocity using mean channel flow = 11.25(Ft/s)

Correction to map slope used on extremely rugged channels with
drops and waterfalls (Plate D-6.2)
Normal channel slope = 0.0699
Corrected/adjusted channel slope = 0.0699
Travel time = 0.44 min. TC = 9.58 min.

Adding area flow to channel
UNDEVELOPED (poor cover) subarea
Runoff Coefficient = 0.860
Decimal fraction soil group A = 0.290
Decimal fraction soil group B = 0.710
Decimal fraction soil group C = 0.000
Decimal fraction soil group D = 0.000
RI index for soil(AMC 3) = 87.89
Pervious area fraction = 1.000; Impervious fraction = 0.000
Rainfall intensity = 3.904(In/Hr) for a 100.0 year storm
Subarea runoff = 39.991(CFS) for 11.917(Ac.)
Total runoff = 88.407(CFS) Total area = 25.810(Ac.)

+++++
Process from Point/Station 1503.000 to Point/Station 1504.000
**** PIPEFLOW TRAVEL TIME (Program estimated size) ****

Upstream point/station elevation = 2287.800(Ft.)
Downstream point/station elevation = 2283.200(Ft.)
Pipe length = 124.30(Ft.) Manning's N = 0.013
No. of pipes = 1 Required pipe flow = 88.407(CFS)
Nearest computed pipe diameter = 33.00(In.)
Calculated individual pipe flow = 88.407(CFS)
Normal flow depth in pipe = 23.77(In.)
Flow top width inside pipe = 29.63(In.)
Critical depth could not be calculated.
Pipe flow velocity = 19.29(Ft/s)
Travel time through pipe = 0.11 min.
Time of concentration (TC) = 9.69 min.
End of computations, total study area = 25.81 (Ac.)
The following figures may
be used for a unit hydrograph study of the same area.

Area averaged pervious area fraction(Ap) = 1.000
Area averaged RI index number = 75.1

Riverside County Rational Hydrology Program

CIVILCADD/CIVILDESIGN Engineering Software,(c) 1989 - 2005 Version 7.1
Rational Hydrology Study Date: 10/04/20 File:PX1600.out

BEAUMONT POINTE
PRELIMINARY HYDROLOGY STUDY
AREA 1600 EXISTING
100-YEAR

***** Hydrology Study Control Information *****

English (in-lb) units used in input data file

Program License Serial Number 6094

Rational Method Hydrology Program based on
Riverside County Flood Control & Water Conservation District
1978 hydrology manual

Storm event (year) = 100.00 Antecedent Moisture Condition = 3

2 year, 1 hour precipitation = 0.551(In.)
100 year, 1 hour precipitation = 1.560(In.)

Storm event year = 100.0
Calculated rainfall intensity data:
1 hour intensity = 1.560(In/Hr)
Slope of intensity duration curve = 0.5000

Process from Point/Station 1600.000 to Point/Station 1601.000
**** INITIAL AREA EVALUATION ****

Initial area flow distance = 946.800(Ft.)
Top (of initial area) elevation = 2510.000(Ft.)
Bottom (of initial area) elevation = 2401.500(Ft.)
Difference in elevation = 108.500(Ft.)
Slope = 0.11460 s(percent)= 11.46
 $TC = k(0.530)*[(length^3)/(elevation\ change)]^{0.2}$
Initial area time of concentration = 12.675 min.
Rainfall intensity = 3.394(In/Hr) for a 100.0 year storm
UNDEVELOPED (poor cover) subarea
Runoff Coefficient = 0.863
Decimal fraction soil group A = 0.130
Decimal fraction soil group B = 0.700
Decimal fraction soil group C = 0.000
Decimal fraction soil group D = 0.170
RI index for soil(AMC 3) = 90.06
Pervious area fraction = 1.000; Impervious fraction = 0.000
Initial subarea runoff = 23.891(CFS)
Total initial stream area = 8.160(Ac.)
Pervious area fraction = 1.000

Process from Point/Station 1601.000 to Point/Station 1602.000

**** NATURAL CHANNEL TIME + SUBAREA FLOW ADDITION ****

Top of natural channel elevation = 2401.500(Ft.)
End of natural channel elevation = 2360.000(Ft.)
Length of natural channel = 1034.600(Ft.)
Estimated mean flow rate at midpoint of channel = 55.648(CFS)

Natural valley channel type used
L.A. County flood control district formula for channel velocity:
Velocity(ft/s) = $(7 + 8(q(\text{English Units})^{.352})(\text{slope}^{.5}))$
Velocity using mean channel flow = 8.00(Ft/s)

Correction to map slope used on extremely rugged channels with
drops and waterfalls (Plate D-6.2)
Normal channel slope = 0.0401
Corrected/adjusted channel slope = 0.0401
Travel time = 2.16 min. TC = 14.83 min.

Adding area flow to channel
UNDEVELOPED (poor cover) subarea
Runoff Coefficient = 0.848
Decimal fraction soil group A = 0.350
Decimal fraction soil group B = 0.650
Decimal fraction soil group C = 0.000
Decimal fraction soil group D = 0.000
RI index for soil(AMC 3) = 87.49
Pervious area fraction = 1.000; Impervious fraction = 0.000
Rainfall intensity = 3.138(In/Hr) for a 100.0 year storm
Subarea runoff = 57.750(CFS) for 21.693(Ac.)
Total runoff = 81.641(CFS) Total area = 29.853(Ac.)

+++++
Process from Point/Station 1602.000 to Point/Station 1603.000
**** NATURAL CHANNEL TIME + SUBAREA FLOW ADDITION ****

Top of natural channel elevation = 2360.000(Ft.)
End of natural channel elevation = 2301.500(Ft.)
Length of natural channel = 1300.900(Ft.)
Estimated mean flow rate at midpoint of channel = 128.168(CFS)

Natural valley channel type used
L.A. County flood control district formula for channel velocity:
Velocity(ft/s) = $(7 + 8(q(\text{English Units})^{.352})(\text{slope}^{.5}))$
Velocity using mean channel flow = 10.85(Ft/s)

Correction to map slope used on extremely rugged channels with
drops and waterfalls (Plate D-6.2)
Normal channel slope = 0.0450
Corrected/adjusted channel slope = 0.0450
Travel time = 2.00 min. TC = 16.83 min.

Adding area flow to channel
UNDEVELOPED (poor cover) subarea
Runoff Coefficient = 0.842
Decimal fraction soil group A = 0.450
Decimal fraction soil group B = 0.550
Decimal fraction soil group C = 0.000
Decimal fraction soil group D = 0.000
RI index for soil(AMC 3) = 86.83
Pervious area fraction = 1.000; Impervious fraction = 0.000
Rainfall intensity = 2.945(In/Hr) for a 100.0 year storm
Subarea runoff = 84.406(CFS) for 34.026(Ac.)
Total runoff = 166.047(CFS) Total area = 63.879(Ac.)

+++++
Process from Point/Station 1603.000 to Point/Station 1603.000
**** CONFLUENCE OF MAIN STREAMS ****

The following data inside Main Stream is listed:

In Main Stream number: 1
Stream flow area = 63.879(Ac.)
Runoff from this stream = 166.047(CFS)
Time of concentration = 16.83 min.
Rainfall intensity = 2.945(In/Hr)
Program is now starting with Main Stream No. 2

+++++
Process from Point/Station 1604.000 to Point/Station 1605.000
**** INITIAL AREA EVALUATION ****

Initial area flow distance = 611.700(Ft.)
Top (of initial area) elevation = 2500.000(Ft.)
Bottom (of initial area) elevation = 2390.000(Ft.)
Difference in elevation = 110.000(Ft.)
Slope = 0.17983 s(percent)= 17.98
 $TC = k(0.530)*[(length^3)/(elevation\ change)]^{0.2}$
Initial area time of concentration = 9.726 min.
Rainfall intensity = 3.875(In/Hr) for a 100.0 year storm
UNDEVELOPED (poor cover) subarea
Runoff Coefficient = 0.881
Decimal fraction soil group A = 0.000
Decimal fraction soil group B = 0.360
Decimal fraction soil group C = 0.000
Decimal fraction soil group D = 0.640
RI index for soil(AMC 3) = 94.02
Pervious area fraction = 1.000; Impervious fraction = 0.000
Initial subarea runoff = 11.572(CFS)
Total initial stream area = 3.391(Ac.)
Pervious area fraction = 1.000

+++++
Process from Point/Station 1605.000 to Point/Station 1603.000
**** NATURAL CHANNEL TIME + SUBAREA FLOW ADDITION ****

Top of natural channel elevation = 2390.000(Ft.)
End of natural channel elevation = 2301.500(Ft.)
Length of natural channel = 1627.400(Ft.)
Estimated mean flow rate at midpoint of channel = 51.152(CFS)

Natural valley channel type used
L.A. County flood control district formula for channel velocity:
 $Velocity(ft/s) = (7 + 8(q(English\ Units)^{.352})(slope^{0.5}))$
Velocity using mean channel flow = 9.09(Ft/s)

Correction to map slope used on extremely rugged channels with
drops and waterfalls (Plate D-6.2)
Normal channel slope = 0.0544
Corrected/adjusted channel slope = 0.0544
Travel time = 2.99 min. TC = 12.71 min.

Adding area flow to channel
UNDEVELOPED (poor cover) subarea
Runoff Coefficient = 0.857
Decimal fraction soil group A = 0.400
Decimal fraction soil group B = 0.360

Decimal fraction soil group C = 0.000
 Decimal fraction soil group D = 0.240
 RI index for soil(AMC 3) = 88.74
 Pervious area fraction = 1.000; Impervious fraction = 0.000
 Rainfall intensity = 3.389(In/Hr) for a 100.0 year storm
 Subarea runoff = 67.396(CFS) for 23.197(Ac.)
 Total runoff = 78.968(CFS) Total area = 26.588(Ac.)

++++++
 Process from Point/Station 1603.000 to Point/Station 1603.000
 **** CONFLUENCE OF MAIN STREAMS ****

The following data inside Main Stream is listed:

In Main Stream number: 2
 Stream flow area = 26.588(Ac.)
 Runoff from this stream = 78.968(CFS)
 Time of concentration = 12.71 min.
 Rainfall intensity = 3.389(In/Hr)
 Summary of stream data:

Stream No.	Flow rate (CFS)	TC (min)	Rainfall Intensity (In/Hr)
1	166.047	16.83	2.945
2	78.968	12.71	3.389

Largest stream flow has longer time of concentration
 $Q_p = 166.047 + \text{sum of } Q_b \text{ Ia/Ib}$
 $78.968 * 0.869 = 68.628$
 $Q_p = 234.675$

Total of 2 main streams to confluence:
 Flow rates before confluence point:
 166.047 78.968
 Area of streams before confluence:
 63.879 26.588

Results of confluence:
 Total flow rate = 234.675(CFS)
 Time of concentration = 16.830 min.
 Effective stream area after confluence = 90.467(Ac.)

++++++
 Process from Point/Station 1603.000 to Point/Station 1606.000
 **** PIPEFLOW TRAVEL TIME (Program estimated size) ****

Upstream point/station elevation = 2301.500(Ft.)
 Downstream point/station elevation = 2295.200(Ft.)
 Pipe length = 199.80(Ft.) Manning's N = 0.013
 No. of pipes = 2 Required pipe flow = 234.675(CFS)
 Nearest computed pipe diameter = 36.00(In.)
 Calculated individual pipe flow = 117.337(CFS)
 Normal flow depth in pipe = 29.20(In.)
 Flow top width inside pipe = 28.18(In.)
 Critical depth could not be calculated.
 Pipe flow velocity = 19.10(Ft/s)
 Travel time through pipe = 0.17 min.
 Time of concentration (TC) = 17.00 min.
 End of computations, total study area = 90.47 (Ac.)
 The following figures may
 be used for a unit hydrograph study of the same area.

Area averaged pervious area fraction(A_p) = 1.000
Area averaged RI index number = 75.1

Developed Hydrology Model and Results	C
---	---

Riverside County Rational Hydrology Program

CIVILCADD/CIVILDESIGN Engineering Software, (c) 1989 - 2005 Version 7.1
Rational Hydrology Study Date: 02/23/23

File:Area01.out

BEAUMONT POINTE
PRELIMINARY HYDROLOGY STUDY
AREA 1 DEVELOPED
100-YEAR

***** Hydrology Study Control Information *****

English (in-lb) Units used in input data file

Program License Serial Number 6094

Rational Method Hydrology Program based on
Riverside County Flood Control & Water Conservation District
1978 hydrology manual

Storm event (year) = 100.00 Antecedent Moisture Condition = 2

2 year, 1 hour precipitation = 0.551(In.)
100 year, 1 hour precipitation = 1.560(In.)

Storm event year = 100.0
Calculated rainfall intensity data:
1 hour intensity = 1.560(In/Hr)
Slope of intensity duration curve = 0.5000

++++
Process from Point/Station 1.010 to Point/Station 1.020
**** INITIAL AREA EVALUATION ****

Initial area flow distance = 645.400(Ft.)
Top (of initial area) elevation = 383.000(Ft.)
Bottom (of initial area) elevation = 375.700(Ft.)
Difference in elevation = 7.300(Ft.)
Slope = 0.01131 s(percent)= 1.13
 $TC = k(0.300)^*[(length^3)/(elevation\ change)]^{0.2}$

Initial area time of concentration = 9.780 min.
Rainfall intensity = 3.864(In/Hr) for a 100.0 year storm
COMMERCIAL subarea type
Runoff Coefficient = 0.877
Decimal fraction soil group A = 0.260
Decimal fraction soil group B = 0.740
Decimal fraction soil group C = 0.000
Decimal fraction soil group D = 0.000
RI index for soil(AMC 2) = 49.76
Pervious area fraction = 0.100; Impervious fraction = 0.900
Initial subarea runoff = 5.759(CFS)
Total initial stream area = 1.700(Ac.)
Pervious area fraction = 0.100

+++++
Process from Point/Station 1.020 to Point/Station 1.030
**** PIPEFLOW TRAVEL TIME (Program estimated size) ****

Upstream point/station elevation = 371.700(Ft.)
Downstream point/station elevation = 370.100(Ft.)
Pipe length = 398.20(Ft.) Manning's N= 0.013
No. of pipes = 1 Required pipe flow = 5.759(CFS)
Nearest computed pipe diameter = 18.00(In.)
Calculated individual pipe flow = 5.759(CFS)
Normal flow depth in pipe = 12.91(In.)
Flow top width inside pipe = 16.21(In.)
Critical Depth = 11.12(In.)
Pipe flow velocity = 4.24(Ft/s)
Travel time through pipe = 1.57 min.
Time of concentration (TC) = 11.35 min.

+++++
Process from Point/Station 1.020 to Point/Station 1.030
**** SUBAREA FLOW ADDITION ****

COMMERCIAL subarea type
Runoff Coefficient = 0.877
Decimal fraction soil group A = 0.150
Decimal fraction soil group B = 0.850
Decimal fraction soil group C = 0.000
Decimal fraction soil group D = 0.000
RI index for soil(AMC 2) = 52.40
Pervious area fraction = 0.100; Impervious fraction = 0.900
Time of concentration = 11.35 min.
Rainfall intensity = 3.587(In/Hr) for a 100.0 year storm
Subarea runoff = 24.860(CFS) for 7.899(Ac.)
Total runoff = 30.619(CFS) Total area = 9.599(Ac.)

+++++
Process from Point/Station 1.030 to Point/Station 1.040
**** PIPEFLOW TRAVEL TIME (Program estimated size) ****

Upstream point/station elevation = 370.100(Ft.)
Downstream point/station elevation = 369.800(Ft.)
Pipe length = 68.30(Ft.) Manning's N = 0.013
No. of pipes = 1 Required pipe flow = 30.619(CFS)
Nearest computed pipe diameter = 33.00(In.)
Calculated individual pipe flow = 30.619(CFS)
Normal flow depth in pipe = 23.88(In.)
Flow top width inside pipe = 29.51(In.)
Critical Depth = 22.09(In.)
Pipe flow velocity = 6.65(Ft/s)
Travel time through pipe = 0.17 min.
Time of concentration (TC) = 11.52 min.

++++
Process from Point/Station 1.030 to Point/Station 1.040
**** SUBAREA FLOW ADDITION ****

COMMERCIAL subarea type
Runoff Coefficient = 0.874
Decimal fraction soil group A = 0.340
Decimal fraction soil group B = 0.660
Decimal fraction soil group C = 0.000
Decimal fraction soil group D = 0.000
RI index for soil(AMC 2) = 47.84
Pervious area fraction = 0.100; Impervious fraction = 0.900
Time of concentration = 11.52 min.
Rainfall intensity = 3.561(In/Hr) for a 100.0 year storm
Subarea runoff = 3.877(CFS) for 1.246(Ac.)
Total runoff = 34.496(CFS) Total area = 10.845(Ac.)

++++
Process from Point/Station 1.040 to Point/Station 1.050
**** PIPEFLOW TRAVEL TIME (Program estimated size) ****

Upstream point/station elevation = 369.800(Ft.)
Downstream point/station elevation = 366.700(Ft.)
Pipe length = 790.40(Ft.) Manning's N = 0.013
No. of pipes = 1 Required pipe flow = 34.496(CFS)
Nearest computed pipe diameter = 33.00(In.)
Calculated individual pipe flow = 34.496(CFS)
Normal flow depth in pipe = 28.50(In.)
Flow top width inside pipe = 22.65(In.)
Critical Depth = 23.46(In.)
Pipe flow velocity = 6.33(Ft/s)
Travel time through pipe = 2.08 min.
Time of concentration (TC) = 13.60 min.

++++
Process from Point/Station 1.040 to Point/Station 1.050
**** SUBAREA FLOW ADDITION ****

COMMERCIAL subarea type
Runoff Coefficient = 0.878
Decimal fraction soil group A = 0.020
Decimal fraction soil group B = 0.980
Decimal fraction soil group C = 0.000
Decimal fraction soil group D = 0.000
RI index for soil(AMC 2) = 55.52
Pervious area fraction = 0.100; Impervious fraction = 0.900
Time of concentration = 13.60 min.
Rainfall intensity = 3.277(In/Hr) for a 100.0 year storm
Subarea runoff = 17.407(CFS) for 6.051(Ac.)
Total runoff = 51.903(CFS) Total area = 16.896(Ac.)

+++++
Process from Point/Station 1.050 to Point/Station 1.060
**** PIPEFLOW TRAVEL TIME (Program estimated size) ****

Upstream point/station elevation = 366.700(Ft.)
Downstream point/station elevation = 365.900(Ft.)
Pipe length = 193.20(Ft.) Manning's N = 0.013
No. of pipes = 1 Required pipe flow = 51.903(CFS)
Nearest computed pipe diameter = 39.00(In.)
Calculated individual pipe flow = 51.903(CFS)
Normal flow depth in pipe = 31.17(In.)
Flow top width inside pipe = 31.24(In.)
Critical Depth = 27.60(In.)
Pipe flow velocity = 7.30(Ft/s)
Travel time through pipe = 0.44 min.
Time of concentration (TC) = 14.04 min.

+++++
Process from Point/Station 1.050 to Point/Station 1.060
**** SUBAREA FLOW ADDITION ****

COMMERCIAL subarea type
Runoff Coefficient = 0.872
Decimal fraction soil group A = 0.360
Decimal fraction soil group B = 0.640
Decimal fraction soil group C = 0.000
Decimal fraction soil group D = 0.000
RI index for soil(AMC 2) = 47.36
Pervious area fraction = 0.100; Impervious fraction = 0.900
Time of concentration = 14.04 min.
Rainfall intensity = 3.225(In/Hr) for a 100.0 year storm
Subarea runoff = 3.652(CFS) for 1.299(Ac.)
Total runoff = 55.555(CFS) Total area = 18.195(Ac.)

+++++
Process from Point/Station 1.060 to Point/Station 1.070
**** PIPEFLOW TRAVEL TIME (Program estimated size) ****

Upstream point/station elevation = 365.900(Ft.)
Downstream point/station elevation = 365.800(Ft.)
Pipe length = 21.70(Ft.) Manning's N = 0.013
No. of pipes = 1 Required pipe flow = 55.555(CFS)
Nearest computed pipe diameter = 39.00(In.)
Calculated individual pipe flow = 55.555(CFS)
Normal flow depth in pipe = 31.69(In.)
Flow top width inside pipe = 30.44(In.)
Critical Depth = 28.55(In.)
Pipe flow velocity = 7.70(Ft/s)
Travel time through pipe = 0.05 min.
Time of concentration (TC) = 14.09 min.

+++++
Process from Point/Station 1.060 to Point/Station 1.070
**** SUBAREA FLOW ADDITION ****

COMMERCIAL subarea type
Runoff Coefficient = 0.878
Decimal fraction soil group A = 0.000
Decimal fraction soil group B = 1.000
Decimal fraction soil group C = 0.000
Decimal fraction soil group D = 0.000
RI index for soil(AMC 2) = 56.00
Pervious area fraction = 0.100; Impervious fraction = 0.900
Time of concentration = 14.09 min.
Rainfall intensity = 3.220(In/Hr) for a 100.0 year storm
Subarea runoff = 5.766(CFS) for 2.040(Ac.)
Total runoff = 61.321(CFS) Total area = 20.235(Ac.)

+++++
Process from Point/Station 1.070 to Point/Station 1.080
**** PIPEFLOW TRAVEL TIME (Program estimated size) ****

Upstream point/station elevation = 365.800(Ft.)
Downstream point/station elevation = 365.500(Ft.)
Pipe length = 71.80(Ft.) Manning's N = 0.013
No. of pipes = 1 Required pipe flow = 61.321(CFS)
Nearest computed pipe diameter = 42.00(In.)
Calculated individual pipe flow = 61.321(CFS)
Normal flow depth in pipe = 32.44(In.)
Flow top width inside pipe = 35.22(In.)
Critical Depth = 29.43(In.)
Pipe flow velocity = 7.69(Ft/s)
Travel time through pipe = 0.16 min.
Time of concentration (TC) = 14.24 min.

+++++
Process from Point/Station 1.070 to Point/Station 1.080
**** SUBAREA FLOW ADDITION ****

COMMERCIAL subarea type
Runoff Coefficient = 0.878
Decimal fraction soil group A = 0.000
Decimal fraction soil group B = 1.000
Decimal fraction soil group C = 0.000
Decimal fraction soil group D = 0.000
RI index for soil(AMC 2) = 56.00
Pervious area fraction = 0.100; Impervious fraction = 0.900
Time of concentration = 14.24 min.
Rainfall intensity = 3.202(In/Hr) for a 100.0 year storm
Subarea runoff = 2.159(CFS) for 0.768(Ac.)
Total runoff = 63.480(CFS) Total area = 21.003(Ac.)

+++++
Process from Point/Station 1.080 to Point/Station 1.090
**** PIPEFLOW TRAVEL TIME (Program estimated size) ****

Upstream point/station elevation = 365.500(Ft.)
Downstream point/station elevation = 365.000(Ft.)
Pipe length = 127.30(Ft.) Manning's N = 0.013
No. of pipes = 1 Required pipe flow = 63.480(CFS)
Nearest computed pipe diameter = 42.00(In.)
Calculated individual pipe flow = 63.480(CFS)
Normal flow depth in pipe = 34.69(In.)
Flow top width inside pipe = 31.85(In.)
Critical Depth = 29.96(In.)
Pipe flow velocity = 7.47(Ft/s)
Travel time through pipe = 0.28 min.
Time of concentration (TC) = 14.53 min.

+++++
Process from Point/Station 1.080 to Point/Station 1.090
**** CONFLUENCE OF MAIN STREAMS ****

The following data inside Main Stream is listed:
In Main Stream number: 1
Stream flow area = 21.003(Ac.)
Runoff from this stream = 63.480(CFS)
Time of concentration = 14.53 min.
Rainfall intensity = 3.171(In/Hr)
Program is now starting with Main Stream No. 2

+++++
Process from Point/Station 1.100 to Point/Station 1.110
**** INITIAL AREA EVALUATION ****

Initial area flow distance = 656.700(Ft.)
Top (of initial area) elevation = 383.000(Ft.)
Bottom (of initial area) elevation = 376.000(Ft.)
Difference in elevation = 7.000(Ft.)

Slope = 0.01066 s(percent)= 1.07
TC = $k(0.300)*[(\text{length}^3)/(\text{elevation change})]^{0.2}$
Initial area time of concentration = 9.966 min.
Rainfall intensity = 3.828(In/Hr) for a 100.0 year storm
COMMERCIAL subarea type
Runoff Coefficient = 0.879
Decimal fraction soil group A = 0.090
Decimal fraction soil group B = 0.910
Decimal fraction soil group C = 0.000
Decimal fraction soil group D = 0.000
RI index for soil(AMC 2) = 53.84
Pervious area fraction = 0.100; Impervious fraction = 0.900
Initial subarea runoff = 10.239(CFS)
Total initial stream area = 3.042(Ac.)
Pervious area fraction = 0.100

+++++
Process from Point/Station 1.110 to Point/Station 1.120
**** PIPEFLOW TRAVEL TIME (Program estimated size) ****

Upstream point/station elevation = 372.500(Ft.)
Downstream point/station elevation = 370.600(Ft.)
Pipe length = 487.40(Ft.) Manning's N = 0.013
No. of pipes = 1 Required pipe flow = 10.239(CFS)
Nearest computed pipe diameter = 21.00(In.)
Calculated individual pipe flow = 10.239(CFS)
Normal flow depth in pipe = 17.95(In.)
Flow top width inside pipe = 14.79(In.)
Critical Depth = 14.29(In.)
Pipe flow velocity = 4.68(Ft/s)
Travel time through pipe = 1.74 min.
Time of concentration (TC) = 11.70 min.

+++++
Process from Point/Station 1.110 to Point/Station 1.120
**** SUBAREA FLOW ADDITION ****

COMMERCIAL subarea type
Runoff Coefficient = 0.874
Decimal fraction soil group A = 0.300
Decimal fraction soil group B = 0.700
Decimal fraction soil group C = 0.000
Decimal fraction soil group D = 0.000
RI index for soil(AMC 2) = 48.80
Pervious area fraction = 0.100; Impervious fraction = 0.900
Time of concentration = 11.70 min.
Rainfall intensity = 3.532(In/Hr) for a 100.0 year storm
Subarea runoff = 5.634(CFS) for 1.824(Ac.)
Total runoff = 15.872(CFS) Total area = 4.866(Ac.)

+++++

Process from Point/Station 1.120 to Point/Station 1.130
**** PIPEFLOW TRAVEL TIME (Program estimated size) ****

Upstream point/station elevation = 370.600(Ft.)
Downstream point/station elevation = 370.300(Ft.)
Pipe length = 73.70(Ft.) Manning's N = 0.013
No. of pipes = 1 Required pipe flow = 15.872(CFS)
Nearest computed pipe diameter = 27.00(In.)
Calculated individual pipe flow = 15.872(CFS)
Normal flow depth in pipe = 18.33(In.)
Flow top width inside pipe = 25.21(In.)
Critical Depth = 16.69(In.)
Pipe flow velocity = 5.53(Ft/s)
Travel time through pipe = 0.22 min.
Time of concentration (TC) = 11.93 min.

+++++
Process from Point/Station 1.120 to Point/Station 1.130
**** SUBAREA FLOW ADDITION ****

COMMERCIAL subarea type
Runoff Coefficient = 0.878
Decimal fraction soil group A = 0.110
Decimal fraction soil group B = 0.890
Decimal fraction soil group C = 0.000
Decimal fraction soil group D = 0.000
RI index for soil(AMC 2) = 53.36
Pervious area fraction = 0.100; Impervious fraction = 0.900
Time of concentration = 11.93 min.
Rainfall intensity = 3.499(In/Hr) for a 100.0 year storm
Subarea runoff = 25.147(CFS) for 8.190(Ac.)
Total runoff = 41.020(CFS) Total area = 13.056(Ac.)

+++++
Process from Point/Station 1.130 to Point/Station 1.140
**** PIPEFLOW TRAVEL TIME (Program estimated size) ****

Upstream point/station elevation = 370.300(Ft.)
Downstream point/station elevation = 366.600(Ft.)
Pipe length = 930.20(Ft.) Manning's N = 0.013
No. of pipes = 1 Required pipe flow = 41.020(CFS)
Nearest computed pipe diameter = 36.00(In.)
Calculated individual pipe flow = 41.020(CFS)
Normal flow depth in pipe = 28.73(In.)
Flow top width inside pipe = 28.90(In.)
Critical Depth = 25.03(In.)
Pipe flow velocity = 6.78(Ft/s)
Travel time through pipe = 2.29 min.
Time of concentration (TC) = 14.21 min.

+++++

Process from Point/Station 1.130 to Point/Station 1.140
**** SUBAREA FLOW ADDITION ****

COMMERCIAL subarea type
Runoff Coefficient = 0.872
Decimal fraction soil group A = 0.310
Decimal fraction soil group B = 0.690
Decimal fraction soil group C = 0.000
Decimal fraction soil group D = 0.000
RI index for soil(AMC 2) = 48.56
Pervious area fraction = 0.100; Impervious fraction = 0.900
Time of concentration = 14.21 min.
Rainfall intensity = 3.205(In/Hr) for a 100.0 year storm
Subarea runoff = 15.541(CFS) for 5.557(Ac.)
Total runoff = 56.560(CFS) Total area = 18.613(Ac.)

+++++
Process from Point/Station 1.140 to Point/Station 1.150
**** PIPEFLOW TRAVEL TIME (Program estimated size) ****

Upstream point/station elevation = 366.600(Ft.)
Downstream point/station elevation = 365.600(Ft.)
Pipe length = 241.40(Ft.) Manning's N = 0.013
No. of pipes = 1 Required pipe flow = 56.560(CFS)
Nearest computed pipe diameter = 39.00(In.)
Calculated individual pipe flow = 56.560(CFS)
Normal flow depth in pipe = 35.06(In.)
Flow top width inside pipe = 23.50(In.)
Critical Depth = 28.79(In.)
Pipe flow velocity = 7.20(Ft/s)
Travel time through pipe = 0.56 min.
Time of concentration (TC) = 14.77 min.

+++++
Process from Point/Station 1.140 to Point/Station 1.150
**** SUBAREA FLOW ADDITION ****

COMMERCIAL subarea type
Runoff Coefficient = 0.874
Decimal fraction soil group A = 0.200
Decimal fraction soil group B = 0.800
Decimal fraction soil group C = 0.000
Decimal fraction soil group D = 0.000
RI index for soil(AMC 2) = 51.20
Pervious area fraction = 0.100; Impervious fraction = 0.900
Time of concentration = 14.77 min.
Rainfall intensity = 3.144(In/Hr) for a 100.0 year storm
Subarea runoff = 2.232(CFS) for 0.812(Ac.)
Total runoff = 58.792(CFS) Total area = 19.425(Ac.)

+++++

Process from Point/Station 1.150 to Point/Station 1.090
**** PIPEFLOW TRAVEL TIME (Program estimated size) ****

Upstream point/station elevation = 365.600(Ft.)
Downstream point/station elevation = 365.000(Ft.)
Pipe length = 161.20(Ft.) Manning's N = 0.013
No. of pipes = 1 Required pipe flow = 58.792(CFS)
Nearest computed pipe diameter = 42.00(In.)
Calculated individual pipe flow = 58.792(CFS)
Normal flow depth in pipe = 32.91(In.)
Flow top width inside pipe = 34.60(In.)
Critical Depth = 28.84(In.)
Pipe flow velocity = 7.26(Ft/s)
Travel time through pipe = 0.37 min.
Time of concentration (TC) = 15.14 min.

+++++
Process from Point/Station 1.150 to Point/Station 1.090
**** CONFLUENCE OF MAIN STREAMS ****

The following data inside Main Stream is listed:
In Main Stream number: 2
Stream flow area = 19.425(Ac.)
Runoff from this stream = 58.792(CFS)
Time of concentration = 15.14 min.
Rainfall intensity = 3.106(In/Hr)
Program is now starting with Main Stream No. 3

+++++
Process from Point/Station 1.160 to Point/Station 1.170
**** INITIAL AREA EVALUATION ****

Initial area flow distance = 845.400(Ft.)
Top (of initial area) elevation = 375.000(Ft.)
Bottom (of initial area) elevation = 370.300(Ft.)
Difference in elevation = 4.700(Ft.)
Slope = 0.00556 s(percent)= 0.56
 $TC = k(0.300)*[(length^3)/(elevation\ change)]^{0.2}$
Initial area time of concentration = 12.559 min.
Rainfall intensity = 3.410(In/Hr) for a 100.0 year storm
COMMERCIAL subarea type
Runoff Coefficient = 0.872
Decimal fraction soil group A = 0.420
Decimal fraction soil group B = 0.580
Decimal fraction soil group C = 0.000
Decimal fraction soil group D = 0.000
RI index for soil(AMC 2) = 45.92
Pervious area fraction = 0.100; Impervious fraction = 0.900
Initial subarea runoff = 8.601(CFS)
Total initial stream area = 2.894(Ac.)
Pervious area fraction = 0.100

+++++
Process from Point/Station 1.170 to Point/Station 1.090
**** PIPEFLOW TRAVEL TIME (Program estimated size) ****

Upstream point/station elevation = 366.800(Ft.)
Downstream point/station elevation = 365.000(Ft.)
Pipe length = 95.70(Ft.) Manning's N = 0.013
No. of pipes = 1 Required pipe flow = 8.601(CFS)
Nearest computed pipe diameter = 15.00(In.)
Calculated individual pipe flow = 8.601(CFS)
Normal flow depth in pipe = 11.93(In.)
Flow top width inside pipe = 12.10(In.)
Critical Depth = 13.69(In.)
Pipe flow velocity = 8.23(Ft/s)
Travel time through pipe = 0.19 min.
Time of concentration (TC) = 12.75 min.

+++++
Process from Point/Station 1.170 to Point/Station 1.090
**** CONFLUENCE OF MAIN STREAMS ****

The following data inside Main Stream is listed:
In Main Stream number: 3
Stream flow area = 2.894(Ac.)
Runoff from this stream = 8.601(CFS)
Time of concentration = 12.75 min.
Rainfall intensity = 3.384(In/Hr)
Program is now starting with Main Stream No. 4

+++++
Process from Point/Station 1.180 to Point/Station 1.190
**** INITIAL AREA EVALUATION ****

Initial area flow distance = 845.400(Ft.)
Top (of initial area) elevation = 375.000(Ft.)
Bottom (of initial area) elevation = 370.300(Ft.)
Difference in elevation = 4.700(Ft.)
Slope = 0.00556 s(percent)= 0.56
TC = $k(0.300)*[(\text{length}^3)/(\text{elevation change})]^{0.2}$
Initial area time of concentration = 12.559 min.
Rainfall intensity = 3.410(In/Hr) for a 100.0 year storm
COMMERCIAL subarea type
Runoff Coefficient = 0.870
Decimal fraction soil group A = 0.490
Decimal fraction soil group B = 0.510
Decimal fraction soil group C = 0.000
Decimal fraction soil group D = 0.000
RI index for soil(AMC 2) = 44.24
Pervious area fraction = 0.100; Impervious fraction = 0.900
Initial subarea runoff = 25.948(CFS)
Total initial stream area = 8.744(Ac.)

Pervious area fraction = 0.100

+++++
Process from Point/Station 1.190 to Point/Station 1.090
**** PIPEFLOW TRAVEL TIME (Program estimated size) ****

Upstream point/station elevation = 366.800(Ft.)
Downstream point/station elevation = 365.000(Ft.)
Pipe length = 18.70(Ft.) Manning's N = 0.013
No. of pipes = 1 Required pipe flow = 25.948(CFS)
Nearest computed pipe diameter = 18.00(In.)
Calculated individual pipe flow = 25.948(CFS)
Normal flow depth in pipe = 12.14(In.)
Flow top width inside pipe = 16.87(In.)
Critical depth could not be calculated.
Pipe flow velocity = 20.47(Ft/s)
Travel time through pipe = 0.02 min.
Time of concentration (TC) = 12.57 min.

+++++
Process from Point/Station 1.190 to Point/Station 1.090
**** CONFLUENCE OF MAIN STREAMS ****

The following data inside Main Stream is listed:

In Main Stream number: 4
Stream flow area = 8.744(Ac.)
Runoff from this stream = 25.948(CFS)
Time of concentration = 12.57 min.
Rainfall intensity = 3.408(In/Hr)
Summary of stream data:

Stream No.	Flow rate (CFS)	TC (min)	Rainfall Intensity (In/Hr)
------------	-----------------	----------	----------------------------

1	63.480	14.53	3.171
2	58.792	15.14	3.106
3	8.601	12.75	3.384
4	25.948	12.57	3.408

Largest stream flow has longer or shorter time of concentration

Qp = 63.480 + sum of

Qa	Tb/Ta	
58.792 *	0.959 =	56.406
Qb	Ia/Ib	
8.601 *	0.937 =	8.059
Qb	Ia/Ib	
25.948 *	0.930 =	24.142

Qp = 152.087

Total of 4 main streams to confluence:

Flow rates before confluence point:

63.480	58.792	8.601	25.948
--------	--------	-------	--------

Area of streams before confluence:

21.003 19.425 2.894 8.744

Results of confluence:

Total flow rate = 152.087(CFS)

Time of concentration = 14.526 min.

Effective stream area after confluence = 52.066(Ac.)

++++
Process from Point/Station 1.190 to Point/Station 1.090
**** SUBAREA FLOW ADDITION ****

UNDEVELOPED (good cover) subarea

Runoff Coefficient = 0.695

Decimal fraction soil group A = 0.100

Decimal fraction soil group B = 0.900

Decimal fraction soil group C = 0.000

Decimal fraction soil group D = 0.000

RI index for soil(AMC 2) = 58.70

Pervious area fraction = 1.000; Impervious fraction = 0.000

Time of concentration = 14.53 min.

Rainfall intensity = 3.171(In/Hr) for a 100.0 year storm

Subarea runoff = 6.086(CFS) for 2.764(Ac.)

Total runoff = 158.173(CFS) Total area = 54.830(Ac.)

++++
Process from Point/Station 1.090 to Point/Station 1.200
**** PIPEFLOW TRAVEL TIME (Program estimated size) ****

Upstream point/station elevation = 365.000(Ft.)

Downstream point/station elevation = 364.200(Ft.)

Pipe length = 205.00(Ft.) Manning's N = 0.013

No. of pipes = 1 Required pipe flow = 158.173(CFS)

Nearest computed pipe diameter = 60.00(In.)

Calculated individual pipe flow = 158.173(CFS)

Normal flow depth in pipe = 47.72(In.)

Flow top width inside pipe = 48.42(In.)

Critical Depth = 43.27(In.)

Pipe flow velocity = 9.44(Ft/s)

Travel time through pipe = 0.36 min.

Time of concentration (TC) = 14.89 min.

++++
Process from Point/Station 1.090 to Point/Station 1.200
**** SUBAREA FLOW ADDITION ****

UNDEVELOPED (good cover) subarea

Runoff Coefficient = 0.707

Decimal fraction soil group A = 0.000

Decimal fraction soil group B = 1.000

Decimal fraction soil group C = 0.000
Decimal fraction soil group D = 0.000
RI index for soil(AMC 2) = 61.00
Pervious area fraction = 1.000; Impervious fraction = 0.000
Time of concentration = 14.89 min.
Rainfall intensity = 3.132(In/Hr) for a 100.0 year storm
Subarea runoff = 2.324(CFS) for 1.049(Ac.)
Total runoff = 160.497(CFS) Total area = 55.879(Ac.)

+++++
Process from Point/Station 1.200 to Point/Station 1.210
**** PIPEFLOW TRAVEL TIME (Program estimated size) ****

Upstream point/station elevation = 364.200(Ft.)
Downstream point/station elevation = 363.200(Ft.)
Pipe length = 260.80(Ft.) Manning's N = 0.013
No. of pipes = 1 Required pipe flow = 160.497(CFS)
Nearest computed pipe diameter = 60.00(In.)
Calculated individual pipe flow = 160.497(CFS)
Normal flow depth in pipe = 48.94(In.)
Flow top width inside pipe = 46.53(In.)
Critical Depth = 43.59(In.)
Pipe flow velocity = 9.36(Ft/s)
Travel time through pipe = 0.46 min.
Time of concentration (TC) = 15.35 min.

+++++
Process from Point/Station 1.200 to Point/Station 1.210
**** SUBAREA FLOW ADDITION ****

UNDEVELOPED (good cover) subarea
Runoff Coefficient = 0.701
Decimal fraction soil group A = 0.100
Decimal fraction soil group B = 0.810
Decimal fraction soil group C = 0.000
Decimal fraction soil group D = 0.090
RI index for soil(AMC 2) = 60.41
Pervious area fraction = 1.000; Impervious fraction = 0.000
Time of concentration = 15.35 min.
Rainfall intensity = 3.084(In/Hr) for a 100.0 year storm
Subarea runoff = 12.043(CFS) for 5.568(Ac.)
Total runoff = 172.540(CFS) Total area = 61.447(Ac.)

+++++
Process from Point/Station 1.210 to Point/Station 1.220
**** PIPEFLOW TRAVEL TIME (Program estimated size) ****

Upstream point/station elevation = 363.200(Ft.)
Downstream point/station elevation = 362.000(Ft.)
Pipe length = 287.40(Ft.) Manning's N = 0.013
No. of pipes = 1 Required pipe flow = 172.540(CFS)

Nearest computed pipe diameter = 60.00(In.)
Calculated individual pipe flow = 172.540(CFS)
Normal flow depth in pipe = 50.63(In.)
Flow top width inside pipe = 43.57(In.)
Critical Depth = 45.14(In.)
Pipe flow velocity = 9.76(Ft/s)
Travel time through pipe = 0.49 min.
Time of concentration (TC) = 15.84 min.

++++
Process from Point/Station 1.210 to Point/Station 1.220
**** SUBAREA FLOW ADDITION ****

UNDEVELOPED (good cover) subarea
Runoff Coefficient = 0.662
Decimal fraction soil group A = 0.260
Decimal fraction soil group B = 0.740
Decimal fraction soil group C = 0.000
Decimal fraction soil group D = 0.000
RI index for soil(AMC 2) = 55.02
Pervious area fraction = 1.000; Impervious fraction = 0.000
Time of concentration = 15.84 min.
Rainfall intensity = 3.036(In/Hr) for a 100.0 year storm
Subarea runoff = 7.203(CFS) for 3.583(Ac.)
Total runoff = 179.743(CFS) Total area = 65.030(Ac.)

++++
Process from Point/Station 1.220 to Point/Station 1.230
**** PIPEFLOW TRAVEL TIME (Program estimated size) ****

Upstream point/station elevation = 362.000(Ft.)
Downstream point/station elevation = 360.500(Ft.)
Pipe length = 365.70(Ft.) Manning's N = 0.013
No. of pipes = 1 Required pipe flow = 179.743(CFS)
Nearest computed pipe diameter = 63.00(In.)
Calculated individual pipe flow = 179.743(CFS)
Normal flow depth in pipe = 48.84(In.)
Flow top width inside pipe = 52.59(In.)
Critical Depth = 45.58(In.)
Pipe flow velocity = 9.98(Ft/s)
Travel time through pipe = 0.61 min.
Time of concentration (TC) = 16.45 min.

++++
Process from Point/Station 1.220 to Point/Station 1.230
**** SUBAREA FLOW ADDITION ****

UNDEVELOPED (good cover) subarea
Runoff Coefficient = 0.600
Decimal fraction soil group A = 0.600
Decimal fraction soil group B = 0.400

Decimal fraction soil group C = 0.000
Decimal fraction soil group D = 0.000
RI index for soil(AMC 2) = 47.20
Pervious area fraction = 1.000; Impervious fraction = 0.000
Time of concentration = 16.45 min.
Rainfall intensity = 2.979(In/Hr) for a 100.0 year storm
Subarea runoff = 3.432(CFS) for 1.921(Ac.)
Total runoff = 183.175(CFS) Total area = 66.951(Ac.)

+++++
Process from Point/Station 1.230 to Point/Station 1.240
**** PIPEFLOW TRAVEL TIME (Program estimated size) ****

Upstream point/station elevation = 360.500(Ft.)
Downstream point/station elevation = 290.000(Ft.)
Pipe length = 700.30(Ft.) Manning's N = 0.013
No. of pipes = 1 Required pipe flow = 183.175(CFS)
Nearest computed pipe diameter = 36.00(In.)
Calculated individual pipe flow = 183.175(CFS)
Normal flow depth in pipe = 25.88(In.)
Flow top width inside pipe = 32.37(In.)
Critical depth could not be calculated.
Pipe flow velocity = 33.70(Ft/s)
Travel time through pipe = 0.35 min.
Time of concentration (TC) = 16.80 min.

+++++
Process from Point/Station 1.240 to Point/Station 1.250
**** NATURAL CHANNEL TIME + SUBAREA FLOW ADDITION ****

Top of natural channel elevation = 290.000(Ft.)
End of natural channel elevation = 230.000(Ft.)
Length of natural channel = 1734.100(Ft.)
Estimated mean flow rate at midpoint of channel = 334.327(CFS)

Natural valley channel type used
L.A. County flood control district formula for channel velocity:
Velocity(ft/s) = $(7 + 8(q(\text{English Units})^{.352})(\text{slope}^{.5}))$
Velocity using mean channel flow = 12.81(Ft/s)

Correction to map slope used on extremely rugged channels with
drops and waterfalls (Plate D-6.2)

Normal channel slope = 0.0346
Corrected/adjusted channel slope = 0.0346
Travel time = 2.26 min. TC = 19.06 min.

Adding area flow to channel
UNDEVELOPED (poor cover) subarea
Runoff Coefficient = 0.801
Decimal fraction soil group A = 0.300
Decimal fraction soil group B = 0.260

Decimal fraction soil group C = 0.000
Decimal fraction soil group D = 0.440
RI index for soil(AMC 2) = 79.54
Pervious area fraction = 1.000; Impervious fraction = 0.000
Rainfall intensity = 2.768(In/Hr) for a 100.0 year storm
Subarea runoff = 244.932(CFS) for 110.493(Ac.)
Total runoff = 428.107(CFS) Total area = 177.444(Ac.)

+++++
Process from Point/Station 1.250 to Point/Station 1.260
**** PIPEFLOW TRAVEL TIME (Program estimated size) ****

Upstream point/station elevation = 230.000(Ft.)
Downstream point/station elevation = 218.900(Ft.)
Pipe length = 118.50(Ft.) Manning's N = 0.013
No. of pipes = 1 Required pipe flow = 428.107(CFS)
Nearest computed pipe diameter = 48.00(In.)
Calculated individual pipe flow = 428.107(CFS)
Normal flow depth in pipe = 38.25(In.)
Flow top width inside pipe = 38.62(In.)
Critical depth could not be calculated.
Pipe flow velocity = 39.87(Ft/s)
Travel time through pipe = 0.05 min.
Time of concentration (TC) = 19.10 min.
End of computations, total study area = 177.44 (Ac.)
The following figures may
be used for a unit hydrograph study of the same area.

Area averaged pervious area fraction(Ap) = 0.736
Area averaged RI index number = 69.2

Riverside County Rational Hydrology Program

CIVILCADD/CIVILDESIGN Engineering Software,(c) 1989 - 2005 Version 7.1
Rational Hydrology Study Date: 11/03/20 File:AREA02.out

BEAUMONT POINTE
PRELIMINARY HYDROLOGY STUDY
AREA 2 DEVELOPED
100-YEAR

***** Hydrology Study Control Information *****

English (in-lb) units used in input data file

Program License Serial Number 6094

Rational Method Hydrology Program based on
Riverside County Flood Control & Water Conservation District
1978 hydrology manual

Storm event (year) = 100.00 Antecedent Moisture Condition = 3

2 year, 1 hour precipitation = 0.551(In.)
100 year, 1 hour precipitation = 1.560(In.)

Storm event year = 100.0
Calculated rainfall intensity data:
1 hour intensity = 1.560(In/Hr)
Slope of intensity duration curve = 0.5000

Process from Point/Station 2.000 to Point/Station 2.010
**** INITIAL AREA EVALUATION ****

Initial area flow distance = 584.200(Ft.)
Top (of initial area) elevation = 2390.000(Ft.)
Bottom (of initial area) elevation = 2250.000(Ft.)
Difference in elevation = 140.000(Ft.)
Slope = 0.23964 s(percent)= 23.96
TC = $k(0.530)*[(\text{length}^3)/(\text{elevation change})]^{0.2}$
Initial area time of concentration = 9.015 min.
Rainfall intensity = 4.024(In/Hr) for a 100.0 year storm
UNDEVELOPED (poor cover) subarea
Runoff Coefficient = 0.855
Decimal fraction soil group A = 0.520
Decimal fraction soil group B = 0.480
Decimal fraction soil group C = 0.000
Decimal fraction soil group D = 0.000
RI index for soil(AMC 3) = 86.37
Pervious area fraction = 1.000; Impervious fraction = 0.000
Initial subarea runoff = 8.994(CFS)
Total initial stream area = 2.613(Ac.)
Pervious area fraction = 1.000

Process from Point/Station 2.010 to Point/Station 2.020

**** PIPEFLOW TRAVEL TIME (Program estimated size) ****

Upstream point/station elevation = 2250.000(Ft.)
Downstream point/station elevation = 2219.600(Ft.)
Pipe length = 167.30(Ft.) Manning's N = 0.013
No. of pipes = 1 Required pipe flow = 8.994(CFS)
Nearest computed pipe diameter = 12.00(In.)
Calculated individual pipe flow = 8.994(CFS)
Normal flow depth in pipe = 6.64(In.)
Flow top width inside pipe = 11.93(In.)
Critical depth could not be calculated.
Pipe flow velocity = 20.15(Ft/s)
Travel time through pipe = 0.14 min.
Time of concentration (TC) = 9.15 min.
End of computations, total study area = 2.61 (Ac.)
The following figures may
be used for a unit hydrograph study of the same area.

Area averaged pervious area fraction(A_p) = 1.000
Area averaged RI index number = 72.3

Riverside County Rational Hydrology Program

CIVILCADD/CIVILDESIGN Engineering Software, (c) 1989 - 2005 Version 7.1
Rational Hydrology Study Date: 02/23/23

File:Area03.out

BEAUMONT POINTE
PRELIMINARY HYDROLOGY STUDY
AREA 3 DEVELOPED
100-YEAR

***** Hydrology Study Control Information *****

English (in-lb) Units used in input data file

Program License Serial Number 6094

Rational Method Hydrology Program based on
Riverside County Flood Control & Water Conservation District
1978 hydrology manual

Storm event (year) = 100.00 Antecedent Moisture Condition = 3

2 year, 1 hour precipitation = 0.551(In.)
100 year, 1 hour precipitation = 1.560(In.)

Storm event year = 100.0
Calculated rainfall intensity data:
1 hour intensity = 1.560(In/Hr)
Slope of intensity duration curve = 0.5000

++++
Process from Point/Station 3.000 to Point/Station 3.010
**** INITIAL AREA EVALUATION ****

Initial area flow distance = 965.600(Ft.)
Top (of initial area) elevation = 2390.000(Ft.)
Bottom (of initial area) elevation = 2224.800(Ft.)
Difference in elevation = 165.200(Ft.)
Slope = 0.17109 s(percent)= 17.11
 $TC = k(0.530)*[(length^3)/(elevation\ change)]^{0.2}$

Initial area time of concentration = 11.791 min.
 Rainfall intensity = 3.519(In/Hr) for a 100.0 year storm
 UNDEVELOPED (poor cover) subarea
 Runoff Coefficient = 0.853
 Decimal fraction soil group A = 0.360
 Decimal fraction soil group B = 0.640
 Decimal fraction soil group C = 0.000
 Decimal fraction soil group D = 0.000
 RI index for soil(AMC 3) = 87.42
 Pervious area fraction = 1.000; Impervious fraction = 0.000
 Initial subarea runoff = 20.973(CFS)
 Total initial stream area = 6.983(Ac.)
 Pervious area fraction = 1.000

++++++
 Process from Point/Station 3.010 to Point/Station 3.020
 **** PIPEFLOW TRAVEL TIME (Program estimated size) ****

Upstream point/station elevation = 2224.800(Ft.)
 Downstream point/station elevation = 2211.100(Ft.)
 Pipe length = 173.90(Ft.) Manning's N = 0.013
 No. of pipes = 1 Required pipe flow = 20.973(CFS)
 Nearest computed pipe diameter = 18.00(In.)
 Calculated individual pipe flow = 20.973(CFS)
 Normal flow depth in pipe = 11.21(In.)
 Flow top width inside pipe = 17.45(In.)
 Critical depth could not be calculated.
 Pipe flow velocity = 18.11(Ft/s)
 Travel time through pipe = 0.16 min.
 Time of concentration (TC) = 11.95 min.
 End of computations, total study area = 6.98 (Ac.)
 The following figures may
 be used for a unit hydrograph study of the same area.

Area averaged pervious area fraction(Ap) = 1.000
 Area averaged RI index number = 74.0

Riverside County Rational Hydrology Program

CIVILCADD/CIVILDESIGN Engineering Software,(c) 1989 - 2005 Version 7.1
Rational Hydrology Study Date: 11/03/20 File:AREA04.out

BEAUMONT POINTE
PRELIMINARY HYDROLOGY STUDY
AREA 4 DEVELOPED
100-YEAR

***** Hydrology Study Control Information *****

English (in-lb) units used in input data file

Program License Serial Number 6094

Rational Method Hydrology Program based on
Riverside County Flood Control & Water Conservation District
1978 hydrology manual

Storm event (year) = 100.00 Antecedent Moisture Condition = 3

2 year, 1 hour precipitation = 0.551(In.)
100 year, 1 hour precipitation = 1.560(In.)

Storm event year = 100.0
Calculated rainfall intensity data:
1 hour intensity = 1.560(In/Hr)
Slope of intensity duration curve = 0.5000

Process from Point/Station 4.000 to Point/Station 4.010
**** INITIAL AREA EVALUATION ****

Initial area flow distance = 749.200(Ft.)
Top (of initial area) elevation = 2386.000(Ft.)
Bottom (of initial area) elevation = 2225.400(Ft.)
Difference in elevation = 160.600(Ft.)
Slope = 0.21436 s(percent)= 21.44
 $TC = k(0.530)*[(length^3)/(elevation\ change)]^{0.2}$
Initial area time of concentration = 10.183 min.
Rainfall intensity = 3.787(In/Hr) for a 100.0 year storm
UNDEVELOPED (poor cover) subarea
Runoff Coefficient = 0.856
Decimal fraction soil group A = 0.380
Decimal fraction soil group B = 0.620
Decimal fraction soil group C = 0.000
Decimal fraction soil group D = 0.000
RI index for soil(AMC 3) = 87.29
Pervious area fraction = 1.000; Impervious fraction = 0.000
Initial subarea runoff = 21.623(CFS)
Total initial stream area = 6.670(Ac.)
Pervious area fraction = 1.000

Process from Point/Station 4.010 to Point/Station 4.020

**** PIPEFLOW TRAVEL TIME (Program estimated size) ****

Upstream point/station elevation = 2225.400(Ft.)
Downstream point/station elevation = 2214.400(Ft.)
Pipe length = 145.90(Ft.) Manning's N = 0.013
No. of pipes = 1 Required pipe flow = 21.623(CFS)
Nearest computed pipe diameter = 18.00(In.)
Calculated individual pipe flow = 21.623(CFS)
Normal flow depth in pipe = 11.63(In.)
Flow top width inside pipe = 17.22(In.)
Critical depth could not be calculated.
Pipe flow velocity = 17.91(Ft/s)
Travel time through pipe = 0.14 min.
Time of concentration (TC) = 10.32 min.
End of computations, total study area = 6.67 (Ac.)
The following figures may
be used for a unit hydrograph study of the same area.

Area averaged pervious area fraction(A_p) = 1.000
Area averaged RI index number = 73.8

Riverside County Rational Hydrology Program

CIVILCADD/CIVILDESIGN Engineering Software,(c) 1989 - 2005 Version 7.1
Rational Hydrology Study Date: 04/21/22 File:AREA45.out

BEAUMONT POINTE
PRELIMINARY HYDROLOGY STUDY
AREA 45 DEVELOPED
100-YEAR

***** Hydrology Study Control Information *****

English (in-lb) Units used in input data file

Program License Serial Number 6094

Rational Method Hydrology Program based on
Riverside County Flood Control & Water Conservation District
1978 hydrology manual

Storm event (year) = 100.00 Antecedent Moisture Condition = 3

2 year, 1 hour precipitation = 0.551(In.)

100 year, 1 hour precipitation = 1.560(In.)

Storm event year = 100.0

Calculated rainfall intensity data:

1 hour intensity = 1.560(In/Hr)

Slope of intensity duration curve = 0.5000

+++++
Process from Point/Station 45.000 to Point/Station 45.010
**** INITIAL AREA EVALUATION ****

Initial area flow distance = 152.500(Ft.)

Top (of initial area) elevation = 2290.000(Ft.)

Bottom (of initial area) elevation = 2233.900(Ft.)

Difference in elevation = 56.100(Ft.)

Slope = 0.36787 s(percent)= 36.79

TC = $k(0.530)*[(length^3)/(elevation\ change)]^{0.2}$

Warning: TC computed to be less than 5 min.; program is assuming the

time of concentration is 5 minutes.
Initial area time of concentration = 5.000 min.
Rainfall intensity = 5.404(In/Hr) for a 100.0 year storm
UNDEVELOPED (poor cover) subarea
Runoff Coefficient = 0.875
Decimal fraction soil group A = 0.000
Decimal fraction soil group B = 1.000
Decimal fraction soil group C = 0.000
Decimal fraction soil group D = 0.000
RI index for soil(AMC 3) = 89.80
Pervious area fraction = 1.000; Impervious fraction = 0.000
Initial subarea runoff = 1.803(CFS)
Total initial stream area = 0.381(Ac.)
Pervious area fraction = 1.000
End of computations, total study area = 0.38 (Ac.)
The following figures may
be used for a unit hydrograph study of the same area.

Area averaged pervious area fraction(A_p) = 1.000
Area averaged RI index number = 78.0

Riverside County Rational Hydrology Program

CIVILCADD/CIVILDESIGN Engineering Software,(c) 1989 - 2005 Version 7.1
Rational Hydrology Study Date: 11/03/20 File:AREA05.out

BEAUMONT POINTE
PRELIMINARY HYDROLOGY STUDY
AREA 5 DEVELOPED
100-YEAR

***** Hydrology Study Control Information *****

English (in-lb) units used in input data file

Program License Serial Number 6094

Rational Method Hydrology Program based on
Riverside County Flood Control & Water Conservation District
1978 hydrology manual

Storm event (year) = 100.00 Antecedent Moisture Condition = 3

2 year, 1 hour precipitation = 0.551(In.)
100 year, 1 hour precipitation = 1.560(In.)

Storm event year = 100.0
Calculated rainfall intensity data:
1 hour intensity = 1.560(In/Hr)
Slope of intensity duration curve = 0.5000

Process from Point/Station 5.000 to Point/Station 5.010
**** INITIAL AREA EVALUATION ****

Initial area flow distance = 872.400(Ft.)
Top (of initial area) elevation = 2377.000(Ft.)
Bottom (of initial area) elevation = 2222.300(Ft.)
Difference in elevation = 154.700(Ft.)
Slope = 0.17733 s(percent)= 17.73
 $TC = k(0.530)*[(length^3)/(elevation\ change)]^{0.2}$
Initial area time of concentration = 11.241 min.
Rainfall intensity = 3.604(In/Hr) for a 100.0 year storm
UNDEVELOPED (poor cover) subarea
Runoff Coefficient = 0.856
Decimal fraction soil group A = 0.290
Decimal fraction soil group B = 0.710
Decimal fraction soil group C = 0.000
Decimal fraction soil group D = 0.000
RI index for soil(AMC 3) = 87.89
Pervious area fraction = 1.000; Impervious fraction = 0.000
Initial subarea runoff = 15.601(CFS)
Total initial stream area = 5.055(Ac.)
Pervious area fraction = 1.000

Process from Point/Station 5.010 to Point/Station 5.020

**** PIPEFLOW TRAVEL TIME (Program estimated size) ****

Upstream point/station elevation = 2222.300(Ft.)
Downstream point/station elevation = 2215.500(Ft.)
Pipe length = 145.70(Ft.) Manning's N = 0.013
No. of pipes = 1 Required pipe flow = 15.601(CFS)
Nearest computed pipe diameter = 18.00(In.)
Calculated individual pipe flow = 15.601(CFS)
Normal flow depth in pipe = 10.97(In.)
Flow top width inside pipe = 17.56(In.)
Critical Depth = 17.00(In.)
Pipe flow velocity = 13.84(Ft/s)
Travel time through pipe = 0.18 min.
Time of concentration (TC) = 11.42 min.
End of computations, total study area = 5.05 (Ac.)
The following figures may
be used for a unit hydrograph study of the same area.

Area averaged pervious area fraction(A_p) = 1.000
Area averaged RI index number = 74.8

Riverside County Rational Hydrology Program

CIVILCADD/CIVILDESIGN Engineering Software, (c) 1989 - 2005 Version 7.1
Rational Hydrology Study Date: 02/22/23

File:Area06.out

BEAUMONT POINTE
PRELIMINARY HYDROLOGY STUDY
AREA 6 DEVELOPED
100-YEAR

***** Hydrology Study Control Information *****

English (in-lb) Units used in input data file

Program License Serial Number 6094

Rational Method Hydrology Program based on
Riverside County Flood Control & Water Conservation District
1978 hydrology manual

Storm event (year) = 100.00 Antecedent Moisture Condition = 3

2 year, 1 hour precipitation = 0.551(In.)
100 year, 1 hour precipitation = 1.560(In.)

Storm event year = 100.0
Calculated rainfall intensity data:
1 hour intensity = 1.560(In/Hr)
Slope of intensity duration curve = 0.5000

++++
Process from Point/Station 6.000 to Point/Station 6.010
**** INITIAL AREA EVALUATION ****

Initial area flow distance = 502.400(Ft.)
Top (of initial area) elevation = 2370.500(Ft.)
Bottom (of initial area) elevation = 2366.400(Ft.)
Difference in elevation = 4.100(Ft.)
Slope = 0.00816 s(percent)= 0.82
 $TC = k(0.300)*[(length^3)/(elevation\ change)]^{0.2}$

Initial area time of concentration = 9.445 min.
Rainfall intensity = 3.932(In/Hr) for a 100.0 year storm
COMMERCIAL subarea type
Runoff Coefficient = 0.883
Decimal fraction soil group A = 0.660
Decimal fraction soil group B = 0.340
Decimal fraction soil group C = 0.000
Decimal fraction soil group D = 0.000
RI index for soil(AMC 3) = 60.16
Pervious area fraction = 0.100; Impervious fraction = 0.900
Initial subarea runoff = 8.744(CFS)
Total initial stream area = 2.517(Ac.)
Pervious area fraction = 0.100

+++++
Process from Point/Station 6.010 to Point/Station 6.020
**** PIPEFLOW TRAVEL TIME (Program estimated size) ****

Upstream point/station elevation = 2362.900(Ft.)
Downstream point/station elevation = 2355.100(Ft.)
Pipe length = 784.00(Ft.) Manning's N= 0.013
No. of pipes = 1 Required pipe flow = 8.744(CFS)
Nearest computed pipe diameter = 18.00(In.)
Calculated individual pipe flow = 8.744(CFS)
Normal flow depth in pipe = 12.56(In.)
Flow top width inside pipe = 16.53(In.)
Critical Depth = 13.74(In.)
Pipe flow velocity = 6.63(Ft/s)
Travel time through pipe = 1.97 min.
Time of concentration (TC) = 11.41 min.

+++++
Process from Point/Station 6.020 to Point/Station 6.020
**** SUBAREA FLOW ADDITION ****

COMMERCIAL subarea type
Runoff Coefficient = 0.890
Decimal fraction soil group A = 0.000
Decimal fraction soil group B = 1.000
Decimal fraction soil group C = 0.000
Decimal fraction soil group D = 0.000
RI index for soil(AMC 3) = 74.80
Pervious area fraction = 0.100; Impervious fraction = 0.900
Time of concentration = 11.41 min.
Rainfall intensity = 3.577(In/Hr) for a 100.0 year storm
Subarea runoff = 5.956(CFS) for 1.871(Ac.)
Total runoff = 14.699(CFS) Total area = 4.388(Ac.)

+++++
Process from Point/Station 6.020 to Point/Station 6.030
**** PIPEFLOW TRAVEL TIME (Program estimated size) ****

Upstream point/station elevation = 2355.100(Ft.)
Downstream point/station elevation = 2350.500(Ft.)
Pipe length = 224.70(Ft.) Manning's N = 0.013
No. of pipes = 1 Required pipe flow = 14.699(CFS)
Nearest computed pipe diameter = 18.00(In.)
Calculated individual pipe flow = 14.699(CFS)
Normal flow depth in pipe = 14.41(In.)
Flow top width inside pipe = 14.38(In.)
Critical Depth = 16.78(In.)
Pipe flow velocity = 9.69(Ft/s)
Travel time through pipe = 0.39 min.
Time of concentration (TC) = 11.80 min.

+++++

Process from Point/Station	6.020 to Point/Station	6.030
----------------------------	------------------------	-------

**** CONFLUENCE OF MAIN STREAMS ****

The following data inside Main Stream is listed:
In Main Stream number: 1
Stream flow area = 4.388(Ac.)
Runoff from this stream = 14.699(CFS)
Time of concentration = 11.80 min.
Rainfall intensity = 3.518(In/Hr)
Program is now starting with Main Stream No. 2

+++++

Process from Point/Station	6.040 to Point/Station	6.050
----------------------------	------------------------	-------

**** INITIAL AREA EVALUATION ****

Initial area flow distance = 468.000(Ft.)
Top (of initial area) elevation = 2370.200(Ft.)
Bottom (of initial area) elevation = 2367.600(Ft.)
Difference in elevation = 2.600(Ft.)
Slope = 0.00556 s(percent)= 0.56
 $TC = k(0.300)*[(length^3)/(elevation\ change)]^{0.2}$
Initial area time of concentration = 9.915 min.
Rainfall intensity = 3.838(In/Hr) for a 100.0 year storm
COMMERCIAL subarea type
Runoff Coefficient = 0.882
Decimal fraction soil group A = 0.730
Decimal fraction soil group B = 0.270
Decimal fraction soil group C = 0.000
Decimal fraction soil group D = 0.000
RI index for soil(AMC 3) = 58.48
Pervious area fraction = 0.100; Impervious fraction = 0.900
Initial subarea runoff = 0.765(CFS)
Total initial stream area = 0.226(Ac.)
Pervious area fraction = 0.100

+++++

Process from Point/Station 6.050 to Point/Station 6.060
**** STREET FLOW TRAVEL TIME + SUBAREA FLOW ADDITION ****

Top of street segment elevation = 2367.600(Ft.)
End of street segment elevation = 2358.400(Ft.)
Length of street segment = 848.900(Ft.)
Height of curb above gutter flowline = 6.0(In.)
Width of half street (curb to crown) = 20.000(Ft.)
Distance from crown to crossfall grade break = 18.000(Ft.)
Slope from gutter to grade break (v/hz) = 0.065
Slope from grade break to crown (v/hz) = 0.020
Street flow is on [1] side(s) of the street
Distance from curb to property line = 2.000(Ft.)
Slope from curb to property line (v/hz) = 0.020
Gutter width = 2.000(Ft.)
Gutter hike from flowline = 2.000(In.)
Manning's N in gutter = 0.0150
Manning's N from gutter to grade break = 0.0150
Manning's N from grade break to crown = 0.0150
Estimated mean flow rate at midpoint of street = 1.382(CFS)
Depth of flow = 0.275(Ft.), Average velocity = 2.039(Ft/s)
Streetflow hydraulics at midpoint of street travel:
Halfstreet flow width = 7.423(Ft.)
Flow velocity = 2.04(Ft/s)
Travel time = 6.94 min. TC = 16.85 min.
Adding area flow to street
COMMERCIAL subarea type
Runoff Coefficient = 0.888
Decimal fraction soil group A = 0.000
Decimal fraction soil group B = 1.000
Decimal fraction soil group C = 0.000
Decimal fraction soil group D = 0.000
RI index for soil(AMC 3) = 74.80
Pervious area fraction = 0.100; Impervious fraction = 0.900
Rainfall intensity = 2.944(In/Hr) for a 100.0 year storm
Subarea runoff = 1.148(CFS) for 0.439(Ac.)
Total runoff = 1.913(CFS) Total area = 0.665(Ac.)
Street flow at end of street = 1.913(CFS)
Half street flow at end of street = 1.913(CFS)
Depth of flow = 0.300(Ft.), Average velocity = 2.187(Ft/s)
Flow width (from curb towards crown)= 8.648(Ft.)

+++++

Process from Point/Station 6.060 to Point/Station 6.070
**** PIPEFLOW TRAVEL TIME (Program estimated size) ****

Upstream point/station elevation = 2352.000(Ft.)
Downstream point/station elevation = 2351.300(Ft.)
Pipe length = 70.40(Ft.) Manning's N = 0.013
No. of pipes = 1 Required pipe flow = 1.913(CFS)
Nearest computed pipe diameter = 12.00(In.)
Calculated individual pipe flow = 1.913(CFS)
Normal flow depth in pipe = 6.27(In.)

Flow top width inside pipe = 11.99(In.)
Critical Depth = 7.08(In.)
Pipe flow velocity = 4.61(Ft/s)
Travel time through pipe = 0.25 min.
Time of concentration (TC) = 17.11 min.

++++
Process from Point/Station 6.070 to Point/Station 6.070
**** SUBAREA FLOW ADDITION ****

COMMERCIAL subarea type
Runoff Coefficient = 0.887
Decimal fraction soil group A = 0.110
Decimal fraction soil group B = 0.890
Decimal fraction soil group C = 0.000
Decimal fraction soil group D = 0.000
RI index for soil(AMC 3) = 72.69
Pervious area fraction = 0.100; Impervious fraction = 0.900
Time of concentration = 17.11 min.
Rainfall intensity = 2.922(In/Hr) for a 100.0 year storm
Subarea runoff = 3.205(CFS) for 1.237(Ac.)
Total runoff = 5.118(CFS) Total area = 1.902(Ac.)

++++
Process from Point/Station 6.070 to Point/Station 6.030
**** PIPEFLOW TRAVEL TIME (Program estimated size) ****

Upstream point/station elevation = 2351.300(Ft.)
Downstream point/station elevation = 2350.500(Ft.)
Pipe length = 75.20(Ft.) Manning's N = 0.013
No. of pipes = 1 Required pipe flow = 5.118(CFS)
Nearest computed pipe diameter = 15.00(In.)
Calculated individual pipe flow = 5.118(CFS)
Normal flow depth in pipe = 9.86(In.)
Flow top width inside pipe = 14.24(In.)
Critical Depth = 11.00(In.)
Pipe flow velocity = 5.99(Ft/s)
Travel time through pipe = 0.21 min.
Time of concentration (TC) = 17.32 min.

++++
Process from Point/Station 6.070 to Point/Station 6.030
**** CONFLUENCE OF MAIN STREAMS ****

The following data inside Main Stream is listed:
In Main Stream number: 2
Stream flow area = 1.902(Ac.)
Runoff from this stream = 5.118(CFS)
Time of concentration = 17.32 min.
Rainfall intensity = 2.904(In/Hr)
Summary of stream data:

Stream No.	Flow rate (CFS)	TC (min)	Rainfall Intensity (In/Hr)
1	14.699	11.80	3.518
2	5.118	17.32	2.904

Largest stream flow has longer or shorter time of concentration

Qp = 14.699 + sum of

$$Q_a \cdot T_b / T_a$$

5.118 * 0.681 = 3.488

Qp = 18.187

Total of 2 main streams to confluence:
Flow rates before confluence point:
14.699 5.118
Area of streams before confluence:
4.388 1.902

Results of confluence:
Total flow rate = 18.187(CFS)
Time of concentration = 11.801 min.
Effective stream area after confluence = 6.290(Ac.)

+++++

Process from Point/Station 6.030 to Point/Station 6.080
**** PIPEFLOW TRAVEL TIME (Program estimated size) ****

Upstream point/station elevation = 2350.500(Ft.)
Downstream point/station elevation = 2350.000(Ft.)
Pipe length = 42.60(Ft.) Manning's N = 0.013
No. of pipes = 1 Required pipe flow = 18.187(CFS)
Nearest computed pipe diameter = 24.00(In.)
Calculated individual pipe flow = 18.187(CFS)
Normal flow depth in pipe = 15.40(In.)
Flow top width inside pipe = 23.02(In.)
Critical Depth = 18.43(In.)
Pipe flow velocity = 8.54(Ft/s)
Travel time through pipe = 0.08 min.
Time of concentration (TC) = 11.88 min.

+++++

Process from Point/Station 6.080 to Point/Station 6.080
**** SUBAREA FLOW ADDITION ****

UNDEVELOPED (good cover) subarea
Runoff Coefficient = 0.833
Decimal fraction soil group A = 0.000
Decimal fraction soil group B = 0.750
Decimal fraction soil group C = 0.000
Decimal fraction soil group D = 0.250

RI index for soil(AMC 3) = 82.45
Pervious area fraction = 1.000; Impervious fraction = 0.000
Time of concentration = 11.88 min.
Rainfall intensity = 3.505(In/Hr) for a 100.0 year storm
Subarea runoff = 8.948(CFS) for 3.066(Ac.)
Total runoff = 27.135(CFS) Total area = 9.356(Ac.)

++++
Process from Point/Station 6.030 to Point/Station 6.080
**** CONFLUENCE OF MAIN STREAMS ****

The following data inside Main Stream is listed:

In Main Stream number: 1
Stream flow area = 9.356(Ac.)
Runoff from this stream = 27.135(CFS)
Time of concentration = 11.88 min.
Rainfall intensity = 3.505(In/Hr)
Program is now starting with Main Stream No. 2

++++
Process from Point/Station 6.090 to Point/Station 6.100
**** INITIAL AREA EVALUATION ****

Initial area flow distance = 401.900(Ft.)
Top (of initial area) elevation = 2357.000(Ft.)
Bottom (of initial area) elevation = 2355.000(Ft.)
Difference in elevation = 2.000(Ft.)
Slope = 0.00498 s(percent)= 0.50
TC = $k(0.300)*[(\text{length}^3)/(\text{elevation change})]^{0.2}$
Initial area time of concentration = 9.536 min.
Rainfall intensity = 3.913(In/Hr) for a 100.0 year storm
COMMERCIAL subarea type
Runoff Coefficient = 0.891
Decimal fraction soil group A = 0.000
Decimal fraction soil group B = 1.000
Decimal fraction soil group C = 0.000
Decimal fraction soil group D = 0.000
RI index for soil(AMC 3) = 74.80
Pervious area fraction = 0.100; Impervious fraction = 0.900
Initial subarea runoff = 6.695(CFS)
Total initial stream area = 1.921(Ac.)
Pervious area fraction = 0.100

++++
Process from Point/Station 6.100 to Point/Station 6.080
**** PIPEFLOW TRAVEL TIME (Program estimated size) ****

Upstream point/station elevation = 2351.500(Ft.)
Downstream point/station elevation = 2350.000(Ft.)
Pipe length = 15.70(Ft.) Manning's N = 0.013
No. of pipes = 1 Required pipe flow = 6.695(CFS)

Nearest computed pipe diameter = 12.00(In.)
Calculated individual pipe flow = 6.695(CFS)
Normal flow depth in pipe = 6.76(In.)
Flow top width inside pipe = 11.90(In.)
Critical depth could not be calculated.
Pipe flow velocity = 14.70(Ft/s)
Travel time through pipe = 0.02 min.
Time of concentration (TC) = 9.55 min.

++++
Process from Point/Station 6.100 to Point/Station 6.080
**** CONFLUENCE OF MAIN STREAMS ****

The following data inside Main Stream is listed:

In Main Stream number: 2
Stream flow area = 1.921(Ac.)
Runoff from this stream = 6.695(CFS)
Time of concentration = 9.55 min.
Rainfall intensity = 3.909(In/Hr)
Program is now starting with Main Stream No. 3

++++
Process from Point/Station 6.110 to Point/Station 6.120
**** INITIAL AREA EVALUATION ****

Initial area flow distance = 647.400(Ft.)
Top (of initial area) elevation = 2369.900(Ft.)
Bottom (of initial area) elevation = 2360.100(Ft.)
Difference in elevation = 9.800(Ft.)
Slope = 0.01514 s(percent)= 1.51
 $TC = k(0.300)*[(length^3)/(elevation\ change)]^{0.2}$
Initial area time of concentration = 9.238 min.
Rainfall intensity = 3.976(In/Hr) for a 100.0 year storm
COMMERCIAL subarea type
Runoff Coefficient = 0.890
Decimal fraction soil group A = 0.170
Decimal fraction soil group B = 0.810
Decimal fraction soil group C = 0.000
Decimal fraction soil group D = 0.020
RI index for soil(AMC 3) = 71.84
Pervious area fraction = 0.100; Impervious fraction = 0.900
Initial subarea runoff = 29.806(CFS)
Total initial stream area = 8.428(Ac.)
Pervious area fraction = 0.100

++++
Process from Point/Station 6.120 to Point/Station 6.080
**** PIPEFLOW TRAVEL TIME (Program estimated size) ****

Upstream point/station elevation = 2354.600(Ft.)
Downstream point/station elevation = 2350.000(Ft.)

Pipe length = 24.90(Ft.) Manning's N = 0.013
No. of pipes = 1 Required pipe flow = 29.806(CFS)
Nearest computed pipe diameter = 18.00(In.)
Calculated individual pipe flow = 29.806(CFS)
Normal flow depth in pipe = 10.68(In.)
Flow top width inside pipe = 17.69(In.)
Critical depth could not be calculated.
Pipe flow velocity = 27.29(Ft/s)
Travel time through pipe = 0.02 min.
Time of concentration (TC) = 9.25 min.

+++++
Process from Point/Station 6.120 to Point/Station 6.080
**** CONFLUENCE OF MAIN STREAMS ****

The following data inside Main Stream is listed:

In Main Stream number: 3
Stream flow area = 8.428(Ac.)
Runoff from this stream = 29.806(CFS)
Time of concentration = 9.25 min.
Rainfall intensity = 3.972(In/Hr)
Program is now starting with Main Stream No. 4

+++++
Process from Point/Station 6.130 to Point/Station 6.140
**** INITIAL AREA EVALUATION ****

Initial area flow distance = 552.600(Ft.)
Top (of initial area) elevation = 2370.500(Ft.)
Bottom (of initial area) elevation = 2366.400(Ft.)
Difference in elevation = 4.100(Ft.)
Slope = 0.00742 s(percent)= 0.74
 $TC = k(0.300)*[(length^3)/(elevation\ change)]^{0.2}$
Initial area time of concentration = 10.000 min.
Rainfall intensity = 3.821(In/Hr) for a 100.0 year storm
COMMERCIAL subarea type
Runoff Coefficient = 0.890
Decimal fraction soil group A = 0.070
Decimal fraction soil group B = 0.930
Decimal fraction soil group C = 0.000
Decimal fraction soil group D = 0.000
RI index for soil(AMC 3) = 73.46
Pervious area fraction = 0.100; Impervious fraction = 0.900
Initial subarea runoff = 7.267(CFS)
Total initial stream area = 2.137(Ac.)
Pervious area fraction = 0.100

+++++
Process from Point/Station 6.140 to Point/Station 6.150
**** PIPEFLOW TRAVEL TIME (Program estimated size) ****

Upstream point/station elevation = 2360.900(Ft.)
Downstream point/station elevation = 2356.000(Ft.)
Pipe length = 491.10(Ft.) Manning's N = 0.013
No. of pipes = 1 Required pipe flow = 7.267(CFS)
Nearest computed pipe diameter = 18.00(In.)
Calculated individual pipe flow = 7.267(CFS)
Normal flow depth in pipe = 11.02(In.)
Flow top width inside pipe = 17.54(In.)
Critical Depth = 12.53(In.)
Pipe flow velocity = 6.41(Ft/s)
Travel time through pipe = 1.28 min.
Time of concentration (TC) = 11.28 min.

+++++
Process from Point/Station 6.150 to Point/Station 6.150
**** SUBAREA FLOW ADDITION ****

SINGLE FAMILY (1/4 Acre Lot)
Runoff Coefficient = 0.859
Decimal fraction soil group A = 0.000
Decimal fraction soil group B = 0.750
Decimal fraction soil group C = 0.000
Decimal fraction soil group D = 0.250
RI index for soil(AMC 3) = 78.60
Pervious area fraction = 0.500; Impervious fraction = 0.500
Time of concentration = 11.28 min.
Rainfall intensity = 3.598(In/Hr) for a 100.0 year storm
Subarea runoff = 10.111(CFS) for 3.272(Ac.)
Total runoff = 17.378(CFS) Total area = 5.409(Ac.)

+++++
Process from Point/Station 6.150 to Point/Station 6.160
**** PIPEFLOW TRAVEL TIME (Program estimated size) ****

Upstream point/station elevation = 2356.000(Ft.)
Downstream point/station elevation = 2352.600(Ft.)
Pipe length = 341.50(Ft.) Manning's N = 0.013
No. of pipes = 1 Required pipe flow = 17.378(CFS)
Nearest computed pipe diameter = 24.00(In.)
Calculated individual pipe flow = 17.378(CFS)
Normal flow depth in pipe = 15.80(In.)
Flow top width inside pipe = 22.77(In.)
Critical Depth = 18.02(In.)
Pipe flow velocity = 7.93(Ft/s)
Travel time through pipe = 0.72 min.
Time of concentration (TC) = 12.00 min.

+++++
Process from Point/Station 6.160 to Point/Station 6.160
**** SUBAREA FLOW ADDITION ****

COMMERCIAL subarea type
Runoff Coefficient = 0.891
Decimal fraction soil group A = 0.000
Decimal fraction soil group B = 0.820
Decimal fraction soil group C = 0.000
Decimal fraction soil group D = 0.180
RI index for soil(AMC 3) = 77.54
Pervious area fraction = 0.100; Impervious fraction = 0.900
Time of concentration = 12.00 min.
Rainfall intensity = 3.489(In/Hr) for a 100.0 year storm
Subarea runoff = 6.513(CFS) for 2.095(Ac.)
Total runoff = 23.890(CFS) Total area = 7.504(Ac.)

+++++
Process from Point/Station 6.160 to Point/Station 6.170
**** PIPEFLOW TRAVEL TIME (Program estimated size) ****

Upstream point/station elevation = 2352.600(Ft.)
Downstream point/station elevation = 2350.600(Ft.)
Pipe length = 198.50(Ft.) Manning's N = 0.013
No. of pipes = 1 Required pipe flow = 23.890(CFS)
Nearest computed pipe diameter = 27.00(In.)
Calculated individual pipe flow = 23.890(CFS)
Normal flow depth in pipe = 17.74(In.)
Flow top width inside pipe = 25.63(In.)
Critical Depth = 20.52(In.)
Pipe flow velocity = 8.62(Ft/s)
Travel time through pipe = 0.38 min.
Time of concentration (TC) = 12.38 min.

+++++
Process from Point/Station 6.170 to Point/Station 6.170
**** SUBAREA FLOW ADDITION ****

COMMERCIAL subarea type
Runoff Coefficient = 0.895
Decimal fraction soil group A = 0.000
Decimal fraction soil group B = 0.030
Decimal fraction soil group C = 0.000
Decimal fraction soil group D = 0.970
RI index for soil(AMC 3) = 87.66
Pervious area fraction = 0.100; Impervious fraction = 0.900
Time of concentration = 12.38 min.
Rainfall intensity = 3.434(In/Hr) for a 100.0 year storm
Subarea runoff = 2.823(CFS) for 0.918(Ac.)
Total runoff = 26.713(CFS) Total area = 8.422(Ac.)

+++++
Process from Point/Station 6.170 to Point/Station 6.080
**** PIPEFLOW TRAVEL TIME (Program estimated size) ****

Upstream point/station elevation = 2350.600(Ft.)
Downstream point/station elevation = 2350.000(Ft.)
Pipe length = 60.90(Ft.) Manning's N = 0.013
No. of pipes = 1 Required pipe flow = 26.713(CFS)
Nearest computed pipe diameter = 27.00(In.)
Calculated individual pipe flow = 26.713(CFS)
Normal flow depth in pipe = 19.45(In.)
Flow top width inside pipe = 24.23(In.)
Critical Depth = 21.62(In.)
Pipe flow velocity = 8.71(Ft/s)
Travel time through pipe = 0.12 min.
Time of concentration (TC) = 12.50 min.

++++
Process from Point/Station 6.170 to Point/Station 6.080
**** CONFLUENCE OF MAIN STREAMS ****

The following data inside Main Stream is listed:

In Main Stream number: 4
Stream flow area = 8.422(Ac.)
Runoff from this stream = 26.713(CFS)
Time of concentration = 12.50 min.
Rainfall intensity = 3.418(In/Hr)
Program is now starting with Main Stream No. 5

++++
Process from Point/Station 6.180 to Point/Station 6.190
**** INITIAL AREA EVALUATION ****

Initial area flow distance = 422.100(Ft.)
Top (of initial area) elevation = 2434.500(Ft.)
Bottom (of initial area) elevation = 2366.300(Ft.)
Difference in elevation = 68.200(Ft.)
Slope = 0.16157 s(percent)= 16.16
 $TC = k(0.940)*[(length^3)/(elevation\ change)]^{0.2}$
Initial area time of concentration = 15.192 min.
Rainfall intensity = 3.100(In/Hr) for a 100.0 year storm
UNDEVELOPED (good cover) subarea
Runoff Coefficient = 0.860
Decimal fraction soil group A = 0.000
Decimal fraction soil group B = 0.060
Decimal fraction soil group C = 0.000
Decimal fraction soil group D = 0.940
RI index for soil(AMC 3) = 90.32
Pervious area fraction = 1.000; Impervious fraction = 0.000
Initial subarea runoff = 1.787(CFS)
Total initial stream area = 0.670(Ac.)
Pervious area fraction = 1.000

++++
Process from Point/Station 6.190 to Point/Station 6.200

**** STREET FLOW TRAVEL TIME + SUBAREA FLOW ADDITION ****

Top of street segment elevation = 2366.300(Ft.)
End of street segment elevation = 2359.300(Ft.)
Length of street segment = 663.000(Ft.)
Height of curb above gutter flowline = 6.0(In.)
Width of half street (curb to crown) = 28.000(Ft.)
Distance from crown to crossfall grade break = 26.000(Ft.)
Slope from gutter to grade break (v/hz) = 0.065
Slope from grade break to crown (v/hz) = 0.020
Street flow is on [1] side(s) of the street
Distance from curb to property line = 13.000(Ft.)
Slope from curb to property line (v/hz) = 0.020
Gutter width = 2.000(Ft.)
Gutter hike from flowline = 2.000(In.)
Manning's N in gutter = 0.0150
Manning's N from gutter to grade break = 0.0150
Manning's N from grade break to crown = 0.0150
Estimated mean flow rate at midpoint of street = 3.222(CFS)
Depth of flow = 0.345(Ft.), Average velocity = 2.437(Ft/s)
Streetflow hydraulics at midpoint of street travel:
Halfstreet flow width = 10.933(Ft.)
Flow velocity = 2.44(Ft/s)
Travel time = 4.53 min. TC = 19.73 min.
Adding area flow to street
MOBILE HOME PARK subarea type
Runoff Coefficient = 0.886
Decimal fraction soil group A = 0.000
Decimal fraction soil group B = 0.000
Decimal fraction soil group C = 0.000
Decimal fraction soil group D = 1.000
RI index for soil(AMC 3) = 88.00
Pervious area fraction = 0.250; Impervious fraction = 0.750
Rainfall intensity = 2.721(In/Hr) for a 100.0 year storm
Subarea runoff = 2.793(CFS) for 1.159(Ac.)
Total runoff = 4.580(CFS) Total area = 1.829(Ac.)
Street flow at end of street = 4.580(CFS)
Half street flow at end of street = 4.580(CFS)
Depth of flow = 0.380(Ft.), Average velocity = 2.647(Ft/s)
Flow width (from curb towards crown)= 12.665(Ft.)

+++++
Process from Point/Station 6.200 to Point/Station 6.210
**** PIPEFLOW TRAVEL TIME (Program estimated size) ****

Upstream point/station elevation = 2354.600(Ft.)
Downstream point/station elevation = 2353.900(Ft.)
Pipe length = 57.40(Ft.) Manning's N = 0.013
No. of pipes = 1 Required pipe flow = 4.580(CFS)
Nearest computed pipe diameter = 15.00(In.)
Calculated individual pipe flow = 4.580(CFS)
Normal flow depth in pipe = 8.74(In.)
Flow top width inside pipe = 14.79(In.)

Critical Depth = 10.42(In.)
Pipe flow velocity = 6.17(Ft/s)
Travel time through pipe = 0.16 min.
Time of concentration (TC) = 19.88 min.

+++++
Process from Point/Station 6.210 to Point/Station 6.210
**** SUBAREA FLOW ADDITION ****

COMMERCIAL subarea type
Runoff Coefficient = 0.891
Decimal fraction soil group A = 0.000
Decimal fraction soil group B = 0.590
Decimal fraction soil group C = 0.000
Decimal fraction soil group D = 0.410
RI index for soil(AMC 3) = 81.03
Pervious area fraction = 0.100; Impervious fraction = 0.900
Time of concentration = 19.88 min.
Rainfall intensity = 2.710(In/Hr) for a 100.0 year storm
Subarea runoff = 4.229(CFS) for 1.752(Ac.)
Total runoff = 8.809(CFS) Total area = 3.581(Ac.)

+++++
Process from Point/Station 6.210 to Point/Station 6.200
**** PIPEFLOW TRAVEL TIME (Program estimated size) ****

Upstream point/station elevation = 2353.900(Ft.)
Downstream point/station elevation = 2350.500(Ft.)
Pipe length = 389.10(Ft.) Manning's N = 0.013
No. of pipes = 1 Required pipe flow = 8.809(CFS)
Nearest computed pipe diameter = 18.00(In.)
Calculated individual pipe flow = 8.809(CFS)
Normal flow depth in pipe = 13.31(In.)
Flow top width inside pipe = 15.80(In.)
Critical Depth = 13.78(In.)
Pipe flow velocity = 6.29(Ft/s)
Travel time through pipe = 1.03 min.
Time of concentration (TC) = 20.91 min.

+++++
Process from Point/Station 6.220 to Point/Station 6.220
**** SUBAREA FLOW ADDITION ****

COMMERCIAL subarea type
Runoff Coefficient = 0.890
Decimal fraction soil group A = 0.000
Decimal fraction soil group B = 0.640
Decimal fraction soil group C = 0.000
Decimal fraction soil group D = 0.360
RI index for soil(AMC 3) = 80.27
Pervious area fraction = 0.100; Impervious fraction = 0.900

Time of concentration = 20.91 min.
 Rainfall intensity = 2.642(In/Hr) for a 100.0 year storm
 Subarea runoff = 5.299(CFS) for 2.253(Ac.)
 Total runoff = 14.108(CFS) Total area = 5.834(Ac.)

+++++
 Process from Point/Station 6.220 to Point/Station 6.080
 ***** PIPEFLOW TRAVEL TIME (Program estimated size) *****

Upstream point/station elevation = 2350.500(Ft.)
 Downstream point/station elevation = 2350.000(Ft.)
 Pipe length = 14.70(Ft.) Manning's N = 0.013
 No. of pipes = 1 Required pipe flow = 14.108(CFS)
 Nearest computed pipe diameter = 18.00(In.)
 Calculated individual pipe flow = 14.108(CFS)
 Normal flow depth in pipe = 11.39(In.)
 Flow top width inside pipe = 17.35(In.)
 Critical Depth = 16.61(In.)
 Pipe flow velocity = 11.96(Ft/s)
 Travel time through pipe = 0.02 min.
 Time of concentration (TC) = 20.93 min.

+++++
 Process from Point/Station 6.220 to Point/Station 6.080
 ***** CONFLUENCE OF MAIN STREAMS *****

The following data inside Main Stream is listed:

In Main Stream number: 5
 Stream flow area = 5.834(Ac.)
 Runoff from this stream = 14.108(CFS)
 Time of concentration = 20.93 min.
 Rainfall intensity = 2.641(In/Hr)
 Summary of stream data:

Stream No.	Flow rate (CFS)	TC (min)	Rainfall Intensity (In/Hr)
------------	-----------------	----------	----------------------------

1	27.135	11.88	3.505
2	6.695	9.55	3.909
3	29.806	9.25	3.972
4	26.713	12.50	3.418
5	14.108	20.93	2.641

Largest stream flow has longer or shorter time of concentration

Qp = 29.806 + sum of

Qa	Tb/Ta	
27.135 *	0.779 =	21.129
Qa	Tb/Ta	
6.695 *	0.968 =	6.485
Qa	Tb/Ta	
26.713 *	0.741 =	19.781
Qa	Tb/Ta	

$$Q_p = \frac{14.108 * 0.442}{83.437} = 6.236$$

Total of 5 main streams to confluence:

Flow rates before confluence point:

27.135	6.695	29.806	26.713	14.108
Area of streams before confluence:				
9.356	1.921	8.428	8.422	5.834

Results of confluence:

Total flow rate = 83.437(CFS)

Time of concentration = 9.253 min.

Effective stream area after confluence = 33.961(Ac.)

+++++
 Process from Point/Station 6.080 to Point/Station 6.230
 ***** PIPEFLOW TRAVEL TIME (Program estimated size) *****

Upstream point/station elevation = 2345.000(Ft.)
 Downstream point/station elevation = 2240.500(Ft.)
 Pipe length = 1735.70(Ft.) Manning's N = 0.013
 No. of pipes = 1 Required pipe flow = 83.437(CFS)
 Nearest computed pipe diameter = 30.00(In.)
 Calculated individual pipe flow = 83.437(CFS)
 Normal flow depth in pipe = 20.84(In.)
 Flow top width inside pipe = 27.64(In.)
 Critical depth could not be calculated.
 Pipe flow velocity = 22.92(Ft/s)
 Travel time through pipe = 1.26 min.
 Time of concentration (TC) = 10.52 min.

+++++
 Process from Point/Station 6.230 to Point/Station 6.240
 ***** NATURAL CHANNEL TIME + SUBAREA FLOW ADDITION *****

Top of natural channel elevation = 2240.500(Ft.)
 End of natural channel elevation = 2225.200(Ft.)
 Length of natural channel = 331.500(Ft.)
 Estimated mean flow rate at midpoint of channel = 95.700(CFS)

Natural valley channel type used

L.A. County flood control district formula for channel velocity:

Velocity(ft/s) = (7 + 8(q(English Units)^{0.352})(slope^{0.5})

Velocity using mean channel flow = 10.06(Ft/s)

Correction to map slope used on extremely rugged channels with
 drops and waterfalls (Plate D-6.2)

Normal channel slope = 0.0462

Corrected/adjusted channel slope = 0.0462

Travel time = 0.55 min. TC = 11.06 min.

Adding area flow to channel
 UNDEVELOPED (poor cover) subarea
 Runoff Coefficient = 0.847
 Decimal fraction soil group A = 0.660
 Decimal fraction soil group B = 0.340
 Decimal fraction soil group C = 0.000
 Decimal fraction soil group D = 0.000
 RI index for soil(AMC 3) = 85.44
 Pervious area fraction = 1.000; Impervious fraction = 0.000
 Rainfall intensity = 3.633(In/Hr) for a 100.0 year storm
 Subarea runoff = 30.718(CFS) for 9.983(Ac.)
 Total runoff = 114.155(CFS) Total area = 43.944(Ac.)

++++++
 Process from Point/Station 6.240 to Point/Station 6.250
 **** PIPEFLOW TRAVEL TIME (Program estimated size) ****

Upstream point/station elevation = 2225.200(Ft.)
 Downstream point/station elevation = 2222.100(Ft.)
 Pipe length = 154.30(Ft.) Manning's N = 0.013
 No. of pipes = 1 Required pipe flow = 114.155(CFS)
 Nearest computed pipe diameter = 39.00(In.)
 Calculated individual pipe flow = 114.155(CFS)
 Normal flow depth in pipe = 31.13(In.)
 Flow top width inside pipe = 31.31(In.)
 Critical depth could not be calculated.
 Pipe flow velocity = 16.08(Ft/s)
 Travel time through pipe = 0.16 min.
 Time of concentration (TC) = 11.22 min.
 End of computations, total study area = 43.94 (Ac.)
 The following figures may
 be used for a unit hydrograph study of the same area.

Area averaged pervious area fraction(Ap) = 0.415
 Area averaged RI index number = 60.6

Riverside County Rational Hydrology Program

CIVILCADD/CIVILDESIGN Engineering Software,(c) 1989 - 2005 Version 7.1
Rational Hydrology Study Date: 11/04/20 File:AREA07.out

BEAUMONT POINTE
PRELIMINARY HYDROLOGY STUDY
AREA 7 DEVELOPED
100-YEAR

***** Hydrology Study Control Information *****

English (in-lb) units used in input data file

Program License Serial Number 6094

Rational Method Hydrology Program based on
Riverside County Flood Control & Water Conservation District
1978 hydrology manual

Storm event (year) = 100.00 Antecedent Moisture Condition = 3

2 year, 1 hour precipitation = 0.551(In.)
100 year, 1 hour precipitation = 1.560(In.)

Storm event year = 100.0
Calculated rainfall intensity data:
1 hour intensity = 1.560(In/Hr)
Slope of intensity duration curve = 0.5000

Process from Point/Station 7.000 to Point/Station 7.010
**** INITIAL AREA EVALUATION ****

Initial area flow distance = 512.000(Ft.)
Top (of initial area) elevation = 2368.600(Ft.)
Bottom (of initial area) elevation = 2240.100(Ft.)
Difference in elevation = 128.500(Ft.)
Slope = 0.25098 s(percent)= 25.10
TC = $k(0.530)*[(\text{length}^3)/(\text{elevation change})]^{0.2}$
Initial area time of concentration = 8.473 min.
Rainfall intensity = 4.151(In/Hr) for a 100.0 year storm
UNDEVELOPED (poor cover) subarea
Runoff Coefficient = 0.865
Decimal fraction soil group A = 0.170
Decimal fraction soil group B = 0.830
Decimal fraction soil group C = 0.000
Decimal fraction soil group D = 0.000
RI index for soil(AMC 3) = 88.68
Pervious area fraction = 1.000; Impervious fraction = 0.000
Initial subarea runoff = 15.192(CFS)
Total initial stream area = 4.233(Ac.)
Pervious area fraction = 1.000

Process from Point/Station 7.010 to Point/Station 7.020

**** PIPEFLOW TRAVEL TIME (Program estimated size) ****

Upstream point/station elevation = 2240.100(Ft.)
Downstream point/station elevation = 2228.700(Ft.)
Pipe length = 144.20(Ft.) Manning's N = 0.013
No. of pipes = 1 Required pipe flow = 15.192(CFS)
Nearest computed pipe diameter = 15.00(In.)
Calculated individual pipe flow = 15.192(CFS)
Normal flow depth in pipe = 10.50(In.)
Flow top width inside pipe = 13.75(In.)
Critical depth could not be calculated.
Pipe flow velocity = 16.57(Ft/s)
Travel time through pipe = 0.15 min.
Time of concentration (TC) = 8.62 min.
End of computations, total study area = 4.23 (Ac.)
The following figures may
be used for a unit hydrograph study of the same area.

Area averaged pervious area fraction(A_p) = 1.000
Area averaged RI index number = 76.1

Riverside County Rational Hydrology Program

CIVILCADD/CIVILDESIGN Engineering Software,(c) 1989 - 2005 Version 7.1
Rational Hydrology Study Date: 11/04/20 File:AREA08.out

BEAUMONT POINTE
PRELIMINARY HYDROLOGY STUDY
AREA 8 DEVELOPED
100-YEAR

***** Hydrology Study Control Information *****

English (in-lb) units used in input data file

Program License Serial Number 6094

Rational Method Hydrology Program based on
Riverside County Flood Control & Water Conservation District
1978 hydrology manual

Storm event (year) = 100.00 Antecedent Moisture Condition = 3

2 year, 1 hour precipitation = 0.551(In.)
100 year, 1 hour precipitation = 1.560(In.)

Storm event year = 100.0
Calculated rainfall intensity data:
1 hour intensity = 1.560(In/Hr)
Slope of intensity duration curve = 0.5000

Process from Point/Station 8.000 to Point/Station 8.010
**** INITIAL AREA EVALUATION ****

Initial area flow distance = 684.700(Ft.)
Top (of initial area) elevation = 2367.000(Ft.)
Bottom (of initial area) elevation = 2243.400(Ft.)
Difference in elevation = 123.600(Ft.)
Slope = 0.18052 s(percent)= 18.05
 $TC = k(0.530)*[(length^3)/(elevation\ change)]^{0.2}$
Initial area time of concentration = 10.167 min.
Rainfall intensity = 3.790(In/Hr) for a 100.0 year storm
UNDEVELOPED (poor cover) subarea
Runoff Coefficient = 0.861
Decimal fraction soil group A = 0.190
Decimal fraction soil group B = 0.810
Decimal fraction soil group C = 0.000
Decimal fraction soil group D = 0.000
RI index for soil(AMC 3) = 88.55
Pervious area fraction = 1.000; Impervious fraction = 0.000
Initial subarea runoff = 16.915(CFS)
Total initial stream area = 5.185(Ac.)
Pervious area fraction = 1.000

Process from Point/Station 8.010 to Point/Station 8.020

**** PIPEFLOW TRAVEL TIME (Program estimated size) ****

Upstream point/station elevation = 2243.400(Ft.)
Downstream point/station elevation = 2234.700(Ft.)
Pipe length = 124.30(Ft.) Manning's N = 0.013
No. of pipes = 1 Required pipe flow = 16.915(CFS)
Nearest computed pipe diameter = 15.00(In.)
Calculated individual pipe flow = 16.915(CFS)
Normal flow depth in pipe = 12.16(In.)
Flow top width inside pipe = 11.75(In.)
Critical depth could not be calculated.
Pipe flow velocity = 15.88(Ft/s)
Travel time through pipe = 0.13 min.
Time of concentration (TC) = 10.30 min.
End of computations, total study area = 5.18 (Ac.)
The following figures may
be used for a unit hydrograph study of the same area.

Area averaged pervious area fraction(A_p) = 1.000
Area averaged RI index number = 75.9

Riverside County Rational Hydrology Program

CIVILCADD/CIVILDESIGN Engineering Software,(c) 1989 - 2005 Version 7.1
Rational Hydrology Study Date: 11/04/20 File:AREA09.out

BEAUMONT POINTE
PRELIMINARY HYDROLOGY STUDY
AREA 9 DEVELOPED
100-YEAR

***** Hydrology Study Control Information *****

English (in-lb) units used in input data file

Program License Serial Number 6094

Rational Method Hydrology Program based on
Riverside County Flood Control & Water Conservation District
1978 hydrology manual

Storm event (year) = 100.00 Antecedent Moisture Condition = 3

2 year, 1 hour precipitation = 0.551(In.)
100 year, 1 hour precipitation = 1.560(In.)

Storm event year = 100.0
Calculated rainfall intensity data:
1 hour intensity = 1.560(In/Hr)
Slope of intensity duration curve = 0.5000

Process from Point/Station 9.000 to Point/Station 9.010
**** INITIAL AREA EVALUATION ****

Initial area flow distance = 648.700(Ft.)
Top (of initial area) elevation = 2367.200(Ft.)
Bottom (of initial area) elevation = 2241.600(Ft.)
Difference in elevation = 125.600(Ft.)
Slope = 0.19362 s(percent)= 19.36
 $TC = k(0.530)*[(length^3)/(elevation\ change)]^{0.2}$
Initial area time of concentration = 9.811 min.
Rainfall intensity = 3.858(In/Hr) for a 100.0 year storm
UNDEVELOPED (poor cover) subarea
Runoff Coefficient = 0.848
Decimal fraction soil group A = 0.750
Decimal fraction soil group B = 0.250
Decimal fraction soil group C = 0.000
Decimal fraction soil group D = 0.000
RI index for soil(AMC 3) = 84.85
Pervious area fraction = 1.000; Impervious fraction = 0.000
Initial subarea runoff = 31.264(CFS)
Total initial stream area = 9.560(Ac.)
Pervious area fraction = 1.000

Process from Point/Station 9.010 to Point/Station 9.020

**** PIPEFLOW TRAVEL TIME (Program estimated size) ****

Upstream point/station elevation = 2241.600(Ft.)
Downstream point/station elevation = 2236.100(Ft.)
Pipe length = 146.50(Ft.) Manning's N = 0.013
No. of pipes = 1 Required pipe flow = 31.264(CFS)
Nearest computed pipe diameter = 21.00(In.)
Calculated individual pipe flow = 31.264(CFS)
Normal flow depth in pipe = 17.58(In.)
Flow top width inside pipe = 15.51(In.)
Critical depth could not be calculated.
Pipe flow velocity = 14.54(Ft/s)
Travel time through pipe = 0.17 min.
Time of concentration (TC) = 9.98 min.
End of computations, total study area = 9.56 (Ac.)
The following figures may
be used for a unit hydrograph study of the same area.

Area averaged pervious area fraction(A_p) = 1.000
Area averaged RI index number = 69.8

Riverside County Rational Hydrology Program

CIVILCADD/CIVILDESIGN Engineering Software,(c) 1989 - 2005 version 7.1
Rational Hydrology Study Date: 11/04/20 File:AREA10.out

BEAUMONT POINTE
PRELIMINARY HYDROLOGY STUDY
AREA 10 DEVELOPED
100-YEAR

***** Hydrology Study Control Information *****

English (in-lb) units used in input data file

Program License Serial Number 6094

Rational Method Hydrology Program based on
Riverside County Flood Control & Water Conservation District
1978 hydrology manual

Storm event (year) = 100.00 Antecedent Moisture Condition = 3

2 year, 1 hour precipitation = 0.551(In.)
100 year, 1 hour precipitation = 1.560(In.)

Storm event year = 100.0
Calculated rainfall intensity data:
1 hour intensity = 1.560(In/Hr)
Slope of intensity duration curve = 0.5000

Process from Point/Station 10.000 to Point/Station 10.010
**** INITIAL AREA EVALUATION ****

Initial area flow distance = 233.700(Ft.)
Top (of initial area) elevation = 2340.000(Ft.)
Bottom (of initial area) elevation = 2258.500(Ft.)
Difference in elevation = 81.500(Ft.)
Slope = 0.34874 s(percent)= 34.87
TC = $k(0.530)*[(\text{length}^3)/(\text{elevation change})]^{0.2}$
Initial area time of concentration = 5.797 min.
Rainfall intensity = 5.019(In/Hr) for a 100.0 year storm
UNDEVELOPED (poor cover) subarea
Runoff Coefficient = 0.874
Decimal fraction soil group A = 0.000
Decimal fraction soil group B = 1.000
Decimal fraction soil group C = 0.000
Decimal fraction soil group D = 0.000
RI index for soil(AMC 3) = 89.80
Pervious area fraction = 1.000; Impervious fraction = 0.000
Initial subarea runoff = 2.083(CFS)
Total initial stream area = 0.475(Ac.)
Pervious area fraction = 1.000

Process from Point/Station 10.010 to Point/Station 10.020

**** PIPEFLOW TRAVEL TIME (Program estimated size) ****

Upstream point/station elevation = 2258.500(Ft.)
Downstream point/station elevation = 2237.100(Ft.)
Pipe length = 125.70(Ft.) Manning's N = 0.013
No. of pipes = 1 Required pipe flow = 2.083(CFS)
Nearest computed pipe diameter = 6.00(In.)
Calculated individual pipe flow = 2.083(CFS)
Normal flow depth in pipe = 4.45(In.)
Flow top width inside pipe = 5.26(In.)
Critical depth could not be calculated.
Pipe flow velocity = 13.34(Ft/s)
Travel time through pipe = 0.16 min.
Time of concentration (TC) = 5.95 min.
End of computations, total study area = 0.47 (Ac.)
The following figures may
be used for a unit hydrograph study of the same area.

Area averaged pervious area fraction(A_p) = 1.000
Area averaged RI index number = 78.0

Riverside County Rational Hydrology Program

CIVILCADD/CIVILDESIGN Engineering Software,(c) 1989 - 2005 Version 7.1
Rational Hydrology Study Date: 11/05/20 File:AREA11.out

BEAUMONT POINTE
PRELIMINARY HYDROLOGY STUDY
AREA 11 DEVELOPED
100-YEAR

***** Hydrology Study Control Information *****

English (in-lb) units used in input data file

Program License Serial Number 6094

Rational Method Hydrology Program based on
Riverside County Flood Control & Water Conservation District
1978 hydrology manual

Storm event (year) = 100.00 Antecedent Moisture Condition = 3

2 year, 1 hour precipitation = 0.551(In.)
100 year, 1 hour precipitation = 1.560(In.)

Storm event year = 100.0
Calculated rainfall intensity data:
1 hour intensity = 1.560(In/Hr)
Slope of intensity duration curve = 0.5000

Process from Point/Station 11.000 to Point/Station 11.010
**** INITIAL AREA EVALUATION ****

Initial area flow distance = 693.100(Ft.)
Top (of initial area) elevation = 2346.600(Ft.)
Bottom (of initial area) elevation = 2255.000(Ft.)
Difference in elevation = 91.600(Ft.)
Slope = 0.13216 s(percent)= 13.22
TC = $k(0.530)*[(\text{length}^3)/(\text{elevation change})]^{0.2}$
Initial area time of concentration = 10.874 min.
Rainfall intensity = 3.664(In/Hr) for a 100.0 year storm
UNDEVELOPED (poor cover) subarea
Runoff Coefficient = 0.859
Decimal fraction soil group A = 0.200
Decimal fraction soil group B = 0.800
Decimal fraction soil group C = 0.000
Decimal fraction soil group D = 0.000
RI index for soil(AMC 3) = 88.48
Pervious area fraction = 1.000; Impervious fraction = 0.000
Initial subarea runoff = 8.442(CFS)
Total initial stream area = 2.681(Ac.)
Pervious area fraction = 1.000

Process from Point/Station 11.010 to Point/Station 11.020

**** NATURAL CHANNEL TIME + SUBAREA FLOW ADDITION ****

Top of natural channel elevation = 2255.000(Ft.)
End of natural channel elevation = 2246.900(Ft.)
Length of natural channel = 292.800(Ft.)
Estimated mean flow rate at midpoint of channel = 23.261(CFS)

Natural valley channel type used
L.A. County flood control district formula for channel velocity:
Velocity(ft/s) = $(7 + 8(q(\text{English Units})^{.352})(\text{slope}^{.5}))$
Velocity using mean channel flow = 5.19(Ft/s)

Correction to map slope used on extremely rugged channels with
drops and waterfalls (Plate D-6.2)
Normal channel slope = 0.0277
Corrected/adjusted channel slope = 0.0277
Travel time = 0.94 min. TC = 11.81 min.

Adding area flow to channel
UNDEVELOPED (poor cover) subarea
Runoff Coefficient = 0.854
Decimal fraction soil group A = 0.340
Decimal fraction soil group B = 0.660
Decimal fraction soil group C = 0.000
Decimal fraction soil group D = 0.000
RI index for soil(AMC 3) = 87.56
Pervious area fraction = 1.000; Impervious fraction = 0.000
Rainfall intensity = 3.516(In/Hr) for a 100.0 year storm
Subarea runoff = 28.258(CFS) for 9.412(Ac.)
Total runoff = 36.700(CFS) Total area = 12.093(Ac.)

Process from Point/Station 11.020 to Point/Station 11.030
**** PIPEFLOW TRAVEL TIME (Program estimated size) ****

Upstream point/station elevation = 2246.900(Ft.)
Downstream point/station elevation = 2246.300(Ft.)
Pipe length = 159.50(Ft.) Manning's N = 0.013
No. of pipes = 1 Required pipe flow = 36.700(CFS)
Nearest computed pipe diameter = 36.00(In.)
Calculated individual pipe flow = 36.700(CFS)
Normal flow depth in pipe = 26.63(In.)
Flow top width inside pipe = 31.60(In.)
Critical Depth = 23.65(In.)
Pipe flow velocity = 6.55(Ft/s)
Travel time through pipe = 0.41 min.
Time of concentration (TC) = 12.22 min.
End of computations, total study area = 12.09 (Ac.)
The following figures may
be used for a unit hydrograph study of the same area.

Area averaged pervious area fraction(Ap) = 1.000
Area averaged RI index number = 74.6

Riverside County Rational Hydrology Program

CIVILCADD/CIVILDESIGN Engineering Software,(c) 1989 - 2005 Version 7.1
Rational Hydrology Study Date: 11/05/20 File:AREA12.out

BEAUMONT POINTE
PRELIMINARY HYDROLOGY STUDY
AREA 12 DEVELOPED
100-YEAR

***** Hydrology Study Control Information *****

English (in-lb) units used in input data file

Program License Serial Number 6094

Rational Method Hydrology Program based on
Riverside County Flood Control & Water Conservation District
1978 hydrology manual

Storm event (year) = 100.00 Antecedent Moisture Condition = 3

2 year, 1 hour precipitation = 0.551(In.)
100 year, 1 hour precipitation = 1.560(In.)

Storm event year = 100.0
Calculated rainfall intensity data:
1 hour intensity = 1.560(In/Hr)
Slope of intensity duration curve = 0.5000

Process from Point/Station 12.000 to Point/Station 12.010
**** INITIAL AREA EVALUATION ****

Initial area flow distance = 507.300(Ft.)
Top (of initial area) elevation = 2370.400(Ft.)
Bottom (of initial area) elevation = 2269.500(Ft.)
Difference in elevation = 100.900(Ft.)
Slope = 0.19890 s(percent)= 19.89
 $TC = k(0.530)*[(length^3)/(elevation\ change)]^{0.2}$
Initial area time of concentration = 8.844 min.
Rainfall intensity = 4.063(In/Hr) for a 100.0 year storm
UNDEVELOPED (poor cover) subarea
Runoff Coefficient = 0.859
Decimal fraction soil group A = 0.360
Decimal fraction soil group B = 0.640
Decimal fraction soil group C = 0.000
Decimal fraction soil group D = 0.000
RI index for soil(AMC 3) = 87.42
Pervious area fraction = 1.000; Impervious fraction = 0.000
Initial subarea runoff = 10.221(CFS)
Total initial stream area = 2.927(Ac.)
Pervious area fraction = 1.000

Process from Point/Station 12.010 to Point/Station 12.020

**** PIPEFLOW TRAVEL TIME (Program estimated size) ****

Upstream point/station elevation = 2269.500(Ft.)
Downstream point/station elevation = 2259.500(Ft.)
Pipe length = 113.40(Ft.) Manning's N = 0.013
No. of pipes = 1 Required pipe flow = 10.221(CFS)
Nearest computed pipe diameter = 12.00(In.)
Calculated individual pipe flow = 10.221(CFS)
Normal flow depth in pipe = 9.49(In.)
Flow top width inside pipe = 9.76(In.)
Critical depth could not be calculated.
Pipe flow velocity = 15.35(Ft/s)
Travel time through pipe = 0.12 min.
Time of concentration (TC) = 8.97 min.
End of computations, total study area = 2.93 (Ac.)
The following figures may
be used for a unit hydrograph study of the same area.

Area averaged pervious area fraction(A_p) = 1.000
Area averaged RI index number = 74.0

Riverside County Rational Hydrology Program

CIVILCADD/CIVILDESIGN Engineering Software,(c) 1989 - 2005 Version 7.1
Rational Hydrology Study Date: 11/05/20 File:AREA13.out

BEAUMONT POINTE
PRELIMINARY HYDROLOGY STUDY
AREA 13 DEVELOPED
100-YEAR

***** Hydrology Study Control Information *****

English (in-lb) units used in input data file

Program License Serial Number 6094

Rational Method Hydrology Program based on
Riverside County Flood Control & Water Conservation District
1978 hydrology manual

Storm event (year) = 100.00 Antecedent Moisture Condition = 3

2 year, 1 hour precipitation = 0.551(In.)
100 year, 1 hour precipitation = 1.560(In.)

Storm event year = 100.0
Calculated rainfall intensity data:
1 hour intensity = 1.560(In/Hr)
Slope of intensity duration curve = 0.5000

Process from Point/Station 13.000 to Point/Station 13.010
**** INITIAL AREA EVALUATION ****

Initial area flow distance = 227.100(Ft.)
Top (of initial area) elevation = 2356.900(Ft.)
Bottom (of initial area) elevation = 2352.900(Ft.)
Difference in elevation = 4.000(Ft.)
Slope = 0.01761 s(percent)= 1.76
 $TC = k(0.300)*[(length^3)/(elevation\ change)]^{0.2}$
Initial area time of concentration = 5.894 min.
Rainfall intensity = 4.977(In/Hr) for a 100.0 year storm
COMMERCIAL subarea type
Runoff Coefficient = 0.893
Decimal fraction soil group A = 0.000
Decimal fraction soil group B = 1.000
Decimal fraction soil group C = 0.000
Decimal fraction soil group D = 0.000
RI index for soil(AMC 3) = 74.80
Pervious area fraction = 0.100; Impervious fraction = 0.900
Initial subarea runoff = 1.955(CFS)
Total initial stream area = 0.440(Ac.)
Pervious area fraction = 0.100

Process from Point/Station 13.010 to Point/Station 13.020

**** STREET FLOW TRAVEL TIME + SUBAREA FLOW ADDITION ****

Top of street segment elevation = 2352.900(Ft.)
End of street segment elevation = 2345.100(Ft.)
Length of street segment = 816.600(Ft.)
Height of curb above gutter flowline = 6.0(In.)
Width of half street (curb to crown) = 20.000(Ft.)
Distance from crown to crossfall grade break = 18.000(Ft.)
Slope from gutter to grade break (v/hz) = 0.065
Slope from grade break to crown (v/hz) = 0.020
Street flow is on [1] side(s) of the street
Distance from curb to property line = 2.000(Ft.)
Slope from curb to property line (v/hz) = 0.020
Gutter width = 2.000(Ft.)
Gutter hike from flowline = 2.000(In.)
Manning's N in gutter = 0.0150
Manning's N from gutter to grade break = 0.0150
Manning's N from grade break to crown = 0.0150
Estimated mean flow rate at midpoint of street = 5.182(CFS)
Depth of flow = 0.399(Ft.), Average velocity = 2.623(Ft/s)
Streetflow hydraulics at midpoint of street travel:
Halfstreet flow width = 13.596(Ft.)
Flow velocity = 2.62(Ft/s)
Travel time = 5.19 min. TC = 11.08 min.
Adding area flow to street
COMMERCIAL subarea type
Runoff Coefficient = 0.885
Decimal fraction soil group A = 0.460
Decimal fraction soil group B = 0.540
Decimal fraction soil group C = 0.000
Decimal fraction soil group D = 0.000
RI index for soil(AMC 3) = 64.96
Pervious area fraction = 0.100; Impervious fraction = 0.900
Rainfall intensity = 3.630(In/Hr) for a 100.0 year storm
Subarea runoff = 6.368(CFS) for 1.982(Ac.)
Total runoff = 8.322(CFS) Total area = 2.422(Ac.)
Street flow at end of street = 8.322(CFS)
Half street flow at end of street = 8.322(CFS)
Depth of flow = 0.456(Ft.), Average velocity = 2.941(Ft/s)
Flow width (from curb towards crown)= 16.442(Ft.)

+++++
Process from Point/Station 13.020 to Point/Station 13.030
**** PIPEFLOW TRAVEL TIME (Program estimated size) ****

Upstream point/station elevation = 2340.300(Ft.)
Downstream point/station elevation = 2339.400(Ft.)
Pipe length = 93.60(Ft.) Manning's N = 0.013
No. of pipes = 1 Required pipe flow = 8.322(CFS)
Nearest computed pipe diameter = 18.00(In.)
Calculated individual pipe flow = 8.322(CFS)
Normal flow depth in pipe = 12.27(In.)
Flow top width inside pipe = 16.77(In.)
Critical Depth = 13.40(In.)
Pipe flow velocity = 6.49(Ft/s)
Travel time through pipe = 0.24 min.
Time of concentration (TC) = 11.32 min.

+++++
Process from Point/Station 13.020 to Point/Station 13.030
**** SUBAREA FLOW ADDITION ****

COMMERCIAL subarea type
Runoff Coefficient = 0.884

Decimal fraction soil group A = 0.530
Decimal fraction soil group B = 0.470
Decimal fraction soil group C = 0.000
Decimal fraction soil group D = 0.000
RI index for soil(AMC 3) = 63.28
Pervious area fraction = 0.100; Impervious fraction = 0.900
Time of concentration = 11.32 min.
Rainfall intensity = 3.591(In/Hr) for a 100.0 year storm
Subarea runoff = 2.210(CFS) for 0.696(Ac.)
Total runoff = 10.532(CFS) Total area = 3.118(Ac.)

Process from Point/Station 13.030 to Point/Station 13.040
**** PIPEFLOW TRAVEL TIME (Program estimated size) ****

Upstream point/station elevation = 2339.400(Ft.)
Downstream point/station elevation = 2337.500(Ft.)
Pipe length = 193.90(Ft.) Manning's N = 0.013
No. of pipes = 1 Required pipe flow = 10.532(CFS)
Nearest computed pipe diameter = 18.00(In.)
Calculated individual pipe flow = 10.532(CFS)
Normal flow depth in pipe = 14.98(In.)
Flow top width inside pipe = 13.46(In.)
Critical Depth = 14.96(In.)
Pipe flow velocity = 6.70(Ft/s)
Travel time through pipe = 0.48 min.
Time of concentration (TC) = 11.80 min.

Process from Point/Station 13.040 to Point/Station 13.040
**** SUBAREA FLOW ADDITION ****

COMMERCIAL subarea type
Runoff Coefficient = 0.886
Decimal fraction soil group A = 0.370
Decimal fraction soil group B = 0.630
Decimal fraction soil group C = 0.000
Decimal fraction soil group D = 0.000
RI index for soil(AMC 3) = 67.12
Pervious area fraction = 0.100; Impervious fraction = 0.900
Time of concentration = 11.80 min.
Rainfall intensity = 3.517(In/Hr) for a 100.0 year storm
Subarea runoff = 29.656(CFS) for 9.518(Ac.)
Total runoff = 40.188(CFS) Total area = 12.636(Ac.)

Process from Point/Station 13.040 to Point/Station 13.050
**** PIPEFLOW TRAVEL TIME (Program estimated size) ****

Upstream point/station elevation = 2337.500(Ft.)
Downstream point/station elevation = 2335.000(Ft.)
Pipe length = 248.80(Ft.) Manning's N = 0.013
No. of pipes = 1 Required pipe flow = 40.188(CFS)
Nearest computed pipe diameter = 30.00(In.)
Calculated individual pipe flow = 40.188(CFS)
Normal flow depth in pipe = 24.00(In.)
Flow top width inside pipe = 24.00(In.)
Critical Depth = 25.59(In.)
Pipe flow velocity = 9.55(Ft/s)
Travel time through pipe = 0.43 min.
Time of concentration (TC) = 12.24 min.

Process from Point/Station 13.050 to Point/Station 13.050
**** SUBAREA FLOW ADDITION ****

UNDEVELOPED (good cover) subarea
Runoff Coefficient = 0.791
Decimal fraction soil group A = 0.340
Decimal fraction soil group B = 0.580
Decimal fraction soil group C = 0.000
Decimal fraction soil group D = 0.080
RI index for soil(AMC 3) = 73.76
Pervious area fraction = 1.000; Impervious fraction = 0.000
Time of concentration = 12.24 min.
Rainfall intensity = 3.454(In/Hr) for a 100.0 year storm
Subarea runoff = 14.246(CFS) for 5.212(Ac.)
Total runoff = 54.433(CFS) Total area = 17.848(Ac.)

Process from Point/Station 13.050 to Point/Station 13.050
**** CONFLUENCE OF MAIN STREAMS ****

The following data inside Main Stream is listed:
In Main Stream number: 1
Stream flow area = 17.848(Ac.)
Runoff from this stream = 54.433(CFS)
Time of concentration = 12.24 min.
Rainfall intensity = 3.454(In/Hr)
Program is now starting with Main Stream No. 2

Process from Point/Station 13.060 to Point/Station 13.070
**** INITIAL AREA EVALUATION ****

Initial area flow distance = 781.400(Ft.)
Top (of initial area) elevation = 2356.600(Ft.)
Bottom (of initial area) elevation = 2347.700(Ft.)
Difference in elevation = 8.900(Ft.)
Slope = 0.01139 s(percent)= 1.14
 $TC = k(0.300)*[(length^3)/(elevation\ change)]^{0.2}$
Initial area time of concentration = 10.543 min.
Rainfall intensity = 3.721(In/Hr) for a 100.0 year storm
COMMERCIAL subarea type
Runoff Coefficient = 0.890
Decimal fraction soil group A = 0.180
Decimal fraction soil group B = 0.590
Decimal fraction soil group C = 0.230
Decimal fraction soil group D = 0.000
RI index for soil(AMC 3) = 73.74
Pervious area fraction = 0.100; Impervious fraction = 0.900
Initial subarea runoff = 9.845(CFS)
Total initial stream area = 2.973(Ac.)
Pervious area fraction = 0.100

Process from Point/Station 13.070 to Point/Station 13.080
**** PIPEFLOW TRAVEL TIME (Program estimated size) ****

Upstream point/station elevation = 2343.300(Ft.)
Downstream point/station elevation = 2339.200(Ft.)
Pipe length = 816.70(Ft.) Manning's N = 0.013
No. of pipes = 1 Required pipe flow = 9.845(CFS)
Nearest computed pipe diameter = 21.00(In.)
Calculated individual pipe flow = 9.845(CFS)

Normal flow depth in pipe = 15.23(In.)
Flow top width inside pipe = 18.74(In.)
Critical Depth = 14.03(In.)
Pipe flow velocity = 5.26(Ft/s)
Travel time through pipe = 2.59 min.
Time of concentration (TC) = 13.13 min.

Process from Point/Station 13.080 to Point/Station 13.080
**** SUBAREA FLOW ADDITION ****

COMMERCIAL subarea type
Runoff Coefficient = 0.889
Decimal fraction soil group A = 0.140
Decimal fraction soil group B = 0.720
Decimal fraction soil group C = 0.140
Decimal fraction soil group D = 0.000
RI index for soil(AMC 3) = 73.57
Pervious area fraction = 0.100; Impervious fraction = 0.900
Time of concentration = 13.13 min.
Rainfall intensity = 3.335(In/Hr) for a 100.0 year storm
Subarea runoff = 54.630(CFS) for 18.433(Ac.)
Total runoff = 64.475(CFS) Total area = 21.406(Ac.)

Process from Point/Station 13.080 to Point/Station 13.090
**** PIPEFLOW TRAVEL TIME (Program estimated size) ****

Upstream point/station elevation = 2339.200(Ft.)
Downstream point/station elevation = 2336.700(Ft.)
Pipe length = 497.90(Ft.) Manning's N = 0.013
No. of pipes = 1 Required pipe flow = 64.475(CFS)
Nearest computed pipe diameter = 42.00(In.)
Calculated individual pipe flow = 64.475(CFS)
Normal flow depth in pipe = 31.27(In.)
Flow top width inside pipe = 36.64(In.)
Critical Depth = 30.22(In.)
Pipe flow velocity = 8.39(Ft/s)
Travel time through pipe = 0.99 min.
Time of concentration (TC) = 14.12 min.

Process from Point/Station 13.080 to Point/Station 13.090
**** CONFLUENCE OF MINOR STREAMS ****

Along Main Stream number: 2 in normal stream number 1
Stream flow area = 21.406(Ac.)
Runoff from this stream = 64.475(CFS)
Time of concentration = 14.12 min.
Rainfall intensity = 3.216(In/Hr)

Process from Point/Station 13.100 to Point/Station 13.110
**** INITIAL AREA EVALUATION ****

Initial area flow distance = 483.400(Ft.)
Top (of initial area) elevation = 2357.800(Ft.)
Bottom (of initial area) elevation = 2348.100(Ft.)
Difference in elevation = 9.700(Ft.)
Slope = 0.02007 s(percent)= 2.01
TC = $k(0.300)*[(length^3)/(elevation\ change)]^{0.2}$
Initial area time of concentration = 7.769 min.

Rainfall intensity = 4.335(In/Hr) for a 100.0 year storm
COMMERCIAL subarea type
Runoff Coefficient = 0.892
Decimal fraction soil group A = 0.000
Decimal fraction soil group B = 1.000
Decimal fraction soil group C = 0.000
Decimal fraction soil group D = 0.000
RI index for soil(AMC 3) = 74.80
Pervious area fraction = 0.100; Impervious fraction = 0.900
Initial subarea runoff = 0.904(CFS)
Total initial stream area = 0.234(Ac.)
Pervious area fraction = 0.100

+++++
Process from Point/Station 13.110 to Point/Station 13.120
**** STREET FLOW TRAVEL TIME + SUBAREA FLOW ADDITION ****

Top of street segment elevation = 2348.100(Ft.)
End of street segment elevation = 2342.600(Ft.)
Length of street segment = 1106.600(Ft.)
Height of curb above gutter flowline = 6.0(In.)
Width of half street (curb to crown) = 20.000(Ft.)
Distance from crown to crossfall grade break = 18.000(Ft.)
Slope from gutter to grade break (v/hz) = 0.065
Slope from grade break to crown (v/hz) = 0.020
Street flow is on [1] side(s) of the street
Distance from curb to property line = 2.000(Ft.)
Slope from curb to property line (v/hz) = 0.020
Gutter width = 2.000(Ft.)
Gutter hike from flowline = 2.000(In.)
Manning's N in gutter = 0.0150
Manning's N from gutter to grade break = 0.0150
Manning's N from grade break to crown = 0.0150
Estimated mean flow rate at midpoint of street = 3.512(CFS)
Depth of flow = 0.392(Ft.), Average velocity = 1.864(Ft/s)
Streetflow hydraulics at midpoint of street travel:
Halfstreet flow width = 13.255(Ft.)
Flow velocity = 1.86(Ft/s)
Travel time = 9.89 min. TC = 17.66 min.
Adding area flow to street
COMMERCIAL subarea type
Runoff Coefficient = 0.879
Decimal fraction soil group A = 0.650
Decimal fraction soil group B = 0.350
Decimal fraction soil group C = 0.000
Decimal fraction soil group D = 0.000
RI index for soil(AMC 3) = 60.40
Pervious area fraction = 0.100; Impervious fraction = 0.900
Rainfall intensity = 2.875(In/Hr) for a 100.0 year storm
Subarea runoff = 5.161(CFS) for 2.042(Ac.)
Total runoff = 6.066(CFS) Total area = 2.276(Ac.)
Street flow at end of street = 6.066(CFS)
Half street flow at end of street = 6.066(CFS)
Depth of flow = 0.457(Ft.), Average velocity = 2.127(Ft/s)
Flow width (from curb towards crown) = 16.509(Ft.)

+++++
Process from Point/Station 13.120 to Point/Station 13.130
**** PIPEFLOW TRAVEL TIME (Program estimated size) ****

Upstream point/station elevation = 2339.000(Ft.)
Downstream point/station elevation = 2338.800(Ft.)
Pipe length = 41.30(Ft.) Manning's N = 0.013
No. of pipes = 1 Required pipe flow = 6.066(CFS)

Nearest computed pipe diameter = 18.00(In.)
Calculated individual pipe flow = 6.066(CFS)
Normal flow depth in pipe = 12.52(In.)
Flow top width inside pipe = 16.57(In.)
Critical Depth = 11.42(In.)
Pipe flow velocity = 4.63(Ft/s)
Travel time through pipe = 0.15 min.
Time of concentration (TC) = 17.81 min.

+++++
Process from Point/Station 13.130 to Point/Station 13.130
**** SUBAREA FLOW ADDITION ****

COMMERCIAL subarea type
Runoff Coefficient = 0.882
Decimal fraction soil group A = 0.460
Decimal fraction soil group B = 0.540
Decimal fraction soil group C = 0.000
Decimal fraction soil group D = 0.000
RI index for soil(AMC 3) = 64.96
Pervious area fraction = 0.100; Impervious fraction = 0.900
Time of concentration = 17.81 min.
Rainfall intensity = 2.863(In/Hr) for a 100.0 year storm
Subarea runoff = 2.003(CFS) for 0.793(Ac.)
Total runoff = 8.068(CFS) Total area = 3.069(Ac.)

+++++
Process from Point/Station 13.130 to Point/Station 13.090
**** PIPEFLOW TRAVEL TIME (Program estimated size) ****

Upstream point/station elevation = 2338.800(Ft.)
Downstream point/station elevation = 2336.700(Ft.)
Pipe length = 422.10(Ft.) Manning's N = 0.013
No. of pipes = 1 Required pipe flow = 8.068(CFS)
Nearest computed pipe diameter = 21.00(In.)
Calculated individual pipe flow = 8.068(CFS)
Normal flow depth in pipe = 13.22(In.)
Flow top width inside pipe = 20.28(In.)
Critical Depth = 12.65(In.)
Pipe flow velocity = 5.06(Ft/s)
Travel time through pipe = 1.39 min.
Time of concentration (TC) = 19.20 min.

+++++
Process from Point/Station 13.130 to Point/Station 13.090
**** CONFLUENCE OF MINOR STREAMS ****

Along Main Stream number: 2 in normal stream number 2
Stream flow area = 3.069(Ac.)
Runoff from this stream = 8.068(CFS)
Time of concentration = 19.20 min.
Rainfall intensity = 2.758(In/Hr)

+++++
Process from Point/Station 13.140 to Point/Station 13.150
**** INITIAL AREA EVALUATION ****

Initial area flow distance = 322.500(Ft.)
Top (of initial area) elevation = 2346.600(Ft.)
Bottom (of initial area) elevation = 2342.400(Ft.)
Difference in elevation = 4.200(Ft.)
Slope = 0.01302 s(percent)= 1.30

$TC = k(0.300)*[(length^3)/(elevation\ change)]^{0.2}$
 Initial area time of concentration = 7.204 min.
 Rainfall intensity = 4.502(In/Hr) for a 100.0 year storm
 COMMERCIAL subarea type
 Runoff Coefficient = 0.883
 Decimal fraction soil group A = 0.840
 Decimal fraction soil group B = 0.160
 Decimal fraction soil group C = 0.000
 Decimal fraction soil group D = 0.000
 RI index for soil(AMC 3) = 55.84
 Pervious area fraction = 0.100; Impervious fraction = 0.900
 Initial subarea runoff = 5.760(CFS)
 Total initial stream area = 1.449(Ac.)
 Pervious area fraction = 0.100

++++++
 Process from Point/Station 13.150 to Point/Station 13.090
 **** PIPEFLOW TRAVEL TIME (Program estimated size) ****

Upstream point/station elevation = 2337.100(Ft.)
 Downstream point/station elevation = 2336.700(Ft.)
 Pipe length = 37.90(Ft.) Manning's N = 0.013
 No. of pipes = 1 Required pipe flow = 5.760(CFS)
 Nearest computed pipe diameter = 15.00(In.)
 Calculated individual pipe flow = 5.760(CFS)
 Normal flow depth in pipe = 10.80(In.)
 Flow top width inside pipe = 13.47(In.)
 Critical Depth = 11.66(In.)
 Pipe flow velocity = 6.09(Ft/s)
 Travel time through pipe = 0.10 min.
 Time of concentration (TC) = 7.31 min.

++++++
 Process from Point/Station 13.150 to Point/Station 13.090
 **** CONFLUENCE OF MINOR STREAMS ****

Along Main Stream number: 2 in normal stream number 3
 Stream flow area = 1.449(Ac.)
 Runoff from this stream = 5.760(CFS)
 Time of concentration = 7.31 min.
 Rainfall intensity = 4.470(In/Hr)
 Summary of stream data:

Stream No.	Flow rate (CFS)	TC (min)	Rainfall Intensity (In/Hr)
------------	-----------------	----------	----------------------------

1	64.475	14.12	3.216
2	8.068	19.20	2.758
3	5.760	7.31	4.470

Largest stream flow has longer or shorter time of concentration

Qp = 64.475 + sum of

$$Qa \cdot \frac{Tb}{Ta} = 8.068 * 0.735 = 5.933$$

$$Qb \cdot \frac{Ia}{Ib} = 5.760 * 0.719 = 4.144$$
 Qp = 74.551

Total of 3 streams to confluence:

Flow rates before confluence point:

64.475 8.068 5.760

Area of streams before confluence:

21.406 3.069 1.449

Results of confluence:

Total flow rate = 74.551(CFS)
Time of concentration = 14.118 min.
Effective stream area after confluence = 25.924(Ac.)

Process from Point/Station 13.090 to Point/Station 13.050
**** PIPEFLOW TRAVEL TIME (Program estimated size) ****

Upstream point/station elevation = 2336.700(Ft.)
Downstream point/station elevation = 2335.000(Ft.)
Pipe length = 341.30(Ft.) Manning's N = 0.013
No. of pipes = 1 Required pipe flow = 74.551(CFS)
Nearest computed pipe diameter = 42.00(In.)
Calculated individual pipe flow = 74.551(CFS)
Normal flow depth in pipe = 36.75(In.)
Flow top width inside pipe = 27.78(In.)
Critical Depth = 32.45(In.)
Pipe flow velocity = 8.36(Ft/s)
Travel time through pipe = 0.68 min.
Time of concentration (TC) = 14.80 min.

Process from Point/Station 13.090 to Point/Station 13.090
**** SUBAREA FLOW ADDITION ****

COMMERCIAL subarea type
Runoff Coefficient = 0.885
Decimal fraction soil group A = 0.350
Decimal fraction soil group B = 0.650
Decimal fraction soil group C = 0.000
Decimal fraction soil group D = 0.000
RI index for soil(AMC 3) = 67.60
Pervious area fraction = 0.100; Impervious fraction = 0.900
Time of concentration = 14.80 min.
Rainfall intensity = 3.141(In/Hr) for a 100.0 year storm
Subarea runoff = 1.912(CFS) for 0.688(Ac.)
Total runoff = 76.463(CFS) Total area = 26.612(Ac.)

Process from Point/Station 13.090 to Point/Station 13.050
**** CONFLUENCE OF MAIN STREAMS ****

The following data inside Main Stream is listed:
In Main Stream number: 2
Stream flow area = 26.612(Ac.)
Runoff from this stream = 76.463(CFS)
Time of concentration = 14.80 min.
Rainfall intensity = 3.141(In/Hr)
Program is now starting with Main Stream No. 3

Process from Point/Station 13.160 to Point/Station 13.170
**** INITIAL AREA EVALUATION ****

Initial area flow distance = 337.000(Ft.)
Top (of initial area) elevation = 2445.000(Ft.)
Bottom (of initial area) elevation = 2359.000(Ft.)
Difference in elevation = 86.000(Ft.)
Slope = 0.25519 s(percent)= 25.52
 $TC = k(0.940)*[(length^3)/(elevation\ change)]^{0.2}$
Initial area time of concentration = 12.671 min.
Rainfall intensity = 3.395(In/Hr) for a 100.0 year storm

UNDEVELOPED (good cover) subarea
Runoff Coefficient = 0.866
Decimal fraction soil group A = 0.000
Decimal fraction soil group B = 0.000
Decimal fraction soil group C = 0.000
Decimal fraction soil group D = 1.000
RI index for soil(AMC 3) = 91.00
Pervious area fraction = 1.000; Impervious fraction = 0.000
Initial subarea runoff = 3.000(CFS)
Total initial stream area = 1.020(Ac.)
Pervious area fraction = 1.000

Process from Point/Station 13.170 to Point/Station 13.180
**** STREET FLOW TRAVEL TIME + SUBAREA FLOW ADDITION ****

Top of street segment elevation = 2359.000(Ft.)
End of street segment elevation = 2351.800(Ft.)
Length of street segment = 864.900(Ft.)
Height of curb above gutter flowline = 6.0(In.)
Width of half street (curb to crown) = 28.000(Ft.)
Distance from crown to crossfall grade break = 26.000(Ft.)
Slope from gutter to grade break (v/hz) = 0.065
Slope from grade break to crown (v/hz) = 0.020
Street flow is on [1] side(s) of the street
Distance from curb to property line = 13.000(Ft.)
Slope from curb to property line (v/hz) = 0.020
Gutter width = 2.000(Ft.)
Gutter hike from flowline = 2.000(In.)
Manning's N in gutter = 0.0150
Manning's N from gutter to grade break = 0.0150
Manning's N from grade break to crown = 0.0150
Estimated mean flow rate at midpoint of street = 7.582(CFS)
Depth of flow = 0.452(Ft.), Average velocity = 2.729(Ft/s)
Streetflow hydraulics at midpoint of street travel:
Halfstreet flow width = 16.284(Ft.)
Flow velocity = 2.73(Ft/s)
Travel time = 5.28 min. TC = 17.95 min.
Adding area flow to street
SINGLE FAMILY (1/4 Acre Lot)
Runoff Coefficient = 0.869
Decimal fraction soil group A = 0.000
Decimal fraction soil group B = 0.130
Decimal fraction soil group C = 0.000
Decimal fraction soil group D = 0.870
RI index for soil(AMC 3) = 86.52
Pervious area fraction = 0.500; Impervious fraction = 0.500
Rainfall intensity = 2.852(In/Hr) for a 100.0 year storm
Subarea runoff = 9.107(CFS) for 3.673(Ac.)
Total runoff = 12.107(CFS) Total area = 4.693(Ac.)
Street flow at end of street = 12.107(CFS)
Half street flow at end of street = 12.107(CFS)
Depth of flow = 0.523(Ft.), Average velocity = 2.980(Ft/s)
Warning: depth of flow exceeds top of curb
Distance that curb overflow reaches into property = 1.14(Ft.)
Flow width (from curb towards crown)= 19.806(Ft.)

Process from Point/Station 13.180 to Point/Station 13.190
**** PIPEFLOW TRAVEL TIME (Program estimated size) ****

Upstream point/station elevation = 2345.800(Ft.)
Downstream point/station elevation = 2337.000(Ft.)
Pipe length = 132.20(Ft.) Manning's N = 0.013

No. of pipes = 1 Required pipe flow = 12.107(CFS)
Nearest computed pipe diameter = 15.00(In.)
Calculated individual pipe flow = 12.107(CFS)
Normal flow depth in pipe = 9.48(In.)
Flow top width inside pipe = 14.47(In.)
Critical depth could not be calculated.
Pipe flow velocity = 14.81(Ft/s)
Travel time through pipe = 0.15 min.
Time of concentration (TC) = 18.10 min.

Process from Point/Station 13.190 to Point/Station 13.190
**** SUBAREA FLOW ADDITION ****

COMMERCIAL subarea type
Runoff Coefficient = 0.890
Decimal fraction soil group A = 0.000
Decimal fraction soil group B = 0.690
Decimal fraction soil group C = 0.000
Decimal fraction soil group D = 0.310
RI index for soil(AMC 3) = 79.51
Pervious area fraction = 0.100; Impervious fraction = 0.900
Time of concentration = 18.10 min.
Rainfall intensity = 2.840(In/Hr) for a 100.0 year storm
Subarea runoff = 3.869(CFS) for 1.530(Ac.)
Total runoff = 15.976(CFS) Total area = 6.223(Ac.)

Process from Point/Station 13.190 to Point/Station 13.200
**** PIPEFLOW TRAVEL TIME (Program estimated size) ****

Upstream point/station elevation = 2337.000(Ft.)
Downstream point/station elevation = 2335.300(Ft.)
Pipe length = 168.00(Ft.) Manning's N = 0.013
No. of pipes = 1 Required pipe flow = 15.976(CFS)
Nearest computed pipe diameter = 21.00(In.)
Calculated individual pipe flow = 15.976(CFS)
Normal flow depth in pipe = 17.25(In.)
Flow top width inside pipe = 16.09(In.)
Critical Depth = 17.70(In.)
Pipe flow velocity = 7.55(Ft/s)
Travel time through pipe = 0.37 min.
Time of concentration (TC) = 18.47 min.

Process from Point/Station 13.200 to Point/Station 13.200
**** SUBAREA FLOW ADDITION ****

COMMERCIAL subarea type
Runoff Coefficient = 0.886
Decimal fraction soil group A = 0.240
Decimal fraction soil group B = 0.660
Decimal fraction soil group C = 0.000
Decimal fraction soil group D = 0.100
RI index for soil(AMC 3) = 71.71
Pervious area fraction = 0.100; Impervious fraction = 0.900
Time of concentration = 18.47 min.
Rainfall intensity = 2.812(In/Hr) for a 100.0 year storm
Subarea runoff = 23.797(CFS) for 9.555(Ac.)
Total runoff = 39.772(CFS) Total area = 15.778(Ac.)

Process from Point/Station 13.200 to Point/Station 13.050
**** PIPEFLOW TRAVEL TIME (Program estimated size) ****

Upstream point/station elevation = 2335.300(Ft.)
Downstream point/station elevation = 2335.000(Ft.)
Pipe length = 33.10(Ft.) Manning's N = 0.013
No. of pipes = 1 Required pipe flow = 39.772(CFS)
Nearest computed pipe diameter = 30.00(In.)
Calculated individual pipe flow = 39.772(CFS)
Normal flow depth in pipe = 25.13(In.)
Flow top width inside pipe = 22.13(In.)
Critical Depth = 25.48(In.)
Pipe flow velocity = 9.06(Ft/s)
Travel time through pipe = 0.06 min.
Time of concentration (TC) = 18.53 min.

Process from Point/Station 13.200 to Point/Station 13.050
**** CONFLUENCE OF MAIN STREAMS ****

The following data inside Main Stream is listed:
In Main Stream number: 3
Stream flow area = 15.778(Ac.)
Runoff from this stream = 39.772(CFS)
Time of concentration = 18.53 min.
Rainfall intensity = 2.807(In/Hr)
Program is now starting with Main Stream No. 4

Process from Point/Station 13.210 to Point/Station 13.220
**** INITIAL AREA EVALUATION ****

Initial area flow distance = 268.800(Ft.)
Top (of initial area) elevation = 2356.600(Ft.)
Bottom (of initial area) elevation = 2346.200(Ft.)
Difference in elevation = 10.400(Ft.)
Slope = 0.03869 s(percent)= 3.87
 $TC = k(0.390)*[(length^3)/(elevation\ change)]^{0.2}$
Initial area time of concentration = 7.004 min.
Rainfall intensity = 4.566(In/Hr) for a 100.0 year storm
SINGLE FAMILY (1/4 Acre Lot)
Runoff Coefficient = 0.883
Decimal fraction soil group A = 0.000
Decimal fraction soil group B = 0.000
Decimal fraction soil group C = 0.000
Decimal fraction soil group D = 1.000
RI index for soil(AMC 3) = 88.00
Pervious area fraction = 0.500; Impervious fraction = 0.500
Initial subarea runoff = 1.733(CFS)
Total initial stream area = 0.430(Ac.)
Pervious area fraction = 0.500

Process from Point/Station 13.220 to Point/Station 13.230
**** STREET FLOW TRAVEL TIME + SUBAREA FLOW ADDITION ****

Top of street segment elevation = 2346.200(Ft.)
End of street segment elevation = 2341.900(Ft.)
Length of street segment = 850.300(Ft.)
Height of curb above gutter flowline = 6.0(In.)
width of half street (curb to crown) = 28.000(Ft.)
Distance from crown to crossfall grade break = 26.000(Ft.)
Slope from gutter to grade break (v/hz) = 0.065

Slope from grade break to crown (v/hz) = 0.020
 Street flow is on [1] side(s) of the street
 Distance from curb to property line = 13.000(Ft.)
 Slope from curb to property line (v/hz) = 0.020
 Gutter width = 2.000(Ft.)
 Gutter hike from flowline = 2.000(In.)
 Manning's N in gutter = 0.0150
 Manning's N from gutter to grade break = 0.0150
 Manning's N from grade break to crown = 0.0150
 Estimated mean flow rate at midpoint of street = 7.127(CFS)
 Depth of flow = 0.477(Ft.), Average velocity = 2.226(Ft/s)
 Streetflow hydraulics at midpoint of street travel:
 Halfstreet flow width = 17.535(Ft.)
 Flow velocity = 2.23(Ft/s)
 Travel time = 6.37 min. TC = 13.37 min.
 Adding area flow to street
 SINGLE FAMILY (1/4 Acre Lot)
 Runoff Coefficient = 0.859
 Decimal fraction soil group A = 0.040
 Decimal fraction soil group B = 0.570
 Decimal fraction soil group C = 0.000
 Decimal fraction soil group D = 0.390
 RI index for soil(AMC 3) = 79.96
 Pervious area fraction = 0.500; Impervious fraction = 0.500
 Rainfall intensity = 3.305(In/Hr) for a 100.0 year storm
 Subarea runoff = 10.701(CFS) for 3.771(Ac.)
 Total runoff = 12.434(CFS) Total area = 4.201(Ac.)
 Street flow at end of street = 12.434(CFS)
 Half street flow at end of street = 12.434(CFS)
 Depth of flow = 0.572(Ft.), Average velocity = 2.390(Ft/s)
 Warning: depth of flow exceeds top of curb
 Distance that curb overflow reaches into property = 3.58(Ft.)
 Flow width (from curb towards crown)= 22.245(Ft.)

++++++
 Process from Point/Station 13.230 to Point/Station 13.240
 **** PIPEFLOW TRAVEL TIME (Program estimated size) ****

Upstream point/station elevation = 2339.100(Ft.)
 Downstream point/station elevation = 2338.900(Ft.)
 Pipe length = 45.10(Ft.) Manning's N = 0.013
 No. of pipes = 1 Required pipe flow = 12.434(CFS)
 Nearest computed pipe diameter = 24.00(In.)
 Calculated individual pipe flow = 12.434(CFS)
 Normal flow depth in pipe = 16.62(In.)
 Flow top width inside pipe = 22.15(In.)
 Critical Depth = 15.21(In.)
 Pipe flow velocity = 5.36(Ft/s)
 Travel time through pipe = 0.14 min.
 Time of concentration (TC) = 13.51 min.

++++++
 Process from Point/Station 13.240 to Point/Station 13.240
 **** SUBAREA FLOW ADDITION ****

COMMERCIAL subarea type
 Runoff Coefficient = 0.892
 Decimal fraction soil group A = 0.060
 Decimal fraction soil group B = 0.450
 Decimal fraction soil group C = 0.000
 Decimal fraction soil group D = 0.490
 RI index for soil(AMC 3) = 81.10
 Pervious area fraction = 0.100; Impervious fraction = 0.900
 Time of concentration = 13.51 min.

Rainfall intensity = 3.288(In/Hr) for a 100.0 year storm
Subarea runoff = 9.011(CFS) for 3.072(Ac.)
Total runoff = 21.445(CFS) Total area = 7.273(Ac.)

Process from Point/Station 13.240 to Point/Station 13.050
**** PIPEFLOW TRAVEL TIME (Program estimated size) ****

Upstream point/station elevation = 2338.900(Ft.)
Downstream point/station elevation = 2335.000(Ft.)
Pipe length = 784.50(Ft.) Manning's N = 0.013
No. of pipes = 1 Required pipe flow = 21.445(CFS)
Nearest computed pipe diameter = 27.00(In.)
Calculated individual pipe flow = 21.445(CFS)
Normal flow depth in pipe = 21.70(In.)
Flow top width inside pipe = 21.44(In.)
Critical Depth = 19.45(In.)
Pipe flow velocity = 6.26(Ft/s)
Travel time through pipe = 2.09 min.
Time of concentration (TC) = 15.60 min.

Process from Point/Station 13.240 to Point/Station 13.050
**** CONFLUENCE OF MAIN STREAMS ****

The following data inside Main Stream is listed:
In Main Stream number: 4
Stream flow area = 7.273(Ac.)
Runoff from this stream = 21.445(CFS)
Time of concentration = 15.60 min.
Rainfall intensity = 3.060(In/Hr)
Program is now starting with Main Stream No. 5

Process from Point/Station 13.060 to Point/Station 13.250
**** INITIAL AREA EVALUATION ****

Initial area flow distance = 472.000(Ft.)
Top (of initial area) elevation = 2356.600(Ft.)
Bottom (of initial area) elevation = 2351.600(Ft.)
Difference in elevation = 5.000(Ft.)
Slope = 0.01059 s(percent)= 1.06
 $TC = k(0.300)*[(length^3)/(elevation\ change)]^{0.2}$
Initial area time of concentration = 8.744 min.
Rainfall intensity = 4.087(In/Hr) for a 100.0 year storm
COMMERCIAL subarea type
Runoff Coefficient = 0.891
Decimal fraction soil group A = 0.000
Decimal fraction soil group B = 1.000
Decimal fraction soil group C = 0.000
Decimal fraction soil group D = 0.000
RI index for soil(AMC 3) = 74.80
Pervious area fraction = 0.100; Impervious fraction = 0.900
Initial subarea runoff = 4.534(CFS)
Total initial stream area = 1.245(Ac.)
Pervious area fraction = 0.100

Process from Point/Station 13.250 to Point/Station 13.260
**** PIPEFLOW TRAVEL TIME (Program estimated size) ****

Upstream point/station elevation = 2347.100(Ft.)

Downstream point/station elevation = 2338.800(Ft.)
Pipe length = 829.60(Ft.) Manning's N = 0.013
No. of pipes = 1 Required pipe flow = 4.534(CFS)
Nearest computed pipe diameter = 15.00(In.)
Calculated individual pipe flow = 4.534(CFS)
Normal flow depth in pipe = 9.26(In.)
Flow top width inside pipe = 14.58(In.)
Critical Depth = 10.35(In.)
Pipe flow velocity = 5.70(Ft/s)
Travel time through pipe = 2.43 min.
Time of concentration (TC) = 11.17 min.

+++++
Process from Point/Station 13.260 to Point/Station 13.260
**** SUBAREA FLOW ADDITION ****

COMMERCIAL subarea type
Runoff Coefficient = 0.888
Decimal fraction soil group A = 0.290
Decimal fraction soil group B = 0.670
Decimal fraction soil group C = 0.000
Decimal fraction soil group D = 0.040
RI index for soil(AMC 3) = 69.80
Pervious area fraction = 0.100; Impervious fraction = 0.900
Time of concentration = 11.17 min.
Rainfall intensity = 3.616(In/Hr) for a 100.0 year storm
Subarea runoff = 59.156(CFS) for 18.433(Ac.)
Total runoff = 63.689(CFS) Total area = 19.678(Ac.)

+++++
Process from Point/Station 13.260 to Point/Station 13.270
**** PIPEFLOW TRAVEL TIME (Program estimated size) ****

Upstream point/station elevation = 2338.800(Ft.)
Downstream point/station elevation = 2335.100(Ft.)
Pipe length = 744.80(Ft.) Manning's N = 0.013
No. of pipes = 1 Required pipe flow = 63.689(CFS)
Nearest computed pipe diameter = 42.00(In.)
Calculated individual pipe flow = 63.689(CFS)
Normal flow depth in pipe = 31.08(In.)
Flow top width inside pipe = 36.85(In.)
Critical Depth = 30.02(In.)
Pipe flow velocity = 8.34(Ft/s)
Travel time through pipe = 1.49 min.
Time of concentration (TC) = 12.66 min.

+++++
Process from Point/Station 13.270 to Point/Station 13.270
**** SUBAREA FLOW ADDITION ****

COMMERCIAL subarea type
Runoff Coefficient = 0.892
Decimal fraction soil group A = 0.000
Decimal fraction soil group B = 0.620
Decimal fraction soil group C = 0.000
Decimal fraction soil group D = 0.380
RI index for soil(AMC 3) = 80.58
Pervious area fraction = 0.100; Impervious fraction = 0.900
Time of concentration = 12.66 min.
Rainfall intensity = 3.396(In/Hr) for a 100.0 year storm
Subarea runoff = 4.657(CFS) for 1.537(Ac.)
Total runoff = 68.347(CFS) Total area = 21.215(Ac.)

++++++
 Process from Point/Station 13.270 to Point/Station 13.050
 **** PIPEFLOW TRAVEL TIME (Program estimated size) ****

Upstream point/station elevation = 2335.100(Ft.)
 Downstream point/station elevation = 2335.000(Ft.)
 Pipe length = 24.60(Ft.) Manning's N = 0.013
 No. of pipes = 1 Required pipe flow = 68.347(CFS)
 Nearest computed pipe diameter = 42.00(In.)
 Calculated individual pipe flow = 68.347(CFS)
 Normal flow depth in pipe = 37.80(In.)
 Flow top width inside pipe = 25.20(In.)
 Critical Depth = 31.07(In.)
 Pipe flow velocity = 7.50(Ft/s)
 Travel time through pipe = 0.05 min.
 Time of concentration (TC) = 12.71 min.

++++++
 Process from Point/Station 13.270 to Point/Station 13.050
 **** CONFLUENCE OF MAIN STREAMS ****

The following data inside Main Stream is listed:

In Main Stream number: 5
 Stream flow area = 21.215(Ac.)
 Runoff from this stream = 68.347(CFS)
 Time of concentration = 12.71 min.
 Rainfall intensity = 3.389(In/Hr)
 Summary of stream data:

Stream No.	Flow rate (CFS)	TC (min)	Rainfall Intensity (In/Hr)
1	54.433	12.24	3.454
2	76.463	14.80	3.141
3	39.772	18.53	2.807
4	21.445	15.60	3.060
5	68.347	12.71	3.389

Largest stream flow has longer or shorter time of concentration

Qp = 76.463 + sum of
 Qb Ia/Ib
 54.433 * 0.909 = 49.502
 Qa Tb/Ta
 39.772 * 0.799 = 31.759
 Qa Tb/Ta
 21.445 * 0.949 = 20.346
 Qb Ia/Ib
 68.347 * 0.927 = 63.348
 Qp = 241.418

Total of 5 main streams to confluence:

Flow rates before confluence point:
 54.433 76.463 39.772 21.445 68.347
 Area of streams before confluence:
 17.848 26.612 15.778 7.273 21.215

Results of confluence:

Total flow rate = 241.418(CFS)
 Time of concentration = 14.799 min.
 Effective stream area after confluence = 88.726(Ac.)

+++++

Process from Point/Station 13.050 to Point/Station 13.280
**** PIPEFLOW TRAVEL TIME (Program estimated size) ****

Upstream point/station elevation = 2330.000(Ft.)
Downstream point/station elevation = 2304.000(Ft.)
Pipe length = 1640.70(Ft.) Manning's N = 0.013
No. of pipes = 1 Required pipe flow = 241.418(CFS)
Nearest computed pipe diameter = 54.00(In.)
Calculated individual pipe flow = 241.418(CFS)
Normal flow depth in pipe = 43.13(In.)
Flow top width inside pipe = 43.31(In.)
Critical Depth = 50.92(In.)
Pipe flow velocity = 17.74(Ft/s)
Travel time through pipe = 1.54 min.
Time of concentration (TC) = 16.34 min.

+++++
Process from Point/Station 13.280 to Point/Station 13.290
**** NATURAL CHANNEL TIME + SUBAREA FLOW ADDITION ****

Top of natural channel elevation = 2304.000(Ft.)
End of natural channel elevation = 2258.000(Ft.)
Length of natural channel = 713.400(Ft.)
Estimated mean flow rate at midpoint of channel = 281.131(CFS)

Natural valley channel type used
L.A. County flood control district formula for channel velocity:
 $\text{Velocity(ft/s)} = (7 + 8(q(\text{English Units})^{.352})(\text{slope}^{.5}))$
Velocity using mean channel flow = 16.56(Ft/s)

Correction to map slope used on extremely rugged channels with
drops and waterfalls (Plate D-6.2)
Normal channel slope = 0.0645
Corrected/adjusted channel slope = 0.0645
Travel time = 0.72 min. TC = 17.06 min.

Adding area flow to channel
UNDEVELOPED (poor cover) subarea
Runoff Coefficient = 0.840
Decimal fraction soil group A = 0.510
Decimal fraction soil group B = 0.490
Decimal fraction soil group C = 0.000
Decimal fraction soil group D = 0.000
RI index for soil(AMC 3) = 86.43
Pervious area fraction = 1.000; Impervious fraction = 0.000
Rainfall intensity = 2.926(In/Hr) for a 100.0 year storm
Subarea runoff = 71.731(CFS) for 29.190(Ac.)
Total runoff = 313.149(CFS) Total area = 117.916(Ac.)

+++++
Process from Point/Station 13.290 to Point/Station 13.300
**** PIPEFLOW TRAVEL TIME (Program estimated size) ****

Upstream point/station elevation = 2258.000(Ft.)
Downstream point/station elevation = 2249.600(Ft.)
Pipe length = 168.30(Ft.) Manning's N = 0.013
No. of pipes = 1 Required pipe flow = 313.149(CFS)
Nearest computed pipe diameter = 48.00(In.)
Calculated individual pipe flow = 313.149(CFS)
Normal flow depth in pipe = 38.34(In.)
Flow top width inside pipe = 38.48(In.)
Critical depth could not be calculated.
Pipe flow velocity = 29.10(Ft/s)

Travel time through pipe = 0.10 min.
Time of concentration (TC) = 17.15 min.
End of computations, total study area = 117.92 (Ac.)
The following figures may
be used for a unit hydrograph study of the same area.

Area averaged pervious area fraction(A_p) = 0.397
Area averaged RI index number = 58.2

Riverside County Rational Hydrology Program

CIVILCADD/CIVILDESIGN Engineering Software,(c) 1989 - 2005 Version 7.1
Rational Hydrology Study Date: 11/05/20 File:AREA14.out

BEAUMONT POINTE
PRELIMINARY HYDROLOGY STUDY
AREA 14 DEVELOPED
100-YEAR

***** Hydrology Study Control Information *****

English (in-lb) units used in input data file

Program License Serial Number 6094

Rational Method Hydrology Program based on
Riverside County Flood Control & Water Conservation District
1978 hydrology manual

Storm event (year) = 100.00 Antecedent Moisture Condition = 3

2 year, 1 hour precipitation = 0.551(In.)
100 year, 1 hour precipitation = 1.560(In.)

Storm event year = 100.0
Calculated rainfall intensity data:
1 hour intensity = 1.560(In/Hr)
Slope of intensity duration curve = 0.5000

Process from Point/Station 14.000 to Point/Station 14.010
**** INITIAL AREA EVALUATION ****

Initial area flow distance = 595.000(Ft.)
Top (of initial area) elevation = 2370.000(Ft.)
Bottom (of initial area) elevation = 2279.500(Ft.)
Difference in elevation = 90.500(Ft.)
Slope = 0.15210 s(percent)= 15.21
 $TC = k(0.530)*[(length^3)/(elevation\ change)]^{0.2}$
Initial area time of concentration = 9.946 min.
Rainfall intensity = 3.832(In/Hr) for a 100.0 year storm
UNDEVELOPED (poor cover) subarea
Runoff Coefficient = 0.860
Decimal fraction soil group A = 0.240
Decimal fraction soil group B = 0.760
Decimal fraction soil group C = 0.000
Decimal fraction soil group D = 0.000
RI index for soil(AMC 3) = 88.22
Pervious area fraction = 1.000; Impervious fraction = 0.000
Initial subarea runoff = 13.715(CFS)
Total initial stream area = 4.162(Ac.)
Pervious area fraction = 1.000

Process from Point/Station 14.010 to Point/Station 14.020

**** PIPEFLOW TRAVEL TIME (Program estimated size) ****

Upstream point/station elevation = 2279.500(Ft.)
Downstream point/station elevation = 2274.400(Ft.)
Pipe length = 141.40(Ft.) Manning's N = 0.013
No. of pipes = 1 Required pipe flow = 13.715(CFS)
Nearest computed pipe diameter = 18.00(In.)
Calculated individual pipe flow = 13.715(CFS)
Normal flow depth in pipe = 10.97(In.)
Flow top width inside pipe = 17.56(In.)
Critical Depth = 16.48(In.)
Pipe flow velocity = 12.17(Ft/s)
Travel time through pipe = 0.19 min.
Time of concentration (TC) = 10.14 min.
End of computations, total study area = 4.16 (Ac.)
The following figures may
be used for a unit hydrograph study of the same area.

Area averaged pervious area fraction(A_p) = 1.000
Area averaged RI index number = 75.4

Riverside County Rational Hydrology Program

CIVILCADD/CIVILDESIGN Engineering Software,(c) 1989 - 2005 Version 7.1
Rational Hydrology Study Date: 11/05/20 File:AREA15.out

BEAUMONT POINTE
PRELIMINARY HYDROLOGY STUDY
AREA 15 DEVELOPED
100-YEAR

***** Hydrology Study Control Information *****

English (in-lb) units used in input data file

Program License Serial Number 6094

Rational Method Hydrology Program based on
Riverside County Flood Control & Water Conservation District
1978 hydrology manual

Storm event (year) = 100.00 Antecedent Moisture Condition = 3

2 year, 1 hour precipitation = 0.551(In.)
100 year, 1 hour precipitation = 1.560(In.)

Storm event year = 100.0
Calculated rainfall intensity data:
1 hour intensity = 1.560(In/Hr)
Slope of intensity duration curve = 0.5000

Process from Point/Station 15.000 to Point/Station 15.010
**** INITIAL AREA EVALUATION ****

Initial area flow distance = 838.600(Ft.)
Top (of initial area) elevation = 2366.000(Ft.)
Bottom (of initial area) elevation = 2287.800(Ft.)
Difference in elevation = 78.200(Ft.)
Slope = 0.09325 s(percent)= 9.33
 $TC = k(0.530)*[(length^3)/(elevation\ change)]^{0.2}$
Initial area time of concentration = 12.583 min.
Rainfall intensity = 3.407(In/Hr) for a 100.0 year storm
UNDEVELOPED (poor cover) subarea
Runoff Coefficient = 0.848
Decimal fraction soil group A = 0.520
Decimal fraction soil group B = 0.480
Decimal fraction soil group C = 0.000
Decimal fraction soil group D = 0.000
RI index for soil(AMC 3) = 86.37
Pervious area fraction = 1.000; Impervious fraction = 0.000
Initial subarea runoff = 22.150(CFS)
Total initial stream area = 7.671(Ac.)
Pervious area fraction = 1.000

Process from Point/Station 15.010 to Point/Station 15.020

**** PIPEFLOW TRAVEL TIME (Program estimated size) ****

Upstream point/station elevation = 2287.800(Ft.)
Downstream point/station elevation = 2283.200(Ft.)
Pipe length = 123.60(Ft.) Manning's N = 0.013
No. of pipes = 1 Required pipe flow = 22.150(CFS)
Nearest computed pipe diameter = 21.00(In.)
Calculated individual pipe flow = 22.150(CFS)
Normal flow depth in pipe = 13.25(In.)
Flow top width inside pipe = 20.26(In.)
Critical Depth = 19.70(In.)
Pipe flow velocity = 13.85(Ft/s)
Travel time through pipe = 0.15 min.
Time of concentration (TC) = 12.73 min.
End of computations, total study area = 7.67 (Ac.)
The following figures may
be used for a unit hydrograph study of the same area.

Area averaged pervious area fraction(A_p) = 1.000
Area averaged RI index number = 72.3

Riverside County Rational Hydrology Program

CIVILCADD/CIVILDESIGN Engineering Software,(c) 1989 - 2005 Version 7.1
Rational Hydrology Study Date: 04/22/22 File:AREA16.out

BEAUMONT POINTE
PRELIMINARY HYDROLOGY STUDY
AREA 16 DEVELOPED
100-YEAR

***** Hydrology Study Control Information *****

English (in-lb) Units used in input data file

Program License Serial Number 6094

Rational Method Hydrology Program based on
Riverside County Flood Control & Water Conservation District
1978 hydrology manual

Storm event (year) = 100.00 Antecedent Moisture Condition = 3

2 year, 1 hour precipitation = 0.551(In.)
100 year, 1 hour precipitation = 1.560(In.)

Storm event year = 100.0
Calculated rainfall intensity data:
1 hour intensity = 1.560(In/Hr)
Slope of intensity duration curve = 0.5000

++++
Process from Point/Station 16.000 to Point/Station 16.010
**** INITIAL AREA EVALUATION ****

Initial area flow distance = 235.000(Ft.)
Top (of initial area) elevation = 2500.000(Ft.)
Bottom (of initial area) elevation = 2414.400(Ft.)
Difference in elevation = 85.600(Ft.)
Slope = 0.36426 s(percent)= 36.43
TC = $k(0.480)*[(length^3)/(elevation\ change)]^{0.2}$
Initial area time of concentration = 5.217 min.

Rainfall intensity = 5.291(In/Hr) for a 100.0 year storm
SINGLE FAMILY (1 Acre Lot)
Runoff Coefficient = 0.846
Decimal fraction soil group A = 0.000
Decimal fraction soil group B = 0.950
Decimal fraction soil group C = 0.000
Decimal fraction soil group D = 0.050
RI index for soil(AMC 3) = 75.56
Pervious area fraction = 0.800; Impervious fraction = 0.200
Initial subarea runoff = 2.465(CFS)
Total initial stream area = 0.551(Ac.)
Pervious area fraction = 0.800

+++++
Process from Point/Station 16.010 to Point/Station 16.020
**** STREET FLOW TRAVEL TIME + SUBAREA FLOW ADDITION ****

Top of street segment elevation = 2414.400(Ft.)
End of street segment elevation = 2395.700(Ft.)
Length of street segment = 1303.900(Ft.)
Height of curb above gutter flowline = 6.0(In.)
Width of half street (curb to crown) = 28.000(Ft.)
Distance from crown to crossfall grade break = 26.000(Ft.)
Slope from gutter to grade break (v/hz) = 0.065
Slope from grade break to crown (v/hz) = 0.020
Street flow is on [1] side(s) of the street
Distance from curb to property line = 13.000(Ft.)
Slope from curb to property line (v/hz) = 0.020
Gutter width = 2.000(Ft.)
Gutter hike from flowline = 2.000(In.)
Manning's N in gutter = 0.0150
Manning's N from gutter to grade break = 0.0150
Manning's N from grade break to crown = 0.0150
Estimated mean flow rate at midpoint of street = 7.360(CFS)
Depth of flow = 0.415(Ft.), Average velocity = 3.330(Ft/s)
Streetflow hydraulics at midpoint of street travel:
Halfstreet flow width = 14.434(Ft.)
Flow velocity = 3.33(Ft/s)
Travel time = 6.53 min. TC = 11.74 min.
Adding area flow to street
SINGLE FAMILY (1/4 Acre Lot)
Runoff Coefficient = 0.851
Decimal fraction soil group A = 0.080
Decimal fraction soil group B = 0.780
Decimal fraction soil group C = 0.000
Decimal fraction soil group D = 0.140
RI index for soil(AMC 3) = 75.39
Pervious area fraction = 0.500; Impervious fraction = 0.500
Rainfall intensity = 3.526(In/Hr) for a 100.0 year storm

Subarea runoff = 9.697(CFS) for 3.233(Ac.)
Total runoff = 12.163(CFS) Total area = 3.784(Ac.)
Street flow at end of street = 12.163(CFS)
Half street flow at end of street = 12.163(CFS)
Depth of flow = 0.479(Ft.), Average velocity = 3.761(Ft/s)
Flow width (from curb towards crown)= 17.627(Ft.)

+++++
Process from Point/Station 16.020 to Point/Station 16.030
**** PIPEFLOW TRAVEL TIME (Program estimated size) ****

Upstream point/station elevation = 2389.700(Ft.)
Downstream point/station elevation = 2357.800(Ft.)
Pipe length = 1023.80(Ft.) Manning's N = 0.013
No. of pipes = 1 Required pipe flow = 12.163(CFS)
Nearest computed pipe diameter = 15.00(In.)
Calculated individual pipe flow = 12.163(CFS)
Normal flow depth in pipe = 13.50(In.)
Flow top width inside pipe = 9.00(In.)
Critical depth could not be calculated.
Pipe flow velocity = 10.45(Ft/s)
Travel time through pipe = 1.63 min.
Time of concentration (TC) = 13.38 min.

+++++
Process from Point/Station 16.020 to Point/Station 16.030
**** CONFLUENCE OF MAIN STREAMS ****

The following data inside Main Stream is listed:
In Main Stream number: 1
Stream flow area = 3.784(Ac.)
Runoff from this stream = 12.163(CFS)
Time of concentration = 13.38 min.
Rainfall intensity = 3.304(In/Hr)
Program is now starting with Main Stream No. 2

+++++
Process from Point/Station 16.040 to Point/Station 16.050
**** INITIAL AREA EVALUATION ****

Initial area flow distance = 557.600(Ft.)
Top (of initial area) elevation = 2485.000(Ft.)
Bottom (of initial area) elevation = 2393.600(Ft.)
Difference in elevation = 91.400(Ft.)
Slope = 0.16392 s(percent)= 16.39
TC = $k(0.940)*[(length^3)/(elevation\ change)]^{0.2}$
Initial area time of concentration = 16.933 min.

Rainfall intensity = 2.937(In/Hr) for a 100.0 year storm
UNDEVELOPED (good cover) subarea
Runoff Coefficient = 0.859
Decimal fraction soil group A = 0.000
Decimal fraction soil group B = 0.050
Decimal fraction soil group C = 0.000
Decimal fraction soil group D = 0.950
RI index for soil(AMC 3) = 90.43
Pervious area fraction = 1.000; Impervious fraction = 0.000
Initial subarea runoff = 1.932(CFS)
Total initial stream area = 0.766(Ac.)
Pervious area fraction = 1.000

+++++
Process from Point/Station 16.050 to Point/Station 16.060
**** STREET FLOW TRAVEL TIME + SUBAREA FLOW ADDITION ****

Top of street segment elevation = 2393.600(Ft.)
End of street segment elevation = 2365.000(Ft.)
Length of street segment = 919.300(Ft.)
Height of curb above gutter flowline = 6.0(In.)
Width of half street (curb to crown) = 28.000(Ft.)
Distance from crown to crossfall grade break = 26.000(Ft.)
Slope from gutter to grade break (v/hz) = 0.065
Slope from grade break to crown (v/hz) = 0.020
Street flow is on [1] side(s) of the street
Distance from curb to property line = 13.000(Ft.)
Slope from curb to property line (v/hz) = 0.020
Gutter width = 2.000(Ft.)
Gutter hike from flowline = 2.000(In.)
Manning's N in gutter = 0.0150
Manning's N from gutter to grade break = 0.0150
Manning's N from grade break to crown = 0.0150
Estimated mean flow rate at midpoint of street = 6.687(CFS)
Depth of flow = 0.364(Ft.), Average velocity = 4.373(Ft/s)
Streetflow hydraulics at midpoint of street travel:
Halfstreet flow width = 11.843(Ft.)
Flow velocity = 4.37(Ft/s)
Travel time = 3.50 min. TC = 20.44 min.
Adding area flow to street
SINGLE FAMILY (1/4 Acre Lot)
Runoff Coefficient = 0.841
Decimal fraction soil group A = 0.000
Decimal fraction soil group B = 0.860
Decimal fraction soil group C = 0.000
Decimal fraction soil group D = 0.140
RI index for soil(AMC 3) = 76.93
Pervious area fraction = 0.500; Impervious fraction = 0.500
Rainfall intensity = 2.673(In/Hr) for a 100.0 year storm

Subarea runoff = 9.435(CFS) for 4.195(Ac.)
Total runoff = 11.367(CFS) Total area = 4.961(Ac.)
Street flow at end of street = 11.367(CFS)
Half street flow at end of street = 11.367(CFS)
Depth of flow = 0.421(Ft.), Average velocity = 4.961(Ft/s)
Flow width (from curb towards crown)= 14.712(Ft.)

+++++
Process from Point/Station 16.060 to Point/Station 16.070
**** PIPEFLOW TRAVEL TIME (Program estimated size) ****

Upstream point/station elevation = 2359.400(Ft.)
Downstream point/station elevation = 2358.800(Ft.)
Pipe length = 57.30(Ft.) Manning's N = 0.013
No. of pipes = 1 Required pipe flow = 11.367(CFS)
Nearest computed pipe diameter = 21.00(In.)
Calculated individual pipe flow = 11.367(CFS)
Normal flow depth in pipe = 12.96(In.)
Flow top width inside pipe = 20.42(In.)
Critical Depth = 15.08(In.)
Pipe flow velocity = 7.30(Ft/s)
Travel time through pipe = 0.13 min.
Time of concentration (TC) = 20.57 min.

+++++
Process from Point/Station 16.070 to Point/Station 16.070
**** SUBAREA FLOW ADDITION ****

COMMERCIAL subarea type
Runoff Coefficient = 0.886
Decimal fraction soil group A = 0.120
Decimal fraction soil group B = 0.790
Decimal fraction soil group C = 0.000
Decimal fraction soil group D = 0.090
RI index for soil(AMC 3) = 73.86
Pervious area fraction = 0.100; Impervious fraction = 0.900
Time of concentration = 20.57 min.
Rainfall intensity = 2.664(In/Hr) for a 100.0 year storm
Subarea runoff = 7.046(CFS) for 2.983(Ac.)
Total runoff = 18.412(CFS) Total area = 7.944(Ac.)

+++++
Process from Point/Station 16.070 to Point/Station 16.080
**** PIPEFLOW TRAVEL TIME (Program estimated size) ****

Upstream point/station elevation = 2358.800(Ft.)
Downstream point/station elevation = 2358.600(Ft.)

Pipe length = 23.30(Ft.) Manning's N = 0.013
No. of pipes = 1 Required pipe flow = 18.412(CFS)
Nearest computed pipe diameter = 24.00(In.)
Calculated individual pipe flow = 18.412(CFS)
Normal flow depth in pipe = 17.44(In.)
Flow top width inside pipe = 21.39(In.)
Critical Depth = 18.54(In.)
Pipe flow velocity = 7.53(Ft/s)
Travel time through pipe = 0.05 min.
Time of concentration (TC) = 20.62 min.

++++
Process from Point/Station 16.080 to Point/Station 16.080
**** SUBAREA FLOW ADDITION ****

COMMERCIAL subarea type
Runoff Coefficient = 0.887
Decimal fraction soil group A = 0.180
Decimal fraction soil group B = 0.640
Decimal fraction soil group C = 0.000
Decimal fraction soil group D = 0.180
RI index for soil(AMC 3) = 74.08
Pervious area fraction = 0.100; Impervious fraction = 0.900
Time of concentration = 20.62 min.
Rainfall intensity = 2.661(In/Hr) for a 100.0 year storm
Subarea runoff = 40.764(CFS) for 17.278(Ac.)
Total runoff = 59.176(CFS) Total area = 25.222(Ac.)

++++
Process from Point/Station 16.080 to Point/Station 16.030
**** PIPEFLOW TRAVEL TIME (Program estimated size) ****

Upstream point/station elevation = 2358.600(Ft.)
Downstream point/station elevation = 2357.800(Ft.)
Pipe length = 75.70(Ft.) Manning's N = 0.013
No. of pipes = 1 Required pipe flow = 59.176(CFS)
Nearest computed pipe diameter = 36.00(In.)
Calculated individual pipe flow = 59.176(CFS)
Normal flow depth in pipe = 25.80(In.)
Flow top width inside pipe = 32.44(In.)
Critical Depth = 29.84(In.)
Pipe flow velocity = 10.91(Ft/s)
Travel time through pipe = 0.12 min.
Time of concentration (TC) = 20.73 min.

++++
Process from Point/Station 16.080 to Point/Station 16.030

**** CONFLUENCE OF MAIN STREAMS ****

The following data inside Main Stream is listed:

In Main Stream number: 2

Stream flow area = 25.222(Ac.)

Runoff from this stream = 59.176(CFS)

Time of concentration = 20.73 min.

Rainfall intensity = 2.654(In/Hr)

Summary of stream data:

Stream No.	Flow rate (CFS)	TC (min)	Rainfall Intensity (In/Hr)
---------------	--------------------	-------------	-------------------------------

1	12.163	13.38	3.304
---	--------	-------	-------

2	59.176	20.73	2.654
---	--------	-------	-------

Largest stream flow has longer time of concentration

Qp = 59.176 + sum of

Qb Ia/Ib

12.163 * 0.803 = 9.768

Qp = 68.944

Total of 2 main streams to confluence:

Flow rates before confluence point:

12.163 59.176

Area of streams before confluence:

3.784 25.222

Results of confluence:

Total flow rate = 68.944(CFS)

Time of concentration = 20.735 min.

Effective stream area after confluence = 29.006(Ac.)

+++++

Process from Point/Station 16.030 to Point/Station 16.090

**** PIPEFLOW TRAVEL TIME (Program estimated size) ****

Upstream point/station elevation = 2357.800(Ft.)

Downstream point/station elevation = 2352.400(Ft.)

Pipe length = 1080.00(Ft.) Manning's N = 0.013

No. of pipes = 1 Required pipe flow = 68.944(CFS)

Nearest computed pipe diameter = 42.00(In.)

Calculated individual pipe flow = 68.944(CFS)

Normal flow depth in pipe = 33.28(In.)

Flow top width inside pipe = 34.07(In.)

Critical Depth = 31.20(In.)

Pipe flow velocity = 8.42(Ft/s)

Travel time through pipe = 2.14 min.

Time of concentration (TC) = 22.87 min.

+++++
Process from Point/Station 16.090 to Point/Station 16.090
**** SUBAREA FLOW ADDITION ****

COMMERCIAL subarea type
Runoff Coefficient = 0.885
Decimal fraction soil group A = 0.150
Decimal fraction soil group B = 0.850
Decimal fraction soil group C = 0.000
Decimal fraction soil group D = 0.000
RI index for soil(AMC 3) = 71.92
Pervious area fraction = 0.100; Impervious fraction = 0.900
Time of concentration = 22.87 min.
Rainfall intensity = 2.527(In/Hr) for a 100.0 year storm
Subarea runoff = 18.534(CFS) for 8.292(Ac.)
Total runoff = 87.478(CFS) Total area = 37.298(Ac.)

+++++
Process from Point/Station 16.090 to Point/Station 16.100
**** PIPEFLOW TRAVEL TIME (Program estimated size) ****

Upstream point/station elevation = 2352.400(Ft.)
Downstream point/station elevation = 2350.100(Ft.)
Pipe length = 463.60(Ft.) Manning's N = 0.013
No. of pipes = 1 Required pipe flow = 87.478(CFS)
Nearest computed pipe diameter = 45.00(In.)
Calculated individual pipe flow = 87.478(CFS)
Normal flow depth in pipe = 38.06(In.)
Flow top width inside pipe = 32.50(In.)
Critical Depth = 34.56(In.)
Pipe flow velocity = 8.78(Ft/s)
Travel time through pipe = 0.88 min.
Time of concentration (TC) = 23.75 min.

+++++
Process from Point/Station 16.100 to Point/Station 16.100
**** SUBAREA FLOW ADDITION ****

COMMERCIAL subarea type
Runoff Coefficient = 0.886
Decimal fraction soil group A = 0.000
Decimal fraction soil group B = 1.000
Decimal fraction soil group C = 0.000
Decimal fraction soil group D = 0.000
RI index for soil(AMC 3) = 74.80

Pervious area fraction = 0.100; Impervious fraction = 0.900
Time of concentration = 23.75 min.
Rainfall intensity = 2.479(In/Hr) for a 100.0 year storm
Subarea runoff = 5.236(CFS) for 2.383(Ac.)
Total runoff = 92.714(CFS) Total area = 39.681(Ac.)

+++++
Process from Point/Station 16.100 to Point/Station 16.110
**** PIPEFLOW TRAVEL TIME (Program estimated size) ****

Upstream point/station elevation = 2350.100(Ft.)
Downstream point/station elevation = 2350.000(Ft.)
Pipe length = 23.50(Ft.) Manning's N = 0.013
No. of pipes = 1 Required pipe flow = 92.714(CFS)
Nearest computed pipe diameter = 48.00(In.)
Calculated individual pipe flow = 92.714(CFS)
Normal flow depth in pipe = 38.91(In.)
Flow top width inside pipe = 37.62(In.)
Critical Depth = 35.03(In.)
Pipe flow velocity = 8.50(Ft/s)
Travel time through pipe = 0.05 min.
Time of concentration (TC) = 23.80 min.

+++++
Process from Point/Station 16.110 to Point/Station 16.110
**** SUBAREA FLOW ADDITION ****

UNDEVELOPED (good cover) subarea
Runoff Coefficient = 0.748
Decimal fraction soil group A = 0.340
Decimal fraction soil group B = 0.660
Decimal fraction soil group C = 0.000
Decimal fraction soil group D = 0.000
RI index for soil(AMC 3) = 72.54
Pervious area fraction = 1.000; Impervious fraction = 0.000
Time of concentration = 23.80 min.
Rainfall intensity = 2.477(In/Hr) for a 100.0 year storm
Subarea runoff = 5.671(CFS) for 3.062(Ac.)
Total runoff = 98.385(CFS) Total area = 42.743(Ac.)

+++++
Process from Point/Station 16.110 to Point/Station 16.110
**** CONFLUENCE OF MAIN STREAMS ****

The following data inside Main Stream is listed:
In Main Stream number: 1
Stream flow area = 42.743(Ac.)

Runoff from this stream = 98.385(CFS)
Time of concentration = 23.80 min.
Rainfall intensity = 2.477(In/Hr)
Program is now starting with Main Stream No. 2

+++++
Process from Point/Station 16.120 to Point/Station 16.130
**** INITIAL AREA EVALUATION ****

Initial area flow distance = 384.100(Ft.)
Top (of initial area) elevation = 2450.000(Ft.)
Bottom (of initial area) elevation = 2366.300(Ft.)
Difference in elevation = 83.700(Ft.)
Slope = 0.21791 s(percent)= 21.79
TC = $k(0.940)*[(\text{length}^3)/(\text{elevation change})]^{0.2}$
Initial area time of concentration = 13.780 min.
Rainfall intensity = 3.255(In/Hr) for a 100.0 year storm
UNDEVELOPED (good cover) subarea
Runoff Coefficient = 0.859
Decimal fraction soil group A = 0.000
Decimal fraction soil group B = 0.120
Decimal fraction soil group C = 0.000
Decimal fraction soil group D = 0.880
RI index for soil(AMC 3) = 89.63
Pervious area fraction = 1.000; Impervious fraction = 0.000
Initial subarea runoff = 4.506(CFS)
Total initial stream area = 1.611(Ac.)
Pervious area fraction = 1.000

+++++
Process from Point/Station 16.130 to Point/Station 16.140
**** STREET FLOW TRAVEL TIME + SUBAREA FLOW ADDITION ****

Top of street segment elevation = 2366.300(Ft.)
End of street segment elevation = 2359.800(Ft.)
Length of street segment = 1402.700(Ft.)
Height of curb above gutter flowline = 6.0(In.)
Width of half street (curb to crown) = 28.000(Ft.)
Distance from crown to crossfall grade break = 26.000(Ft.)
Slope from gutter to grade break (v/hz) = 0.065
Slope from grade break to crown (v/hz) = 0.020
Street flow is on [1] side(s) of the street
Distance from curb to property line = 13.000(Ft.)
Slope from curb to property line (v/hz) = 0.020
Gutter width = 2.000(Ft.)
Gutter hike from flowline = 2.000(In.)
Manning's N in gutter = 0.0150
Manning's N from gutter to grade break = 0.0150

Manning's N from grade break to crown = 0.0150
 Estimated mean flow rate at midpoint of street = 8.899(CFS)
 Depth of flow = 0.520(Ft.), Average velocity = 2.222(Ft/s)
 Warning: depth of flow exceeds top of curb
 Distance that curb overflow reaches into property = 1.00(Ft.)
 Streetflow hydraulics at midpoint of street travel:
 Halfstreet flow width = 19.669(Ft.)
 Flow velocity = 2.22(Ft/s)
 Travel time = 10.52 min. TC = 24.30 min.
 Adding area flow to street
 SINGLE FAMILY (1/4 Acre Lot)
 Runoff Coefficient = 0.839
 Decimal fraction soil group A = 0.000
 Decimal fraction soil group B = 0.820
 Decimal fraction soil group C = 0.000
 Decimal fraction soil group D = 0.180
 RI index for soil(AMC 3) = 77.54
 Pervious area fraction = 0.500; Impervious fraction = 0.500
 Rainfall intensity = 2.451(In/Hr) for a 100.0 year storm
 Subarea runoff = 8.735(CFS) for 4.249(Ac.)
 Total runoff = 13.242(CFS) Total area = 5.860(Ac.)
 Street flow at end of street = 13.242(CFS)
 Half street flow at end of street = 13.242(CFS)
 Depth of flow = 0.590(Ft.), Average velocity = 2.323(Ft/s)
 Warning: depth of flow exceeds top of curb
 Distance that curb overflow reaches into property = 4.51(Ft.)
 Flow width (from curb towards crown)= 23.174(Ft.)

++++++
 Process from Point/Station 16.140 to Point/Station 16.150
 **** PIPEFLOW TRAVEL TIME (Program estimated size) ****

Upstream point/station elevation = 2352.900(Ft.)
 Downstream point/station elevation = 2351.800(Ft.)
 Pipe length = 57.30(Ft.) Manning's N = 0.013
 No. of pipes = 1 Required pipe flow = 13.242(CFS)
 Nearest computed pipe diameter = 18.00(In.)
 Calculated individual pipe flow = 13.242(CFS)
 Normal flow depth in pipe = 13.48(In.)
 Flow top width inside pipe = 15.62(In.)
 Critical Depth = 16.30(In.)
 Pipe flow velocity = 9.33(Ft/s)
 Travel time through pipe = 0.10 min.
 Time of concentration (TC) = 24.40 min.

++++++
 Process from Point/Station 16.150 to Point/Station 16.150
 **** SUBAREA FLOW ADDITION ****

COMMERCIAL subarea type
Runoff Coefficient = 0.888
Decimal fraction soil group A = 0.000
Decimal fraction soil group B = 0.830
Decimal fraction soil group C = 0.000
Decimal fraction soil group D = 0.170
RI index for soil(AMC 3) = 77.38
Pervious area fraction = 0.100; Impervious fraction = 0.900
Time of concentration = 24.40 min.
Rainfall intensity = 2.446(In/Hr) for a 100.0 year storm
Subarea runoff = 3.691(CFS) for 1.700(Ac.)
Total runoff = 16.933(CFS) Total area = 7.560(Ac.)

+++++
Process from Point/Station 16.150 to Point/Station 16.110
**** PIPEFLOW TRAVEL TIME (Program estimated size) ****

Upstream point/station elevation = 2351.800(Ft.)
Downstream point/station elevation = 2350.000(Ft.)
Pipe length = 91.20(Ft.) Manning's N = 0.013
No. of pipes = 1 Required pipe flow = 16.933(CFS)
Nearest computed pipe diameter = 21.00(In.)
Calculated individual pipe flow = 16.933(CFS)
Normal flow depth in pipe = 13.71(In.)
Flow top width inside pipe = 19.99(In.)
Critical Depth = 18.11(In.)
Pipe flow velocity = 10.19(Ft/s)
Travel time through pipe = 0.15 min.
Time of concentration (TC) = 24.55 min.

+++++
Process from Point/Station 16.150 to Point/Station 16.110
**** CONFLUENCE OF MAIN STREAMS ****

The following data inside Main Stream is listed:
In Main Stream number: 2
Stream flow area = 7.560(Ac.)
Runoff from this stream = 16.933(CFS)
Time of concentration = 24.55 min.
Rainfall intensity = 2.439(In/Hr)
Program is now starting with Main Stream No. 3

+++++
Process from Point/Station 16.160 to Point/Station 16.170
**** INITIAL AREA EVALUATION ****

Initial area flow distance = 328.400(Ft.)
 Top (of initial area) elevation = 2364.100(Ft.)
 Bottom (of initial area) elevation = 2360.000(Ft.)
 Difference in elevation = 4.100(Ft.)
 Slope = 0.01248 s(percent)= 1.25
 $TC = k(0.300)*[(length^3)/(elevation\ change)]^{0.2}$
 Initial area time of concentration = 7.318 min.
 Rainfall intensity = 4.467(In/Hr) for a 100.0 year storm
 COMMERCIAL subarea type
 Runoff Coefficient = 0.888
 Decimal fraction soil group A = 0.410
 Decimal fraction soil group B = 0.590
 Decimal fraction soil group C = 0.000
 Decimal fraction soil group D = 0.000
 RI index for soil(AMC 3) = 66.16
 Pervious area fraction = 0.100; Impervious fraction = 0.900
 Initial subarea runoff = 5.462(CFS)
 Total initial stream area = 1.377(Ac.)
 Pervious area fraction = 0.100

++++++
 Process from Point/Station 16.170 to Point/Station 16.110
 **** PIPEFLOW TRAVEL TIME (Program estimated size) ****

Upstream point/station elevation = 2354.000(Ft.)
 Downstream point/station elevation = 2350.000(Ft.)
 Pipe length = 24.60(Ft.) Manning's N = 0.013
 No. of pipes = 1 Required pipe flow = 5.462(CFS)
 Nearest computed pipe diameter = 9.00(In.)
 Calculated individual pipe flow = 5.462(CFS)
 Normal flow depth in pipe = 6.20(In.)
 Flow top width inside pipe = 8.33(In.)
 Critical depth could not be calculated.
 Pipe flow velocity = 16.85(Ft/s)
 Travel time through pipe = 0.02 min.
 Time of concentration (TC) = 7.34 min.

++++++
 Process from Point/Station 16.170 to Point/Station 16.110
 **** CONFLUENCE OF MAIN STREAMS ****

The following data inside Main Stream is listed:

In Main Stream number: 3
 Stream flow area = 1.377(Ac.)
 Runoff from this stream = 5.462(CFS)
 Time of concentration = 7.34 min.
 Rainfall intensity = 4.459(In/Hr)
 Program is now starting with Main Stream No. 4

+++++
Process from Point/Station 16.180 to Point/Station 16.190
**** INITIAL AREA EVALUATION ****

Initial area flow distance = 490.700(Ft.)
Top (of initial area) elevation = 2367.800(Ft.)
Bottom (of initial area) elevation = 2360.000(Ft.)
Difference in elevation = 7.800(Ft.)
Slope = 0.01590 s(percent)= 1.59
TC = $k(0.300)*[(\text{length}^3)/(\text{elevation change})]^{0.2}$
Initial area time of concentration = 8.188 min.
Rainfall intensity = 4.223(In/Hr) for a 100.0 year storm
COMMERCIAL subarea type
Runoff Coefficient = 0.888
Decimal fraction soil group A = 0.360
Decimal fraction soil group B = 0.640
Decimal fraction soil group C = 0.000
Decimal fraction soil group D = 0.000
RI index for soil(AMC 3) = 67.36
Pervious area fraction = 0.100; Impervious fraction = 0.900
Initial subarea runoff = 10.857(CFS)
Total initial stream area = 2.895(Ac.)
Pervious area fraction = 0.100

+++++
Process from Point/Station 19.190 to Point/Station 16.110
**** PIPEFLOW TRAVEL TIME (Program estimated size) ****

Upstream point/station elevation = 2354.000(Ft.)
Downstream point/station elevation = 2350.000(Ft.)
Pipe length = 24.60(Ft.) Manning's N = 0.013
No. of pipes = 1 Required pipe flow = 10.857(CFS)
Nearest computed pipe diameter = 12.00(In.)
Calculated individual pipe flow = 10.857(CFS)
Normal flow depth in pipe = 7.79(In.)
Flow top width inside pipe = 11.45(In.)
Critical depth could not be calculated.
Pipe flow velocity = 20.10(Ft/s)
Travel time through pipe = 0.02 min.
Time of concentration (TC) = 8.21 min.

+++++
Process from Point/Station 19.190 to Point/Station 16.110
**** CONFLUENCE OF MAIN STREAMS ****

The following data inside Main Stream is listed:

In Main Stream number: 4
Stream flow area = 2.895(Ac.)
Runoff from this stream = 10.857(CFS)
Time of concentration = 8.21 min.
Rainfall intensity = 4.218(In/Hr)
Program is now starting with Main Stream No. 5

+++++
Process from Point/Station 16.200 to Point/Station 16.210
**** INITIAL AREA EVALUATION ****

Initial area flow distance = 912.000(Ft.)
Top (of initial area) elevation = 2394.400(Ft.)
Bottom (of initial area) elevation = 2368.700(Ft.)
Difference in elevation = 25.700(Ft.)
Slope = 0.02818 s(percent)= 2.82
 $TC = k(0.300)*[(length^3)/(elevation\ change)]^{0.2}$
Initial area time of concentration = 9.357 min.
Rainfall intensity = 3.950(In/Hr) for a 100.0 year storm
COMMERCIAL subarea type
Runoff Coefficient = 0.884
Decimal fraction soil group A = 0.610
Decimal fraction soil group B = 0.390
Decimal fraction soil group C = 0.000
Decimal fraction soil group D = 0.000
RI index for soil(AMC 3) = 61.36
Pervious area fraction = 0.100; Impervious fraction = 0.900
Initial subarea runoff = 18.747(CFS)
Total initial stream area = 5.367(Ac.)
Pervious area fraction = 0.100

+++++
Process from Point/Station 16.210 to Point/Station 16.220
**** PIPEFLOW TRAVEL TIME (Program estimated size) ****

Upstream point/station elevation = 2364.700(Ft.)
Downstream point/station elevation = 2354.700(Ft.)
Pipe length = 580.70(Ft.) Manning's N = 0.013
No. of pipes = 1 Required pipe flow = 18.747(CFS)
Nearest computed pipe diameter = 21.00(In.)
Calculated individual pipe flow = 18.747(CFS)
Normal flow depth in pipe = 15.61(In.)
Flow top width inside pipe = 18.35(In.)
Critical Depth = 18.79(In.)
Pipe flow velocity = 9.79(Ft/s)
Travel time through pipe = 0.99 min.
Time of concentration (TC) = 10.35 min.

+++++
Process from Point/Station 16.220 to Point/Station 16.220
**** SUBAREA FLOW ADDITION ****

COMMERCIAL subarea type
Runoff Coefficient = 0.888
Decimal fraction soil group A = 0.370
Decimal fraction soil group B = 0.440
Decimal fraction soil group C = 0.000
Decimal fraction soil group D = 0.190
RI index for soil(AMC 3) = 70.58
Pervious area fraction = 0.100; Impervious fraction = 0.900
Time of concentration = 10.35 min.
Rainfall intensity = 3.757(In/Hr) for a 100.0 year storm
Subarea runoff = 50.083(CFS) for 15.006(Ac.)
Total runoff = 68.830(CFS) Total area = 20.373(Ac.)

+++++
Process from Point/Station 16.220 to Point/Station 16.230
**** PIPEFLOW TRAVEL TIME (Program estimated size) ****

Upstream point/station elevation = 2354.700(Ft.)
Downstream point/station elevation = 2353.000(Ft.)
Pipe length = 338.10(Ft.) Manning's N = 0.013
No. of pipes = 1 Required pipe flow = 68.830(CFS)
Nearest computed pipe diameter = 42.00(In.)
Calculated individual pipe flow = 68.830(CFS)
Normal flow depth in pipe = 33.19(In.)
Flow top width inside pipe = 34.20(In.)
Critical Depth = 31.20(In.)
Pipe flow velocity = 8.45(Ft/s)
Travel time through pipe = 0.67 min.
Time of concentration (TC) = 11.01 min.

+++++
Process from Point/Station 16.220 to Point/Station 16.230
**** CONFLUENCE OF MINOR STREAMS ****

Along Main Stream number: 5 in normal stream number 1
Stream flow area = 20.373(Ac.)
Runoff from this stream = 68.830(CFS)
Time of concentration = 11.01 min.
Rainfall intensity = 3.641(In/Hr)

+++++
Process from Point/Station 16.240 to Point/Station 16.250

**** INITIAL AREA EVALUATION ****

Initial area flow distance = 585.600(Ft.)
Top (of initial area) elevation = 2380.000(Ft.)
Bottom (of initial area) elevation = 2370.000(Ft.)
Difference in elevation = 10.000(Ft.)
Slope = 0.01708 s(percent)= 1.71
TC = $k(0.300)*[(\text{length}^3)/(\text{elevation change})]^{0.2}$
Initial area time of concentration = 8.663 min.
Rainfall intensity = 4.105(In/Hr) for a 100.0 year storm
COMMERCIAL subarea type
Runoff Coefficient = 0.880
Decimal fraction soil group A = 0.950
Decimal fraction soil group B = 0.050
Decimal fraction soil group C = 0.000
Decimal fraction soil group D = 0.000
RI index for soil(AMC 3) = 53.20
Pervious area fraction = 0.100; Impervious fraction = 0.900
Initial subarea runoff = 1.203(CFS)
Total initial stream area = 0.333(Ac.)
Pervious area fraction = 0.100

+++++

Process from Point/Station	16.250 to Point/Station	16.260
----------------------------	-------------------------	--------

**** STREET FLOW TRAVEL TIME + SUBAREA FLOW ADDITION ****

Top of street segment elevation = 2370.000(Ft.)
End of street segment elevation = 2363.100(Ft.)
Length of street segment = 1120.000(Ft.)
Height of curb above gutter flowline = 6.0(In.)
Width of half street (curb to crown) = 20.000(Ft.)
Distance from crown to crossfall grade break = 18.000(Ft.)
Slope from gutter to grade break (v/hz) = 0.065
Slope from grade break to crown (v/hz) = 0.020
Street flow is on [1] side(s) of the street
Distance from curb to property line = 2.000(Ft.)
Slope from curb to property line (v/hz) = 0.020
Gutter width = 2.000(Ft.)
Gutter hike from flowline = 2.000(In.)
Manning's N in gutter = 0.0150
Manning's N from gutter to grade break = 0.0150
Manning's N from grade break to crown = 0.0150
Estimated mean flow rate at midpoint of street = 2.451(CFS)
Depth of flow = 0.345(Ft.), Average velocity = 1.860(Ft/s)
Streetflow hydraulics at midpoint of street travel:
Halfstreet flow width = 10.915(Ft.)
Flow velocity = 1.86(Ft/s)
Travel time = 10.04 min. TC = 18.70 min.
Adding area flow to street

COMMERCIAL subarea type
Runoff Coefficient = 0.881
Decimal fraction soil group A = 0.470
Decimal fraction soil group B = 0.530
Decimal fraction soil group C = 0.000
Decimal fraction soil group D = 0.000
RI index for soil(AMC 3) = 64.72
Pervious area fraction = 0.100; Impervious fraction = 0.900
Rainfall intensity = 2.794(In/Hr) for a 100.0 year storm
Subarea runoff = 2.419(CFS) for 0.982(Ac.)
Total runoff = 3.622(CFS) Total area = 1.315(Ac.)
Street flow at end of street = 3.622(CFS)
Half street flow at end of street = 3.622(CFS)
Depth of flow = 0.384(Ft.), Average velocity = 2.038(Ft/s)
Flow width (from curb towards crown)= 12.846(Ft.)

+++++
Process from Point/Station 16.260 to Point/Station 16.270
**** PIPEFLOW TRAVEL TIME (Program estimated size) ****

Upstream point/station elevation = 2355.400(Ft.)
Downstream point/station elevation = 2354.600(Ft.)
Pipe length = 42.20(Ft.) Manning's N = 0.013
No. of pipes = 1 Required pipe flow = 3.622(CFS)
Nearest computed pipe diameter = 12.00(In.)
Calculated individual pipe flow = 3.622(CFS)
Normal flow depth in pipe = 7.67(In.)
Flow top width inside pipe = 11.53(In.)
Critical Depth = 9.74(In.)
Pipe flow velocity = 6.83(Ft/s)
Travel time through pipe = 0.10 min.
Time of concentration (TC) = 18.80 min.

+++++
Process from Point/Station 16.270 to Point/Station 16.270
**** SUBAREA FLOW ADDITION ****

COMMERCIAL subarea type
Runoff Coefficient = 0.882
Decimal fraction soil group A = 0.460
Decimal fraction soil group B = 0.540
Decimal fraction soil group C = 0.000
Decimal fraction soil group D = 0.000
RI index for soil(AMC 3) = 64.96
Pervious area fraction = 0.100; Impervious fraction = 0.900
Time of concentration = 18.80 min.
Rainfall intensity = 2.787(In/Hr) for a 100.0 year storm
Subarea runoff = 2.100(CFS) for 0.855(Ac.)

Total runoff = 5.722(CFS) Total area = 2.170(Ac.)

+++++
Process from Point/Station 16.270 to Point/Station 16.230
**** PIPEFLOW TRAVEL TIME (Program estimated size) ****

Upstream point/station elevation = 2354.600(Ft.)
Downstream point/station elevation = 2353.000(Ft.)
Pipe length = 77.60(Ft.) Manning's N = 0.013
No. of pipes = 1 Required pipe flow = 5.722(CFS)
Nearest computed pipe diameter = 15.00(In.)
Calculated individual pipe flow = 5.722(CFS)
Normal flow depth in pipe = 8.52(In.)
Flow top width inside pipe = 14.86(In.)
Critical Depth = 11.61(In.)
Pipe flow velocity = 7.95(Ft/s)
Travel time through pipe = 0.16 min.
Time of concentration (TC) = 18.97 min.

+++++
Process from Point/Station 16.270 to Point/Station 16.230
**** CONFLUENCE OF MINOR STREAMS ****

Along Main Stream number: 5 in normal stream number 2
Stream flow area = 2.170(Ac.)
Runoff from this stream = 5.722(CFS)
Time of concentration = 18.97 min.
Rainfall intensity = 2.775(In/Hr)
Summary of stream data:

Stream No.	Flow rate (CFS)	TC (min)	Rainfall Intensity (In/Hr)
------------	-----------------	----------	----------------------------

1	68.830	11.01	3.641
2	5.722	18.97	2.775

Largest stream flow has longer or shorter time of concentration

Qp = 68.830 + sum of
Qa Tb/Ta
5.722 * 0.581 = 3.322
Qp = 72.153

Total of 2 streams to confluence:
Flow rates before confluence point:
68.830 5.722
Area of streams before confluence:
20.373 2.170
Results of confluence:

Total flow rate = 72.153(CFS)
Time of concentration = 11.013 min.
Effective stream area after confluence = 22.543(Ac.)

+++++
Process from Point/Station 16.230 to Point/Station 16.280
**** PIPEFLOW TRAVEL TIME (Program estimated size) ****

Upstream point/station elevation = 2353.000(Ft.)
Downstream point/station elevation = 2352.600(Ft.)
Pipe length = 761.70(Ft.) Manning's N = 0.013
No. of pipes = 1 Required pipe flow = 72.153(CFS)
Nearest computed pipe diameter = 63.00(In.)
Calculated individual pipe flow = 72.153(CFS)
Normal flow depth in pipe = 56.25(In.)
Flow top width inside pipe = 38.97(In.)
Critical Depth = 28.37(In.)
Pipe flow velocity = 3.54(Ft/s)
Travel time through pipe = 3.59 min.
Time of concentration (TC) = 14.60 min.

+++++
Process from Point/Station 16.280 to Point/Station 16.280
**** SUBAREA FLOW ADDITION ****

COMMERCIAL subarea type
Runoff Coefficient = 0.884
Decimal fraction soil group A = 0.400
Decimal fraction soil group B = 0.600
Decimal fraction soil group C = 0.000
Decimal fraction soil group D = 0.000
RI index for soil(AMC 3) = 66.40
Pervious area fraction = 0.100; Impervious fraction = 0.900
Time of concentration = 14.60 min.
Rainfall intensity = 3.162(In/Hr) for a 100.0 year storm
Subarea runoff = 23.731(CFS) for 8.487(Ac.)
Total runoff = 95.883(CFS) Total area = 31.030(Ac.)

+++++
Process from Point/Station 16.280 to Point/Station 16.110
**** PIPEFLOW TRAVEL TIME (Program estimated size) ****

Upstream point/station elevation = 2352.600(Ft.)
Downstream point/station elevation = 2350.000(Ft.)
Pipe length = 449.00(Ft.) Manning's N = 0.013
No. of pipes = 1 Required pipe flow = 95.883(CFS)
Nearest computed pipe diameter = 45.00(In.)

Calculated individual pipe flow = 95.883(CFS)
 Normal flow depth in pipe = 38.81(In.)
 Flow top width inside pipe = 30.99(In.)
 Critical Depth = 36.07(In.)
 Pipe flow velocity = 9.46(Ft/s)
 Travel time through pipe = 0.79 min.
 Time of concentration (TC) = 15.39 min.

++++++
 Process from Point/Station 16.280 to Point/Station 16.110
 **** CONFLUENCE OF MAIN STREAMS ****

The following data inside Main Stream is listed:

In Main Stream number: 5
 Stream flow area = 31.030(Ac.)
 Runoff from this stream = 95.883(CFS)
 Time of concentration = 15.39 min.
 Rainfall intensity = 3.080(In/Hr)
 Summary of stream data:

Stream No.	Flow rate (CFS)	TC (min)	Rainfall Intensity (In/Hr)
1	98.385	23.80	2.477
2	16.933	24.55	2.439
3	5.462	7.34	4.459
4	10.857	8.21	4.218
5	95.883	15.39	3.080

Largest stream flow has longer or shorter time of concentration

Qp = 98.385 + sum of

$$\begin{aligned} & Qa \cdot \frac{Tb}{Ta} \\ & 16.933 * \frac{0.969}{23.80} = 16.411 \\ & Qb \cdot \frac{Ia}{Ib} \\ & 5.462 * \frac{0.555}{4.459} = 3.034 \\ & Qb \cdot \frac{Ia}{Ib} \\ & 10.857 * \frac{0.587}{4.218} = 6.376 \\ & Qb \cdot \frac{Ia}{Ib} \\ & 95.883 * \frac{0.804}{3.080} = 77.110 \end{aligned}$$
 Qp = 201.317

Total of 5 main streams to confluence:

Flow rates before confluence point:

98.385 16.933 5.462 10.857 95.883

Area of streams before confluence:

42.743 7.560 1.377 2.895 31.030

Results of confluence:

Total flow rate = 201.317(CFS)
Time of concentration = 23.798 min.
Effective stream area after confluence = 85.605(Ac.)

+++++
Process from Point/Station 16.110 to Point/Station 16.290
**** PIPEFLOW TRAVEL TIME (Program estimated size) ****

Upstream point/station elevation = 2345.000(Ft.)
Downstream point/station elevation = 2310.000(Ft.)
Pipe length = 1962.50(Ft.) Manning's N = 0.013
No. of pipes = 1 Required pipe flow = 201.317(CFS)
Nearest computed pipe diameter = 48.00(In.)
Calculated individual pipe flow = 201.317(CFS)
Normal flow depth in pipe = 41.91(In.)
Flow top width inside pipe = 31.96(In.)
Critical depth could not be calculated.
Pipe flow velocity = 17.29(Ft/s)
Travel time through pipe = 1.89 min.
Time of concentration (TC) = 25.69 min.

+++++
Process from Point/Station 16.110 to Point/Station 16.290
**** CONFLUENCE OF MAIN STREAMS ****

The following data inside Main Stream is listed:

In Main Stream number: 1
Stream flow area = 85.605(Ac.)
Runoff from this stream = 201.317(CFS)
Time of concentration = 25.69 min.
Rainfall intensity = 2.384(In/Hr)
Program is now starting with Main Stream No. 2

+++++
Process from Point/Station 16.300 to Point/Station 16.310
**** INITIAL AREA EVALUATION ****

Initial area flow distance = 635.400(Ft.)
Top (of initial area) elevation = 2510.000(Ft.)
Bottom (of initial area) elevation = 2420.000(Ft.)
Difference in elevation = 90.000(Ft.)
Slope = 0.14164 s(percent)= 14.16
 $TC = k(0.480)*[(length^3)/(elevation\ change)]^{0.2}$
Initial area time of concentration = 9.380 min.
Rainfall intensity = 3.945(In/Hr) for a 100.0 year storm
SINGLE FAMILY (1 Acre Lot)
Runoff Coefficient = 0.842

Decimal fraction soil group A = 0.070
Decimal fraction soil group B = 0.540
Decimal fraction soil group C = 0.000
Decimal fraction soil group D = 0.390
RI index for soil(AMC 3) = 79.38
Pervious area fraction = 0.800; Impervious fraction = 0.200
Initial subarea runoff = 9.942(CFS)
Total initial stream area = 2.993(Ac.)
Pervious area fraction = 0.800

++++
Process from Point/Station 16.310 to Point/Station 16.320
**** NATURAL CHANNEL TIME + SUBAREA FLOW ADDITION ****

Top of natural channel elevation = 2420.000(Ft.)
End of natural channel elevation = 2396.700(Ft.)
Length of natural channel = 552.000(Ft.)
Estimated mean flow rate at midpoint of channel = 30.755(CFS)

Natural valley channel type used
L.A. County flood control district formula for channel velocity:
Velocity(ft/s) = $(7 + 8(q(\text{English Units})^{.352})(\text{slope}^{.5}))$
Velocity using mean channel flow = 6.93(Ft/s)

Correction to map slope used on extremely rugged channels with
drops and waterfalls (Plate D-6.2)
Normal channel slope = 0.0422
Corrected/adjusted channel slope = 0.0422
Travel time = 1.33 min. TC = 10.71 min.

Adding area flow to channel
SINGLE FAMILY (1 Acre Lot)
Runoff Coefficient = 0.804
Decimal fraction soil group A = 0.260
Decimal fraction soil group B = 0.720
Decimal fraction soil group C = 0.000
Decimal fraction soil group D = 0.020
RI index for soil(AMC 3) = 70.11
Pervious area fraction = 0.800; Impervious fraction = 0.200
Rainfall intensity = 3.693(In/Hr) for a 100.0 year storm
Subarea runoff = 37.204(CFS) for 12.532(Ac.)
Total runoff = 47.146(CFS) Total area = 15.525(Ac.)

++++
Process from Point/Station 16.320 to Point/Station 16.330
**** PIPEFLOW TRAVEL TIME (Program estimated size) ****

Upstream point/station elevation = 2396.700(Ft.)
Downstream point/station elevation = 2359.100(Ft.)
Pipe length = 1340.70(Ft.) Manning's N = 0.013
No. of pipes = 1 Required pipe flow = 47.146(CFS)
Nearest computed pipe diameter = 27.00(In.)
Calculated individual pipe flow = 47.146(CFS)
Normal flow depth in pipe = 20.20(In.)
Flow top width inside pipe = 23.44(In.)
Critical depth could not be calculated.
Pipe flow velocity = 14.78(Ft/s)
Travel time through pipe = 1.51 min.
Time of concentration (TC) = 12.22 min.

+++++
Process from Point/Station 16.330 to Point/Station 16.330
**** SUBAREA FLOW ADDITION ****

COMMERCIAL subarea type
Runoff Coefficient = 0.885
Decimal fraction soil group A = 0.400
Decimal fraction soil group B = 0.600
Decimal fraction soil group C = 0.000
Decimal fraction soil group D = 0.000
RI index for soil(AMC 3) = 66.40
Pervious area fraction = 0.100; Impervious fraction = 0.900
Time of concentration = 12.22 min.
Rainfall intensity = 3.457(In/Hr) for a 100.0 year storm
Subarea runoff = 64.231(CFS) for 20.989(Ac.)
Total runoff = 111.377(CFS) Total area = 36.514(Ac.)

+++++
Process from Point/Station 16.330 to Point/Station 16.340
**** PIPEFLOW TRAVEL TIME (Program estimated size) ****

Upstream point/station elevation = 2359.100(Ft.)
Downstream point/station elevation = 2336.000(Ft.)
Pipe length = 488.80(Ft.) Manning's N = 0.013
No. of pipes = 1 Required pipe flow = 111.377(CFS)
Nearest computed pipe diameter = 33.00(In.)
Calculated individual pipe flow = 111.377(CFS)
Normal flow depth in pipe = 26.16(In.)
Flow top width inside pipe = 26.76(In.)
Critical depth could not be calculated.
Pipe flow velocity = 22.05(Ft/s)
Travel time through pipe = 0.37 min.
Time of concentration (TC) = 12.59 min.

+++++
Process from Point/Station 16.330 to Point/Station 16.340
**** CONFLUENCE OF MINOR STREAMS ****

Along Main Stream number: 2 in normal stream number 1
Stream flow area = 36.514(Ac.)
Runoff from this stream = 111.377(CFS)
Time of concentration = 12.59 min.
Rainfall intensity = 3.406(In/Hr)

+++++
Process from Point/Station 16.350 to Point/Station 16.360
**** INITIAL AREA EVALUATION ****

Initial area flow distance = 384.900(Ft.)
Top (of initial area) elevation = 2415.900(Ft.)
Bottom (of initial area) elevation = 2402.500(Ft.)
Difference in elevation = 13.400(Ft.)
Slope = 0.03481 s(percent)= 3.48
 $TC = k(0.300)*[(length^3)/(elevation\ change)]^{0.2}$
Initial area time of concentration = 6.352 min.
Rainfall intensity = 4.795(In/Hr) for a 100.0 year storm
COMMERCIAL subarea type
Runoff Coefficient = 0.890
Decimal fraction soil group A = 0.370
Decimal fraction soil group B = 0.570
Decimal fraction soil group C = 0.000
Decimal fraction soil group D = 0.060
RI index for soil(AMC 3) = 68.26
Pervious area fraction = 0.100; Impervious fraction = 0.900
Initial subarea runoff = 2.734(CFS)
Total initial stream area = 0.641(Ac.)
Pervious area fraction = 0.100

+++++
Process from Point/Station 16.360 to Point/Station 16.370
**** STREET FLOW TRAVEL TIME + SUBAREA FLOW ADDITION ****

Top of street segment elevation = 2402.500(Ft.)
End of street segment elevation = 2345.000(Ft.)
Length of street segment = 1271.800(Ft.)
Height of curb above gutter flowline = 6.0(In.)
Width of half street (curb to crown) = 25.000(Ft.)
Distance from crown to crossfall grade break = 23.000(Ft.)
Slope from gutter to grade break (v/hz) = 0.065
Slope from grade break to crown (v/hz) = 0.020
Street flow is on [1] side(s) of the street
Distance from curb to property line = 2.000(Ft.)

Slope from curb to property line (v/hz) = 0.020
 Gutter width = 2.000(Ft.)
 Gutter hike from flowline = 2.000(In.)
 Manning's N in gutter = 0.0150
 Manning's N from gutter to grade break = 0.0150
 Manning's N from grade break to crown = 0.0150
 Estimated mean flow rate at midpoint of street = 4.323(CFS)
 Depth of flow = 0.308(Ft.), Average velocity = 4.568(Ft/s)
 Streetflow hydraulics at midpoint of street travel:
 Halfstreet flow width = 9.054(Ft.)
 Flow velocity = 4.57(Ft/s)
 Travel time = 4.64 min. TC = 10.99 min.
 Adding area flow to street
 COMMERCIAL subarea type
 Runoff Coefficient = 0.890
 Decimal fraction soil group A = 0.030
 Decimal fraction soil group B = 0.970
 Decimal fraction soil group C = 0.000
 Decimal fraction soil group D = 0.000
 RI index for soil(AMC 3) = 74.22
 Pervious area fraction = 0.100; Impervious fraction = 0.900
 Rainfall intensity = 3.645(In/Hr) for a 100.0 year storm
 Subarea runoff = 3.114(CFS) for 0.960(Ac.)
 Total runoff = 5.848(CFS) Total area = 1.601(Ac.)
 Street flow at end of street = 5.848(CFS)
 Half street flow at end of street = 5.848(CFS)
 Depth of flow = 0.333(Ft.), Average velocity = 4.892(Ft/s)
 Flow width (from curb towards crown)= 10.338(Ft.)

++++++
 Process from Point/Station 16.370 to Point/Station 16.370
 **** SUBAREA FLOW ADDITION ****

COMMERCIAL subarea type
 Runoff Coefficient = 0.887
 Decimal fraction soil group A = 0.290
 Decimal fraction soil group B = 0.710
 Decimal fraction soil group C = 0.000
 Decimal fraction soil group D = 0.000
 RI index for soil(AMC 3) = 69.04
 Pervious area fraction = 0.100; Impervious fraction = 0.900
 Time of concentration = 10.99 min.
 Rainfall intensity = 3.645(In/Hr) for a 100.0 year storm
 Subarea runoff = 11.520(CFS) for 3.562(Ac.)
 Total runoff = 17.367(CFS) Total area = 5.163(Ac.)

++++++
 Process from Point/Station 16.370 to Point/Station 16.371

**** PIPEFLOW TRAVEL TIME (Program estimated size) ****

Upstream point/station elevation = 2341.000(Ft.)
Downstream point/station elevation = 2340.000(Ft.)
Pipe length = 29.50(Ft.) Manning's N = 0.013
No. of pipes = 1 Required pipe flow = 17.367(CFS)
Nearest computed pipe diameter = 18.00(In.)
Calculated individual pipe flow = 17.367(CFS)
Normal flow depth in pipe = 13.34(In.)
Flow top width inside pipe = 15.77(In.)
Critical depth could not be calculated.
Pipe flow velocity = 12.38(Ft/s)
Travel time through pipe = 0.04 min.
Time of concentration (TC) = 11.03 min.

+++++
Process from Point/Station 16.371 to Point/Station 16.372
**** NATURAL CHANNEL TIME + SUBAREA FLOW ADDITION ****

Top of natural channel elevation = 2340.000(Ft.)
End of natural channel elevation = 2339.500(Ft.)
Length of natural channel = 70.600(Ft.)
Estimated mean flow rate at midpoint of channel = 19.152(CFS)

Natural valley channel type used
L.A. County flood control district formula for channel velocity:
Velocity(ft/s) = $(7 + 8(q(\text{English Units})^{.352})(\text{slope}^{.5}))$
Velocity using mean channel flow = 2.49(Ft/s)

Correction to map slope used on extremely rugged channels with
drops and waterfalls (Plate D-6.2)
Normal channel slope = 0.0071
Corrected/adjusted channel slope = 0.0071
Travel time = 0.47 min. TC = 11.50 min.

Adding area flow to channel
UNDEVELOPED (good cover) subarea
Runoff Coefficient = 0.708
Decimal fraction soil group A = 1.000
Decimal fraction soil group B = 0.000
Decimal fraction soil group C = 0.000
Decimal fraction soil group D = 0.000
RI index for soil(AMC 3) = 58.00
Pervious area fraction = 1.000; Impervious fraction = 0.000
Rainfall intensity = 3.563(In/Hr) for a 100.0 year storm
Subarea runoff = 2.677(CFS) for 1.061(Ac.)
Total runoff = 20.044(CFS) Total area = 6.224(Ac.)

+++++
Process from Point/Station 16.372 to Point/Station 16.340
**** PIPEFLOW TRAVEL TIME (Program estimated size) ****

Upstream point/station elevation = 2337.000(Ft.)
Downstream point/station elevation = 2336.000(Ft.)
Pipe length = 72.70(Ft.) Manning's N = 0.013
No. of pipes = 1 Required pipe flow = 20.044(CFS)
Nearest computed pipe diameter = 24.00(In.)
Calculated individual pipe flow = 20.044(CFS)
Normal flow depth in pipe = 15.59(In.)
Flow top width inside pipe = 22.90(In.)
Critical Depth = 19.29(In.)
Pipe flow velocity = 9.28(Ft/s)
Travel time through pipe = 0.13 min.
Time of concentration (TC) = 11.63 min.

+++++
Process from Point/Station 16.372 to Point/Station 16.340
**** CONFLUENCE OF MINOR STREAMS ****

Along Main Stream number: 2 in normal stream number 2
Stream flow area = 6.224(Ac.)
Runoff from this stream = 20.044(CFS)
Time of concentration = 11.63 min.
Rainfall intensity = 3.543(In/Hr)

+++++
Process from Point/Station 16.380 to Point/Station 16.390
**** INITIAL AREA EVALUATION ****

Initial area flow distance = 364.100(Ft.)
Top (of initial area) elevation = 2376.200(Ft.)
Bottom (of initial area) elevation = 2371.500(Ft.)
Difference in elevation = 4.700(Ft.)
Slope = 0.01291 s(percent)= 1.29
 $TC = k(0.300)*[(length^3)/(elevation\ change)]^{0.2}$
Initial area time of concentration = 7.576 min.
Rainfall intensity = 4.390(In/Hr) for a 100.0 year storm
COMMERCIAL subarea type
Runoff Coefficient = 0.882
Decimal fraction soil group A = 0.900
Decimal fraction soil group B = 0.100
Decimal fraction soil group C = 0.000
Decimal fraction soil group D = 0.000
RI index for soil(AMC 3) = 54.40
Pervious area fraction = 0.100; Impervious fraction = 0.900

Initial subarea runoff = 8.249(CFS)
 Total initial stream area = 2.131(Ac.)
 Pervious area fraction = 0.100

+++++
 Process from Point/Station 16.390 to Point/Station 16.340
 **** PIPEFLOW TRAVEL TIME (Program estimated size) ****

Upstream point/station elevation = 2366.500(Ft.)
 Downstream point/station elevation = 2336.000(Ft.)
 Pipe length = 91.30(Ft.) Manning's N = 0.013
 No. of pipes = 1 Required pipe flow = 8.249(CFS)
 Nearest computed pipe diameter = 9.00(In.)
 Calculated individual pipe flow = 8.249(CFS)
 Normal flow depth in pipe = 6.45(In.)
 Flow top width inside pipe = 8.12(In.)
 Critical depth could not be calculated.
 Pipe flow velocity = 24.35(Ft/s)
 Travel time through pipe = 0.06 min.
 Time of concentration (TC) = 7.64 min.

+++++
 Process from Point/Station 16.390 to Point/Station 16.340
 **** CONFLUENCE OF MINOR STREAMS ****

Along Main Stream number: 2 in normal stream number 3
 Stream flow area = 2.131(Ac.)
 Runoff from this stream = 8.249(CFS)
 Time of concentration = 7.64 min.
 Rainfall intensity = 4.372(In/Hr)
 Summary of stream data:

Stream No.	Flow rate (CFS)	TC (min)	Rainfall Intensity (In/Hr)
------------	-----------------	----------	----------------------------

1	111.377	12.59	3.406
2	20.044	11.63	3.543
3	8.249	7.64	4.372

Largest stream flow has longer time of concentration

Qp = 111.377 + sum of

Qb	Ia/Ib	
20.044 *	0.961 =	19.269
Qb	Ia/Ib	
8.249 *	0.779 =	6.425

Qp = 137.071

Total of 3 streams to confluence:

Flow rates before confluence point:
 111.377 20.044 8.249
 Area of streams before confluence:
 36.514 6.224 2.131
 Results of confluence:
 Total flow rate = 137.071(CFS)
 Time of concentration = 12.590 min.
 Effective stream area after confluence = 44.869(Ac.)

+++++
 Process from Point/Station 16.340 to Point/Station 16.290
 **** PIPEFLOW TRAVEL TIME (Program estimated size) ****

Upstream point/station elevation = 2336.000(Ft.)
 Downstream point/station elevation = 2310.000(Ft.)
 Pipe length = 482.30(Ft.) Manning's N = 0.013
 No. of pipes = 1 Required pipe flow = 137.071(CFS)
 Nearest computed pipe diameter = 36.00(In.)
 Calculated individual pipe flow = 137.071(CFS)
 Normal flow depth in pipe = 26.34(In.)
 Flow top width inside pipe = 31.90(In.)
 Critical depth could not be calculated.
 Pipe flow velocity = 24.74(Ft/s)
 Travel time through pipe = 0.32 min.
 Time of concentration (TC) = 12.91 min.

+++++
 Process from Point/Station 16.340 to Point/Station 16.290
 **** CONFLUENCE OF MAIN STREAMS ****

The following data inside Main Stream is listed:

In Main Stream number: 2
 Stream flow area = 44.869(Ac.)
 Runoff from this stream = 137.071(CFS)
 Time of concentration = 12.91 min.
 Rainfall intensity = 3.362(In/Hr)
 Summary of stream data:

Stream No.	Flow rate (CFS)	TC (min)	Rainfall Intensity (In/Hr)
---------------	--------------------	-------------	-------------------------------

1	201.317	25.69	2.384
2	137.071	12.91	3.362

Largest stream flow has longer time of concentration

Qp = 201.317 + sum of
 Qb Ia/Ib
 137.071 * 0.709 = 97.187

Qp = 298.504

Total of 2 main streams to confluence:

Flow rates before confluence point:

201.317 137.071

Area of streams before confluence:

85.605 44.869

Results of confluence:

Total flow rate = 298.504(CFS)

Time of concentration = 25.689 min.

Effective stream area after confluence = 130.474(Ac.)

+++++

Process from Point/Station 16.290 to Point/Station 16.420

**** NATURAL CHANNEL TIME + SUBAREA FLOW ADDITION ****

Top of natural channel elevation = 2310.000(Ft.)

End of natural channel elevation = 2301.500(Ft.)

Length of natural channel = 252.000(Ft.)

Estimated mean flow rate at midpoint of channel = 306.303(CFS)

Natural valley channel type used

L.A. County flood control district formula for channel velocity:

Velocity(ft/s) = $(7 + 8(q(\text{English Units})^{.352})(\text{slope}^{.5}))$

Velocity using mean channel flow = 12.31(Ft/s)

Correction to map slope used on extremely rugged channels with drops and waterfalls (Plate D-6.2)

Normal channel slope = 0.0337

Corrected/adjusted channel slope = 0.0337

Travel time = 0.34 min. TC = 26.03 min.

Adding area flow to channel

UNDEVELOPED (poor cover) subarea

Runoff Coefficient = 0.816

Decimal fraction soil group A = 0.790

Decimal fraction soil group B = 0.210

Decimal fraction soil group C = 0.000

Decimal fraction soil group D = 0.000

RI index for soil(AMC 3) = 84.59

Pervious area fraction = 1.000; Impervious fraction = 0.000

Rainfall intensity = 2.368(In/Hr) for a 100.0 year storm

Subarea runoff = 13.181(CFS) for 6.818(Ac.)

Total runoff = 311.685(CFS) Total area = 137.292(Ac.)

+++++

Process from Point/Station 16.420 to Point/Station 16.430

**** PIPEFLOW TRAVEL TIME (Program estimated size) ****

Upstream point/station elevation = 2301.500(Ft.)

Downstream point/station elevation = 2295.200(Ft.)

Pipe length = 184.90(Ft.) Manning's N = 0.013

No. of pipes = 2 Required pipe flow = 311.685(CFS)

Nearest computed pipe diameter = 39.00(In.)

Calculated individual pipe flow = 155.842(CFS)

Normal flow depth in pipe = 32.81(In.)

Flow top width inside pipe = 28.50(In.)

Critical depth could not be calculated.

Pipe flow velocity = 20.92(Ft/s)

Travel time through pipe = 0.15 min.

Time of concentration (TC) = 26.18 min.

End of computations, total study area = 137.29 (Ac.)

The following figures may

be used for a unit hydrograph study of the same area.

Area averaged pervious area fraction(A_p) = 0.303


Area averaged RI index number = 52.1

Existing Culvert Hydraulic Analysis D

Joseph E. Bonadiman & Assoc., Inc.
Consulting Engineers
234 N. Arrowhead Ave.
San Bernardino, California 92408
(909) 885-3806

CULVERT 3

Inside Diameter
(30.00 in.)

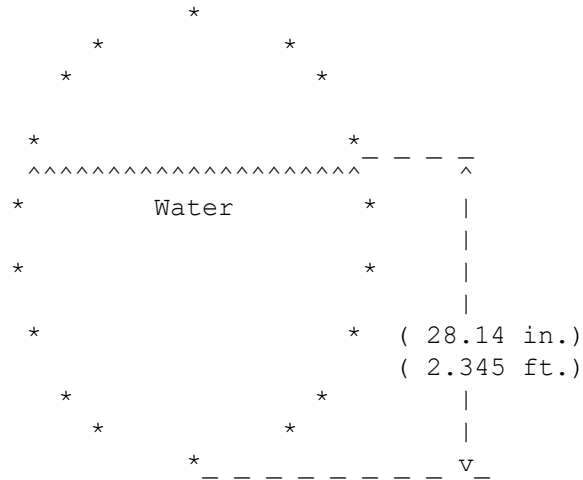


Circular Channel Section

Flowrate	95.980	CFS
Velocity	20.069	fps
Pipe Diameter	30.000	inches
Depth of Flow	28.140	inches
Depth of Flow	2.345	feet
Critical Depth	Greater than	Pipe Diameter
Depth/Diameter (D/d)	0.938	
Slope of Pipe	6.300	%
X-Sectional Area	4.783	sq. ft.
Wetted Perimeter	6.596	feet
AR^(2/3)	3.860	
Mannings 'n'	0.015	
Min. Fric. Slope, 30 inch		
Pipe Flowing Full	7.290	%

Joseph E. Bonadiman & Assoc., Inc.
 Consulting Engineers
 234 N. Arrowhead Ave.
 San Bernardino, California 92408
 (909) 885-3806

CULVERT 4

Inside Diameter
 (36.00 in.)

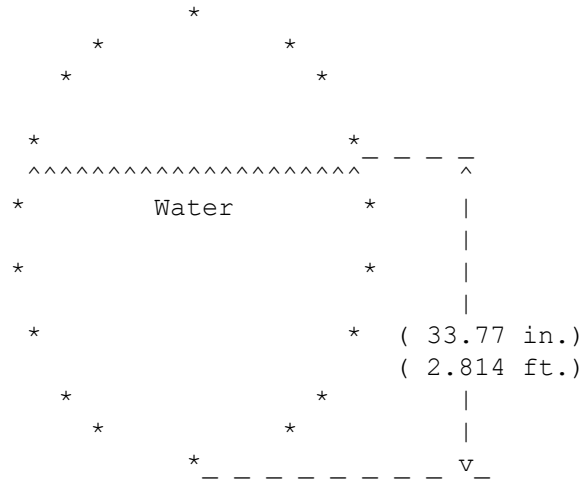


Circular Channel Section

Flowrate	154.080	CFS
Velocity	22.373	fps
Pipe Diameter	36.000	inches
Depth of Flow	33.768	inches
Depth of Flow	2.814	feet
Critical Depth	Greater than	Pipe Diameter
Depth/Diameter (D/d)	0.938	
Slope of Pipe	6.140	%
X-Sectional Area	6.887	sq. ft.
Wetted Perimeter	7.915	feet
AR ^(2/3)	6.277	
Mannings 'n'	0.015	
Min. Fric. Slope, 36 inch		
Pipe Flowing Full	7.105	%

Joseph E. Bonadiman & Assoc., Inc.
 Consulting Engineers
 234 N. Arrowhead Ave.
 San Bernardino, California 92408
 (909) 885-3806

CULVERT 5

Inside Diameter
 (30.00 in.)

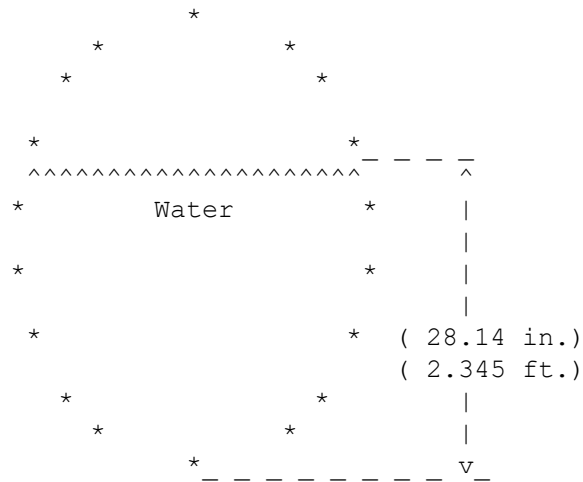


Circular Channel Section

Flowrate	71.845	CFS
Velocity	15.023	fps
Pipe Diameter	30.000	inches
Depth of Flow	28.140	inches
Depth of Flow	2.345	feet
Critical Depth	2.451	feet
Depth/Diameter (D/d)	0.938	
Slope of Pipe	3.530	%
X-Sectional Area	4.783	sq. ft.
Wetted Perimeter	6.596	feet
AR^(2/3)	3.860	
Mannings 'n'	0.015	
Min. Fric. Slope, 30 inch		
Pipe Flowing Full	4.085	%

Joseph E. Bonadiman & Assoc., Inc.
 Consulting Engineers
 234 N. Arrowhead Ave.
 San Bernardino, California 92408
 (909) 885-3806

CULVERT 6

Inside Diameter
 (42.00 in.)

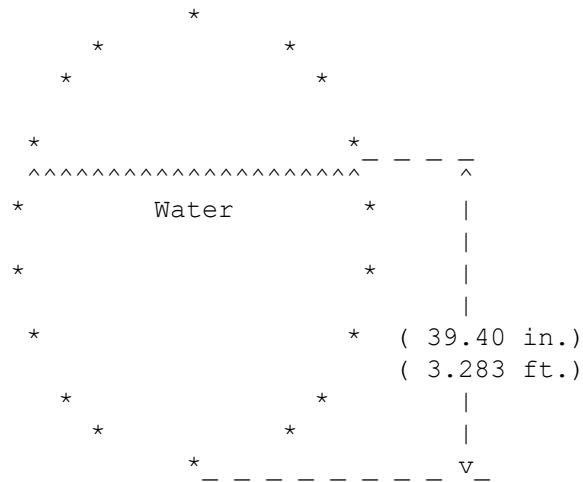


Circular Channel Section

Flowrate	131.983	CFS
Velocity	14.080	fps
Pipe Diameter	42.000	inches
Depth of Flow	39.396	inches
Depth of Flow	3.283	feet
Critical Depth	3.315	feet
Depth/Diameter (D/d)	0.938	
Slope of Pipe	1.980	%
X-Sectional Area	9.374	sq. ft.
Wetted Perimeter	9.234	feet
AR^(2/3)	9.468	
Mannings 'n'	0.015	
Min. Fric. Slope, 42 inch		
Pipe Flowing Full	2.291	%

Joseph E. Bonadiman & Assoc., Inc.
 Consulting Engineers
 234 N. Arrowhead Ave.
 San Bernardino, California 92408
 (909) 885-3806

CULVERT 7

Inside Diameter
 (24.00 in.)

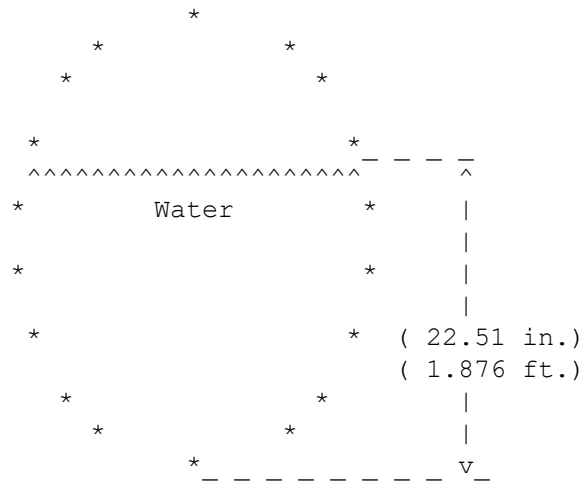


Circular Channel Section

Flowrate	59.541	CFS
Velocity	19.453	fps
Pipe Diameter	24.000	inches
Depth of Flow	22.512	inches
Depth of Flow	1.876	feet
Critical Depth	Greater than	Pipe Diameter
Depth/Diameter (D/d)	0.938	
Slope of Pipe	7.970	%
X-Sectional Area	3.061	sq. ft.
Wetted Perimeter	5.277	feet
AR^(2/3)	2.129	
Mannings 'n'	0.015	
Min. Fric. Slope, 24 inch		
Pipe Flowing Full	9.222	%

Joseph E. Bonadiman & Assoc., Inc.
 Consulting Engineers
 234 N. Arrowhead Ave.
 San Bernardino, California 92408
 (909) 885-3806

CULVERT 8

Inside Diameter
 (24.00 in.)

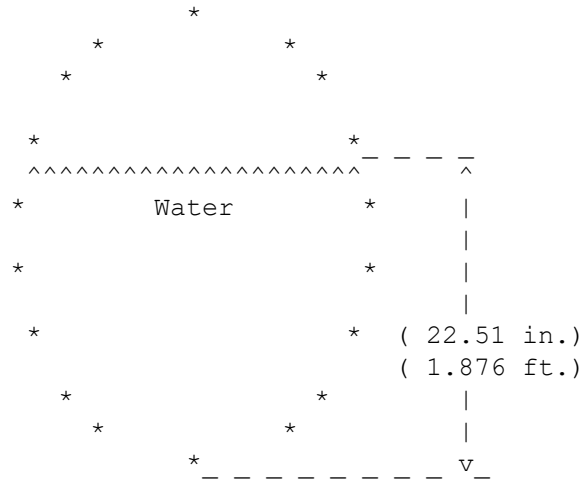


Circular Channel Section

Flowrate	51.488	CFS
Velocity	16.822	fps
Pipe Diameter	24.000	inches
Depth of Flow	22.512	inches
Depth of Flow	1.876	feet
Critical Depth	Greater than	Pipe Diameter
Depth/Diameter (D/d)	0.938	
Slope of Pipe	5.960	%
X-Sectional Area	3.061	sq. ft.
Wetted Perimeter	5.277	feet
AR ^(2/3)	2.129	
Mannings 'n'	0.015	
Min. Fric. Slope, 24 inch		
Pipe Flowing Full	6.897	%

Joseph E. Bonadiman & Assoc., Inc.
 Consulting Engineers
 234 N. Arrowhead Ave.
 San Bernardino, California 92408
 (909) 885-3806

CULVERT 9

Inside Diameter
 (24.00 in.)

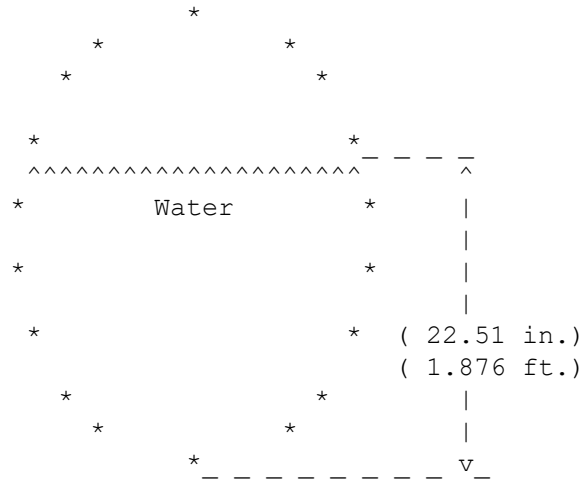


Circular Channel Section

Flowrate	38.659	CFS
Velocity	12.630	fps
Pipe Diameter	24.000	inches
Depth of Flow	22.512	inches
Depth of Flow	1.876	feet
Critical Depth	1.941	feet
Depth/Diameter (D/d)	0.938	
Slope of Pipe	3.360	%
X-Sectional Area	3.061	sq. ft.
Wetted Perimeter	5.277	feet
AR ^(2/3)	2.129	
Mannings 'n'	0.015	
Min. Fric. Slope, 24 inch		
Pipe Flowing Full	3.888	%

Joseph E. Bonadiman & Assoc., Inc.
 Consulting Engineers
 234 N. Arrowhead Ave.
 San Bernardino, California 92408
 (909) 885-3806

CULVERT 10

Inside Diameter
 (24.00 in.)

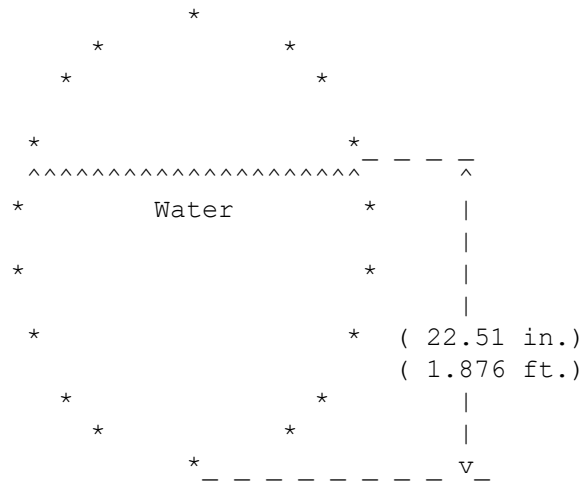


Circular Channel Section

Flowrate	77.777	CFS
Velocity	25.411	fps
Pipe Diameter	24.000	inches
Depth of Flow	22.512	inches
Depth of Flow	1.876	feet
Critical Depth	Greater than	Pipe Diameter
Depth/Diameter (D/d)	0.938	
Slope of Pipe	13.600	%
X-Sectional Area	3.061	sq. ft.
Wetted Perimeter	5.277	feet
AR ^(2/3)	2.129	
Mannings 'n'	0.015	
Min. Fric. Slope, 24 inch		
Pipe Flowing Full	15.737	%

Joseph E. Bonadiman & Assoc., Inc.
Consulting Engineers
234 N. Arrowhead Ave.
San Bernardino, California 92408
(909) 885-3806

CULVERT 11

Inside Diameter
(48.00 in.)

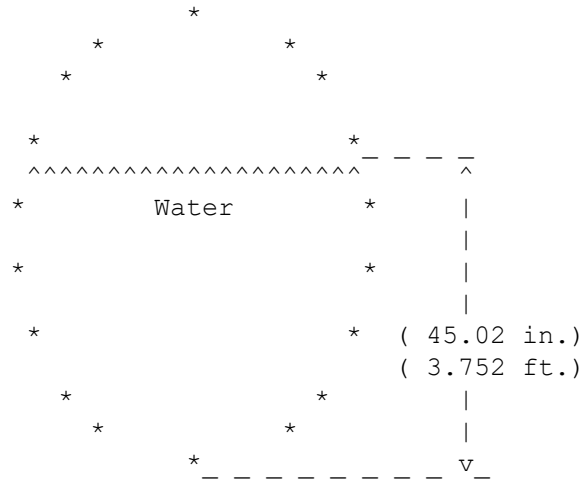


Circular Channel Section

Flowrate	79.225	CFS
Velocity	6.471	fps
Pipe Diameter	48.000	inches
Depth of Flow	45.024	inches
Depth of Flow	3.752	feet
Critical Depth	2.699	feet
Depth/Diameter (D/d)	0.938	
Slope of Pipe	0.350	%
X-Sectional Area	12.243	sq. ft.
Wetted Perimeter	10.553	feet
AR^(2/3)	13.518	
Mannings 'n'	0.015	
Min. Friction Slope, 48 inch		
Pipe Flowing Full	0.405	%

Joseph E. Bonadiman & Assoc., Inc.
 Consulting Engineers
 234 N. Arrowhead Ave.
 San Bernardino, California 92408
 (909) 885-3806

CULVERT 12

Inside Diameter
 (24.00 in.)

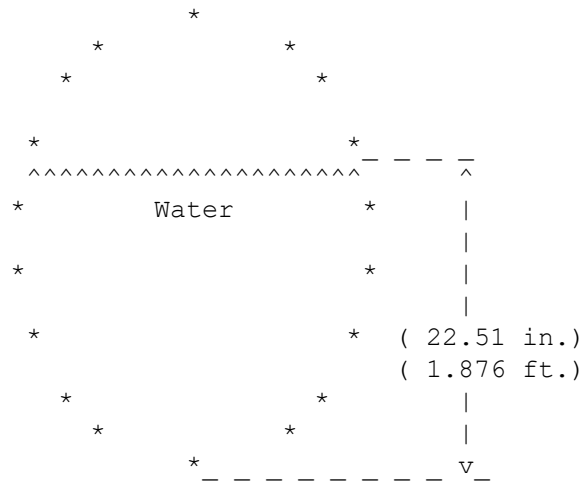


Circular Channel Section

Flowrate	54.100	CFS
Velocity	17.675	fps
Pipe Diameter	24.000	inches
Depth of Flow	22.512	inches
Depth of Flow	1.876	feet
Critical Depth	Greater than	Pipe Diameter
Depth/Diameter (D/d)	0.938	
Slope of Pipe	6.580	%
X-Sectional Area	3.061	sq. ft.
Wetted Perimeter	5.277	feet
AR ^(2/3)	2.129	
Mannings 'n'	0.015	
Min. Friction Slope, 24 inch		
Pipe Flowing Full	7.614	%

Joseph E. Bonadiman & Assoc., Inc.
Consulting Engineers
234 N. Arrowhead Ave.
San Bernardino, California 92408
(909) 885-3806

CULVERT 13

Inside Diameter
(36.00 in.)

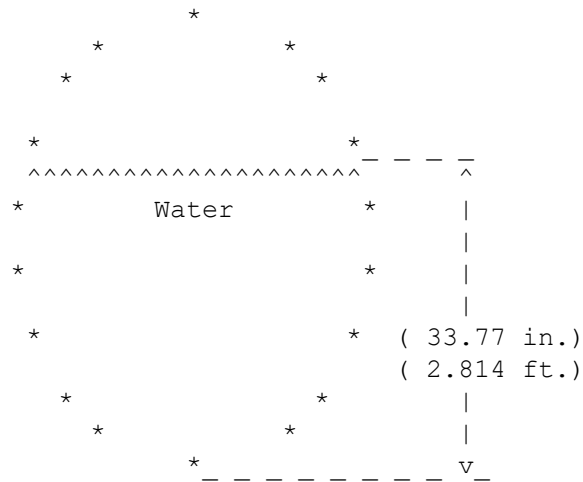


Circular Channel Section

Flowrate	138.764	CFS
Velocity	20.149	fps
Pipe Diameter	36.000	inches
Depth of Flow	33.768	inches
Depth of Flow	2.814	feet
Critical Depth	Greater than	Pipe Diameter
Depth/Diameter (D/d)	0.938	
Slope of Pipe	4.980	%
X-Sectional Area	6.887	sq. ft.
Wetted Perimeter	7.915	feet
AR^(2/3)	6.277	
Mannings 'n'	0.015	
Min. Friction Slope, 36 inch		
Pipe Flowing Full	5.763	%

Joseph E. Bonadiman & Assoc., Inc.
 Consulting Engineers
 234 N. Arrowhead Ave.
 San Bernardino, California 92408
 (909) 885-3806

CULVERT 14

Inside Diameter
 (36.00 in.)

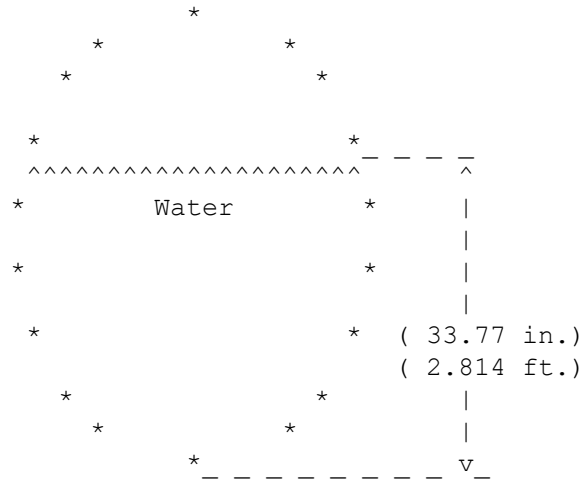


Circular Channel Section

Flowrate	118.635	CFS
Velocity	17.226	fps
Pipe Diameter	36.000	inches
Depth of Flow	33.768	inches
Depth of Flow	2.814	feet
Critical Depth	2.941	feet
Depth/Diameter (D/d)	0.938	
Slope of Pipe	3.640	%
X-Sectional Area	6.887	sq. ft.
Wetted Perimeter	7.915	feet
AR ^(2/3)	6.277	
Mannings 'n'	0.015	
Min. Fric. Slope, 36 inch		
Pipe Flowing Full	4.212	%

Joseph E. Bonadiman & Assoc., Inc.
 Consulting Engineers
 234 N. Arrowhead Ave.
 San Bernardino, California 92408
 (909) 885-3806

CULVERT 15

Inside Diameter
 (36.00 in.)

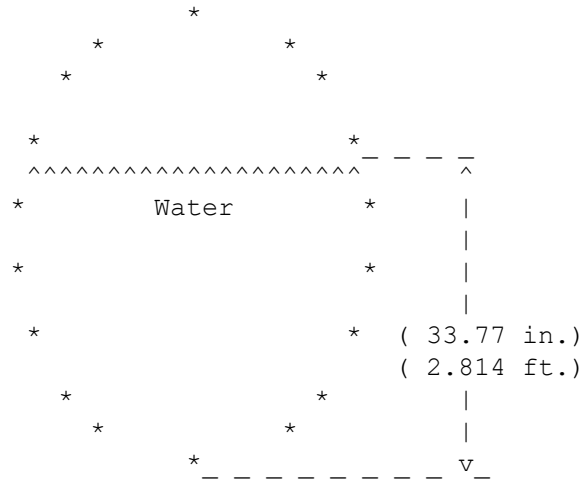


Circular Channel Section

Flowrate	119.608	CFS
Velocity	17.368	fps
Pipe Diameter	36.000	inches
Depth of Flow	33.768	inches
Depth of Flow	2.814	feet
Critical Depth	2.941	feet
Depth/Diameter (D/d)	0.938	
Slope of Pipe	3.700	%
X-Sectional Area	6.887	sq. ft.
Wetted Perimeter	7.915	feet
AR ^(2/3)	6.277	
Mannings 'n'	0.015	
Min. Fric. Slope, 36 inch		
Pipe Flowing Full	4.281	%

Joseph E. Bonadiman & Assoc., Inc.
 Consulting Engineers
 234 N. Arrowhead Ave.
 San Bernardino, California 92408
 (909) 885-3806

CULVERT 16

Inside Diameter
 (48.00 in.)

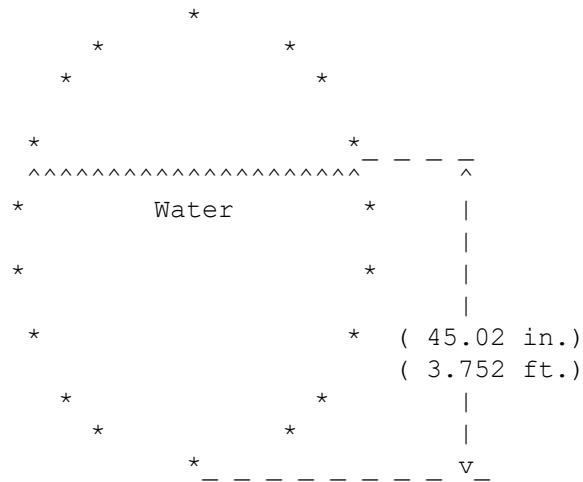

Circular Channel Section

Flowrate	238.430	CFS
Velocity	19.474	fps
Pipe Diameter	48.000	inches
Depth of Flow	45.024	inches
Depth of Flow	3.752	feet
Critical Depth	3.922	feet
Depth/Diameter (D/d)	0.938	
Slope of Pipe	3.170	%
X-Sectional Area	12.243	sq. ft.
Wetted Perimeter	10.553	feet
AR^(2/3)	13.518	
Mannings 'n'	0.015	
Min. Friction Slope, 48 inch		
Pipe Flowing Full	3.668	%

Developed Unit Hydrograph.....E

Unit Hydrograph Analysis

Copyright (c) CIVILCADD/CIVILDESIGN, 1989 - 2008, Version 8.1
Study date 02/23/23 File: Area011100.out

+++++

Riverside County Synthetic Unit Hydrology Method
RCFC & WCD Manual date - April 1978

Program License Serial Number 6094

English (in-lb) Input Units Used
English Rainfall Data (Inches) Input Values Used

English Units used in output format

JACKRABBIT TRAIL
DEVELOPED UNIT HYDROGRAPH ANALYSIS
AREA 1
100-YEAR

Drainage Area = 54.80(Ac.) = 0.086 Sq. Mi.
Drainage Area for Depth-Area Areal Adjustment = 54.80(Ac.) =
0.086 Sq. Mi.
Length along longest watercourse = 2544.00(Ft.)
Length along longest watercourse measured to centroid =
1672.10(Ft.)
Length along longest watercourse = 0.482 Mi.
Length along longest watercourse measured to centroid = 0.317 Mi.
Difference in elevation = 18.00(Ft.)
Slope along watercourse = 37.3585 Ft./Mi.
Average Manning's 'N' = 0.015
Lag time = 0.089 Hr.
Lag time = 5.31 Min.
25% of lag time = 1.33 Min.
40% of lag time = 2.13 Min.
Unit time = 5.00 Min.
Duration of storm = 1 Hour(s)
User Entered Base Flow = 0.00(CFS)

2 YEAR Area rainfall data:

Area(Ac.)[1]	Rainfall(In)[2]	Weighting[1*2]
54.80	0.55	30.19

100 YEAR Area rainfall data:

Area(Ac.)[1]	Rainfall(In)[2]	Weighting[1*2]
54.80	1.56	85.49

STORM EVENT (YEAR) = 100.00
Area Averaged 2-Year Rainfall = 0.551(In)
Area Averaged 100-Year Rainfall = 1.560(In)

Point rain (area averaged) = 1.560(In)
Areal adjustment factor = 99.95 %
Adjusted average point rain = 1.559(In)

Sub-Area Data:

Area(Ac.)	Runoff Index	Impervious %
54.800	69.20	0.344

Total Area Entered = 54.80(Ac.)

RI	RI	Infil. Rate	Impervious	Adj. Infil. Rate	Area%	F
AMC2	AMC-3	(In/Hr)	(Dec.%)	(In/Hr)	(Dec.)	(In/Hr)
69.2	84.5	0.192	0.344	0.133	1.000	0.133
Sum (F) =						0.133

Area averaged mean soil loss (F) (In/Hr) = 0.133
Minimum soil loss rate ((In/Hr)) = 0.066
(for 24 hour storm duration)
Soil low loss rate (decimal) = 0.625

Slope of intensity-duration curve for a 1 hour storm =0.5300

Unit Hydrograph FOOTHILL S-Curve

Unit Hydrograph Data

Unit time period (hrs)	Time % of lag	Distribution Graph %	Unit Hydrograph (CFS)
1	0.083	94.088	6.866
2	0.167	188.177	30.258
3	0.250	282.265	10.862
4	0.333	376.353	4.478
5	0.417	470.442	1.731
6	0.500	564.530	0.530
7	0.583	658.618	0.348
8	0.667	752.707	0.155
Sum = 100.000		Sum=	55.228

The following loss rate calculations reflect use of the minimum calculated loss rate subtracted from the Storm Rain to produce the maximum Effective Rain value

Unit	Time (Hr.)	Pattern Percent	Storm Rain (In/Hr)	Loss rate(In./Hr)		Effective (In/Hr)
				Max	Low	
1	0.08	3.40	0.636	0.133	(0.398)	0.503
2	0.17	4.70	0.879	0.133	(0.550)	0.747
3	0.25	4.70	0.879	0.133	(0.550)	0.747
4	0.33	5.10	0.954	0.133	(0.596)	0.821
5	0.42	5.80	1.085	0.133	(0.678)	0.952
6	0.50	5.90	1.104	0.133	(0.690)	0.971
7	0.58	7.10	1.328	0.133	(0.830)	1.196
8	0.67	8.70	1.628	0.133	(1.017)	1.495
9	0.75	13.20	2.470	0.133	(1.544)	2.337
10	0.83	29.70	5.557	0.133	(3.473)	5.424
11	0.92	7.70	1.441	0.133	(0.900)	1.308
12	1.00	4.00	0.748	0.133	(0.468)	0.616

(Loss Rate Not Used)

Sum = 100.0 Sum = 17.1

Flood volume = Effective rainfall 1.43(In)
times area 54.8(Ac.)/[(In)/(Ft.)] = 6.5(Ac.Ft)

Total soil loss = 0.13(In)

Total soil loss = 0.607(Ac.Ft)

Total rainfall = 1.56(In)

Flood volume = 283733.8 Cubic Feet

Total soil loss = 26433.6 Cubic Feet

Peak flow rate of this hydrograph = 208.332(CFS)

+++++

1 - H O U R S T O R M
R u n o f f H y d r o g r a p h

Hydrograph in 5 Minute intervals ((CFS))

Time(h+m)	Volume	Ac.Ft	Q(CFS)	0	75.0	150.0	225.0	300.0
0+ 5	0.0238	3.46	Q					
0+10	0.1641	20.36	VQ					
0+15	0.3927	33.20	V Q					
0+20	0.6586	38.61	VQ					
0+25	0.9598	43.74	Q					
0+30	1.2996	49.33	QV					
0+35	1.6681	53.50	Q V					
0+40	2.1050	63.44	Q	V				
0+45	2.6636	81.12	Q	V				
0+50	3.5741	132.20		Q	V			
0+55	5.0089	208.33			Q	V		
1+ 0	5.8143	116.95			Q		V	
1+ 5	6.2452	62.56		Q			V	

1+10	6.4097	23.89	Q				V
1+15	6.4713	8.95	Q				V
1+20	6.4989	4.01	Q				V
1+25	6.5101	1.62	Q				V
1+30	6.5130	0.42	Q				V
1+35	6.5136	0.10	Q				V

Unit Hydrograph Analysis

Copyright (c) CIVILCADD/CIVILDESIGN, 1989 - 2008, Version 8.1
Study date 02/23/23 File: Area0124100.out

+++++

Riverside County Synthetic Unit Hydrology Method
RCFC & WCD Manual date - April 1978

Program License Serial Number 6094

English (in-lb) Input Units Used
English Rainfall Data (Inches) Input Values Used

English Units used in output format

JACKRABBIT TRAIL
DEVELOPED UNIT HYDROGRAPH ANALYSIS
AREA 1
100-YEAR

Drainage Area = 54.80(Ac.) = 0.086 Sq. Mi.
Drainage Area for Depth-Area Areal Adjustment = 54.80(Ac.) =
0.086 Sq. Mi.
Length along longest watercourse = 2544.00(Ft.)
Length along longest watercourse measured to centroid =
1672.10(Ft.)
Length along longest watercourse = 0.482 Mi.
Length along longest watercourse measured to centroid = 0.317 Mi.
Difference in elevation = 18.00(Ft.)
Slope along watercourse = 37.3585 Ft./Mi.
Average Manning's 'N' = 0.015
Lag time = 0.089 Hr.
Lag time = 5.31 Min.
25% of lag time = 1.33 Min.
40% of lag time = 2.13 Min.
Unit time = 5.00 Min.
Duration of storm = 24 Hour(s)
User Entered Base Flow = 0.00(CFS)

2 YEAR Area rainfall data:

Area(Ac.)[1]	Rainfall(In)[2]	Weighting[1*2]
54.80	2.54	139.19

100 YEAR Area rainfall data:

Area(Ac.)[1]	Rainfall(In)[2]	Weighting[1*2]
54.80	6.18	338.66

STORM EVENT (YEAR) = 100.00
Area Averaged 2-Year Rainfall = 2.540(In)
Area Averaged 100-Year Rainfall = 6.180(In)

Point rain (area averaged) = 6.180(In)
Areal adjustment factor = 99.99 %
Adjusted average point rain = 6.179(In)

Sub-Area Data:

Area(Ac.)	Runoff Index	Impervious %
54.800	69.20	0.344

Total Area Entered = 54.80(Ac.)

RI	RI	Infil. Rate	Impervious	Adj. Infil. Rate	Area%	F
AMC2	AMC-3	(In/Hr)	(Dec.%)	(In/Hr)	(Dec.)	(In/Hr)
69.2	84.5	0.192	0.344	0.133	1.000	0.133
Sum (F) =						0.133

Area averaged mean soil loss (F) (In/Hr) = 0.133
Minimum soil loss rate ((In/Hr)) = 0.066
(for 24 hour storm duration)
Soil low loss rate (decimal) = 0.625

Unit Hydrograph FOOTHILL S-Curve

Unit Hydrograph Data

Unit time period (hrs)	Time % of lag	Distribution Graph %	Unit Hydrograph (CFS)
1	0.083	94.088	6.866
2	0.167	188.177	30.258
3	0.250	282.265	10.862
4	0.333	376.353	4.478
5	0.417	470.442	1.731
6	0.500	564.530	0.530
7	0.583	658.618	0.348
8	0.667	752.707	0.155
Sum = 100.000		Sum=	55.228

The following loss rate calculations reflect use of the minimum calculated

loss

rate subtracted from the Storm Rain to produce the maximum Effective Rain
value

Unit	Time (Hr.)	Pattern Percent	Storm Rain (In/Hr)	Loss rate(In./Hr)		Effective (In/Hr)
				Max	Low	
1	0.08	0.07	0.049	(0.236)	0.031	0.019
2	0.17	0.07	0.049	(0.235)	0.031	0.019
3	0.25	0.07	0.049	(0.234)	0.031	0.019
4	0.33	0.10	0.074	(0.233)	0.046	0.028
5	0.42	0.10	0.074	(0.232)	0.046	0.028
6	0.50	0.10	0.074	(0.231)	0.046	0.028
7	0.58	0.10	0.074	(0.230)	0.046	0.028
8	0.67	0.10	0.074	(0.229)	0.046	0.028
9	0.75	0.10	0.074	(0.228)	0.046	0.028
10	0.83	0.13	0.099	(0.227)	0.062	0.037
11	0.92	0.13	0.099	(0.227)	0.062	0.037
12	1.00	0.13	0.099	(0.226)	0.062	0.037
13	1.08	0.10	0.074	(0.225)	0.046	0.028
14	1.17	0.10	0.074	(0.224)	0.046	0.028
15	1.25	0.10	0.074	(0.223)	0.046	0.028
16	1.33	0.10	0.074	(0.222)	0.046	0.028
17	1.42	0.10	0.074	(0.221)	0.046	0.028
18	1.50	0.10	0.074	(0.220)	0.046	0.028
19	1.58	0.10	0.074	(0.219)	0.046	0.028
20	1.67	0.10	0.074	(0.219)	0.046	0.028
21	1.75	0.10	0.074	(0.218)	0.046	0.028
22	1.83	0.13	0.099	(0.217)	0.062	0.037
23	1.92	0.13	0.099	(0.216)	0.062	0.037
24	2.00	0.13	0.099	(0.215)	0.062	0.037
25	2.08	0.13	0.099	(0.214)	0.062	0.037
26	2.17	0.13	0.099	(0.213)	0.062	0.037
27	2.25	0.13	0.099	(0.212)	0.062	0.037
28	2.33	0.13	0.099	(0.212)	0.062	0.037
29	2.42	0.13	0.099	(0.211)	0.062	0.037
30	2.50	0.13	0.099	(0.210)	0.062	0.037
31	2.58	0.17	0.124	(0.209)	0.077	0.046
32	2.67	0.17	0.124	(0.208)	0.077	0.046
33	2.75	0.17	0.124	(0.207)	0.077	0.046
34	2.83	0.17	0.124	(0.206)	0.077	0.046
35	2.92	0.17	0.124	(0.206)	0.077	0.046
36	3.00	0.17	0.124	(0.205)	0.077	0.046
37	3.08	0.17	0.124	(0.204)	0.077	0.046
38	3.17	0.17	0.124	(0.203)	0.077	0.046
39	3.25	0.17	0.124	(0.202)	0.077	0.046
40	3.33	0.17	0.124	(0.201)	0.077	0.046
41	3.42	0.17	0.124	(0.201)	0.077	0.046
42	3.50	0.17	0.124	(0.200)	0.077	0.046
43	3.58	0.17	0.124	(0.199)	0.077	0.046
44	3.67	0.17	0.124	(0.198)	0.077	0.046
45	3.75	0.17	0.124	(0.197)	0.077	0.046
46	3.83	0.20	0.148	(0.196)	0.093	0.056
47	3.92	0.20	0.148	(0.196)	0.093	0.056
48	4.00	0.20	0.148	(0.195)	0.093	0.056

49	4.08	0.20	0.148	(0.194)	0.093	0.056
50	4.17	0.20	0.148	(0.193)	0.093	0.056
51	4.25	0.20	0.148	(0.192)	0.093	0.056
52	4.33	0.23	0.173	(0.191)	0.108	0.065
53	4.42	0.23	0.173	(0.191)	0.108	0.065
54	4.50	0.23	0.173	(0.190)	0.108	0.065
55	4.58	0.23	0.173	(0.189)	0.108	0.065
56	4.67	0.23	0.173	(0.188)	0.108	0.065
57	4.75	0.23	0.173	(0.187)	0.108	0.065
58	4.83	0.27	0.198	(0.187)	0.124	0.074
59	4.92	0.27	0.198	(0.186)	0.124	0.074
60	5.00	0.27	0.198	(0.185)	0.124	0.074
61	5.08	0.20	0.148	(0.184)	0.093	0.056
62	5.17	0.20	0.148	(0.183)	0.093	0.056
63	5.25	0.20	0.148	(0.183)	0.093	0.056
64	5.33	0.23	0.173	(0.182)	0.108	0.065
65	5.42	0.23	0.173	(0.181)	0.108	0.065
66	5.50	0.23	0.173	(0.180)	0.108	0.065
67	5.58	0.27	0.198	(0.179)	0.124	0.074
68	5.67	0.27	0.198	(0.179)	0.124	0.074
69	5.75	0.27	0.198	(0.178)	0.124	0.074
70	5.83	0.27	0.198	(0.177)	0.124	0.074
71	5.92	0.27	0.198	(0.176)	0.124	0.074
72	6.00	0.27	0.198	(0.175)	0.124	0.074
73	6.08	0.30	0.222	(0.175)	0.139	0.083
74	6.17	0.30	0.222	(0.174)	0.139	0.083
75	6.25	0.30	0.222	(0.173)	0.139	0.083
76	6.33	0.30	0.222	(0.172)	0.139	0.083
77	6.42	0.30	0.222	(0.172)	0.139	0.083
78	6.50	0.30	0.222	(0.171)	0.139	0.083
79	6.58	0.33	0.247	(0.170)	0.154	0.093
80	6.67	0.33	0.247	(0.169)	0.154	0.093
81	6.75	0.33	0.247	(0.168)	0.154	0.093
82	6.83	0.33	0.247	(0.168)	0.154	0.093
83	6.92	0.33	0.247	(0.167)	0.154	0.093
84	7.00	0.33	0.247	(0.166)	0.154	0.093
85	7.08	0.33	0.247	(0.165)	0.154	0.093
86	7.17	0.33	0.247	(0.165)	0.154	0.093
87	7.25	0.33	0.247	(0.164)	0.154	0.093
88	7.33	0.37	0.272	0.163 (0.170)		0.109
89	7.42	0.37	0.272	0.162 (0.170)		0.109
90	7.50	0.37	0.272	0.162 (0.170)		0.110
91	7.58	0.40	0.297	0.161 (0.185)		0.136
92	7.67	0.40	0.297	0.160 (0.185)		0.136
93	7.75	0.40	0.297	0.159 (0.185)		0.137
94	7.83	0.43	0.321	0.159 (0.201)		0.163
95	7.92	0.43	0.321	0.158 (0.201)		0.163
96	8.00	0.43	0.321	0.157 (0.201)		0.164
97	8.08	0.50	0.371	0.157 (0.232)		0.214
98	8.17	0.50	0.371	0.156 (0.232)		0.215
99	8.25	0.50	0.371	0.155 (0.232)		0.216
100	8.33	0.50	0.371	0.154 (0.232)		0.216
101	8.42	0.50	0.371	0.154 (0.232)		0.217
102	8.50	0.50	0.371	0.153 (0.232)		0.218

103	8.58	0.53	0.395	0.152	(0.247)	0.243
104	8.67	0.53	0.395	0.151	(0.247)	0.244
105	8.75	0.53	0.395	0.151	(0.247)	0.245
106	8.83	0.57	0.420	0.150	(0.263)	0.270
107	8.92	0.57	0.420	0.149	(0.263)	0.271
108	9.00	0.57	0.420	0.149	(0.263)	0.272
109	9.08	0.63	0.470	0.148	(0.294)	0.322
110	9.17	0.63	0.470	0.147	(0.294)	0.322
111	9.25	0.63	0.470	0.147	(0.294)	0.323
112	9.33	0.67	0.494	0.146	(0.309)	0.349
113	9.42	0.67	0.494	0.145	(0.309)	0.349
114	9.50	0.67	0.494	0.144	(0.309)	0.350
115	9.58	0.70	0.519	0.144	(0.324)	0.375
116	9.67	0.70	0.519	0.143	(0.324)	0.376
117	9.75	0.70	0.519	0.142	(0.324)	0.377
118	9.83	0.73	0.544	0.142	(0.340)	0.402
119	9.92	0.73	0.544	0.141	(0.340)	0.403
120	10.00	0.73	0.544	0.140	(0.340)	0.403
121	10.08	0.50	0.371	0.140	(0.232)	0.231
122	10.17	0.50	0.371	0.139	(0.232)	0.232
123	10.25	0.50	0.371	0.138	(0.232)	0.232
124	10.33	0.50	0.371	0.138	(0.232)	0.233
125	10.42	0.50	0.371	0.137	(0.232)	0.234
126	10.50	0.50	0.371	0.136	(0.232)	0.234
127	10.58	0.67	0.494	0.136	(0.309)	0.359
128	10.67	0.67	0.494	0.135	(0.309)	0.359
129	10.75	0.67	0.494	0.134	(0.309)	0.360
130	10.83	0.67	0.494	0.134	(0.309)	0.361
131	10.92	0.67	0.494	0.133	(0.309)	0.361
132	11.00	0.67	0.494	0.132	(0.309)	0.362
133	11.08	0.63	0.470	0.132	(0.294)	0.338
134	11.17	0.63	0.470	0.131	(0.294)	0.339
135	11.25	0.63	0.470	0.130	(0.294)	0.339
136	11.33	0.63	0.470	0.130	(0.294)	0.340
137	11.42	0.63	0.470	0.129	(0.294)	0.341
138	11.50	0.63	0.470	0.128	(0.294)	0.341
139	11.58	0.57	0.420	0.128	(0.263)	0.292
140	11.67	0.57	0.420	0.127	(0.263)	0.293
141	11.75	0.57	0.420	0.127	(0.263)	0.294
142	11.83	0.60	0.445	0.126	(0.278)	0.319
143	11.92	0.60	0.445	0.125	(0.278)	0.320
144	12.00	0.60	0.445	0.125	(0.278)	0.320
145	12.08	0.83	0.618	0.124	(0.386)	0.494
146	12.17	0.83	0.618	0.123	(0.386)	0.495
147	12.25	0.83	0.618	0.123	(0.386)	0.495
148	12.33	0.87	0.643	0.122	(0.402)	0.520
149	12.42	0.87	0.643	0.122	(0.402)	0.521
150	12.50	0.87	0.643	0.121	(0.402)	0.522
151	12.58	0.93	0.692	0.120	(0.433)	0.572
152	12.67	0.93	0.692	0.120	(0.433)	0.572
153	12.75	0.93	0.692	0.119	(0.433)	0.573
154	12.83	0.97	0.717	0.119	(0.448)	0.598
155	12.92	0.97	0.717	0.118	(0.448)	0.599
156	13.00	0.97	0.717	0.117	(0.448)	0.599

157	13.08	1.13	0.840	0.117	(0.525)	0.724
158	13.17	1.13	0.840	0.116	(0.525)	0.724
159	13.25	1.13	0.840	0.116	(0.525)	0.725
160	13.33	1.13	0.840	0.115	(0.525)	0.725
161	13.42	1.13	0.840	0.114	(0.525)	0.726
162	13.50	1.13	0.840	0.114	(0.525)	0.727
163	13.58	0.77	0.568	0.113	(0.355)	0.455
164	13.67	0.77	0.568	0.113	(0.355)	0.456
165	13.75	0.77	0.568	0.112	(0.355)	0.456
166	13.83	0.77	0.568	0.112	(0.355)	0.457
167	13.92	0.77	0.568	0.111	(0.355)	0.458
168	14.00	0.77	0.568	0.110	(0.355)	0.458
169	14.08	0.90	0.667	0.110	(0.417)	0.558
170	14.17	0.90	0.667	0.109	(0.417)	0.558
171	14.25	0.90	0.667	0.109	(0.417)	0.559
172	14.33	0.87	0.643	0.108	(0.402)	0.535
173	14.42	0.87	0.643	0.108	(0.402)	0.535
174	14.50	0.87	0.643	0.107	(0.402)	0.536
175	14.58	0.87	0.643	0.106	(0.402)	0.536
176	14.67	0.87	0.643	0.106	(0.402)	0.537
177	14.75	0.87	0.643	0.105	(0.402)	0.537
178	14.83	0.83	0.618	0.105	(0.386)	0.513
179	14.92	0.83	0.618	0.104	(0.386)	0.514
180	15.00	0.83	0.618	0.104	(0.386)	0.514
181	15.08	0.80	0.593	0.103	(0.371)	0.490
182	15.17	0.80	0.593	0.103	(0.371)	0.490
183	15.25	0.80	0.593	0.102	(0.371)	0.491
184	15.33	0.77	0.568	0.102	(0.355)	0.467
185	15.42	0.77	0.568	0.101	(0.355)	0.467
186	15.50	0.77	0.568	0.101	(0.355)	0.468
187	15.58	0.63	0.470	0.100	(0.294)	0.370
188	15.67	0.63	0.470	0.100	(0.294)	0.370
189	15.75	0.63	0.470	0.099	(0.294)	0.371
190	15.83	0.63	0.470	0.099	(0.294)	0.371
191	15.92	0.63	0.470	0.098	(0.294)	0.372
192	16.00	0.63	0.470	0.098	(0.294)	0.372
193	16.08	0.13	0.099	(0.097)	0.062	0.037
194	16.17	0.13	0.099	(0.097)	0.062	0.037
195	16.25	0.13	0.099	(0.096)	0.062	0.037
196	16.33	0.13	0.099	(0.096)	0.062	0.037
197	16.42	0.13	0.099	(0.095)	0.062	0.037
198	16.50	0.13	0.099	(0.095)	0.062	0.037
199	16.58	0.10	0.074	(0.094)	0.046	0.028
200	16.67	0.10	0.074	(0.094)	0.046	0.028
201	16.75	0.10	0.074	(0.093)	0.046	0.028
202	16.83	0.10	0.074	(0.093)	0.046	0.028
203	16.92	0.10	0.074	(0.092)	0.046	0.028
204	17.00	0.10	0.074	(0.092)	0.046	0.028
205	17.08	0.17	0.124	(0.091)	0.077	0.046
206	17.17	0.17	0.124	(0.091)	0.077	0.046
207	17.25	0.17	0.124	(0.090)	0.077	0.046
208	17.33	0.17	0.124	(0.090)	0.077	0.046
209	17.42	0.17	0.124	(0.090)	0.077	0.046
210	17.50	0.17	0.124	(0.089)	0.077	0.046

211	17.58	0.17	0.124	(0.089)	0.077	0.046
212	17.67	0.17	0.124	(0.088)	0.077	0.046
213	17.75	0.17	0.124	(0.088)	0.077	0.046
214	17.83	0.13	0.099	(0.087)	0.062	0.037
215	17.92	0.13	0.099	(0.087)	0.062	0.037
216	18.00	0.13	0.099	(0.086)	0.062	0.037
217	18.08	0.13	0.099	(0.086)	0.062	0.037
218	18.17	0.13	0.099	(0.086)	0.062	0.037
219	18.25	0.13	0.099	(0.085)	0.062	0.037
220	18.33	0.13	0.099	(0.085)	0.062	0.037
221	18.42	0.13	0.099	(0.084)	0.062	0.037
222	18.50	0.13	0.099	(0.084)	0.062	0.037
223	18.58	0.10	0.074	(0.084)	0.046	0.028
224	18.67	0.10	0.074	(0.083)	0.046	0.028
225	18.75	0.10	0.074	(0.083)	0.046	0.028
226	18.83	0.07	0.049	(0.082)	0.031	0.019
227	18.92	0.07	0.049	(0.082)	0.031	0.019
228	19.00	0.07	0.049	(0.082)	0.031	0.019
229	19.08	0.10	0.074	(0.081)	0.046	0.028
230	19.17	0.10	0.074	(0.081)	0.046	0.028
231	19.25	0.10	0.074	(0.080)	0.046	0.028
232	19.33	0.13	0.099	(0.080)	0.062	0.037
233	19.42	0.13	0.099	(0.080)	0.062	0.037
234	19.50	0.13	0.099	(0.079)	0.062	0.037
235	19.58	0.10	0.074	(0.079)	0.046	0.028
236	19.67	0.10	0.074	(0.079)	0.046	0.028
237	19.75	0.10	0.074	(0.078)	0.046	0.028
238	19.83	0.07	0.049	(0.078)	0.031	0.019
239	19.92	0.07	0.049	(0.078)	0.031	0.019
240	20.00	0.07	0.049	(0.077)	0.031	0.019
241	20.08	0.10	0.074	(0.077)	0.046	0.028
242	20.17	0.10	0.074	(0.076)	0.046	0.028
243	20.25	0.10	0.074	(0.076)	0.046	0.028
244	20.33	0.10	0.074	(0.076)	0.046	0.028
245	20.42	0.10	0.074	(0.075)	0.046	0.028
246	20.50	0.10	0.074	(0.075)	0.046	0.028
247	20.58	0.10	0.074	(0.075)	0.046	0.028
248	20.67	0.10	0.074	(0.075)	0.046	0.028
249	20.75	0.10	0.074	(0.074)	0.046	0.028
250	20.83	0.07	0.049	(0.074)	0.031	0.019
251	20.92	0.07	0.049	(0.074)	0.031	0.019
252	21.00	0.07	0.049	(0.073)	0.031	0.019
253	21.08	0.10	0.074	(0.073)	0.046	0.028
254	21.17	0.10	0.074	(0.073)	0.046	0.028
255	21.25	0.10	0.074	(0.072)	0.046	0.028
256	21.33	0.07	0.049	(0.072)	0.031	0.019
257	21.42	0.07	0.049	(0.072)	0.031	0.019
258	21.50	0.07	0.049	(0.072)	0.031	0.019
259	21.58	0.10	0.074	(0.071)	0.046	0.028
260	21.67	0.10	0.074	(0.071)	0.046	0.028
261	21.75	0.10	0.074	(0.071)	0.046	0.028
262	21.83	0.07	0.049	(0.071)	0.031	0.019
263	21.92	0.07	0.049	(0.070)	0.031	0.019
264	22.00	0.07	0.049	(0.070)	0.031	0.019

265	22.08	0.10	0.074	(0.070)	0.046	0.028
266	22.17	0.10	0.074	(0.070)	0.046	0.028
267	22.25	0.10	0.074	(0.069)	0.046	0.028
268	22.33	0.07	0.049	(0.069)	0.031	0.019
269	22.42	0.07	0.049	(0.069)	0.031	0.019
270	22.50	0.07	0.049	(0.069)	0.031	0.019
271	22.58	0.07	0.049	(0.069)	0.031	0.019
272	22.67	0.07	0.049	(0.068)	0.031	0.019
273	22.75	0.07	0.049	(0.068)	0.031	0.019
274	22.83	0.07	0.049	(0.068)	0.031	0.019
275	22.92	0.07	0.049	(0.068)	0.031	0.019
276	23.00	0.07	0.049	(0.068)	0.031	0.019
277	23.08	0.07	0.049	(0.068)	0.031	0.019
278	23.17	0.07	0.049	(0.067)	0.031	0.019
279	23.25	0.07	0.049	(0.067)	0.031	0.019
280	23.33	0.07	0.049	(0.067)	0.031	0.019
281	23.42	0.07	0.049	(0.067)	0.031	0.019
282	23.50	0.07	0.049	(0.067)	0.031	0.019
283	23.58	0.07	0.049	(0.067)	0.031	0.019
284	23.67	0.07	0.049	(0.067)	0.031	0.019
285	23.75	0.07	0.049	(0.067)	0.031	0.019
286	23.83	0.07	0.049	(0.067)	0.031	0.019
287	23.92	0.07	0.049	(0.066)	0.031	0.019
288	24.00	0.07	0.049	(0.066)	0.031	0.019

(Loss Rate Not Used)

Sum = 100.0

Sum = 48.4

Flood volume = Effective rainfall 4.03(In)

times area 54.8(Ac.)/[(In)/(Ft.)] = 18.4(Ac.Ft)

Total soil loss = 2.15(In)

Total soil loss = 9.799(Ac.Ft)

Total rainfall = 6.18(In)

Flood volume = 802370.6 Cubic Feet

Total soil loss = 426848.1 Cubic Feet

Peak flow rate of this hydrograph = 40.040(CFS)

+++++

24 - H O U R S T O R M
R u n o f f H y d r o g r a p h

Hydrograph in 5 Minute intervals ((CFS))

Time(h+m)	Volume Ac.Ft	Q(CFS)	0	12.5	25.0	37.5	50.0
0+ 5	0.0009	0.13	Q				
0+10	0.0056	0.69	Q				
0+15	0.0117	0.89	Q				
0+20	0.0189	1.04	Q				
0+25	0.0282	1.35	VQ				
0+30	0.0382	1.46	VQ				
0+35	0.0486	1.51	VQ				
0+40	0.0591	1.53	VQ				
0+45	0.0697	1.53	VQ				

0+50	0.0807	1.60	VQ				
0+55	0.0937	1.88	VQ				
1+ 0	0.1073	1.98	VQ				
1+ 5	0.1208	1.96	VQ				
1+10	0.1325	1.69	VQ				
1+15	0.1435	1.60	VQ				
1+20	0.1542	1.56	VQ				
1+25	0.1649	1.55	VQ				
1+30	0.1755	1.54	VQ				
1+35	0.1861	1.54	VQ				
1+40	0.1967	1.54	VQ				
1+45	0.2072	1.54	VQ				
1+50	0.2183	1.60	VQ				
1+55	0.2312	1.88	VQ				
2+ 0	0.2449	1.98	VQ				
2+ 5	0.2588	2.02	VQ				
2+10	0.2728	2.04	VQ				
2+15	0.2869	2.04	VQ				
2+20	0.3010	2.05	VQ				
2+25	0.3151	2.05	VQ				
2+30	0.3292	2.05	VQ				
2+35	0.3438	2.11	VQ				
2+40	0.3603	2.39	VQ				
2+45	0.3774	2.49	VQ				
2+50	0.3949	2.54	V Q				
2+55	0.4125	2.55	V Q				
3+ 0	0.4301	2.56	V Q				
3+ 5	0.4477	2.56	V Q				
3+10	0.4653	2.56	VQ				
3+15	0.4830	2.56	VQ				
3+20	0.5006	2.56	VQ				
3+25	0.5183	2.56	VQ				
3+30	0.5359	2.56	VQ				
3+35	0.5535	2.56	VQ				
3+40	0.5712	2.56	VQ				
3+45	0.5888	2.56	VQ				
3+50	0.6069	2.62	VQ				
3+55	0.6269	2.91	VQ				
4+ 0	0.6476	3.01	VQ				
4+ 5	0.6686	3.05	VQ				
4+10	0.6897	3.06	VQ				
4+15	0.7108	3.07	VQ				
4+20	0.7324	3.14	VQ				
4+25	0.7559	3.42	VQ				
4+30	0.7802	3.52	VQ				
4+35	0.8047	3.56	VQ				
4+40	0.8293	3.58	VQ				
4+45	0.8540	3.58	VQ				
4+50	0.8791	3.65	VQ				
4+55	0.9061	3.93	V Q				
5+ 0	0.9339	4.03	VQ				
5+ 5	0.9611	3.94	VQ				
5+10	0.9845	3.40	Q				
5+15	1.0065	3.20	Q				

5+20	1.0285	3.19	Q				
5+25	1.0521	3.44	Q				
5+30	1.0764	3.53	Q				
5+35	1.1014	3.63	Q				
5+40	1.1284	3.92	VQ				
5+45	1.1561	4.03	VQ				
5+50	1.1842	4.07	VQ				
5+55	1.2123	4.09	VQ				
6+ 0	1.2405	4.09	VQ				
6+ 5	1.2692	4.16	VQ				
6+10	1.2997	4.44	VQ				
6+15	1.3310	4.54	VQ				
6+20	1.3626	4.58	VQ				
6+25	1.3943	4.60	Q				
6+30	1.4260	4.60	Q				
6+35	1.4582	4.67	Q				
6+40	1.4923	4.95	Q				
6+45	1.5271	5.05	VQ				
6+50	1.5622	5.10	VQ				
6+55	1.5974	5.11	VQ				
7+ 0	1.6326	5.12	VQ				
7+ 5	1.6679	5.12	VQ				
7+10	1.7032	5.12	VQ				
7+15	1.7385	5.12	VQ				
7+20	1.7745	5.23	VQ				
7+25	1.8139	5.72	VQ				
7+30	1.8547	5.92	Q				
7+35	1.8974	6.20	Q				
7+40	1.9457	7.02	VQ				
7+45	1.9962	7.33	VQ				
7+50	2.0490	7.66	V Q				
7+55	2.1075	8.49	V Q				
8+ 0	2.1682	8.82	V Q				
8+ 5	2.2324	9.32	V Q				
8+10	2.3074	10.90	V Q				
8+15	2.3866	11.49	V Q				
8+20	2.4676	11.76	V Q				
8+25	2.5495	11.89	V Q				
8+30	2.6318	11.96	V Q				
8+35	2.7157	12.18	V Q				
8+40	2.8051	12.98	V Q				
8+45	2.8966	13.29	V Q				
8+50	2.9903	13.61	V Q				
8+55	3.0897	14.44	V Q				
9+ 0	3.1914	14.76	V Q				
9+ 5	3.2965	15.26	V Q				
9+10	3.4124	16.84	V Q				
9+15	3.5325	17.43	V Q				
9+20	3.6555	17.87	V Q				
9+25	3.7846	18.74	V Q				
9+30	3.9160	19.08	V Q				
9+35	4.0497	19.41	V Q				
9+40	4.1891	20.25	V Q				
9+45	4.3308	20.57	V Q				

9+50	4.4747	20.90	V	Q		
9+55	4.6243	21.73	V	Q		
10+ 0	4.7762	22.05	V	Q		
10+ 5	4.9209	21.02	V	Q		
10+10	5.0302	15.86	V Q			
10+15	5.1268	14.03	Q			
10+20	5.2185	13.30	QV			
10+25	5.3083	13.05	QV			
10+30	5.3978	12.99	QV			
10+35	5.4929	13.82	Q			
10+40	5.6139	17.57	V Q			
10+45	5.7444	18.95	V Q			
10+50	5.8790	19.54	V Q			
10+55	6.0153	19.79	V Q			
11+ 0	6.1523	19.89	V Q			
11+ 5	6.2886	19.80	V Q			
11+10	6.4202	19.11	V Q			
11+15	6.5502	18.87	VQ			
11+20	6.6797	18.80	VQ			
11+25	6.8091	18.79	VQ			
11+30	6.9387	18.81	Q			
11+35	7.0661	18.50	QV			
11+40	7.1834	17.04	Q V			
11+45	7.2973	16.53	Q V			
11+50	7.4111	16.52	Q V			
11+55	7.5296	17.22	Q V			
12+ 0	7.6501	17.49	Q V			
12+ 5	7.7796	18.81	QV			
12+10	7.9457	24.12	V Q			
12+15	8.1251	26.04	V Q			
12+20	8.3113	27.03	V Q			
12+25	8.5049	28.12	V Q			
12+30	8.7013	28.51	V Q			
12+35	8.9014	29.06	V Q			
12+40	9.1125	30.66	V Q			
12+45	9.3277	31.24	V Q			
12+50	9.5458	31.67	V Q			
12+55	9.7700	32.55	V Q			
13+ 0	9.9964	32.87	V Q			
13+ 5	10.2297	33.88	V Q			
13+10	10.4894	37.71	V Q			
13+15	10.7587	39.10	V Q			
13+20	11.0321	39.69	V Q			
13+25	11.3071	39.94	V Q			
13+30	11.5829	40.04	V Q			
13+35	11.8463	38.25	V Q			
13+40	12.0534	30.07	Q V			
13+45	12.2403	27.14	Q V			
13+50	12.4191	25.96	Q V			
13+55	12.5949	25.52	Q V			
14+ 0	12.7699	25.41	Q V			
14+ 5	12.9491	26.02	Q V			
14+10	13.1488	29.00	Q V			
14+15	13.3562	30.11	Q V			

14+20	13.5657	30.41					Q	V	
14+25	13.7714	29.87					Q	V	
14+30	13.9758	29.68					Q	V	
14+35	14.1799	29.64					Q	V	
14+40	14.3840	29.64					Q	V	
14+45	14.5883	29.66					Q	V	
14+50	14.7915	29.51					Q	V	
14+55	14.9898	28.79					Q	V	
15+ 0	15.1864	28.55					Q	V	
15+ 5	15.3812	28.30					Q	V	
15+10	15.5709	27.53					Q	V	
15+15	15.7588	27.28					Q	V	
15+20	15.9449	27.02					Q	V	
15+25	16.1257	26.26					Q	V	
15+30	16.3048	26.00					Q	V	
15+35	16.4786	25.23					Q	V	
15+40	16.6316	22.22				Q		V	
15+45	16.7774	21.16				Q		V	
15+50	16.9202	20.74				Q		V	
15+55	17.0620	20.59				Q		V	
16+ 0	17.2037	20.57				Q		V	
16+ 5	17.3294	18.26			Q			V	
16+10	17.3853	8.11			Q			V	
16+15	17.4161	4.47		Q				V	
16+20	17.4366	2.97		Q				V	
16+25	17.4531	2.39		Q				V	
16+30	17.4683	2.22		Q				V	
16+35	17.4824	2.04		Q				V	
16+40	17.4941	1.70		Q				V	
16+45	17.5052	1.60		Q				V	
16+50	17.5159	1.56		Q				V	
16+55	17.5266	1.55		Q				V	
17+ 0	17.5372	1.54		Q				V	
17+ 5	17.5486	1.67		Q				V	
17+10	17.5640	2.23		Q				V	
17+15	17.5807	2.43		Q				V	
17+20	17.5980	2.51		Q				V	
17+25	17.6155	2.54		Q				V	
17+30	17.6330	2.55		Q				V	
17+35	17.6507	2.56		Q				V	
17+40	17.6683	2.56		Q				V	
17+45	17.6859	2.56		Q				V	
17+50	17.7031	2.50		Q				V	
17+55	17.7184	2.22		Q				V	
18+ 0	17.7330	2.12		Q				V	
18+ 5	17.7473	2.07		Q				V	
18+10	17.7614	2.06		Q				V	
18+15	17.7756	2.05		Q				V	
18+20	17.7897	2.05		Q				V	
18+25	17.8038	2.05		Q				V	
18+30	17.8179	2.05		Q				V	
18+35	17.8316	1.99		Q				V	
18+40	17.8433	1.70		Q				V	
18+45	17.8544	1.60		Q				V	

18+50	17.8647	1.50	Q				V
18+55	17.8730	1.20	Q				V
19+ 0	17.8805	1.10	Q				V
19+ 5	17.8882	1.12	Q				V
19+10	17.8977	1.38	Q				V
19+15	17.9078	1.47	Q				V
19+20	17.9187	1.58	Q				V
19+25	17.9316	1.87	Q				V
19+30	17.9452	1.98	Q				V
19+35	17.9587	1.96	Q				V
19+40	17.9703	1.69	Q				V
19+45	17.9814	1.60	Q				V
19+50	17.9917	1.50	Q				V
19+55	17.9999	1.20	Q				V
20+ 0	18.0075	1.10	Q				V
20+ 5	18.0152	1.12	Q				V
20+10	18.0247	1.38	Q				V
20+15	18.0348	1.47	Q				V
20+20	18.0452	1.51	Q				V
20+25	18.0557	1.53	Q				V
20+30	18.0663	1.53	Q				V
20+35	18.0769	1.54	Q				V
20+40	18.0875	1.54	Q				V
20+45	18.0980	1.54	Q				V
20+50	18.1082	1.47	Q				V
20+55	18.1164	1.19	Q				V
21+ 0	18.1239	1.09	Q				V
21+ 5	18.1316	1.11	Q				V
21+10	18.1411	1.38	Q				V
21+15	18.1512	1.47	Q				V
21+20	18.1612	1.45	Q				V
21+25	18.1693	1.18	Q				V
21+30	18.1768	1.09	Q				V
21+35	18.1845	1.11	Q				V
21+40	18.1940	1.38	Q				V
21+45	18.2041	1.47	Q				V
21+50	18.2141	1.45	Q				V
21+55	18.2223	1.18	Q				V
22+ 0	18.2297	1.09	Q				V
22+ 5	18.2374	1.11	Q				V
22+10	18.2469	1.38	Q				V
22+15	18.2570	1.47	Q				V
22+20	18.2670	1.45	Q				V
22+25	18.2752	1.18	Q				V
22+30	18.2826	1.09	Q				V
22+35	18.2899	1.05	Q				V
22+40	18.2970	1.03	Q				V
22+45	18.3041	1.03	Q				V
22+50	18.3111	1.03	Q				V
22+55	18.3182	1.02	Q				V
23+ 0	18.3253	1.02	Q				V
23+ 5	18.3323	1.02	Q				V
23+10	18.3394	1.02	Q				V
23+15	18.3464	1.02	Q				V

23+20	18.3535	1.02	Q				V
23+25	18.3605	1.02	Q				V
23+30	18.3676	1.02	Q				V
23+35	18.3746	1.02	Q				V
23+40	18.3817	1.02	Q				V
23+45	18.3887	1.02	Q				V
23+50	18.3958	1.02	Q				V
23+55	18.4029	1.02	Q				V
24+ 0	18.4099	1.02	Q				V
24+ 5	18.4161	0.90	Q				V
24+10	18.4184	0.34	Q				V
24+15	18.4193	0.13	Q				V
24+20	18.4197	0.05	Q				V
24+25	18.4198	0.02	Q				V
24+30	18.4199	0.01	Q				V
24+35	18.4199	0.00	Q				V

Unit Hydrograph Analysis

Copyright (c) CIVILCADD/CIVILDESIGN, 1989 - 2008, Version 8.1
Study date 02/22/23 File: Area061100.out

+++++

Riverside County Synthetic Unit Hydrology Method
RCFC & WCD Manual date - April 1978

Program License Serial Number 6094

English (in-lb) Input Units Used
English Rainfall Data (Inches) Input Values Used

English Units used in output format

JACKRABBIT TRAIL
DEVELOPED UNIT HYDROGRAPH ANALYSIS
AREA 06
100-YEAR

Drainage Area = 34.00(Ac.) = 0.053 Sq. Mi.
Drainage Area for Depth-Area Areal Adjustment = 34.00(Ac.) =
0.053 Sq. Mi.
Length along longest watercourse = 1710.80(Ft.)
Length along longest watercourse measured to centroid =
1365.80(Ft.)
Length along longest watercourse = 0.324 Mi.
Length along longest watercourse measured to centroid = 0.259 Mi.
Difference in elevation = 122.50(Ft.)
Slope along watercourse = 378.0687 Ft./Mi.
Average Manning's 'N' = 0.015
Lag time = 0.045 Hr.
Lag time = 2.73 Min.
25% of lag time = 0.68 Min.
40% of lag time = 1.09 Min.
Unit time = 5.00 Min.
Duration of storm = 1 Hour(s)
User Entered Base Flow = 0.00(CFS)

2 YEAR Area rainfall data:

Area(Ac.)[1]	Rainfall(In)[2]	Weighting[1*2]
34.00	0.55	18.73

100 YEAR Area rainfall data:

Area(Ac.)[1]	Rainfall(In)[2]	Weighting[1*2]
34.00	1.56	53.04

STORM EVENT (YEAR) = 100.00
Area Averaged 2-Year Rainfall = 0.551(In)
Area Averaged 100-Year Rainfall = 1.560(In)

Point rain (area averaged) = 1.560(In)
Areal adjustment factor = 99.97 %
Adjusted average point rain = 1.560(In)

Sub-Area Data:

Area(Ac.)	Runoff Index	Impervious %
34.000	60.60	0.584

Total Area Entered = 34.00(Ac.)

RI	RI	Infil. Rate	Impervious	Adj. Infil. Rate	Area%	F
AMC2	AMC-3	(In/Hr)	(Dec.%)	(In/Hr)	(Dec.)	(In/Hr)
60.6	78.5	0.262	0.584	0.124	1.000	0.124
Sum (F) =						0.124

Area averaged mean soil loss (F) (In/Hr) = 0.124
Minimum soil loss rate ((In/Hr)) = 0.062
(for 24 hour storm duration)
Soil low loss rate (decimal) = 0.433

Slope of intensity-duration curve for a 1 hour storm =0.5300

U n i t H y d r o g r a p h FOOTHILL S-Curve

----- Unit Hydrograph Data

Unit time period (hrs)	Time % of lag	Distribution Graph %	Unit Hydrograph (CFS)
1	0.083	183.398	38.785
2	0.167	366.795	51.546
3	0.250	550.193	8.138
4	0.333	733.590	1.531
Sum = 100.000		Sum=	34.266

The following loss rate calculations reflect use of the minimum calculated loss rate subtracted from the Storm Rain to produce the maximum Effective Rain

value

Unit	Time (Hr.)	Pattern Percent	Storm Rain (In/Hr)	Loss rate(In./Hr)		Effective (In/Hr)
				Max	Low	
1	0.08	3.40	0.636	0.124	(0.276)	0.512
2	0.17	4.70	0.880	0.124	(0.381)	0.755
3	0.25	4.70	0.880	0.124	(0.381)	0.755
4	0.33	5.10	0.954	0.124	(0.413)	0.830
5	0.42	5.80	1.085	0.124	(0.470)	0.961
6	0.50	5.90	1.104	0.124	(0.478)	0.980
7	0.58	7.10	1.329	0.124	(0.575)	1.204
8	0.67	8.70	1.628	0.124	(0.705)	1.504
9	0.75	13.20	2.470	0.124	(1.070)	2.346
10	0.83	29.70	5.558	0.124	(2.407)	5.434
11	0.92	7.70	1.441	0.124	(0.624)	1.317
12	1.00	4.00	0.749	0.124	(0.324)	0.624

(Loss Rate Not Used)

Sum = 100.0 Sum = 17.2

Flood volume = Effective rainfall 1.44(In)
times area 34.0(Ac.)/[(In)/(Ft.)] = 4.1(Ac.Ft)

Total soil loss = 0.12(In)

Total soil loss = 0.352(Ac.Ft)

Total rainfall = 1.56(In)

Flood volume = 177139.4 Cubic Feet

Total soil loss = 15336.5 Cubic Feet

Peak flow rate of this hydrograph = 120.869(CFS)

+++++

1 - H O U R S T O R M
R u n o f f H y d r o g r a p h

Hydrograph in 5 Minute intervals ((CFS))

Time(h+m)	Volume Ac.Ft	Q(CFS)	0	50.0	100.0	150.0	200.0
0+ 5	0.0469	6.81	VQ				
0+10	0.1784	19.09	V Q				
0+15	0.3493	24.82	VQ				
0+20	0.5336	26.76	Q				
0+25	0.7399	29.95	Q V				
0+30	0.9653	32.73	Q V				
0+35	1.2163	36.45	Q V				
0+40	1.5229	44.52	Q V				
0+45	1.9475	61.65	Q V				
0+50	2.7639	118.54	Q V				
0+55	3.5963	120.87	Q V				
1+ 0	3.9266	47.96	Q				V
1+ 5	4.0476	17.56	Q				V
1+10	4.0643	2.43	Q				V
1+15	4.0666	0.33	Q				V

Unit Hydrograph Analysis

Copyright (c) CIVILCADD/CIVILDESIGN, 1989 - 2008, Version 8.1
Study date 02/22/23 File: Area0624100.out

+++++

Riverside County Synthetic Unit Hydrology Method
RCFC & WCD Manual date - April 1978

Program License Serial Number 6094

English (in-lb) Input Units Used
English Rainfall Data (Inches) Input Values Used

English Units used in output format

JACKRABBIT TRAIL
DEVELOPED UNIT HYDROGRAPH ANALYSIS
AREA 06
100-YEAR

Drainage Area = 34.00(Ac.) = 0.053 Sq. Mi.
Drainage Area for Depth-Area Areal Adjustment = 34.00(Ac.) =
0.053 Sq. Mi.
Length along longest watercourse = 1710.80(Ft.)
Length along longest watercourse measured to centroid =
1365.80(Ft.)
Length along longest watercourse = 0.324 Mi.
Length along longest watercourse measured to centroid = 0.259 Mi.
Difference in elevation = 122.50(Ft.)
Slope along watercourse = 378.0687 Ft./Mi.
Average Manning's 'N' = 0.015
Lag time = 0.045 Hr.
Lag time = 2.73 Min.
25% of lag time = 0.68 Min.
40% of lag time = 1.09 Min.
Unit time = 5.00 Min.
Duration of storm = 24 Hour(s)
User Entered Base Flow = 0.00(CFS)

2 YEAR Area rainfall data:

Area(Ac.)[1]	Rainfall(In)[2]	Weighting[1*2]
34.00	2.54	86.36

100 YEAR Area rainfall data:

Area(Ac.)[1]	Rainfall(In)[2]	Weighting[1*2]
34.00	6.18	210.12

STORM EVENT (YEAR) = 100.00
Area Averaged 2-Year Rainfall = 2.540(In)
Area Averaged 100-Year Rainfall = 6.180(In)

Point rain (area averaged) = 6.180(In)
Areal adjustment factor = 99.99 %
Adjusted average point rain = 6.180(In)

Sub-Area Data:

Area(Ac.)	Runoff Index	Impervious %
34.000	60.60	0.584

Total Area Entered = 34.00(Ac.)

RI	RI	Infil. Rate	Impervious	Adj. Infil. Rate	Area%	F
AMC2	AMC-3	(In/Hr)	(Dec.%)	(In/Hr)	(Dec.)	(In/Hr)
60.6	78.5	0.262	0.584	0.124	1.000	0.124
Sum (F) =						0.124

Area averaged mean soil loss (F) (In/Hr) = 0.124
Minimum soil loss rate ((In/Hr)) = 0.062
(for 24 hour storm duration)
Soil low loss rate (decimal) = 0.433

U n i t H y d r o g r a p h FOOTHILL S-Curve

Unit Hydrograph Data

Unit time period (hrs)	Time % of lag	Distribution Graph %	Unit Hydrograph (CFS)
1 0.083	183.398	38.785	13.290
2 0.167	366.795	51.546	17.663
3 0.250	550.193	8.138	2.789
4 0.333	733.590	1.531	0.524
Sum = 100.000		Sum=	34.266

The following loss rate calculations reflect use of the minimum calculated loss rate subtracted from the Storm Rain to produce the maximum Effective Rain value

Unit	Time (Hr.)	Pattern Percent	Storm Rain (In/Hr)	Loss rate(In./Hr)		Effective (In/Hr)
				Max	Low	
1	0.08	0.07	0.049	(0.220)	0.021	0.028
2	0.17	0.07	0.049	(0.219)	0.021	0.028
3	0.25	0.07	0.049	(0.219)	0.021	0.028
4	0.33	0.10	0.074	(0.218)	0.032	0.042
5	0.42	0.10	0.074	(0.217)	0.032	0.042
6	0.50	0.10	0.074	(0.216)	0.032	0.042
7	0.58	0.10	0.074	(0.215)	0.032	0.042
8	0.67	0.10	0.074	(0.214)	0.032	0.042
9	0.75	0.10	0.074	(0.214)	0.032	0.042
10	0.83	0.13	0.099	(0.213)	0.043	0.056
11	0.92	0.13	0.099	(0.212)	0.043	0.056
12	1.00	0.13	0.099	(0.211)	0.043	0.056
13	1.08	0.10	0.074	(0.210)	0.032	0.042
14	1.17	0.10	0.074	(0.209)	0.032	0.042
15	1.25	0.10	0.074	(0.209)	0.032	0.042
16	1.33	0.10	0.074	(0.208)	0.032	0.042
17	1.42	0.10	0.074	(0.207)	0.032	0.042
18	1.50	0.10	0.074	(0.206)	0.032	0.042
19	1.58	0.10	0.074	(0.205)	0.032	0.042
20	1.67	0.10	0.074	(0.204)	0.032	0.042
21	1.75	0.10	0.074	(0.204)	0.032	0.042
22	1.83	0.13	0.099	(0.203)	0.043	0.056
23	1.92	0.13	0.099	(0.202)	0.043	0.056
24	2.00	0.13	0.099	(0.201)	0.043	0.056
25	2.08	0.13	0.099	(0.200)	0.043	0.056
26	2.17	0.13	0.099	(0.199)	0.043	0.056
27	2.25	0.13	0.099	(0.199)	0.043	0.056
28	2.33	0.13	0.099	(0.198)	0.043	0.056
29	2.42	0.13	0.099	(0.197)	0.043	0.056
30	2.50	0.13	0.099	(0.196)	0.043	0.056
31	2.58	0.17	0.124	(0.195)	0.054	0.070
32	2.67	0.17	0.124	(0.195)	0.054	0.070
33	2.75	0.17	0.124	(0.194)	0.054	0.070
34	2.83	0.17	0.124	(0.193)	0.054	0.070
35	2.92	0.17	0.124	(0.192)	0.054	0.070
36	3.00	0.17	0.124	(0.191)	0.054	0.070
37	3.08	0.17	0.124	(0.191)	0.054	0.070
38	3.17	0.17	0.124	(0.190)	0.054	0.070
39	3.25	0.17	0.124	(0.189)	0.054	0.070
40	3.33	0.17	0.124	(0.188)	0.054	0.070
41	3.42	0.17	0.124	(0.188)	0.054	0.070
42	3.50	0.17	0.124	(0.187)	0.054	0.070
43	3.58	0.17	0.124	(0.186)	0.054	0.070
44	3.67	0.17	0.124	(0.185)	0.054	0.070
45	3.75	0.17	0.124	(0.184)	0.054	0.070
46	3.83	0.20	0.148	(0.184)	0.064	0.084
47	3.92	0.20	0.148	(0.183)	0.064	0.084
48	4.00	0.20	0.148	(0.182)	0.064	0.084
49	4.08	0.20	0.148	(0.181)	0.064	0.084
50	4.17	0.20	0.148	(0.181)	0.064	0.084
51	4.25	0.20	0.148	(0.180)	0.064	0.084
52	4.33	0.23	0.173	(0.179)	0.075	0.098

53	4.42	0.23	0.173	(0.178)	0.075	0.098
54	4.50	0.23	0.173	(0.177)	0.075	0.098
55	4.58	0.23	0.173	(0.177)	0.075	0.098
56	4.67	0.23	0.173	(0.176)	0.075	0.098
57	4.75	0.23	0.173	(0.175)	0.075	0.098
58	4.83	0.27	0.198	(0.174)	0.086	0.112
59	4.92	0.27	0.198	(0.174)	0.086	0.112
60	5.00	0.27	0.198	(0.173)	0.086	0.112
61	5.08	0.20	0.148	(0.172)	0.064	0.084
62	5.17	0.20	0.148	(0.171)	0.064	0.084
63	5.25	0.20	0.148	(0.171)	0.064	0.084
64	5.33	0.23	0.173	(0.170)	0.075	0.098
65	5.42	0.23	0.173	(0.169)	0.075	0.098
66	5.50	0.23	0.173	(0.168)	0.075	0.098
67	5.58	0.27	0.198	(0.168)	0.086	0.112
68	5.67	0.27	0.198	(0.167)	0.086	0.112
69	5.75	0.27	0.198	(0.166)	0.086	0.112
70	5.83	0.27	0.198	(0.165)	0.086	0.112
71	5.92	0.27	0.198	(0.165)	0.086	0.112
72	6.00	0.27	0.198	(0.164)	0.086	0.112
73	6.08	0.30	0.222	(0.163)	0.096	0.126
74	6.17	0.30	0.222	(0.163)	0.096	0.126
75	6.25	0.30	0.222	(0.162)	0.096	0.126
76	6.33	0.30	0.222	(0.161)	0.096	0.126
77	6.42	0.30	0.222	(0.160)	0.096	0.126
78	6.50	0.30	0.222	(0.160)	0.096	0.126
79	6.58	0.33	0.247	(0.159)	0.107	0.140
80	6.67	0.33	0.247	(0.158)	0.107	0.140
81	6.75	0.33	0.247	(0.158)	0.107	0.140
82	6.83	0.33	0.247	(0.157)	0.107	0.140
83	6.92	0.33	0.247	(0.156)	0.107	0.140
84	7.00	0.33	0.247	(0.155)	0.107	0.140
85	7.08	0.33	0.247	(0.155)	0.107	0.140
86	7.17	0.33	0.247	(0.154)	0.107	0.140
87	7.25	0.33	0.247	(0.153)	0.107	0.140
88	7.33	0.37	0.272	(0.153)	0.118	0.154
89	7.42	0.37	0.272	(0.152)	0.118	0.154
90	7.50	0.37	0.272	(0.151)	0.118	0.154
91	7.58	0.40	0.297	(0.151)	0.128	0.168
92	7.67	0.40	0.297	(0.150)	0.128	0.168
93	7.75	0.40	0.297	(0.149)	0.128	0.168
94	7.83	0.43	0.321	(0.148)	0.139	0.182
95	7.92	0.43	0.321	(0.148)	0.139	0.182
96	8.00	0.43	0.321	(0.147)	0.139	0.182
97	8.08	0.50	0.371	0.146 (0.161)		0.224
98	8.17	0.50	0.371	0.146 (0.161)		0.225
99	8.25	0.50	0.371	0.145 (0.161)		0.226
100	8.33	0.50	0.371	0.144 (0.161)		0.226
101	8.42	0.50	0.371	0.144 (0.161)		0.227
102	8.50	0.50	0.371	0.143 (0.161)		0.228
103	8.58	0.53	0.395	0.142 (0.171)		0.253
104	8.67	0.53	0.395	0.142 (0.171)		0.254
105	8.75	0.53	0.395	0.141 (0.171)		0.255
106	8.83	0.57	0.420	0.140 (0.182)		0.280

107	8.92	0.57	0.420	0.140	(0.182)	0.281
108	9.00	0.57	0.420	0.139	(0.182)	0.281
109	9.08	0.63	0.470	0.138	(0.203)	0.331
110	9.17	0.63	0.470	0.138	(0.203)	0.332
111	9.25	0.63	0.470	0.137	(0.203)	0.333
112	9.33	0.67	0.494	0.136	(0.214)	0.358
113	9.42	0.67	0.494	0.136	(0.214)	0.359
114	9.50	0.67	0.494	0.135	(0.214)	0.359
115	9.58	0.70	0.519	0.134	(0.225)	0.385
116	9.67	0.70	0.519	0.134	(0.225)	0.385
117	9.75	0.70	0.519	0.133	(0.225)	0.386
118	9.83	0.73	0.544	0.132	(0.235)	0.411
119	9.92	0.73	0.544	0.132	(0.235)	0.412
120	10.00	0.73	0.544	0.131	(0.235)	0.413
121	10.08	0.50	0.371	0.131	(0.161)	0.240
122	10.17	0.50	0.371	0.130	(0.161)	0.241
123	10.25	0.50	0.371	0.129	(0.161)	0.241
124	10.33	0.50	0.371	0.129	(0.161)	0.242
125	10.42	0.50	0.371	0.128	(0.161)	0.243
126	10.50	0.50	0.371	0.127	(0.161)	0.243
127	10.58	0.67	0.494	0.127	(0.214)	0.368
128	10.67	0.67	0.494	0.126	(0.214)	0.368
129	10.75	0.67	0.494	0.126	(0.214)	0.369
130	10.83	0.67	0.494	0.125	(0.214)	0.369
131	10.92	0.67	0.494	0.124	(0.214)	0.370
132	11.00	0.67	0.494	0.124	(0.214)	0.371
133	11.08	0.63	0.470	0.123	(0.203)	0.347
134	11.17	0.63	0.470	0.123	(0.203)	0.347
135	11.25	0.63	0.470	0.122	(0.203)	0.348
136	11.33	0.63	0.470	0.121	(0.203)	0.348
137	11.42	0.63	0.470	0.121	(0.203)	0.349
138	11.50	0.63	0.470	0.120	(0.203)	0.350
139	11.58	0.57	0.420	0.120	(0.182)	0.301
140	11.67	0.57	0.420	0.119	(0.182)	0.301
141	11.75	0.57	0.420	0.118	(0.182)	0.302
142	11.83	0.60	0.445	0.118	(0.193)	0.327
143	11.92	0.60	0.445	0.117	(0.193)	0.328
144	12.00	0.60	0.445	0.117	(0.193)	0.328
145	12.08	0.83	0.618	0.116	(0.268)	0.502
146	12.17	0.83	0.618	0.115	(0.268)	0.503
147	12.25	0.83	0.618	0.115	(0.268)	0.503
148	12.33	0.87	0.643	0.114	(0.278)	0.528
149	12.42	0.87	0.643	0.114	(0.278)	0.529
150	12.50	0.87	0.643	0.113	(0.278)	0.530
151	12.58	0.93	0.692	0.113	(0.300)	0.580
152	12.67	0.93	0.692	0.112	(0.300)	0.580
153	12.75	0.93	0.692	0.111	(0.300)	0.581
154	12.83	0.97	0.717	0.111	(0.310)	0.606
155	12.92	0.97	0.717	0.110	(0.310)	0.607
156	13.00	0.97	0.717	0.110	(0.310)	0.607
157	13.08	1.13	0.840	0.109	(0.364)	0.731
158	13.17	1.13	0.840	0.109	(0.364)	0.732
159	13.25	1.13	0.840	0.108	(0.364)	0.732
160	13.33	1.13	0.840	0.108	(0.364)	0.733

161	13.42	1.13	0.840	0.107	(0.364)	0.733
162	13.50	1.13	0.840	0.106	(0.364)	0.734
163	13.58	0.77	0.569	0.106	(0.246)	0.463
164	13.67	0.77	0.569	0.105	(0.246)	0.463
165	13.75	0.77	0.569	0.105	(0.246)	0.464
166	13.83	0.77	0.569	0.104	(0.246)	0.464
167	13.92	0.77	0.569	0.104	(0.246)	0.465
168	14.00	0.77	0.569	0.103	(0.246)	0.465
169	14.08	0.90	0.667	0.103	(0.289)	0.565
170	14.17	0.90	0.667	0.102	(0.289)	0.565
171	14.25	0.90	0.667	0.102	(0.289)	0.566
172	14.33	0.87	0.643	0.101	(0.278)	0.542
173	14.42	0.87	0.643	0.101	(0.278)	0.542
174	14.50	0.87	0.643	0.100	(0.278)	0.543
175	14.58	0.87	0.643	0.100	(0.278)	0.543
176	14.67	0.87	0.643	0.099	(0.278)	0.544
177	14.75	0.87	0.643	0.099	(0.278)	0.544
178	14.83	0.83	0.618	0.098	(0.268)	0.520
179	14.92	0.83	0.618	0.098	(0.268)	0.520
180	15.00	0.83	0.618	0.097	(0.268)	0.521
181	15.08	0.80	0.593	0.097	(0.257)	0.497
182	15.17	0.80	0.593	0.096	(0.257)	0.497
183	15.25	0.80	0.593	0.096	(0.257)	0.498
184	15.33	0.77	0.569	0.095	(0.246)	0.473
185	15.42	0.77	0.569	0.095	(0.246)	0.474
186	15.50	0.77	0.569	0.094	(0.246)	0.474
187	15.58	0.63	0.470	0.094	(0.203)	0.376
188	15.67	0.63	0.470	0.093	(0.203)	0.377
189	15.75	0.63	0.470	0.093	(0.203)	0.377
190	15.83	0.63	0.470	0.092	(0.203)	0.377
191	15.92	0.63	0.470	0.092	(0.203)	0.378
192	16.00	0.63	0.470	0.091	(0.203)	0.378
193	16.08	0.13	0.099	(0.091)	0.043	0.056
194	16.17	0.13	0.099	(0.090)	0.043	0.056
195	16.25	0.13	0.099	(0.090)	0.043	0.056
196	16.33	0.13	0.099	(0.089)	0.043	0.056
197	16.42	0.13	0.099	(0.089)	0.043	0.056
198	16.50	0.13	0.099	(0.088)	0.043	0.056
199	16.58	0.10	0.074	(0.088)	0.032	0.042
200	16.67	0.10	0.074	(0.088)	0.032	0.042
201	16.75	0.10	0.074	(0.087)	0.032	0.042
202	16.83	0.10	0.074	(0.087)	0.032	0.042
203	16.92	0.10	0.074	(0.086)	0.032	0.042
204	17.00	0.10	0.074	(0.086)	0.032	0.042
205	17.08	0.17	0.124	(0.085)	0.054	0.070
206	17.17	0.17	0.124	(0.085)	0.054	0.070
207	17.25	0.17	0.124	(0.085)	0.054	0.070
208	17.33	0.17	0.124	(0.084)	0.054	0.070
209	17.42	0.17	0.124	(0.084)	0.054	0.070
210	17.50	0.17	0.124	(0.083)	0.054	0.070
211	17.58	0.17	0.124	(0.083)	0.054	0.070
212	17.67	0.17	0.124	(0.082)	0.054	0.070
213	17.75	0.17	0.124	(0.082)	0.054	0.070
214	17.83	0.13	0.099	(0.082)	0.043	0.056

215	17.92	0.13	0.099	(0.081)	0.043	0.056
216	18.00	0.13	0.099	(0.081)	0.043	0.056
217	18.08	0.13	0.099	(0.080)	0.043	0.056
218	18.17	0.13	0.099	(0.080)	0.043	0.056
219	18.25	0.13	0.099	(0.080)	0.043	0.056
220	18.33	0.13	0.099	(0.079)	0.043	0.056
221	18.42	0.13	0.099	(0.079)	0.043	0.056
222	18.50	0.13	0.099	(0.078)	0.043	0.056
223	18.58	0.10	0.074	(0.078)	0.032	0.042
224	18.67	0.10	0.074	(0.078)	0.032	0.042
225	18.75	0.10	0.074	(0.077)	0.032	0.042
226	18.83	0.07	0.049	(0.077)	0.021	0.028
227	18.92	0.07	0.049	(0.077)	0.021	0.028
228	19.00	0.07	0.049	(0.076)	0.021	0.028
229	19.08	0.10	0.074	(0.076)	0.032	0.042
230	19.17	0.10	0.074	(0.076)	0.032	0.042
231	19.25	0.10	0.074	(0.075)	0.032	0.042
232	19.33	0.13	0.099	(0.075)	0.043	0.056
233	19.42	0.13	0.099	(0.074)	0.043	0.056
234	19.50	0.13	0.099	(0.074)	0.043	0.056
235	19.58	0.10	0.074	(0.074)	0.032	0.042
236	19.67	0.10	0.074	(0.073)	0.032	0.042
237	19.75	0.10	0.074	(0.073)	0.032	0.042
238	19.83	0.07	0.049	(0.073)	0.021	0.028
239	19.92	0.07	0.049	(0.072)	0.021	0.028
240	20.00	0.07	0.049	(0.072)	0.021	0.028
241	20.08	0.10	0.074	(0.072)	0.032	0.042
242	20.17	0.10	0.074	(0.072)	0.032	0.042
243	20.25	0.10	0.074	(0.071)	0.032	0.042
244	20.33	0.10	0.074	(0.071)	0.032	0.042
245	20.42	0.10	0.074	(0.071)	0.032	0.042
246	20.50	0.10	0.074	(0.070)	0.032	0.042
247	20.58	0.10	0.074	(0.070)	0.032	0.042
248	20.67	0.10	0.074	(0.070)	0.032	0.042
249	20.75	0.10	0.074	(0.069)	0.032	0.042
250	20.83	0.07	0.049	(0.069)	0.021	0.028
251	20.92	0.07	0.049	(0.069)	0.021	0.028
252	21.00	0.07	0.049	(0.069)	0.021	0.028
253	21.08	0.10	0.074	(0.068)	0.032	0.042
254	21.17	0.10	0.074	(0.068)	0.032	0.042
255	21.25	0.10	0.074	(0.068)	0.032	0.042
256	21.33	0.07	0.049	(0.068)	0.021	0.028
257	21.42	0.07	0.049	(0.067)	0.021	0.028
258	21.50	0.07	0.049	(0.067)	0.021	0.028
259	21.58	0.10	0.074	(0.067)	0.032	0.042
260	21.67	0.10	0.074	(0.067)	0.032	0.042
261	21.75	0.10	0.074	(0.066)	0.032	0.042
262	21.83	0.07	0.049	(0.066)	0.021	0.028
263	21.92	0.07	0.049	(0.066)	0.021	0.028
264	22.00	0.07	0.049	(0.066)	0.021	0.028
265	22.08	0.10	0.074	(0.065)	0.032	0.042
266	22.17	0.10	0.074	(0.065)	0.032	0.042
267	22.25	0.10	0.074	(0.065)	0.032	0.042
268	22.33	0.07	0.049	(0.065)	0.021	0.028

269	22.42	0.07	0.049	(0.065)	0.021	0.028
270	22.50	0.07	0.049	(0.064)	0.021	0.028
271	22.58	0.07	0.049	(0.064)	0.021	0.028
272	22.67	0.07	0.049	(0.064)	0.021	0.028
273	22.75	0.07	0.049	(0.064)	0.021	0.028
274	22.83	0.07	0.049	(0.064)	0.021	0.028
275	22.92	0.07	0.049	(0.064)	0.021	0.028
276	23.00	0.07	0.049	(0.063)	0.021	0.028
277	23.08	0.07	0.049	(0.063)	0.021	0.028
278	23.17	0.07	0.049	(0.063)	0.021	0.028
279	23.25	0.07	0.049	(0.063)	0.021	0.028
280	23.33	0.07	0.049	(0.063)	0.021	0.028
281	23.42	0.07	0.049	(0.063)	0.021	0.028
282	23.50	0.07	0.049	(0.063)	0.021	0.028
283	23.58	0.07	0.049	(0.062)	0.021	0.028
284	23.67	0.07	0.049	(0.062)	0.021	0.028
285	23.75	0.07	0.049	(0.062)	0.021	0.028
286	23.83	0.07	0.049	(0.062)	0.021	0.028
287	23.92	0.07	0.049	(0.062)	0.021	0.028
288	24.00	0.07	0.049	(0.062)	0.021	0.028

(Loss Rate Not Used)

Sum = 100.0 Sum = 53.2

Flood volume = Effective rainfall 4.44(In)
times area 34.0(Ac.)/[(In)/(Ft.)] = 12.6(Ac.Ft)
Total soil loss = 1.74(In)
Total soil loss = 4.937(Ac.Ft)
Total rainfall = 6.18(In)
Flood volume = 547617.3 Cubic Feet
Total soil loss = 215067.6 Cubic Feet

Peak flow rate of this hydrograph = 25.150(CFS)

+++++

24 - H O U R S T O R M
R u n o f f H y d r o g r a p h

Hydrograph in 5 Minute intervals ((CFS))

Time(h+m)	Volume	Ac.Ft	Q(CFS)	0	7.5	15.0	22.5	30.0
0+ 5	0.0026	0.37	Q					
0+10	0.0085	0.87	VQ					
0+15	0.0151	0.95	VQ					
0+20	0.0230	1.15	VQ					
0+25	0.0326	1.40	VQ					
0+30	0.0424	1.43	VQ					
0+35	0.0524	1.44	VQ					
0+40	0.0623	1.44	VQ					
0+45	0.0722	1.44	VQ					
0+50	0.0834	1.63	V Q					
0+55	0.0964	1.88	V Q					
1+ 0	0.1095	1.91	V Q					
1+ 5	0.1215	1.74	V Q					

1+10	0.1317	1.49	VQ				
1+15	0.1417	1.45	VQ				
1+20	0.1517	1.44	VQ				
1+25	0.1616	1.44	VQ				
1+30	0.1715	1.44	VQ				
1+35	0.1814	1.44	VQ				
1+40	0.1914	1.44	VQ				
1+45	0.2013	1.44	VQ				
1+50	0.2125	1.63	V Q				
1+55	0.2254	1.88	V Q				
2+ 0	0.2386	1.91	V Q				
2+ 5	0.2518	1.92	V Q				
2+10	0.2651	1.92	V Q				
2+15	0.2783	1.92	V Q				
2+20	0.2915	1.92	V Q				
2+25	0.3048	1.92	V Q				
2+30	0.3180	1.92	VQ				
2+35	0.3325	2.11	VQ				
2+40	0.3488	2.36	V Q				
2+45	0.3653	2.40	V Q				
2+50	0.3818	2.40	V Q				
2+55	0.3984	2.40	V Q				
3+ 0	0.4149	2.40	V Q				
3+ 5	0.4314	2.40	V Q				
3+10	0.4480	2.40	V Q				
3+15	0.4645	2.40	V Q				
3+20	0.4811	2.40	V Q				
3+25	0.4976	2.40	V Q				
3+30	0.5142	2.40	V Q				
3+35	0.5307	2.40	V Q				
3+40	0.5473	2.40	V Q				
3+45	0.5638	2.40	V Q				
3+50	0.5816	2.59	V Q				
3+55	0.6012	2.84	V Q				
4+ 0	0.6210	2.88	V Q				
4+ 5	0.6408	2.88	VQ				
4+10	0.6607	2.88	VQ				
4+15	0.6805	2.88	VQ				
4+20	0.7017	3.07	V Q				
4+25	0.7245	3.32	V Q				
4+30	0.7476	3.36	V Q				
4+35	0.7708	3.36	V Q				
4+40	0.7940	3.36	V Q				
4+45	0.8171	3.36	V Q				
4+50	0.8416	3.55	V Q				
4+55	0.8677	3.80	V Q				
5+ 0	0.8942	3.84	V Q				
5+ 5	0.9181	3.47	V Q				
5+10	0.9386	2.98	VQ				
5+15	0.9585	2.90	Q				
5+20	0.9797	3.07	VQ				
5+25	1.0025	3.32	VQ				
5+30	1.0256	3.36	VQ				
5+35	1.0501	3.55	VQ				

5+40	1.0762	3.80	V Q				
5+45	1.1026	3.84	V Q				
5+50	1.1291	3.84	V Q				
5+55	1.1556	3.84	V Q				
6+ 0	1.1821	3.84	V Q				
6+ 5	1.2098	4.03	V Q				
6+10	1.2393	4.28	V Q				
6+15	1.2690	4.32	VQ				
6+20	1.2988	4.32	VQ				
6+25	1.3286	4.32	VQ				
6+30	1.3584	4.32	VQ				
6+35	1.3894	4.51	V Q				
6+40	1.4222	4.76	V Q				
6+45	1.4552	4.80	V Q				
6+50	1.4883	4.80	V Q				
6+55	1.5214	4.80	V Q				
7+ 0	1.5545	4.80	V Q				
7+ 5	1.5876	4.80	VQ				
7+10	1.6207	4.80	VQ				
7+15	1.6538	4.80	VQ				
7+20	1.6882	4.99	VQ				
7+25	1.7242	5.24	VQ				
7+30	1.7606	5.28	V Q				
7+35	1.7983	5.47	V Q				
7+40	1.8377	5.72	V Q				
7+45	1.8773	5.76	V Q				
7+50	1.9183	5.95	VQ				
7+55	1.9610	6.20	V Q				
8+ 0	2.0040	6.24	V Q				
8+ 5	2.0509	6.81	V Q				
8+10	2.1030	7.56	V Q				
8+15	2.1560	7.70	V Q				
8+20	2.2093	7.75	V Q				
8+25	2.2628	7.77	V Q				
8+30	2.3165	7.79	V Q				
8+35	2.3726	8.14	V Q				
8+40	2.4319	8.60	V Q				
8+45	2.4917	8.70	V Q				
8+50	2.5541	9.06	V Q				
8+55	2.6197	9.52	V Q				
9+ 0	2.6859	9.61	V Q				
9+ 5	2.7569	10.30	V Q				
9+10	2.8340	11.20	V Q				
9+15	2.9123	11.36	V Q				
9+20	2.9931	11.74	V Q				
9+25	3.0771	12.20	V Q				
9+30	3.1617	12.29	V Q				
9+35	3.2489	12.65	V Q				
9+40	3.3392	13.11	V Q				
9+45	3.4301	13.20	V Q				
9+50	3.5235	13.57	V Q				
9+55	3.6201	14.03	V Q				
10+ 0	3.7174	14.12	V Q				
10+ 5	3.7990	11.85	V Q				

10+10	3.8597	8.81		QV			
10+15	3.9172	8.35		QV			
10+20	3.9742	8.28		QV			
10+25	4.0314	8.31		QV			
10+30	4.0888	8.33		Q V			
10+35	4.1576	9.99		Q			
10+40	4.2416	12.20		V Q			
10+45	4.3281	12.56		V Q			
10+50	4.4152	12.65		V Q			
10+55	4.5025	12.67		V Q			
11+ 0	4.5899	12.69		V Q			
11+ 5	4.6752	12.38		V Q			
11+10	4.7576	11.97		Q			
11+15	4.8397	11.92		Q			
11+20	4.9218	11.93		Q			
11+25	5.0041	11.95		Q			
11+30	5.0865	11.97		QV			
11+35	5.1646	11.33		QV			
11+40	5.2367	10.48		Q V			
11+45	5.3081	10.36		Q V			
11+50	5.3817	10.68		Q V			
11+55	5.4584	11.14		Q V			
12+ 0	5.5357	11.23		Q V			
12+ 5	5.6291	13.56		VQ			
12+10	5.7437	16.64		V Q			
12+15	5.8618	17.14		V Q			
12+20	5.9829	17.58		V Q			
12+25	6.1071	18.04		V Q			
12+30	6.2320	18.13		V Q			
12+35	6.3616	18.82		V Q			
12+40	6.4973	19.71		V Q			
12+45	6.6342	19.87		V Q			
12+50	6.7736	20.24		V Q			
12+55	6.9161	20.70		V Q			
13+ 0	7.0593	20.79		V Q			
13+ 5	7.2140	22.46		V Q			
13+10	7.3839	24.67		V Q			
13+15	7.5562	25.03		V Q			
13+20	7.7292	25.11		V Q			
13+25	7.9023	25.13		V Q			
13+30	8.0755	25.15		V Q			
13+35	8.2239	21.55		V Q			
13+40	8.3394	16.77		Q V			
13+45	8.4498	16.03		Q V			
13+50	8.5593	15.90		Q V			
13+55	8.6689	15.92		Q V			
14+ 0	8.7787	15.94		Q V			
14+ 5	8.8977	17.27		Q V			
14+10	9.0288	19.04		Q V			
14+15	9.1619	19.33		Q V			
14+20	9.2933	19.07		Q V			
14+25	9.4217	18.65		Q V			
14+30	9.5498	18.60		Q V			
14+35	9.6780	18.61		Q V			

14+40	9.8062	18.62				Q	V
14+45	9.9346	18.64				Q	V
14+50	10.0609	18.33				Q	V
14+55	10.1842	17.91				Q	V
15+ 0	10.3072	17.86				Q	V
15+ 5	10.4280	17.53				Q	V
15+10	10.5458	17.11				Q	V
15+15	10.6634	17.06				Q	V
15+20	10.7786	16.74				Q	V
15+25	10.8910	16.32				Q	V
15+30	11.0030	16.27				Q	V
15+35	11.1060	14.95			Q		V
15+40	11.1971	13.22			Q		V
15+45	11.2864	12.96			Q		V
15+50	11.3754	12.93			Q		V
15+55	11.4646	12.94			Q		V
16+ 0	11.5538	12.96			Q		V
16+ 5	11.6137	8.68		Q			V
16+10	11.6342	2.99	Q				V
16+15	11.6486	2.09	Q				V
16+20	11.6619	1.92	Q				V
16+25	11.6751	1.92	Q				V
16+30	11.6884	1.92	Q				V
16+35	11.7003	1.74	Q				V
16+40	11.7106	1.49	Q				V
16+45	11.7205	1.45	Q				V
16+50	11.7305	1.44	Q				V
16+55	11.7404	1.44	Q				V
17+ 0	11.7503	1.44	Q				V
17+ 5	11.7628	1.81	Q				V
17+10	11.7787	2.31	Q				V
17+15	11.7952	2.39	Q				V
17+20	11.8117	2.40	Q				V
17+25	11.8283	2.40	Q				V
17+30	11.8448	2.40	Q				V
17+35	11.8613	2.40	Q				V
17+40	11.8779	2.40	Q				V
17+45	11.8944	2.40	Q				V
17+50	11.9097	2.22	Q				V
17+55	11.9233	1.97	Q				V
18+ 0	11.9365	1.93	Q				V
18+ 5	11.9498	1.92	Q				V
18+10	11.9630	1.92	Q				V
18+15	11.9763	1.92	Q				V
18+20	11.9895	1.92	Q				V
18+25	12.0027	1.92	Q				V
18+30	12.0160	1.92	Q				V
18+35	12.0279	1.74	Q				V
18+40	12.0382	1.49	Q				V
18+45	12.0481	1.45	Q				V
18+50	12.0568	1.26	Q				V
18+55	12.0637	1.01	Q				V
19+ 0	12.0704	0.97	Q				V
19+ 5	12.0783	1.15	Q				V

19+10	12.0879	1.40	Q				V
19+15	12.0978	1.43	Q				V
19+20	12.1090	1.63	Q				V
19+25	12.1219	1.88	Q				V
19+30	12.1351	1.91	Q				V
19+35	12.1470	1.74	Q				V
19+40	12.1573	1.49	Q				V
19+45	12.1673	1.45	Q				V
19+50	12.1759	1.26	Q				V
19+55	12.1829	1.01	Q				V
20+ 0	12.1895	0.97	Q				V
20+ 5	12.1974	1.15	Q				V
20+10	12.2070	1.40	Q				V
20+15	12.2169	1.43	Q				V
20+20	12.2268	1.44	Q				V
20+25	12.2368	1.44	Q				V
20+30	12.2467	1.44	Q				V
20+35	12.2566	1.44	Q				V
20+40	12.2665	1.44	Q				V
20+45	12.2765	1.44	Q				V
20+50	12.2851	1.26	Q				V
20+55	12.2921	1.01	Q				V
21+ 0	12.2987	0.97	Q				V
21+ 5	12.3066	1.15	Q				V
21+10	12.3162	1.40	Q				V
21+15	12.3261	1.43	Q				V
21+20	12.3348	1.26	Q				V
21+25	12.3417	1.01	Q				V
21+30	12.3484	0.97	Q				V
21+35	12.3563	1.15	Q				V
21+40	12.3659	1.40	Q				V
21+45	12.3758	1.43	Q				V
21+50	12.3844	1.26	Q				V
21+55	12.3913	1.01	Q				V
22+ 0	12.3980	0.97	Q				V
22+ 5	12.4059	1.15	Q				V
22+10	12.4155	1.40	Q				V
22+15	12.4254	1.43	Q				V
22+20	12.4340	1.26	Q				V
22+25	12.4410	1.01	Q				V
22+30	12.4476	0.97	Q				V
22+35	12.4543	0.96	Q				V
22+40	12.4609	0.96	Q				V
22+45	12.4675	0.96	Q				V
22+50	12.4741	0.96	Q				V
22+55	12.4807	0.96	Q				V
23+ 0	12.4874	0.96	Q				V
23+ 5	12.4940	0.96	Q				V
23+10	12.5006	0.96	Q				V
23+15	12.5072	0.96	Q				V
23+20	12.5138	0.96	Q				V
23+25	12.5204	0.96	Q				V
23+30	12.5271	0.96	Q				V
23+35	12.5337	0.96	Q				V

23+40	12.5403	0.96	Q				V
23+45	12.5469	0.96	Q				V
23+50	12.5535	0.96	Q				V
23+55	12.5602	0.96	Q				V
24+ 0	12.5668	0.96	Q				V
24+ 5	12.5708	0.59	Q				V
24+10	12.5715	0.09	Q				V
24+15	12.5716	0.01	Q				V

Unit Hydrograph Analysis

Copyright (c) CIVILCADD/CIVILDESIGN, 1989 - 2008, Version 8.1
Study date 11/09/20 File: AREA131100.out

+++++

Riverside County Synthetic Unit Hydrology Method
RCFC & WCD Manual date - April 1978

Program License Serial Number 6094

English (in-lb) Input Units Used
English Rainfall Data (Inches) Input Values Used

English Units used in output format

BEAUMONT POINTE
DEVELOPED UNIT HYDROGRAPH ANALYSIS
AREA 13
100-YEAR

Drainage Area = 88.72(Ac.) = 0.139 Sq. Mi.
Drainage Area for Depth-Area Area Adjustment = 88.72(Ac.) = 0.139
Sq. Mi.
Length along longest watercourse = 2709.80(Ft.)
Length along longest watercourse measured to centroid = 2303.80(Ft.)
Length along longest watercourse = 0.513 Mi.
Length along longest watercourse measured to centroid = 0.436 Mi.
Difference in elevation = 32.80(Ft.)
Slope along watercourse = 63.9103 Ft./Mi.
Average Manning's 'N' = 0.015
Lag time = 0.093 Hr.
Lag time = 5.55 Min.
25% of lag time = 1.39 Min.
40% of lag time = 2.22 Min.
Unit time = 5.00 Min.
Duration of storm = 1 Hour(s)
User Entered Base Flow = 0.00(CFS)

2 YEAR Area rainfall data:

Area(Ac.)[1]	Rainfall(In)[2]	weighting[1*2]
88.72	0.55	48.88

100 YEAR Area rainfall data:

Area(Ac.)[1]	Rainfall(In)[2]	weighting[1*2]
88.72	1.56	138.40

STORM EVENT (YEAR) = 100.00
Area Averaged 2-Year Rainfall = 0.551(In)
Area Averaged 100-Year Rainfall = 1.560(In)

Point rain (area averaged) = 1.560(In)
Area adjustment factor = 99.92 %

Adjusted average point rain = 1.559(In)

Sub-Area Data:

Area(Ac.) Runoff Index Impervious %
88.720 58.20 0.603
Total Area Entered = 88.72(Ac.)

RI	RI	Infil. Rate	Impervious	Adj. Infil. Rate	Area%	F
AMC2	AMC-3	(In/Hr)	(Dec.)	(In/Hr)	(Dec.)	(In/Hr)
58.2	76.6	0.285	0.603	0.130	1.000	0.130
						Sum (F) = 0.130

Area averaged mean soil loss (F) (In/Hr) = 0.130

Minimum soil loss rate ((In/Hr)) = 0.065

(for 24 hour storm duration)

Soil loss rate (decimal) = 0.418

Slope of intensity-duration curve for a 1 hour storm =0.5300

U n i t H y d r o g r a p h
FOOTHILL S-Curve

Unit Hydrograph Data

Unit time period (hrs)	Time % of lag	Distribution Graph %	Unit Hydrograph (CFS)
1	0.083	90.060	11.290
2	0.167	180.120	53.524
3	0.250	270.180	20.793
4	0.333	360.239	8.570
5	0.417	450.299	3.631
6	0.500	540.359	1.109
7	0.583	630.419	0.646
8	0.667	720.479	0.436
		Sum = 100.000	Sum= 89.413

The following loss rate calculations reflect use of the minimum calculated loss rate subtracted from the Storm Rain to produce the maximum Effective Rain value

Unit Time (Hr.)	Pattern Percent	Storm Rain (In/Hr)	Loss rate(In./Hr)		Effective (In/Hr)
			Max	Low	
1	0.08	3.40	0.130	(0.266)	0.506
2	0.17	4.70	0.130	(0.367)	0.749
3	0.25	4.70	0.130	(0.367)	0.749
4	0.33	5.10	0.130	(0.399)	0.824
5	0.42	5.80	0.130	(0.453)	0.955
6	0.50	5.90	0.130	(0.461)	0.973
7	0.58	7.10	0.130	(0.555)	1.198
8	0.67	8.70	0.130	(0.680)	1.497
9	0.75	13.20	0.130	(1.032)	2.339
10	0.83	29.70	0.130	(2.322)	5.425
11	0.92	7.70	0.130	(0.602)	1.310
12	1.00	4.00	0.130	(0.313)	0.618

(Loss Rate Not Used)

Sum = 100.0 Sum = 17.1

Flood volume = Effective rainfall 1.43(In)

times area 88.7(Ac.)/[(In)/(Ft.)] = 10.6(Ac.Ft)

Total soil loss = 0.13(In)

Total soil loss = 0.962(Ac.Ft)

Total rainfall = 1.56(In)

Flood volume = 460086.4 Cubic Feet

Total soil loss = 41913.3 Cubic Feet

 Peak flow rate of this hydrograph = 333.721(CFS)

+++++
 1 - H O U R S T O R M
 R u n o f f H y d r o g r a p h

Hydrograph in 5 Minute intervals ((CFS))

Time(h+m)	Volume Ac.Ft	Q(CFS)	0	100.0	200.0	300.0	400.0
0+ 5	0.0352	5.11	Q				
0+10	0.2541	31.78	V	Q			
0+15	0.6180	52.84	V	Q			
0+20	1.0449	61.99	V	Q			
0+25	1.5298	70.41	V	Q			
0+30	2.0777	79.55		Q			
0+35	2.6717	86.25		Q	V		
0+40	3.3739	101.96		Q	V		
0+45	4.2672	129.70		Q	V		
0+50	5.7045	208.70			QV		
0+55	8.0028	333.72				V	Q
1+ 0	9.3445	194.81			Q		V
1+ 5	10.0726	105.71		Q			V
1+10	10.3674	42.82	Q				V
1+15	10.4798	16.31	Q				V
1+20	10.5305	7.36	Q				V
1+25	10.5545	3.49	Q				V
1+30	10.5605	0.87	Q				V
1+35	10.5621	0.24	Q				V

Unit Hydrograph Analysis

Copyright (c) CIVILCADD/CIVILDESIGN, 1989 - 2008, Version 8.1
Study date 11/09/20 File: AREA1324100.out

+++++

Riverside County Synthetic Unit Hydrology Method
RCFC & WCD Manual date - April 1978

Program License Serial Number 6094

English (in-lb) Input Units Used
English Rainfall Data (Inches) Input Values Used

English Units used in output format

BEAUMONT POINTE
DEVELOPED UNIT HYDROGRAPH ANALYSIS
AREA 13
100-YEAR

Drainage Area = 88.72(Ac.) = 0.139 Sq. Mi.
Drainage Area for Depth-Area Area Adjustment = 88.72(Ac.) = 0.139
Sq. Mi.
Length along longest watercourse = 2709.80(Ft.)
Length along longest watercourse measured to centroid = 2303.80(Ft.)
Length along longest watercourse = 0.513 Mi.
Length along longest watercourse measured to centroid = 0.436 Mi.
Difference in elevation = 32.80(Ft.)
Slope along watercourse = 63.9103 Ft./Mi.
Average Manning's 'N' = 0.015
Lag time = 0.093 Hr.
Lag time = 5.55 Min.
25% of lag time = 1.39 Min.
40% of lag time = 2.22 Min.
Unit time = 5.00 Min.
Duration of storm = 24 Hour(s)
User Entered Base Flow = 0.00(CFS)

2 YEAR Area rainfall data:

Area(Ac.)[1]	Rainfall(In)[2]	weighting[1*2]
88.72	2.54	225.35

100 YEAR Area rainfall data:

Area(Ac.)[1]	Rainfall(In)[2]	weighting[1*2]
88.72	6.18	548.29

STORM EVENT (YEAR) = 100.00
Area Averaged 2-Year Rainfall = 2.540(In)
Area Averaged 100-Year Rainfall = 6.180(In)

Point rain (area averaged) = 6.180(In)
Area adjustment factor = 99.98 %

Adjusted average point rain = 6.179(In)

Sub-Area Data:

Area(Ac.) Runoff Index Impervious %
 88.720 58.20 0.603
 Total Area Entered = 88.72(Ac.)

RI	RI	Infil. Rate	Impervious	Adj. Infil. Rate	Area%	F
AMC2	AMC-3	(In/Hr)	(Dec.)	(In/Hr)	(Dec.)	(In/Hr)
58.2	76.6	0.285	0.603	0.130	1.000	0.130
						Sum (F) = 0.130

Area averaged mean soil loss (F) (In/Hr) = 0.130

Minimum soil loss rate ((In/Hr)) = 0.065

(for 24 hour storm duration)

Soil loss rate (decimal) = 0.418

Unit Hydrograph
 FOOTHILL S-Curve

Unit Hydrograph Data

Unit time period (hrs)	Time % of lag	Distribution Graph %	Unit Hydrograph (CFS)
1	0.083	90.060	11.290
2	0.167	180.120	53.524
3	0.250	270.180	20.793
4	0.333	360.239	8.570
5	0.417	450.299	3.631
6	0.500	540.359	1.109
7	0.583	630.419	0.646
8	0.667	720.479	0.436
		Sum = 100.000	Sum= 89.413

The following loss rate calculations reflect use of the minimum calculated loss rate subtracted from the Storm Rain to produce the maximum Effective Rain value

Unit Time (Hr.)	Pattern Percent	Storm Rain (In/Hr)	Loss rate(In./Hr)		Effective (In/Hr)
			Max	Low	
1	0.08	0.07	(0.231)	0.021	0.029
2	0.17	0.07	(0.230)	0.021	0.029
3	0.25	0.07	(0.229)	0.021	0.029
4	0.33	0.10	(0.228)	0.031	0.043
5	0.42	0.10	(0.227)	0.031	0.043
6	0.50	0.10	(0.226)	0.031	0.043
7	0.58	0.10	(0.225)	0.031	0.043
8	0.67	0.10	(0.225)	0.031	0.043
9	0.75	0.10	(0.224)	0.031	0.043
10	0.83	0.13	(0.223)	0.041	0.058
11	0.92	0.13	(0.222)	0.041	0.058
12	1.00	0.13	(0.221)	0.041	0.058
13	1.08	0.10	(0.220)	0.031	0.043
14	1.17	0.10	(0.219)	0.031	0.043
15	1.25	0.10	(0.218)	0.031	0.043
16	1.33	0.10	(0.218)	0.031	0.043
17	1.42	0.10	(0.217)	0.031	0.043
18	1.50	0.10	(0.216)	0.031	0.043
19	1.58	0.10	(0.215)	0.031	0.043
20	1.67	0.10	(0.214)	0.031	0.043
21	1.75	0.10	(0.213)	0.031	0.043
22	1.83	0.13	(0.212)	0.041	0.058
23	1.92	0.13	(0.211)	0.041	0.058

24	2.00	0.13	0.099	(0.211)	0.041	0.058
25	2.08	0.13	0.099	(0.210)	0.041	0.058
26	2.17	0.13	0.099	(0.209)	0.041	0.058
27	2.25	0.13	0.099	(0.208)	0.041	0.058
28	2.33	0.13	0.099	(0.207)	0.041	0.058
29	2.42	0.13	0.099	(0.206)	0.041	0.058
30	2.50	0.13	0.099	(0.206)	0.041	0.058
31	2.58	0.17	0.124	(0.205)	0.052	0.072
32	2.67	0.17	0.124	(0.204)	0.052	0.072
33	2.75	0.17	0.124	(0.203)	0.052	0.072
34	2.83	0.17	0.124	(0.202)	0.052	0.072
35	2.92	0.17	0.124	(0.201)	0.052	0.072
36	3.00	0.17	0.124	(0.201)	0.052	0.072
37	3.08	0.17	0.124	(0.200)	0.052	0.072
38	3.17	0.17	0.124	(0.199)	0.052	0.072
39	3.25	0.17	0.124	(0.198)	0.052	0.072
40	3.33	0.17	0.124	(0.197)	0.052	0.072
41	3.42	0.17	0.124	(0.196)	0.052	0.072
42	3.50	0.17	0.124	(0.196)	0.052	0.072
43	3.58	0.17	0.124	(0.195)	0.052	0.072
44	3.67	0.17	0.124	(0.194)	0.052	0.072
45	3.75	0.17	0.124	(0.193)	0.052	0.072
46	3.83	0.20	0.148	(0.192)	0.062	0.086
47	3.92	0.20	0.148	(0.191)	0.062	0.086
48	4.00	0.20	0.148	(0.191)	0.062	0.086
49	4.08	0.20	0.148	(0.190)	0.062	0.086
50	4.17	0.20	0.148	(0.189)	0.062	0.086
51	4.25	0.20	0.148	(0.188)	0.062	0.086
52	4.33	0.23	0.173	(0.187)	0.072	0.101
53	4.42	0.23	0.173	(0.187)	0.072	0.101
54	4.50	0.23	0.173	(0.186)	0.072	0.101
55	4.58	0.23	0.173	(0.185)	0.072	0.101
56	4.67	0.23	0.173	(0.184)	0.072	0.101
57	4.75	0.23	0.173	(0.183)	0.072	0.101
58	4.83	0.27	0.198	(0.183)	0.083	0.115
59	4.92	0.27	0.198	(0.182)	0.083	0.115
60	5.00	0.27	0.198	(0.181)	0.083	0.115
61	5.08	0.20	0.148	(0.180)	0.062	0.086
62	5.17	0.20	0.148	(0.180)	0.062	0.086
63	5.25	0.20	0.148	(0.179)	0.062	0.086
64	5.33	0.23	0.173	(0.178)	0.072	0.101
65	5.42	0.23	0.173	(0.177)	0.072	0.101
66	5.50	0.23	0.173	(0.176)	0.072	0.101
67	5.58	0.27	0.198	(0.176)	0.083	0.115
68	5.67	0.27	0.198	(0.175)	0.083	0.115
69	5.75	0.27	0.198	(0.174)	0.083	0.115
70	5.83	0.27	0.198	(0.173)	0.083	0.115
71	5.92	0.27	0.198	(0.173)	0.083	0.115
72	6.00	0.27	0.198	(0.172)	0.083	0.115
73	6.08	0.30	0.222	(0.171)	0.093	0.129
74	6.17	0.30	0.222	(0.170)	0.093	0.129
75	6.25	0.30	0.222	(0.170)	0.093	0.129
76	6.33	0.30	0.222	(0.169)	0.093	0.129
77	6.42	0.30	0.222	(0.168)	0.093	0.129
78	6.50	0.30	0.222	(0.167)	0.093	0.129
79	6.58	0.33	0.247	(0.166)	0.103	0.144
80	6.67	0.33	0.247	(0.166)	0.103	0.144
81	6.75	0.33	0.247	(0.165)	0.103	0.144
82	6.83	0.33	0.247	(0.164)	0.103	0.144
83	6.92	0.33	0.247	(0.164)	0.103	0.144
84	7.00	0.33	0.247	(0.163)	0.103	0.144
85	7.08	0.33	0.247	(0.162)	0.103	0.144
86	7.17	0.33	0.247	(0.161)	0.103	0.144
87	7.25	0.33	0.247	(0.161)	0.103	0.144
88	7.33	0.37	0.272	(0.160)	0.114	0.158
89	7.42	0.37	0.272	(0.159)	0.114	0.158

90	7.50	0.37	0.272	(0.158)	0.114	0.158
91	7.58	0.40	0.297	(0.158)	0.124	0.173
92	7.67	0.40	0.297	(0.157)	0.124	0.173
93	7.75	0.40	0.297	(0.156)	0.124	0.173
94	7.83	0.43	0.321	(0.155)	0.134	0.187
95	7.92	0.43	0.321	(0.155)	0.134	0.187
96	8.00	0.43	0.321	(0.154)	0.134	0.187
97	8.08	0.50	0.371	0.153	(0.155)	0.217
98	8.17	0.50	0.371	0.153	(0.155)	0.218
99	8.25	0.50	0.371	0.152	(0.155)	0.219
100	8.33	0.50	0.371	0.151	(0.155)	0.220
101	8.42	0.50	0.371	0.150	(0.155)	0.220
102	8.50	0.50	0.371	0.150	(0.155)	0.221
103	8.58	0.53	0.395	0.149	(0.165)	0.246
104	8.67	0.53	0.395	0.148	(0.165)	0.247
105	8.75	0.53	0.395	0.148	(0.165)	0.248
106	8.83	0.57	0.420	0.147	(0.176)	0.273
107	8.92	0.57	0.420	0.146	(0.176)	0.274
108	9.00	0.57	0.420	0.146	(0.176)	0.275
109	9.08	0.63	0.470	0.145	(0.196)	0.325
110	9.17	0.63	0.470	0.144	(0.196)	0.325
111	9.25	0.63	0.470	0.144	(0.196)	0.326
112	9.33	0.67	0.494	0.143	(0.207)	0.351
113	9.42	0.67	0.494	0.142	(0.207)	0.352
114	9.50	0.67	0.494	0.141	(0.207)	0.353
115	9.58	0.70	0.519	0.141	(0.217)	0.378
116	9.67	0.70	0.519	0.140	(0.217)	0.379
117	9.75	0.70	0.519	0.139	(0.217)	0.380
118	9.83	0.73	0.544	0.139	(0.227)	0.405
119	9.92	0.73	0.544	0.138	(0.227)	0.406
120	10.00	0.73	0.544	0.137	(0.227)	0.406
121	10.08	0.50	0.371	0.137	(0.155)	0.234
122	10.17	0.50	0.371	0.136	(0.155)	0.235
123	10.25	0.50	0.371	0.135	(0.155)	0.235
124	10.33	0.50	0.371	0.135	(0.155)	0.236
125	10.42	0.50	0.371	0.134	(0.155)	0.237
126	10.50	0.50	0.371	0.133	(0.155)	0.237
127	10.58	0.67	0.494	0.133	(0.207)	0.361
128	10.67	0.67	0.494	0.132	(0.207)	0.362
129	10.75	0.67	0.494	0.132	(0.207)	0.363
130	10.83	0.67	0.494	0.131	(0.207)	0.363
131	10.92	0.67	0.494	0.130	(0.207)	0.364
132	11.00	0.67	0.494	0.130	(0.207)	0.365
133	11.08	0.63	0.470	0.129	(0.196)	0.341
134	11.17	0.63	0.470	0.128	(0.196)	0.341
135	11.25	0.63	0.470	0.128	(0.196)	0.342
136	11.33	0.63	0.470	0.127	(0.196)	0.343
137	11.42	0.63	0.470	0.126	(0.196)	0.343
138	11.50	0.63	0.470	0.126	(0.196)	0.344
139	11.58	0.57	0.420	0.125	(0.176)	0.295
140	11.67	0.57	0.420	0.125	(0.176)	0.296
141	11.75	0.57	0.420	0.124	(0.176)	0.296
142	11.83	0.60	0.445	0.123	(0.186)	0.322
143	11.92	0.60	0.445	0.123	(0.186)	0.322
144	12.00	0.60	0.445	0.122	(0.186)	0.323
145	12.08	0.83	0.618	0.121	(0.258)	0.496
146	12.17	0.83	0.618	0.121	(0.258)	0.497
147	12.25	0.83	0.618	0.120	(0.258)	0.498
148	12.33	0.87	0.643	0.120	(0.269)	0.523
149	12.42	0.87	0.643	0.119	(0.269)	0.524
150	12.50	0.87	0.643	0.118	(0.269)	0.524
151	12.58	0.93	0.692	0.118	(0.289)	0.574
152	12.67	0.93	0.692	0.117	(0.289)	0.575
153	12.75	0.93	0.692	0.117	(0.289)	0.575
154	12.83	0.97	0.717	0.116	(0.300)	0.601
155	12.92	0.97	0.717	0.116	(0.300)	0.601

156	13.00	0.97	0.717	0.115	(0.300)	0.602
157	13.08	1.13	0.840	0.114	(0.351)	0.726
158	13.17	1.13	0.840	0.114	(0.351)	0.727
159	13.25	1.13	0.840	0.113	(0.351)	0.727
160	13.33	1.13	0.840	0.113	(0.351)	0.728
161	13.42	1.13	0.840	0.112	(0.351)	0.728
162	13.50	1.13	0.840	0.111	(0.351)	0.729
163	13.58	0.77	0.568	0.111	(0.238)	0.458
164	13.67	0.77	0.568	0.110	(0.238)	0.458
165	13.75	0.77	0.568	0.110	(0.238)	0.459
166	13.83	0.77	0.568	0.109	(0.238)	0.459
167	13.92	0.77	0.568	0.109	(0.238)	0.460
168	14.00	0.77	0.568	0.108	(0.238)	0.460
169	14.08	0.90	0.667	0.108	(0.279)	0.560
170	14.17	0.90	0.667	0.107	(0.279)	0.560
171	14.25	0.90	0.667	0.106	(0.279)	0.561
172	14.33	0.87	0.643	0.106	(0.269)	0.537
173	14.42	0.87	0.643	0.105	(0.269)	0.537
174	14.50	0.87	0.643	0.105	(0.269)	0.538
175	14.58	0.87	0.643	0.104	(0.269)	0.538
176	14.67	0.87	0.643	0.104	(0.269)	0.539
177	14.75	0.87	0.643	0.103	(0.269)	0.539
178	14.83	0.83	0.618	0.103	(0.258)	0.515
179	14.92	0.83	0.618	0.102	(0.258)	0.516
180	15.00	0.83	0.618	0.102	(0.258)	0.516
181	15.08	0.80	0.593	0.101	(0.248)	0.492
182	15.17	0.80	0.593	0.101	(0.248)	0.493
183	15.25	0.80	0.593	0.100	(0.248)	0.493
184	15.33	0.77	0.568	0.100	(0.238)	0.469
185	15.42	0.77	0.568	0.099	(0.238)	0.469
186	15.50	0.77	0.568	0.099	(0.238)	0.470
187	15.58	0.63	0.470	0.098	(0.196)	0.372
188	15.67	0.63	0.470	0.098	(0.196)	0.372
189	15.75	0.63	0.470	0.097	(0.196)	0.373
190	15.83	0.63	0.470	0.097	(0.196)	0.373
191	15.92	0.63	0.470	0.096	(0.196)	0.374
192	16.00	0.63	0.470	0.096	(0.196)	0.374
193	16.08	0.13	0.099	(0.095)	0.041	0.058
194	16.17	0.13	0.099	(0.095)	0.041	0.058
195	16.25	0.13	0.099	(0.094)	0.041	0.058
196	16.33	0.13	0.099	(0.094)	0.041	0.058
197	16.42	0.13	0.099	(0.093)	0.041	0.058
198	16.50	0.13	0.099	(0.093)	0.041	0.058
199	16.58	0.10	0.074	(0.092)	0.031	0.043
200	16.67	0.10	0.074	(0.092)	0.031	0.043
201	16.75	0.10	0.074	(0.091)	0.031	0.043
202	16.83	0.10	0.074	(0.091)	0.031	0.043
203	16.92	0.10	0.074	(0.090)	0.031	0.043
204	17.00	0.10	0.074	(0.090)	0.031	0.043
205	17.08	0.17	0.124	(0.089)	0.052	0.072
206	17.17	0.17	0.124	(0.089)	0.052	0.072
207	17.25	0.17	0.124	(0.089)	0.052	0.072
208	17.33	0.17	0.124	(0.088)	0.052	0.072
209	17.42	0.17	0.124	(0.088)	0.052	0.072
210	17.50	0.17	0.124	(0.087)	0.052	0.072
211	17.58	0.17	0.124	(0.087)	0.052	0.072
212	17.67	0.17	0.124	(0.086)	0.052	0.072
213	17.75	0.17	0.124	(0.086)	0.052	0.072
214	17.83	0.13	0.099	(0.085)	0.041	0.058
215	17.92	0.13	0.099	(0.085)	0.041	0.058
216	18.00	0.13	0.099	(0.085)	0.041	0.058
217	18.08	0.13	0.099	(0.084)	0.041	0.058
218	18.17	0.13	0.099	(0.084)	0.041	0.058
219	18.25	0.13	0.099	(0.083)	0.041	0.058
220	18.33	0.13	0.099	(0.083)	0.041	0.058
221	18.42	0.13	0.099	(0.083)	0.041	0.058

222	18.50	0.13	0.099	(0.082)	0.041	0.058
223	18.58	0.10	0.074	(0.082)	0.031	0.043
224	18.67	0.10	0.074	(0.081)	0.031	0.043
225	18.75	0.10	0.074	(0.081)	0.031	0.043
226	18.83	0.07	0.049	(0.081)	0.021	0.029
227	18.92	0.07	0.049	(0.080)	0.021	0.029
228	19.00	0.07	0.049	(0.080)	0.021	0.029
229	19.08	0.10	0.074	(0.079)	0.031	0.043
230	19.17	0.10	0.074	(0.079)	0.031	0.043
231	19.25	0.10	0.074	(0.079)	0.031	0.043
232	19.33	0.13	0.099	(0.078)	0.041	0.058
233	19.42	0.13	0.099	(0.078)	0.041	0.058
234	19.50	0.13	0.099	(0.078)	0.041	0.058
235	19.58	0.10	0.074	(0.077)	0.031	0.043
236	19.67	0.10	0.074	(0.077)	0.031	0.043
237	19.75	0.10	0.074	(0.077)	0.031	0.043
238	19.83	0.07	0.049	(0.076)	0.021	0.029
239	19.92	0.07	0.049	(0.076)	0.021	0.029
240	20.00	0.07	0.049	(0.076)	0.021	0.029
241	20.08	0.10	0.074	(0.075)	0.031	0.043
242	20.17	0.10	0.074	(0.075)	0.031	0.043
243	20.25	0.10	0.074	(0.075)	0.031	0.043
244	20.33	0.10	0.074	(0.074)	0.031	0.043
245	20.42	0.10	0.074	(0.074)	0.031	0.043
246	20.50	0.10	0.074	(0.074)	0.031	0.043
247	20.58	0.10	0.074	(0.073)	0.031	0.043
248	20.67	0.10	0.074	(0.073)	0.031	0.043
249	20.75	0.10	0.074	(0.073)	0.031	0.043
250	20.83	0.07	0.049	(0.072)	0.021	0.029
251	20.92	0.07	0.049	(0.072)	0.021	0.029
252	21.00	0.07	0.049	(0.072)	0.021	0.029
253	21.08	0.10	0.074	(0.072)	0.031	0.043
254	21.17	0.10	0.074	(0.071)	0.031	0.043
255	21.25	0.10	0.074	(0.071)	0.031	0.043
256	21.33	0.07	0.049	(0.071)	0.021	0.029
257	21.42	0.07	0.049	(0.070)	0.021	0.029
258	21.50	0.07	0.049	(0.070)	0.021	0.029
259	21.58	0.10	0.074	(0.070)	0.031	0.043
260	21.67	0.10	0.074	(0.070)	0.031	0.043
261	21.75	0.10	0.074	(0.069)	0.031	0.043
262	21.83	0.07	0.049	(0.069)	0.021	0.029
263	21.92	0.07	0.049	(0.069)	0.021	0.029
264	22.00	0.07	0.049	(0.069)	0.021	0.029
265	22.08	0.10	0.074	(0.068)	0.031	0.043
266	22.17	0.10	0.074	(0.068)	0.031	0.043
267	22.25	0.10	0.074	(0.068)	0.031	0.043
268	22.33	0.07	0.049	(0.068)	0.021	0.029
269	22.42	0.07	0.049	(0.068)	0.021	0.029
270	22.50	0.07	0.049	(0.067)	0.021	0.029
271	22.58	0.07	0.049	(0.067)	0.021	0.029
272	22.67	0.07	0.049	(0.067)	0.021	0.029
273	22.75	0.07	0.049	(0.067)	0.021	0.029
274	22.83	0.07	0.049	(0.067)	0.021	0.029
275	22.92	0.07	0.049	(0.067)	0.021	0.029
276	23.00	0.07	0.049	(0.066)	0.021	0.029
277	23.08	0.07	0.049	(0.066)	0.021	0.029
278	23.17	0.07	0.049	(0.066)	0.021	0.029
279	23.25	0.07	0.049	(0.066)	0.021	0.029
280	23.33	0.07	0.049	(0.066)	0.021	0.029
281	23.42	0.07	0.049	(0.066)	0.021	0.029
282	23.50	0.07	0.049	(0.066)	0.021	0.029
283	23.58	0.07	0.049	(0.065)	0.021	0.029
284	23.67	0.07	0.049	(0.065)	0.021	0.029
285	23.75	0.07	0.049	(0.065)	0.021	0.029
286	23.83	0.07	0.049	(0.065)	0.021	0.029
287	23.92	0.07	0.049	(0.065)	0.021	0.029

288 24.00 0.07 0.049 (0.065) 0.021 0.029
 (Loss Rate Not Used)

Sum = 100.0 Sum = 53.0

Flood volume = Effective rainfall 4.42(In)
 times area 88.7(Ac.)/[(In)/(Ft.)] = 32.7(Ac.Ft)
 Total soil loss = 1.76(In)
 Total soil loss = 13.004(Ac.Ft)
 Total rainfall = 6.18(In)
 Flood volume = 1423473.4 Cubic Feet
 Total soil loss = 566473.0 Cubic Feet

 Peak flow rate of this hydrograph = 65.008(CFS)

+++++

24 - H O U R S T O R M
 R u n o f f H y d r o g r a p h

 Hydrograph in 5 Minute intervals ((CFS))

Time(h+m)	Volume Ac.Ft	Q(CFS)	0	17.5	35.0	52.5	70.0
0+ 5	0.0020	0.29	Q				
0+10	0.0135	1.67	Q				
0+15	0.0287	2.20	VQ				
0+20	0.0464	2.57	VQ				
0+25	0.0694	3.35	VQ				
0+30	0.0946	3.65	V Q				
0+35	0.1206	3.77	V Q				
0+40	0.1469	3.83	V Q				
0+45	0.1734	3.85	V Q				
0+50	0.2010	4.00	V Q				
0+55	0.2333	4.69	V Q				
1+ 0	0.2675	4.96	V Q				
1+ 5	0.3014	4.93	V Q				
1+10	0.3309	4.29	V Q				
1+15	0.3587	4.03	V Q				
1+20	0.3858	3.93	V Q				
1+25	0.4125	3.89	V Q				
1+30	0.4392	3.87	V Q				
1+35	0.4659	3.87	V Q				
1+40	0.4924	3.86	V Q				
1+45	0.5190	3.86	V Q				
1+50	0.5466	4.01	V Q				
1+55	0.5790	4.69	V Q				
2+ 0	0.6131	4.96	V Q				
2+ 5	0.6481	5.07	V Q				
2+10	0.6833	5.12	V Q				
2+15	0.7187	5.13	V Q				
2+20	0.7541	5.14	V Q				
2+25	0.7895	5.15	V Q				
2+30	0.8250	5.15	VQ				
2+35	0.8614	5.29	V Q				
2+40	0.9026	5.98	V Q				
2+45	0.9457	6.25	V Q				
2+50	0.9895	6.36	V Q				
2+55	1.0336	6.41	V Q				
3+ 0	1.0778	6.42	V Q				
3+ 5	1.1221	6.43	V Q				
3+10	1.1664	6.43	V Q				
3+15	1.2107	6.43	V Q				
3+20	1.2550	6.43	V Q				
3+25	1.2993	6.43	V Q				
3+30	1.3436	6.43	V Q				
3+35	1.3879	6.43	V Q				
3+40	1.4323	6.43	V Q				

3+45	1.4766	6.43	V Q				
3+50	1.5219	6.58	V Q				
3+55	1.5719	7.27	V Q				
4+ 0	1.6238	7.54	V Q				
4+ 5	1.6765	7.65	V Q				
4+10	1.7295	7.69	V Q				
4+15	1.7826	7.71	V Q				
4+20	1.8367	7.86	V Q				
4+25	1.8956	8.56	V Q				
4+30	1.9564	8.82	V Q				
4+35	2.0179	8.93	V Q				
4+40	2.0797	8.98	V Q				
4+45	2.1417	8.99	V Q				
4+50	2.2047	9.15	V Q				
4+55	2.2725	9.84	V Q				
5+ 0	2.3421	10.11	V Q				
5+ 5	2.4105	9.93	V Q				
5+10	2.4697	8.60	VQ				
5+15	2.5253	8.08	VQ				
5+20	2.5805	8.01	VQ				
5+25	2.6398	8.61	VQ				
5+30	2.7007	8.85	V Q				
5+35	2.7633	9.09	V Q				
5+40	2.8309	9.81	V Q				
5+45	2.9005	10.10	V Q				
5+50	2.9708	10.21	V Q				
5+55	3.0415	10.27	V Q				
6+ 0	3.1123	10.28	V Q				
6+ 5	3.1842	10.43	V Q				
6+10	3.2608	11.13	V Q				
6+15	3.3393	11.40	V Q				
6+20	3.4186	11.51	V Q				
6+25	3.4981	11.55	V Q				
6+30	3.5778	11.57	V Q				
6+35	3.6585	11.72	V Q				
6+40	3.7440	12.42	V Q				
6+45	3.8314	12.68	V Q				
6+50	3.9195	12.79	V Q				
6+55	4.0079	12.84	V Q				
7+ 0	4.0964	12.85	V Q				
7+ 5	4.1850	12.86	V Q				
7+10	4.2736	12.87	V Q				
7+15	4.3623	12.87	V Q				
7+20	4.4519	13.01	V Q				
7+25	4.5463	13.70	V Q				
7+30	4.6425	13.97	V Q				
7+35	4.7404	14.23	V Q				
7+40	4.8435	14.96	V Q				
7+45	4.9485	15.24	V Q				
7+50	5.0553	15.51	V Q				
7+55	5.1672	16.25	V Q				
8+ 0	5.2810	16.53	V Q				
8+ 5	5.3978	16.96	V Q				
8+10	5.5250	18.47	V Q				
8+15	5.6565	19.09	V Q				
8+20	5.7900	19.39	V Q				
8+25	5.9247	19.55	V Q				
8+30	6.0600	19.65	V Q				
8+35	6.1976	19.98	V Q				
8+40	6.3438	21.23	V Q				
8+45	6.4937	21.76	V Q				
8+50	6.6470	22.26	V Q				
8+55	6.8094	23.58	V Q				
9+ 0	6.9756	24.13	V Q				
9+ 5	7.1470	24.90	V Q				
9+10	7.3359	27.41	V Q				

9+15	7.5316	28.42	V	Q		
9+20	7.7322	29.12	V	Q		
9+25	7.9425	30.54	V	Q		
9+30	8.1567	31.11	V	Q		
9+35	8.3746	31.64	V	Q		
9+40	8.6018	32.98	V	Q		
9+45	8.8327	33.53	V	Q		
9+50	9.0671	34.04	V	Q		
9+55	9.3107	35.37	V	Q		
10+ 0	9.5581	35.92	V	Q		
10+ 5	9.7953	34.43	V	Q		
10+10	9.9764	26.30	V	Q		
10+15	10.1359	23.17	VQ			
10+20	10.2868	21.91	Q			
10+25	10.4344	21.42	Q			
10+30	10.5811	21.31	Q			
10+35	10.7361	22.51	QV			
10+40	10.9319	28.42	V	Q		
10+45	11.1438	30.78	V	Q		
10+50	11.3627	31.78	V	Q		
10+55	11.5848	32.24	V	Q		
11+ 0	11.8081	32.42	V	Q		
11+ 5	12.0305	32.30	V	Q		
11+10	12.2456	31.22	V	Q		
11+15	12.4578	30.82	V	Q		
11+20	12.6692	30.69	V	Q		
11+25	12.8804	30.66	V	Q		
11+30	13.0918	30.70	VQ			
11+35	13.3000	30.24	VQ			
11+40	13.4923	27.92	QV			
11+45	13.6786	27.05	QV			
11+50	13.8644	26.98	QV			
11+55	14.0577	28.06	QV			
12+ 0	14.2541	28.52	QV			
12+ 5	14.4641	30.49	Q			
12+10	14.7319	38.89	V	Q		
12+15	15.0225	42.18	V	Q		
12+20	15.3243	43.83	V	Q		
12+25	15.6386	45.64	V	Q		
12+30	15.9577	46.32	V	Q		
12+35	16.2825	47.17	V	Q		
12+40	16.6250	49.73	V	Q		
12+45	16.9744	50.73	V	Q		
12+50	17.3286	51.43	V	Q		
12+55	17.6925	52.83	V	Q		
13+ 0	18.0602	53.40	V	Q		
13+ 5	18.4384	54.91	V	Q		
13+10	18.8584	60.98	V	Q		
13+15	19.2948	63.36	V	Q		
13+20	19.7381	64.37	V	Q		
13+25	20.1846	64.83	V	Q		
13+30	20.6323	65.01	V	Q		
13+35	21.0620	62.38	V	Q		
13+40	21.4027	49.47	V	Q		
13+45	21.7089	44.46	QV			
13+50	22.0010	42.43	Q	V		
13+55	22.2875	41.59	Q	V		
14+ 0	22.5724	41.37	Q	V		
14+ 5	22.8635	42.26	Q	V		
14+10	23.1868	46.94	Q	V		
14+15	23.5231	48.83	QV			
14+20	23.8632	49.39	QV			
14+25	24.1977	48.57	Q	V		
14+30	24.5301	48.26	Q	V		
14+35	24.8619	48.18	Q	V		
14+40	25.1937	48.18	Q	V		

14+45	25.5257	48.21					V
14+50	25.8563	47.99					V
14+55	26.1789	46.84					V
15+ 0	26.4987	46.43					V
15+ 5	26.8157	46.04					V
15+10	27.1244	44.82					V
15+15	27.4301	44.38					V
15+20	27.7330	43.98					V
15+25	28.0274	42.75					V
15+30	28.3188	42.31					V
15+35	28.6022	41.16					V
15+40	28.8528	36.38					V
15+45	29.0908	34.56					V
15+50	29.3238	33.83					V
15+55	29.5548	33.54					V
16+ 0	29.7854	33.49					V
16+ 5	29.9940	30.28					V
16+10	30.0979	15.10					V
16+15	30.1614	9.22					V
16+20	30.2082	6.79					V
16+25	30.2479	5.77					V
16+30	30.2855	5.45					V
16+35	30.3208	5.13					V
16+40	30.3505	4.31					V
16+45	30.3784	4.05					V
16+50	30.4055	3.94					V
16+55	30.4323	3.89					V
17+ 0	30.4589	3.87					V
17+ 5	30.4876	4.16					V
17+10	30.5256	5.53					V
17+15	30.5674	6.06					V
17+20	30.6107	6.28					V
17+25	30.6546	6.38					V
17+30	30.6987	6.41					V
17+35	30.7430	6.42					V
17+40	30.7873	6.43					V
17+45	30.8316	6.43					V
17+50	30.8749	6.29					V
17+55	30.9135	5.60					V
18+ 0	30.9502	5.33					V
18+ 5	30.9862	5.22					V
18+10	31.0218	5.18					V
18+15	31.0574	5.16					V
18+20	31.0928	5.15					V
18+25	31.1283	5.15					V
18+30	31.1637	5.15					V
18+35	31.1982	5.00					V
18+40	31.2279	4.31					V
18+45	31.2558	4.05					V
18+50	31.2819	3.79					V
18+55	31.3029	3.05					V
19+ 0	31.3220	2.77					V
19+ 5	31.3413	2.80					V
19+10	31.3649	3.44					V
19+15	31.3903	3.69					V
19+20	31.4175	3.94					V
19+25	31.4496	4.67					V
19+30	31.4837	4.95					V
19+35	31.5176	4.92					V
19+40	31.5471	4.29					V
19+45	31.5748	4.03					V
19+50	31.6009	3.78					V
19+55	31.6219	3.05					V
20+ 0	31.6410	2.77					V
20+ 5	31.6603	2.80					V
20+10	31.6840	3.44					V

20+15	31.7094	3.69	Q				V
20+20	31.7355	3.79	Q				V
20+25	31.7619	3.83	Q				V
20+30	31.7884	3.85	Q				V
20+35	31.8149	3.85	Q				V
20+40	31.8415	3.86	Q				V
20+45	31.8681	3.86	Q				V
20+50	31.8937	3.72	Q				V
20+55	31.9145	3.03	Q				V
21+ 0	31.9335	2.76	Q				V
21+ 5	31.9528	2.79	Q				V
21+10	31.9765	3.44	Q				V
21+15	32.0019	3.69	Q				V
21+20	32.0270	3.65	Q				V
21+25	32.0476	3.00	Q				V
21+30	32.0665	2.74	Q				V
21+35	32.0857	2.79	Q				V
21+40	32.1094	3.44	Q				V
21+45	32.1348	3.69	Q				V
21+50	32.1599	3.65	Q				V
21+55	32.1806	3.00	Q				V
22+ 0	32.1995	2.74	Q				V
22+ 5	32.2187	2.79	Q				V
22+10	32.2423	3.44	Q				V
22+15	32.2677	3.69	Q				V
22+20	32.2928	3.65	Q				V
22+25	32.3135	3.00	Q				V
22+30	32.3324	2.74	Q				V
22+35	32.3506	2.64	Q				V
22+40	32.3685	2.60	Q				V
22+45	32.3863	2.59	Q				V
22+50	32.4041	2.58	Q				V
22+55	32.4218	2.57	Q				V
23+ 0	32.4396	2.57	Q				V
23+ 5	32.4573	2.57	Q				V
23+10	32.4750	2.57	Q				V
23+15	32.4927	2.57	Q				V
23+20	32.5105	2.57	Q				V
23+25	32.5282	2.57	Q				V
23+30	32.5459	2.57	Q				V
23+35	32.5636	2.57	Q				V
23+40	32.5814	2.57	Q				V
23+45	32.5991	2.57	Q				V
23+50	32.6168	2.57	Q				V
23+55	32.6345	2.57	Q				V
24+ 0	32.6523	2.57	Q				V
24+ 5	32.6680	2.28	Q				V
24+10	32.6742	0.91	Q				V
24+15	32.6768	0.37	Q				V
24+20	32.6778	0.15	Q				V
24+25	32.6782	0.06	Q				V
24+30	32.6784	0.03	Q				V
24+35	32.6785	0.01	Q				V

Unit Hydrograph Analysis

Copyright (c) CIVILCADD/CIVILDESIGN, 1989 - 2008, Version 8.1
Study date 11/09/20 File: AREA161100.out

+++++

Riverside County Synthetic Unit Hydrology Method
RCFC & WCD Manual date - April 1978

Program License Serial Number 6094

English (in-lb) Input Units Used
English Rainfall Data (Inches) Input Values Used

English Units used in output format

BEAUMONT POINTE
DEVELOPED UNIT HYDROGRAPH ANALYSIS
AREA 16
100-YEAR

Drainage Area = 85.60(Ac.) = 0.134 Sq. Mi.
Drainage Area for Depth-Area Area Adjustment = 85.60(Ac.) = 0.134 Sq. Mi.
Length along longest watercourse = 4129.80(Ft.)
Length along longest watercourse measured to centroid = 2770.20(Ft.)
Length along longest watercourse = 0.782 Mi.
Length along longest watercourse measured to centroid = 0.525 Mi.
Difference in elevation = 150.00(Ft.)
Slope along watercourse = 191.7768 Ft./Mi.
Average Manning's 'N' = 0.015
Lag time = 0.095 Hr.
Lag time = 5.67 Min.
25% of lag time = 1.42 Min.
40% of lag time = 2.27 Min.
Unit time = 5.00 Min.
Duration of storm = 1 Hour(s)
User Entered Base Flow = 0.00(CFS)

2 YEAR Area rainfall data:

Area(Ac.)[1]	Rainfall(In)[2]	weighting[1*2]
85.60	0.55	47.17

100 YEAR Area rainfall data:

Area(Ac.)[1]	Rainfall(In)[2]	weighting[1*2]
85.60	1.56	133.54

STORM EVENT (YEAR) = 100.00
Area Averaged 2-Year Rainfall = 0.551(In)
Area Averaged 100-Year Rainfall = 1.560(In)

Point rain (area averaged) = 1.560(In)
Area adjustment factor = 99.92 %

Adjusted average point rain = 1.559(In)

Sub-Area Data:

Area(Ac.) Runoff Index Impervious %
85.600 54.90 0.679
Total Area Entered = 85.60(Ac.)

RI	RI	Infil. Rate	Impervious	Adj. Infil. Rate	Area%	F
AMC2	AMC-3	(In/Hr)	(Dec.)	(In/Hr)	(Dec.)	(In/Hr)
54.9	73.9	0.316	0.679	0.123	1.000	0.123
						Sum (F) = 0.123

Area averaged mean soil loss (F) (In/Hr) = 0.123

Minimum soil loss rate ((In/Hr)) = 0.061

(for 24 hour storm duration)

Soil loss rate (decimal) = 0.357

Slope of intensity-duration curve for a 1 hour storm = 0.5300

U n i t H y d r o g r a p h
FOOTHILL S-Curve

Unit Hydrograph Data

Unit time period (hrs)	Time % of lag	Distribution Graph %	Unit Hydrograph (CFS)
1	0.083	88.154	10.815
2	0.167	176.308	52.730
3	0.250	264.462	21.422
4	0.333	352.616	8.785
5	0.417	440.770	3.870
6	0.500	528.924	1.206
7	0.583	617.078	0.654
8	0.667	705.232	0.518
		Sum = 100.000	Sum= 86.269

The following loss rate calculations reflect use of the minimum calculated loss rate subtracted from the Storm Rain to produce the maximum Effective Rain value

Unit Time (Hr.)	Pattern Percent	Storm Rain (In/Hr)	Loss rate(In./Hr)		Effective (In/Hr)
			Max	Low	
1	0.08	3.40	0.636	(0.123)	0.513
2	0.17	4.70	0.879	(0.314)	0.756
3	0.25	4.70	0.879	(0.314)	0.756
4	0.33	5.10	0.954	(0.341)	0.831
5	0.42	5.80	1.085	(0.387)	0.962
6	0.50	5.90	1.104	(0.394)	0.981
7	0.58	7.10	1.328	(0.474)	1.205
8	0.67	8.70	1.627	(0.581)	1.505
9	0.75	13.20	2.469	(0.881)	2.346
10	0.83	29.70	5.556	(1.983)	5.433
11	0.92	7.70	1.440	(0.514)	1.318
12	1.00	4.00	0.748	(0.267)	0.625

(Loss Rate Not Used)

Sum = 100.0 Sum = 17.2

Flood volume = Effective rainfall 1.44(In)

times area 85.6(Ac.)/[(In)/(Ft.)] = 10.2(Ac.Ft)

Total soil loss = 0.12(In)

Total soil loss = 0.876(Ac.Ft)

Total rainfall = 1.56(In)

Flood volume = 446204.5 Cubic Feet

Total soil loss = 38155.2 Cubic Feet

Peak flow rate of this hydrograph = 320.315(CFS)

+++++
1 - H O U R S T O R M
R u n o f f H y d r o g r a p h

Hydrograph in 5 Minute intervals ((CFS))

Time(h+m)	Volume Ac.Ft	Q(CFS)	0	100.0	200.0	300.0	400.0
0+ 5	0.0330	4.79	Q				
0+10	0.2425	30.42	V	Q			
0+15	0.5935	50.97	V	Q			
0+20	1.0072	60.06	V	Q			
0+25	1.4772	68.25		VQ			
0+30	2.0083	77.11		Q			
0+35	2.5839	83.59		Q	V		
0+40	3.2627	98.55		Q	V		
0+45	4.1232	124.95			Q	V	
0+50	5.4975	199.55			Q	V	
0+55	7.7035	320.31				V	Q
1+ 0	9.0211	191.31			Q		V
1+ 5	9.7411	104.54		Q			V
1+10	10.0409	43.53	Q				V
1+15	10.1565	16.80	Q				V
1+20	10.2087	7.58	Q				V
1+25	10.2350	3.82	Q				V
1+30	10.2415	0.94	Q				V
1+35	10.2434	0.28	Q				V

Unit Hydrograph Analysis

Copyright (c) CIVILCADD/CIVILDESIGN, 1989 - 2008, Version 8.1
Study date 11/09/20 File: AREA1624100.out

+++++

Riverside County Synthetic Unit Hydrology Method
RCFC & WCD Manual date - April 1978

Program License Serial Number 6094

English (in-lb) Input Units Used
English Rainfall Data (Inches) Input Values Used

English Units used in output format

BEAUMONT POINTE
DEVELOPED UNIT HYDROGRAPH ANALYSIS
AREA 16
100-YEAR

Drainage Area = 85.60(Ac.) = 0.134 Sq. Mi.
Drainage Area for Depth-Area Area Adjustment = 85.60(Ac.) = 0.134
Sq. Mi.
Length along longest watercourse = 4129.80(Ft.)
Length along longest watercourse measured to centroid = 2770.20(Ft.)
Length along longest watercourse = 0.782 Mi.
Length along longest watercourse measured to centroid = 0.525 Mi.
Difference in elevation = 150.00(Ft.)
Slope along watercourse = 191.7768 Ft./Mi.
Average Manning's 'N' = 0.015
Lag time = 0.095 Hr.
Lag time = 5.67 Min.
25% of lag time = 1.42 Min.
40% of lag time = 2.27 Min.
Unit time = 5.00 Min.
Duration of storm = 24 Hour(s)
User Entered Base Flow = 0.00(CFS)

2 YEAR Area rainfall data:

Area(Ac.)[1]	Rainfall(In)[2]	weighting[1*2]
85.60	2.54	217.42

100 YEAR Area rainfall data:

Area(Ac.)[1]	Rainfall(In)[2]	weighting[1*2]
85.60	6.18	529.01

STORM EVENT (YEAR) = 100.00
Area Averaged 2-Year Rainfall = 2.540(In)
Area Averaged 100-Year Rainfall = 6.180(In)

Point rain (area averaged) = 6.180(In)
Area adjustment factor = 99.98 %

Adjusted average point rain = 6.179(In)

Sub-Area Data:

Area(Ac.) Runoff Index Impervious %
85.600 54.90 0.679
Total Area Entered = 85.60(Ac.)

RI	RI	Infil. Rate	Impervious	Adj. Infil. Rate	Area%	F
AMC2	AMC-3	(In/Hr)	(Dec.)	(In/Hr)	(Dec.)	(In/Hr)
54.9	73.9	0.316	0.679	0.123	1.000	0.123
						Sum (F) = 0.123

Area averaged mean soil loss (F) (In/Hr) = 0.123

Minimum soil loss rate ((In/Hr)) = 0.061

(for 24 hour storm duration)

Soil loss rate (decimal) = 0.357

Unit Hydrograph
FOOTHILL S-Curve

Unit Hydrograph Data

Unit time period (hrs)	Time % of lag	Distribution Graph %	Unit Hydrograph (CFS)
1	0.083	88.154	10.815
2	0.167	176.308	52.730
3	0.250	264.462	21.422
4	0.333	352.616	8.785
5	0.417	440.770	3.870
6	0.500	528.924	1.206
7	0.583	617.078	0.654
8	0.667	705.232	0.518
Sum = 100.000			Sum= 86.269

The following loss rate calculations reflect use of the minimum calculated loss rate subtracted from the Storm Rain to produce the maximum Effective Rain value

Unit Time (Hr.)	Pattern Percent	Storm Rain (In/Hr)	Loss rate(In./Hr) Max Low	Effective (In/Hr)
1	0.08	0.049	(0.218)	0.018
2	0.17	0.049	(0.217)	0.018
3	0.25	0.049	(0.216)	0.018
4	0.33	0.074	(0.215)	0.026
5	0.42	0.074	(0.214)	0.026
6	0.50	0.074	(0.213)	0.026
7	0.58	0.074	(0.213)	0.026
8	0.67	0.074	(0.212)	0.026
9	0.75	0.074	(0.211)	0.026
10	0.83	0.099	(0.210)	0.035
11	0.92	0.099	(0.209)	0.035
12	1.00	0.099	(0.209)	0.035
13	1.08	0.074	(0.208)	0.026
14	1.17	0.074	(0.207)	0.026
15	1.25	0.074	(0.206)	0.026
16	1.33	0.074	(0.205)	0.026
17	1.42	0.074	(0.204)	0.026
18	1.50	0.074	(0.204)	0.026
19	1.58	0.074	(0.203)	0.026
20	1.67	0.074	(0.202)	0.026
21	1.75	0.074	(0.201)	0.026
22	1.83	0.099	(0.200)	0.035
23	1.92	0.099	(0.200)	0.035

24	2.00	0.13	0.099	(0.199)	0.035	0.064
25	2.08	0.13	0.099	(0.198)	0.035	0.064
26	2.17	0.13	0.099	(0.197)	0.035	0.064
27	2.25	0.13	0.099	(0.196)	0.035	0.064
28	2.33	0.13	0.099	(0.196)	0.035	0.064
29	2.42	0.13	0.099	(0.195)	0.035	0.064
30	2.50	0.13	0.099	(0.194)	0.035	0.064
31	2.58	0.17	0.124	(0.193)	0.044	0.079
32	2.67	0.17	0.124	(0.192)	0.044	0.079
33	2.75	0.17	0.124	(0.192)	0.044	0.079
34	2.83	0.17	0.124	(0.191)	0.044	0.079
35	2.92	0.17	0.124	(0.190)	0.044	0.079
36	3.00	0.17	0.124	(0.189)	0.044	0.079
37	3.08	0.17	0.124	(0.188)	0.044	0.079
38	3.17	0.17	0.124	(0.188)	0.044	0.079
39	3.25	0.17	0.124	(0.187)	0.044	0.079
40	3.33	0.17	0.124	(0.186)	0.044	0.079
41	3.42	0.17	0.124	(0.185)	0.044	0.079
42	3.50	0.17	0.124	(0.185)	0.044	0.079
43	3.58	0.17	0.124	(0.184)	0.044	0.079
44	3.67	0.17	0.124	(0.183)	0.044	0.079
45	3.75	0.17	0.124	(0.182)	0.044	0.079
46	3.83	0.20	0.148	(0.181)	0.053	0.095
47	3.92	0.20	0.148	(0.181)	0.053	0.095
48	4.00	0.20	0.148	(0.180)	0.053	0.095
49	4.08	0.20	0.148	(0.179)	0.053	0.095
50	4.17	0.20	0.148	(0.178)	0.053	0.095
51	4.25	0.20	0.148	(0.178)	0.053	0.095
52	4.33	0.23	0.173	(0.177)	0.062	0.111
53	4.42	0.23	0.173	(0.176)	0.062	0.111
54	4.50	0.23	0.173	(0.175)	0.062	0.111
55	4.58	0.23	0.173	(0.175)	0.062	0.111
56	4.67	0.23	0.173	(0.174)	0.062	0.111
57	4.75	0.23	0.173	(0.173)	0.062	0.111
58	4.83	0.27	0.198	(0.172)	0.071	0.127
59	4.92	0.27	0.198	(0.172)	0.071	0.127
60	5.00	0.27	0.198	(0.171)	0.071	0.127
61	5.08	0.20	0.148	(0.170)	0.053	0.095
62	5.17	0.20	0.148	(0.169)	0.053	0.095
63	5.25	0.20	0.148	(0.169)	0.053	0.095
64	5.33	0.23	0.173	(0.168)	0.062	0.111
65	5.42	0.23	0.173	(0.167)	0.062	0.111
66	5.50	0.23	0.173	(0.166)	0.062	0.111
67	5.58	0.27	0.198	(0.166)	0.071	0.127
68	5.67	0.27	0.198	(0.165)	0.071	0.127
69	5.75	0.27	0.198	(0.164)	0.071	0.127
70	5.83	0.27	0.198	(0.164)	0.071	0.127
71	5.92	0.27	0.198	(0.163)	0.071	0.127
72	6.00	0.27	0.198	(0.162)	0.071	0.127
73	6.08	0.30	0.222	(0.161)	0.079	0.143
74	6.17	0.30	0.222	(0.161)	0.079	0.143
75	6.25	0.30	0.222	(0.160)	0.079	0.143
76	6.33	0.30	0.222	(0.159)	0.079	0.143
77	6.42	0.30	0.222	(0.159)	0.079	0.143
78	6.50	0.30	0.222	(0.158)	0.079	0.143
79	6.58	0.33	0.247	(0.157)	0.088	0.159
80	6.67	0.33	0.247	(0.156)	0.088	0.159
81	6.75	0.33	0.247	(0.156)	0.088	0.159
82	6.83	0.33	0.247	(0.155)	0.088	0.159
83	6.92	0.33	0.247	(0.154)	0.088	0.159
84	7.00	0.33	0.247	(0.154)	0.088	0.159
85	7.08	0.33	0.247	(0.153)	0.088	0.159
86	7.17	0.33	0.247	(0.152)	0.088	0.159
87	7.25	0.33	0.247	(0.151)	0.088	0.159
88	7.33	0.37	0.272	(0.151)	0.097	0.175
89	7.42	0.37	0.272	(0.150)	0.097	0.175

90	7.50	0.37	0.272	(0.149)	0.097	0.175
91	7.58	0.40	0.297	(0.149)	0.106	0.191
92	7.67	0.40	0.297	(0.148)	0.106	0.191
93	7.75	0.40	0.297	(0.147)	0.106	0.191
94	7.83	0.43	0.321	(0.147)	0.115	0.207
95	7.92	0.43	0.321	(0.146)	0.115	0.207
96	8.00	0.43	0.321	(0.145)	0.115	0.207
97	8.08	0.50	0.371	(0.145)	0.132	0.238
98	8.17	0.50	0.371	(0.144)	0.132	0.238
99	8.25	0.50	0.371	(0.143)	0.132	0.238
100	8.33	0.50	0.371	(0.143)	0.132	0.238
101	8.42	0.50	0.371	(0.142)	0.132	0.238
102	8.50	0.50	0.371	(0.141)	0.132	0.238
103	8.58	0.53	0.395	0.141	(0.141)	0.255
104	8.67	0.53	0.395	0.140	(0.141)	0.255
105	8.75	0.53	0.395	0.139	(0.141)	0.256
106	8.83	0.57	0.420	0.139	(0.150)	0.282
107	8.92	0.57	0.420	0.138	(0.150)	0.282
108	9.00	0.57	0.420	0.137	(0.150)	0.283
109	9.08	0.63	0.470	0.137	(0.168)	0.333
110	9.17	0.63	0.470	0.136	(0.168)	0.334
111	9.25	0.63	0.470	0.135	(0.168)	0.334
112	9.33	0.67	0.494	0.135	(0.176)	0.360
113	9.42	0.67	0.494	0.134	(0.176)	0.360
114	9.50	0.67	0.494	0.133	(0.176)	0.361
115	9.58	0.70	0.519	0.133	(0.185)	0.386
116	9.67	0.70	0.519	0.132	(0.185)	0.387
117	9.75	0.70	0.519	0.132	(0.185)	0.387
118	9.83	0.73	0.544	0.131	(0.194)	0.413
119	9.92	0.73	0.544	0.130	(0.194)	0.413
120	10.00	0.73	0.544	0.130	(0.194)	0.414
121	10.08	0.50	0.371	0.129	(0.132)	0.242
122	10.17	0.50	0.371	0.128	(0.132)	0.242
123	10.25	0.50	0.371	0.128	(0.132)	0.243
124	10.33	0.50	0.371	0.127	(0.132)	0.244
125	10.42	0.50	0.371	0.127	(0.132)	0.244
126	10.50	0.50	0.371	0.126	(0.132)	0.245
127	10.58	0.67	0.494	0.125	(0.176)	0.369
128	10.67	0.67	0.494	0.125	(0.176)	0.370
129	10.75	0.67	0.494	0.124	(0.176)	0.370
130	10.83	0.67	0.494	0.123	(0.176)	0.371
131	10.92	0.67	0.494	0.123	(0.176)	0.371
132	11.00	0.67	0.494	0.122	(0.176)	0.372
133	11.08	0.63	0.470	0.122	(0.168)	0.348
134	11.17	0.63	0.470	0.121	(0.168)	0.349
135	11.25	0.63	0.470	0.120	(0.168)	0.349
136	11.33	0.63	0.470	0.120	(0.168)	0.350
137	11.42	0.63	0.470	0.119	(0.168)	0.350
138	11.50	0.63	0.470	0.119	(0.168)	0.351
139	11.58	0.57	0.420	0.118	(0.150)	0.302
140	11.67	0.57	0.420	0.118	(0.150)	0.303
141	11.75	0.57	0.420	0.117	(0.150)	0.303
142	11.83	0.60	0.445	0.116	(0.159)	0.329
143	11.92	0.60	0.445	0.116	(0.159)	0.329
144	12.00	0.60	0.445	0.115	(0.159)	0.330
145	12.08	0.83	0.618	0.115	(0.221)	0.503
146	12.17	0.83	0.618	0.114	(0.221)	0.504
147	12.25	0.83	0.618	0.113	(0.221)	0.504
148	12.33	0.87	0.643	0.113	(0.229)	0.530
149	12.42	0.87	0.643	0.112	(0.229)	0.530
150	12.50	0.87	0.643	0.112	(0.229)	0.531
151	12.58	0.93	0.692	0.111	(0.247)	0.581
152	12.67	0.93	0.692	0.111	(0.247)	0.581
153	12.75	0.93	0.692	0.110	(0.247)	0.582
154	12.83	0.97	0.717	0.110	(0.256)	0.607
155	12.92	0.97	0.717	0.109	(0.256)	0.608

156	13.00	0.97	0.717	0.108	(0.256)	0.608
157	13.08	1.13	0.840	0.108	(0.300)	0.732
158	13.17	1.13	0.840	0.107	(0.300)	0.733
159	13.25	1.13	0.840	0.107	(0.300)	0.734
160	13.33	1.13	0.840	0.106	(0.300)	0.734
161	13.42	1.13	0.840	0.106	(0.300)	0.735
162	13.50	1.13	0.840	0.105	(0.300)	0.735
163	13.58	0.77	0.568	0.105	(0.203)	0.464
164	13.67	0.77	0.568	0.104	(0.203)	0.464
165	13.75	0.77	0.568	0.104	(0.203)	0.465
166	13.83	0.77	0.568	0.103	(0.203)	0.465
167	13.92	0.77	0.568	0.103	(0.203)	0.466
168	14.00	0.77	0.568	0.102	(0.203)	0.466
169	14.08	0.90	0.667	0.101	(0.238)	0.566
170	14.17	0.90	0.667	0.101	(0.238)	0.566
171	14.25	0.90	0.667	0.100	(0.238)	0.567
172	14.33	0.87	0.643	0.100	(0.229)	0.543
173	14.42	0.87	0.643	0.099	(0.229)	0.543
174	14.50	0.87	0.643	0.099	(0.229)	0.544
175	14.58	0.87	0.643	0.098	(0.229)	0.544
176	14.67	0.87	0.643	0.098	(0.229)	0.545
177	14.75	0.87	0.643	0.097	(0.229)	0.545
178	14.83	0.83	0.618	0.097	(0.221)	0.521
179	14.92	0.83	0.618	0.096	(0.221)	0.521
180	15.00	0.83	0.618	0.096	(0.221)	0.522
181	15.08	0.80	0.593	0.095	(0.212)	0.498
182	15.17	0.80	0.593	0.095	(0.212)	0.498
183	15.25	0.80	0.593	0.094	(0.212)	0.499
184	15.33	0.77	0.568	0.094	(0.203)	0.475
185	15.42	0.77	0.568	0.093	(0.203)	0.475
186	15.50	0.77	0.568	0.093	(0.203)	0.475
187	15.58	0.63	0.470	0.093	(0.168)	0.377
188	15.67	0.63	0.470	0.092	(0.168)	0.378
189	15.75	0.63	0.470	0.092	(0.168)	0.378
190	15.83	0.63	0.470	0.091	(0.168)	0.378
191	15.92	0.63	0.470	0.091	(0.168)	0.379
192	16.00	0.63	0.470	0.090	(0.168)	0.379
193	16.08	0.13	0.099	(0.090)	0.035	0.064
194	16.17	0.13	0.099	(0.089)	0.035	0.064
195	16.25	0.13	0.099	(0.089)	0.035	0.064
196	16.33	0.13	0.099	(0.088)	0.035	0.064
197	16.42	0.13	0.099	(0.088)	0.035	0.064
198	16.50	0.13	0.099	(0.087)	0.035	0.064
199	16.58	0.10	0.074	(0.087)	0.026	0.048
200	16.67	0.10	0.074	(0.087)	0.026	0.048
201	16.75	0.10	0.074	(0.086)	0.026	0.048
202	16.83	0.10	0.074	(0.086)	0.026	0.048
203	16.92	0.10	0.074	(0.085)	0.026	0.048
204	17.00	0.10	0.074	(0.085)	0.026	0.048
205	17.08	0.17	0.124	(0.084)	0.044	0.079
206	17.17	0.17	0.124	(0.084)	0.044	0.079
207	17.25	0.17	0.124	(0.084)	0.044	0.079
208	17.33	0.17	0.124	(0.083)	0.044	0.079
209	17.42	0.17	0.124	(0.083)	0.044	0.079
210	17.50	0.17	0.124	(0.082)	0.044	0.079
211	17.58	0.17	0.124	(0.082)	0.044	0.079
212	17.67	0.17	0.124	(0.081)	0.044	0.079
213	17.75	0.17	0.124	(0.081)	0.044	0.079
214	17.83	0.13	0.099	(0.081)	0.035	0.064
215	17.92	0.13	0.099	(0.080)	0.035	0.064
216	18.00	0.13	0.099	(0.080)	0.035	0.064
217	18.08	0.13	0.099	(0.079)	0.035	0.064
218	18.17	0.13	0.099	(0.079)	0.035	0.064
219	18.25	0.13	0.099	(0.079)	0.035	0.064
220	18.33	0.13	0.099	(0.078)	0.035	0.064
221	18.42	0.13	0.099	(0.078)	0.035	0.064

222	18.50	0.13	0.099	(0.078)	0.035	0.064
223	18.58	0.10	0.074	(0.077)	0.026	0.048
224	18.67	0.10	0.074	(0.077)	0.026	0.048
225	18.75	0.10	0.074	(0.076)	0.026	0.048
226	18.83	0.07	0.049	(0.076)	0.018	0.032
227	18.92	0.07	0.049	(0.076)	0.018	0.032
228	19.00	0.07	0.049	(0.075)	0.018	0.032
229	19.08	0.10	0.074	(0.075)	0.026	0.048
230	19.17	0.10	0.074	(0.075)	0.026	0.048
231	19.25	0.10	0.074	(0.074)	0.026	0.048
232	19.33	0.13	0.099	(0.074)	0.035	0.064
233	19.42	0.13	0.099	(0.074)	0.035	0.064
234	19.50	0.13	0.099	(0.073)	0.035	0.064
235	19.58	0.10	0.074	(0.073)	0.026	0.048
236	19.67	0.10	0.074	(0.073)	0.026	0.048
237	19.75	0.10	0.074	(0.072)	0.026	0.048
238	19.83	0.07	0.049	(0.072)	0.018	0.032
239	19.92	0.07	0.049	(0.072)	0.018	0.032
240	20.00	0.07	0.049	(0.071)	0.018	0.032
241	20.08	0.10	0.074	(0.071)	0.026	0.048
242	20.17	0.10	0.074	(0.071)	0.026	0.048
243	20.25	0.10	0.074	(0.070)	0.026	0.048
244	20.33	0.10	0.074	(0.070)	0.026	0.048
245	20.42	0.10	0.074	(0.070)	0.026	0.048
246	20.50	0.10	0.074	(0.069)	0.026	0.048
247	20.58	0.10	0.074	(0.069)	0.026	0.048
248	20.67	0.10	0.074	(0.069)	0.026	0.048
249	20.75	0.10	0.074	(0.069)	0.026	0.048
250	20.83	0.07	0.049	(0.068)	0.018	0.032
251	20.92	0.07	0.049	(0.068)	0.018	0.032
252	21.00	0.07	0.049	(0.068)	0.018	0.032
253	21.08	0.10	0.074	(0.068)	0.026	0.048
254	21.17	0.10	0.074	(0.067)	0.026	0.048
255	21.25	0.10	0.074	(0.067)	0.026	0.048
256	21.33	0.07	0.049	(0.067)	0.018	0.032
257	21.42	0.07	0.049	(0.066)	0.018	0.032
258	21.50	0.07	0.049	(0.066)	0.018	0.032
259	21.58	0.10	0.074	(0.066)	0.026	0.048
260	21.67	0.10	0.074	(0.066)	0.026	0.048
261	21.75	0.10	0.074	(0.066)	0.026	0.048
262	21.83	0.07	0.049	(0.065)	0.018	0.032
263	21.92	0.07	0.049	(0.065)	0.018	0.032
264	22.00	0.07	0.049	(0.065)	0.018	0.032
265	22.08	0.10	0.074	(0.065)	0.026	0.048
266	22.17	0.10	0.074	(0.064)	0.026	0.048
267	22.25	0.10	0.074	(0.064)	0.026	0.048
268	22.33	0.07	0.049	(0.064)	0.018	0.032
269	22.42	0.07	0.049	(0.064)	0.018	0.032
270	22.50	0.07	0.049	(0.064)	0.018	0.032
271	22.58	0.07	0.049	(0.063)	0.018	0.032
272	22.67	0.07	0.049	(0.063)	0.018	0.032
273	22.75	0.07	0.049	(0.063)	0.018	0.032
274	22.83	0.07	0.049	(0.063)	0.018	0.032
275	22.92	0.07	0.049	(0.063)	0.018	0.032
276	23.00	0.07	0.049	(0.063)	0.018	0.032
277	23.08	0.07	0.049	(0.062)	0.018	0.032
278	23.17	0.07	0.049	(0.062)	0.018	0.032
279	23.25	0.07	0.049	(0.062)	0.018	0.032
280	23.33	0.07	0.049	(0.062)	0.018	0.032
281	23.42	0.07	0.049	(0.062)	0.018	0.032
282	23.50	0.07	0.049	(0.062)	0.018	0.032
283	23.58	0.07	0.049	(0.062)	0.018	0.032
284	23.67	0.07	0.049	(0.062)	0.018	0.032
285	23.75	0.07	0.049	(0.062)	0.018	0.032
286	23.83	0.07	0.049	(0.061)	0.018	0.032
287	23.92	0.07	0.049	(0.061)	0.018	0.032

288 24.00 0.07 0.049 (0.061) 0.018 0.032

(Loss Rate Not Used)

Sum = 100.0

Sum = 55.1

Flood volume = Effective rainfall 4.59(In)
times area 85.6(Ac.)/[(In)/(Ft.)] = 32.8(Ac.Ft)
Total soil loss = 1.58(In)
Total soil loss = 11.305(Ac.Ft)
Total rainfall = 6.18(In)
Flood volume = 1427553.6 Cubic Feet
Total soil loss = 492424.4 Cubic Feet

Peak flow rate of this hydrograph = 63.259(CFS)

+++++

24 - H O U R S T O R M
R u n o f f H y d r o g r a p h

Hydrograph in 5 Minute intervals ((CFS))

Time(h+m) Volume Ac.Ft Q(CFS) 0 17.5 35.0 52.5 70.0

0+ 5	0.0020	0.30	Q				
0+10	0.0140	1.74	Q				
0+15	0.0301	2.33	VQ				
0+20	0.0488	2.72	VQ				
0+25	0.0733	3.55	V Q				
0+30	0.1000	3.88	V Q				
0+35	0.1276	4.02	V Q				
0+40	0.1558	4.08	V Q				
0+45	0.1840	4.10	V Q				
0+50	0.2133	4.26	V Q				
0+55	0.2476	4.99	V Q				
1+ 0	0.2840	5.28	V Q				
1+ 5	0.3202	5.25	V Q				
1+10	0.3518	4.58	V Q				
1+15	0.3814	4.31	V Q				
1+20	0.4103	4.19	V Q				
1+25	0.4389	4.15	V Q				
1+30	0.4673	4.13	V Q				
1+35	0.4957	4.12	V Q				
1+40	0.5240	4.12	V Q				
1+45	0.5524	4.12	V Q				
1+50	0.5817	4.26	V Q				
1+55	0.6161	4.99	V Q				
2+ 0	0.6525	5.28	V Q				
2+ 5	0.6896	5.40	V Q				
2+10	0.7272	5.45	V Q				
2+15	0.7649	5.47	V Q				
2+20	0.8026	5.48	V Q				
2+25	0.8404	5.49	V Q				
2+30	0.8782	5.49	V Q				
2+35	0.9170	5.64	V Q				
2+40	0.9608	6.36	V Q				
2+45	1.0066	6.65	V Q				
2+50	1.0533	6.77	V Q				
2+55	1.1003	6.83	V Q				
3+ 0	1.1474	6.84	V Q				
3+ 5	1.1946	6.85	V Q				
3+10	1.2418	6.86	V Q				
3+15	1.2891	6.86	V Q				
3+20	1.3363	6.86	V Q				
3+25	1.3835	6.86	V Q				
3+30	1.4308	6.86	V Q				
3+35	1.4780	6.86	V Q				
3+40	1.5252	6.86	V Q				

3+45	1.5725	6.86	V Q				
3+50	1.6207	7.01	V Q				
3+55	1.6740	7.73	V Q				
4+ 0	1.7292	8.02	V Q				
4+ 5	1.7853	8.14	V Q				
4+10	1.8418	8.20	V Q				
4+15	1.8984	8.21	V Q				
4+20	1.9560	8.37	V Q				
4+25	2.0187	9.10	V Q				
4+30	2.0834	9.40	V Q				
4+35	2.1489	9.52	V Q				
4+40	2.2149	9.57	V Q				
4+45	2.2809	9.59	V Q				
4+50	2.3480	9.74	V Q				
4+55	2.4201	10.47	V Q				
5+ 0	2.4943	10.77	V Q				
5+ 5	2.5672	10.59	V Q				
5+10	2.6305	9.20	V Q				
5+15	2.6900	8.63	VQ				
5+20	2.7488	8.54	VQ				
5+25	2.8119	9.17	V Q				
5+30	2.8769	9.43	V Q				
5+35	2.9435	9.68	V Q				
5+40	3.0154	10.44	V Q				
5+45	3.0895	10.75	V Q				
5+50	3.1644	10.88	V Q				
5+55	3.2398	10.94	V Q				
6+ 0	3.3152	10.96	V Q				
6+ 5	3.3918	11.11	V Q				
6+10	3.4734	11.85	V Q				
6+15	3.5570	12.14	V Q				
6+20	3.6414	12.26	V Q				
6+25	3.7262	12.31	V Q				
6+30	3.8111	12.33	V Q				
6+35	3.8971	12.49	V Q				
6+40	3.9881	13.22	V Q				
6+45	4.0812	13.51	V Q				
6+50	4.1751	13.63	V Q				
6+55	4.2693	13.68	V Q				
7+ 0	4.3637	13.70	V Q				
7+ 5	4.4581	13.71	V Q				
7+10	4.5526	13.72	V Q				
7+15	4.6470	13.72	V Q				
7+20	4.7425	13.87	V Q				
7+25	4.8430	14.59	V Q				
7+30	4.9455	14.88	V Q				
7+35	5.0499	15.15	V Q				
7+40	5.1595	15.93	V Q				
7+45	5.2714	16.24	V Q				
7+50	5.3851	16.52	V Q				
7+55	5.5043	17.30	V Q				
8+ 0	5.6256	17.61	V Q				
8+ 5	5.7498	18.04	V Q				
8+10	5.8844	19.54	V Q				
8+15	6.0231	20.15	V Q				
8+20	6.1636	20.40	V Q				
8+25	6.3049	20.51	V Q				
8+30	6.4463	20.54	V Q				
8+35	6.5890	20.71	V Q				
8+40	6.7370	21.48	V Q				
8+45	6.8873	21.82	V Q				
8+50	7.0403	22.23	V Q				
8+55	7.2019	23.46	V Q				
9+ 0	7.3671	23.99	V Q				
9+ 5	7.5373	24.70	V Q				
9+10	7.7239	27.10	V Q				

9+15	7.9174	28.09	V	Q		
9+20	8.1155	28.77	V	Q		
9+25	8.3230	30.13	V	Q		
9+30	8.5344	30.69	V	Q		
9+35	8.7492	31.19	V	Q		
9+40	8.9729	32.48	V	Q		
9+45	9.2003	33.02	V	Q		
9+50	9.4310	33.50	V	Q		
9+55	9.6705	34.78	V	Q		
10+ 0	9.9137	35.31	V	Q		
10+ 5	10.1475	33.95	V	Q		
10+10	10.3282	26.23	V Q			
10+15	10.4873	23.11	VQ			
10+20	10.6379	21.86	Q			
10+25	10.7849	21.35	QV			
10+30	10.9311	21.22	QV			
10+35	11.0849	22.33	QV			
10+40	11.2773	27.93	V Q			
10+45	11.4858	30.27	V Q			
10+50	11.7011	31.26	V Q			
10+55	11.9196	31.73	V Q			
11+ 0	12.1393	31.91	V Q			
11+ 5	12.3583	31.80	V Q			
11+10	12.5703	30.78	V Q			
11+15	12.7795	30.38	V Q			
11+20	12.9878	30.24	V Q			
11+25	13.1958	30.21	VQ			
11+30	13.4041	30.24	VQ			
11+35	13.6094	29.81	VQ			
11+40	13.7995	27.60	QV			
11+45	13.9836	26.74	Q V			
11+50	14.1671	26.64	Q V			
11+55	14.3576	27.65	Q V			
12+ 0	14.5511	28.11	QV			
12+ 5	14.7573	29.93	QV			
12+10	15.0185	37.92	V Q			
12+15	15.3022	41.19	V Q			
12+20	15.5969	42.80	V Q			
12+25	15.9038	44.56	V Q			
12+30	16.2155	45.25	V Q			
12+35	16.5326	46.04	V Q			
12+40	16.8666	48.50	V Q			
12+45	17.2074	49.49	V Q			
12+50	17.5529	50.16	V Q			
12+55	17.9076	51.51	V Q			
13+ 0	18.2662	52.06	V Q			
13+ 5	18.6345	53.48	V Q			
13+10	19.0426	59.26	V Q			
13+15	19.4670	61.62	V Q			
13+20	19.8982	62.61	V Q			
13+25	20.3326	63.08	V Q			
13+30	20.7683	63.26	V Q			
13+35	21.1873	60.84	V Q			
13+40	21.5218	48.57	VQ			
13+45	21.8220	43.58	Q V			
13+50	22.1082	41.57	Q V			
13+55	22.3886	40.71	Q V			
14+ 0	22.6673	40.47	Q V			
14+ 5	22.9516	41.28	Q V			
14+10	23.2664	45.71	Q V			
14+15	23.5941	47.58	QV			
14+20	23.9256	48.14	Q V			
14+25	24.2520	47.39	Q V			
14+30	24.5763	47.08	Q V			
14+35	24.9000	47.00	Q V			
14+40	25.2237	47.00	Q V			

14+45	25.5475	47.02					V
14+50	25.8699	46.82					V
14+55	26.1848	45.72					V
15+ 0	26.4969	45.31					V
15+ 5	26.8064	44.94					V
15+10	27.1078	43.77					V
15+15	27.4062	43.33					V
15+20	27.7020	42.94					V
15+25	27.9896	41.76					V
15+30	28.2742	41.32					V
15+35	28.5513	40.24					V
15+40	28.7971	35.69					V
15+45	29.0304	33.88					V
15+50	29.2587	33.15					V
15+55	29.4850	32.85					V
16+ 0	29.7108	32.79					V
16+ 5	29.9162	29.82					V
16+10	30.0223	15.42					V
16+15	30.0883	9.58					V
16+20	30.1378	7.19					V
16+25	30.1801	6.13					V
16+30	30.2201	5.81					V
16+35	30.2578	5.48					V
16+40	30.2896	4.62					V
16+45	30.3193	4.32					V
16+50	30.3483	4.20					V
16+55	30.3768	4.15					V
17+ 0	30.4053	4.13					V
17+ 5	30.4357	4.42					V
17+10	30.4761	5.86					V
17+15	30.5205	6.45					V
17+20	30.5665	6.69					V
17+25	30.6133	6.79					V
17+30	30.6603	6.83					V
17+35	30.7075	6.84					V
17+40	30.7547	6.86					V
17+45	30.8019	6.86					V
17+50	30.8482	6.71					V
17+55	30.8894	5.99					V
18+ 0	30.9286	5.69					V
18+ 5	30.9670	5.57					V
18+10	31.0050	5.52					V
18+15	31.0429	5.50					V
18+20	31.0807	5.49					V
18+25	31.1185	5.49					V
18+30	31.1563	5.49					V
18+35	31.1931	5.34					V
18+40	31.2248	4.62					V
18+45	31.2546	4.32					V
18+50	31.2825	4.05					V
18+55	31.3051	3.28					V
19+ 0	31.3255	2.97					V
19+ 5	31.3461	2.98					V
19+10	31.3712	3.65					V
19+15	31.3982	3.93					V
19+20	31.4270	4.18					V
19+25	31.4612	4.95					V
19+30	31.4974	5.26					V
19+35	31.5335	5.25					V
19+40	31.5651	4.58					V
19+45	31.5948	4.31					V
19+50	31.6226	4.05					V
19+55	31.6452	3.28					V
20+ 0	31.6656	2.97					V
20+ 5	31.6862	2.98					V
20+10	31.7113	3.65					V

20+15	31.7383	3.93	Q				V
20+20	31.7661	4.04	Q				V
20+25	31.7942	4.08	Q				V
20+30	31.8225	4.10	Q				V
20+35	31.8508	4.11	Q				V
20+40	31.8791	4.12	Q				V
20+45	31.9074	4.12	Q				V
20+50	31.9348	3.97	Q				V
20+55	31.9571	3.24	Q				V
21+ 0	31.9774	2.95	Q				V
21+ 5	31.9979	2.98	Q				V
21+10	32.0230	3.65	Q				V
21+15	32.0501	3.93	Q				V
21+20	32.0768	3.89	Q				V
21+25	32.0990	3.21	Q				V
21+30	32.1192	2.93	Q				V
21+35	32.1396	2.97	Q				V
21+40	32.1647	3.65	Q				V
21+45	32.1918	3.93	Q				V
21+50	32.2185	3.89	Q				V
21+55	32.2407	3.21	Q				V
22+ 0	32.2609	2.93	Q				V
22+ 5	32.2813	2.97	Q				V
22+10	32.3064	3.65	Q				V
22+15	32.3335	3.93	Q				V
22+20	32.3603	3.89	Q				V
22+25	32.3824	3.21	Q				V
22+30	32.4026	2.93	Q				V
22+35	32.4220	2.82	Q				V
22+40	32.4411	2.78	Q				V
22+45	32.4601	2.76	Q				V
22+50	32.4791	2.75	Q				V
22+55	32.4980	2.74	Q				V
23+ 0	32.5169	2.74	Q				V
23+ 5	32.5358	2.74	Q				V
23+10	32.5547	2.74	Q				V
23+15	32.5735	2.74	Q				V
23+20	32.5924	2.74	Q				V
23+25	32.6113	2.74	Q				V
23+30	32.6302	2.74	Q				V
23+35	32.6491	2.74	Q				V
23+40	32.6680	2.74	Q				V
23+45	32.6869	2.74	Q				V
23+50	32.7058	2.74	Q				V
23+55	32.7247	2.74	Q				V
24+ 0	32.7436	2.74	Q				V
24+ 5	32.7604	2.45	Q				V
24+10	32.7673	1.00	Q				V
24+15	32.7702	0.41	Q				V
24+20	32.7714	0.17	Q				V
24+25	32.7718	0.07	Q				V
24+30	32.7720	0.03	Q				V
24+35	32.7721	0.01	Q				V

Santa Ana River Watershed BMP Sizing Calculations F

<u>Santa Ana Watershed</u> - BMP Design Volume, V_{BMP} (Rev. 10-2011)						Legend: Required Entries Calculated Cells		
(Note this worksheet shall only be used in conjunction with BMP designs from the LID BMP Design Handbook)								
Company Name <u>Proactive Engineering Consultants West, Inc.</u>						Date <u>3/30/2021</u>		
Designed by <u>A. Jaramillo</u>						Case No <u> </u>		
Company Project Number/Name <u>Beaumont Pointe</u>								
BMP Identification								
BMP NAME / ID <u>Area 01/Basin 4</u>								
Must match Name/ID used on BMP Design Calculation Sheet								
Design Rainfall Depth								
85th Percentile, 24-hour Rainfall Depth, from the Isohyetal Map in Handbook Appendix E						$D_{85} = $ <u>0.75</u> inches		
Drainage Management Area Tabulation								
Insert additional rows if needed to accommodate all DMAs draining to the BMP								
DMA Type/ID	DMA Area (square feet)	Post-Project Surface Type	Effective Imperivous Fraction, I_f	DMA Runoff Factor	DMA Areas x Runoff Factor	Design Storm Depth (in)	Design Capture Volume, V_{BMP} (cubic feet)	Proposed Volume on Plans (cubic feet)
Area 1 - Pervious	360890	Ornamental Landscaping	0.1	0.11	39863.2			
Area 1 - Imperv.	2722393	Concrete or Asphalt	1	0.89	2428374.6			
3083283		Total			2468237.8			
Notes:								

Santa Ana Watershed - BMP Design Volume, V_{BMP} (Rev. 10-2011)						Legend:		Required Entries Calculated Cells	
(Note this worksheet shall only be used in conjunction with BMP designs from the LID BMP Design Handbook)									
Company Name Proactive Engineering Consultants West, Inc.						Date 3/30/2021			
Designed by A. Jaramillo						Case No			
Company Project Number/Name Beaumont Pointe									
BMP Identification									
BMP NAME / ID Area 06/Basin 3						Must match Name/ID used on BMP Design Calculation Sheet			
Design Rainfall Depth									
85th Percentile, 24-hour Rainfall Depth, from the Isohyetal Map in Handbook Appendix E						D ₈₅ = 0.75 inches			
Drainage Management Area Tabulation									
Insert additional rows if needed to accommodate all DMAs draining to the BMP									
DMA Type/ID	DMA Area (square feet)	Post-Project Surface Type	Effective Imperivous Fraction, I _f	DMA Runoff Factor	DMA Areas x Runoff Factor	Design Storm Depth (in)	Design Capture Volume, V _{BMP} (cubic feet)	Proposed Volume on Plans (cubic feet)	
Area 1 - Pervious	380926	Ornamental Landscaping	0.1	0.11	42076.3				
Area 1 - Imperv.	1089540	Concrete or Asphalt	1	0.89	971869.7				
	1470466	Total			1013946				0.75
Notes:									

[illegible]

Santa Ana Watershed - BMP Design Volume, V_{BMP} (Rev. 10-2011)						Legend:		Required Entries	
								Calculated Cells	
(Note this worksheet shall only be used in conjunction with BMP designs from the LID BMP Design Handbook)									
Company Name		Proactive Engineering Consultants West, Inc.				Date		3/30/2021	
Designed by		A. Jaramillo				Case No			
Company Project Number/Name						Beaumont Pointe			
BMP Identification									
BMP NAME / ID		Area 16/Basin 1							
Must match Name/ID used on BMP Design Calculation Sheet									
Design Rainfall Depth									
85th Percentile, 24-hour Rainfall Depth, from the Isohyetal Map in Handbook Appendix E						$D_{85} =$		0.75 inches	
Drainage Management Area Tabulation									
Insert additional rows if needed to accommodate all DMAs draining to the BMP									
DMA Type/ID	DMA Area (square feet)	Post-Project Surface Type	Effective Imperivous Fraction, I_f	DMA Runoff Factor	DMA Areas x Runoff Factor	Design Storm Depth (in)	Design Capture Volume, V_{BMP} (cubic feet)	Proposed Volume on Plans (cubic feet)	
Area 1 - Pervious	912891	Ornamental Landscaping	0.1	0.11	100836.1				
Area 1 - Imperv.	2816060	Concrete or Asphalt	1	0.89	2511925.5				
	3728951	Total			2612761.6				
Notes:									

Basin 1 Volume - Fustrum of a Pyramid Method

$$V=1/3*h*(A1+A2+((A1*A2)^{0.5}))$$

Input No.	Basin Depth (FT)	Elevation (FT)	Incremental Depth (FT)	Contour Area (SF)	Incremental Volume (CF)	Incremental (AC/FT)	Total Volume (AC/FT)
1	0	2350.00	0.33	68969			
	0.33	2350.33	0.33	71774	23221	0.53	0.53
	0.67	2350.67	0.33	74580	24147	0.55	1.09
2	1	2351.00	0.33	77385	25073	0.58	1.66
	1.33	2351.33	0.33	80233	26006	0.60	2.26
	1.67	2351.67	0.33	83081	26945	0.62	2.88
3	2	2352.00	0.33	85929	27885	0.64	3.52
	2.33	2352.33	0.33	88820	28832	0.66	4.18
	2.67	2352.67	0.33	91711	29786	0.68	4.86
4	3	2353.00	0.33	94602	30740	0.71	5.57
	3.33	2353.33	0.33	97536	31701	0.73	6.30
	3.67	2353.67	0.33	100469	32670	0.75	7.05
5	4	2354.00	0.33	103403	33638	0.77	7.82
	4.33	2354.33	0.33	106380	34613	0.79	8.61
	4.67	2354.67	0.33	109356	35595	0.82	9.43
6	5	2355.00	0.33	112333	36578	0.84	10.27

Basin 2 Volume - Fustrum of a Pyramid Method

$$V=1/3*h*(A1+A2+((A1*A2)^{0.5}))$$

Input No.	Basin Depth (FT)	Elevation (FT)	Incremental Depth (FT)	Contour Area (SF)	Incremental Volume (CF)	Incremental (AC/FT)	Total Volume (AC/FT)	Orifice Depth (ft.)	Orifice Outflow (cfs)	Type X Outlet Q (cfs)	Total Outflow (cfs)
1	0	2335.00	0.33	81335				0.00	0.00	0.00	0.00
	0.33	2335.33	0.33	83497	27196	0.62	0.62	0.33	0.61	0.00	0.61
	0.67	2335.67	0.33	85658	27910	0.64	1.27	0.67	0.87	0.00	0.87
2	1	2336.00	0.33	87820	28623	0.66	1.92	1.00	1.07	0.00	1.07
	1.33	2336.33	0.33	90026	29344	0.67	2.60	1.33	1.23	0.00	1.23
	1.67	2336.67	0.33	92232	30072	0.69	3.29	1.67	1.38	0.00	1.38
3	2	2337.00	0.33	94438	30800	0.71	3.99	2.00	1.51	0.00	1.51
4	2.33	2337.33	0.33	96688	31535	0.72	4.72	2.33	1.63	0.00	1.63
5	2.67	2337.67	0.33	98937	32277	0.74	5.46	2.67	1.75	7.47	9.22
6	3	2338.00	0.33	101187	33020	0.76	6.22	3.00	1.85	20.67	22.53
7	3.33	2338.33	0.33	103481	33770	0.78	6.99	3.33	1.95	37.70	39.65
8	3.67	2338.67	0.33	105776	34527	0.79	7.78	3.67	2.05	58.48	60.52
9	4	2339.00	0.33	108070	35284	0.81	8.59	4.00	2.14	81.36	83.50
10	4.33	2339.33	0.33	110408	36048	0.83	9.42	4.33	2.22	106.63	108.85
11	4.67	2339.67	0.33	112746	36820	0.85	10.27	4.37	2.23	134.94	137.18
12	5	2340.00	0.33	115084	37591	0.86	11.13	5.00	2.39	164.47	166.86

Basin 3 Volume - Fustrum of a Pyramid Method

$$V=1/3*h*(A1+A2+((A1*A2)^{0.5}))$$

Input No.	Basin Depth (FT)	Elevation (FT)	Incremental Depth (FT)	Contour Area (SF)	Incremental Volume (CF)	Incremental (AC/FT)	Total Volume (AC/FT)
1	0.00	2350.00	0.33	60763			
	0.33	2350.33	0.33	63711	20536	0.47	0.47
	0.67	2350.67	0.33	66660	21509	0.49	0.97
2	1.00	2351.00	0.33	69608	22482	0.52	1.48
	1.33	2351.33	0.33	72603	23463	0.54	2.02
	1.67	2351.67	0.33	75598	24452	0.56	2.58
3	2.00	2352.00	0.33	78593	25440	0.58	3.17
	2.33	2352.33	0.33	81634	26436	0.61	3.77
	2.67	2352.67	0.33	84676	27440	0.63	4.40
4	3.00	2353.00	0.33	87717	28443	0.65	5.06
	3.33	2353.33	0.33	90805	29455	0.68	5.73
	3.67	2353.67	0.33	93893	30474	0.70	6.43
5	4.00	2354.00	0.33	96981	31493	0.72	7.15
	4.33	2354.33	0.33	100115	32520	0.75	7.90
	4.67	2354.67	0.33	103250	33554	0.77	8.67
6	5.00	2355.00	0.33	106384	34588	0.79	9.46


Basin 4 Volume - Fustrum of a Pyramid Method


$$V=1/3*h*(A1+A2+((A1*A2)^{0.5}))$$


Input No.	Basin Depth (FT)	Elevation (FT)	Incremental Depth (FT)	Contour Area (SF)	Incremental Volume (CF)	Incremental (AC/FT)	Total Volume (AC/FT)
1	0.00	2362.00	0.33	64904			
	0.33	2362.33	0.33	67220	21799	0.50	0.50
	0.67	2362.67	0.33	69536	22564	0.52	1.02
2	1.00	2363.00	0.33	71852	23328	0.54	1.55
	1.33	2363.33	0.33	74221	24101	0.55	2.11
	1.67	2363.67	0.33	76589	24883	0.57	2.68
3	2.00	2364.00	0.33	78958	25664	0.59	3.27
	2.33	2364.33	0.33	81382	26455	0.61	3.87
	2.67	2364.67	0.33	83805	27255	0.63	4.50
4	3.00	2365.00	0.33	86229	28055	0.64	5.14
	3.33	2365.33	0.33	88713	28864	0.66	5.81
	3.67	2365.67	0.33	91197	29684	0.68	6.49
5	4.00	2366.00	0.33	93681	30504	0.70	7.19
	4.33	2366.33	0.33	96237	31336	0.72	7.91
	4.67	2366.67	0.33	98793	32179	0.74	8.65
6	5.00	2367.00	0.33	101349	33023	0.76	9.41

Hydrology Key Map G

- Pre-Developed Key Map
- Developed Key Map
- Developed Unit Hydrograph Key Map

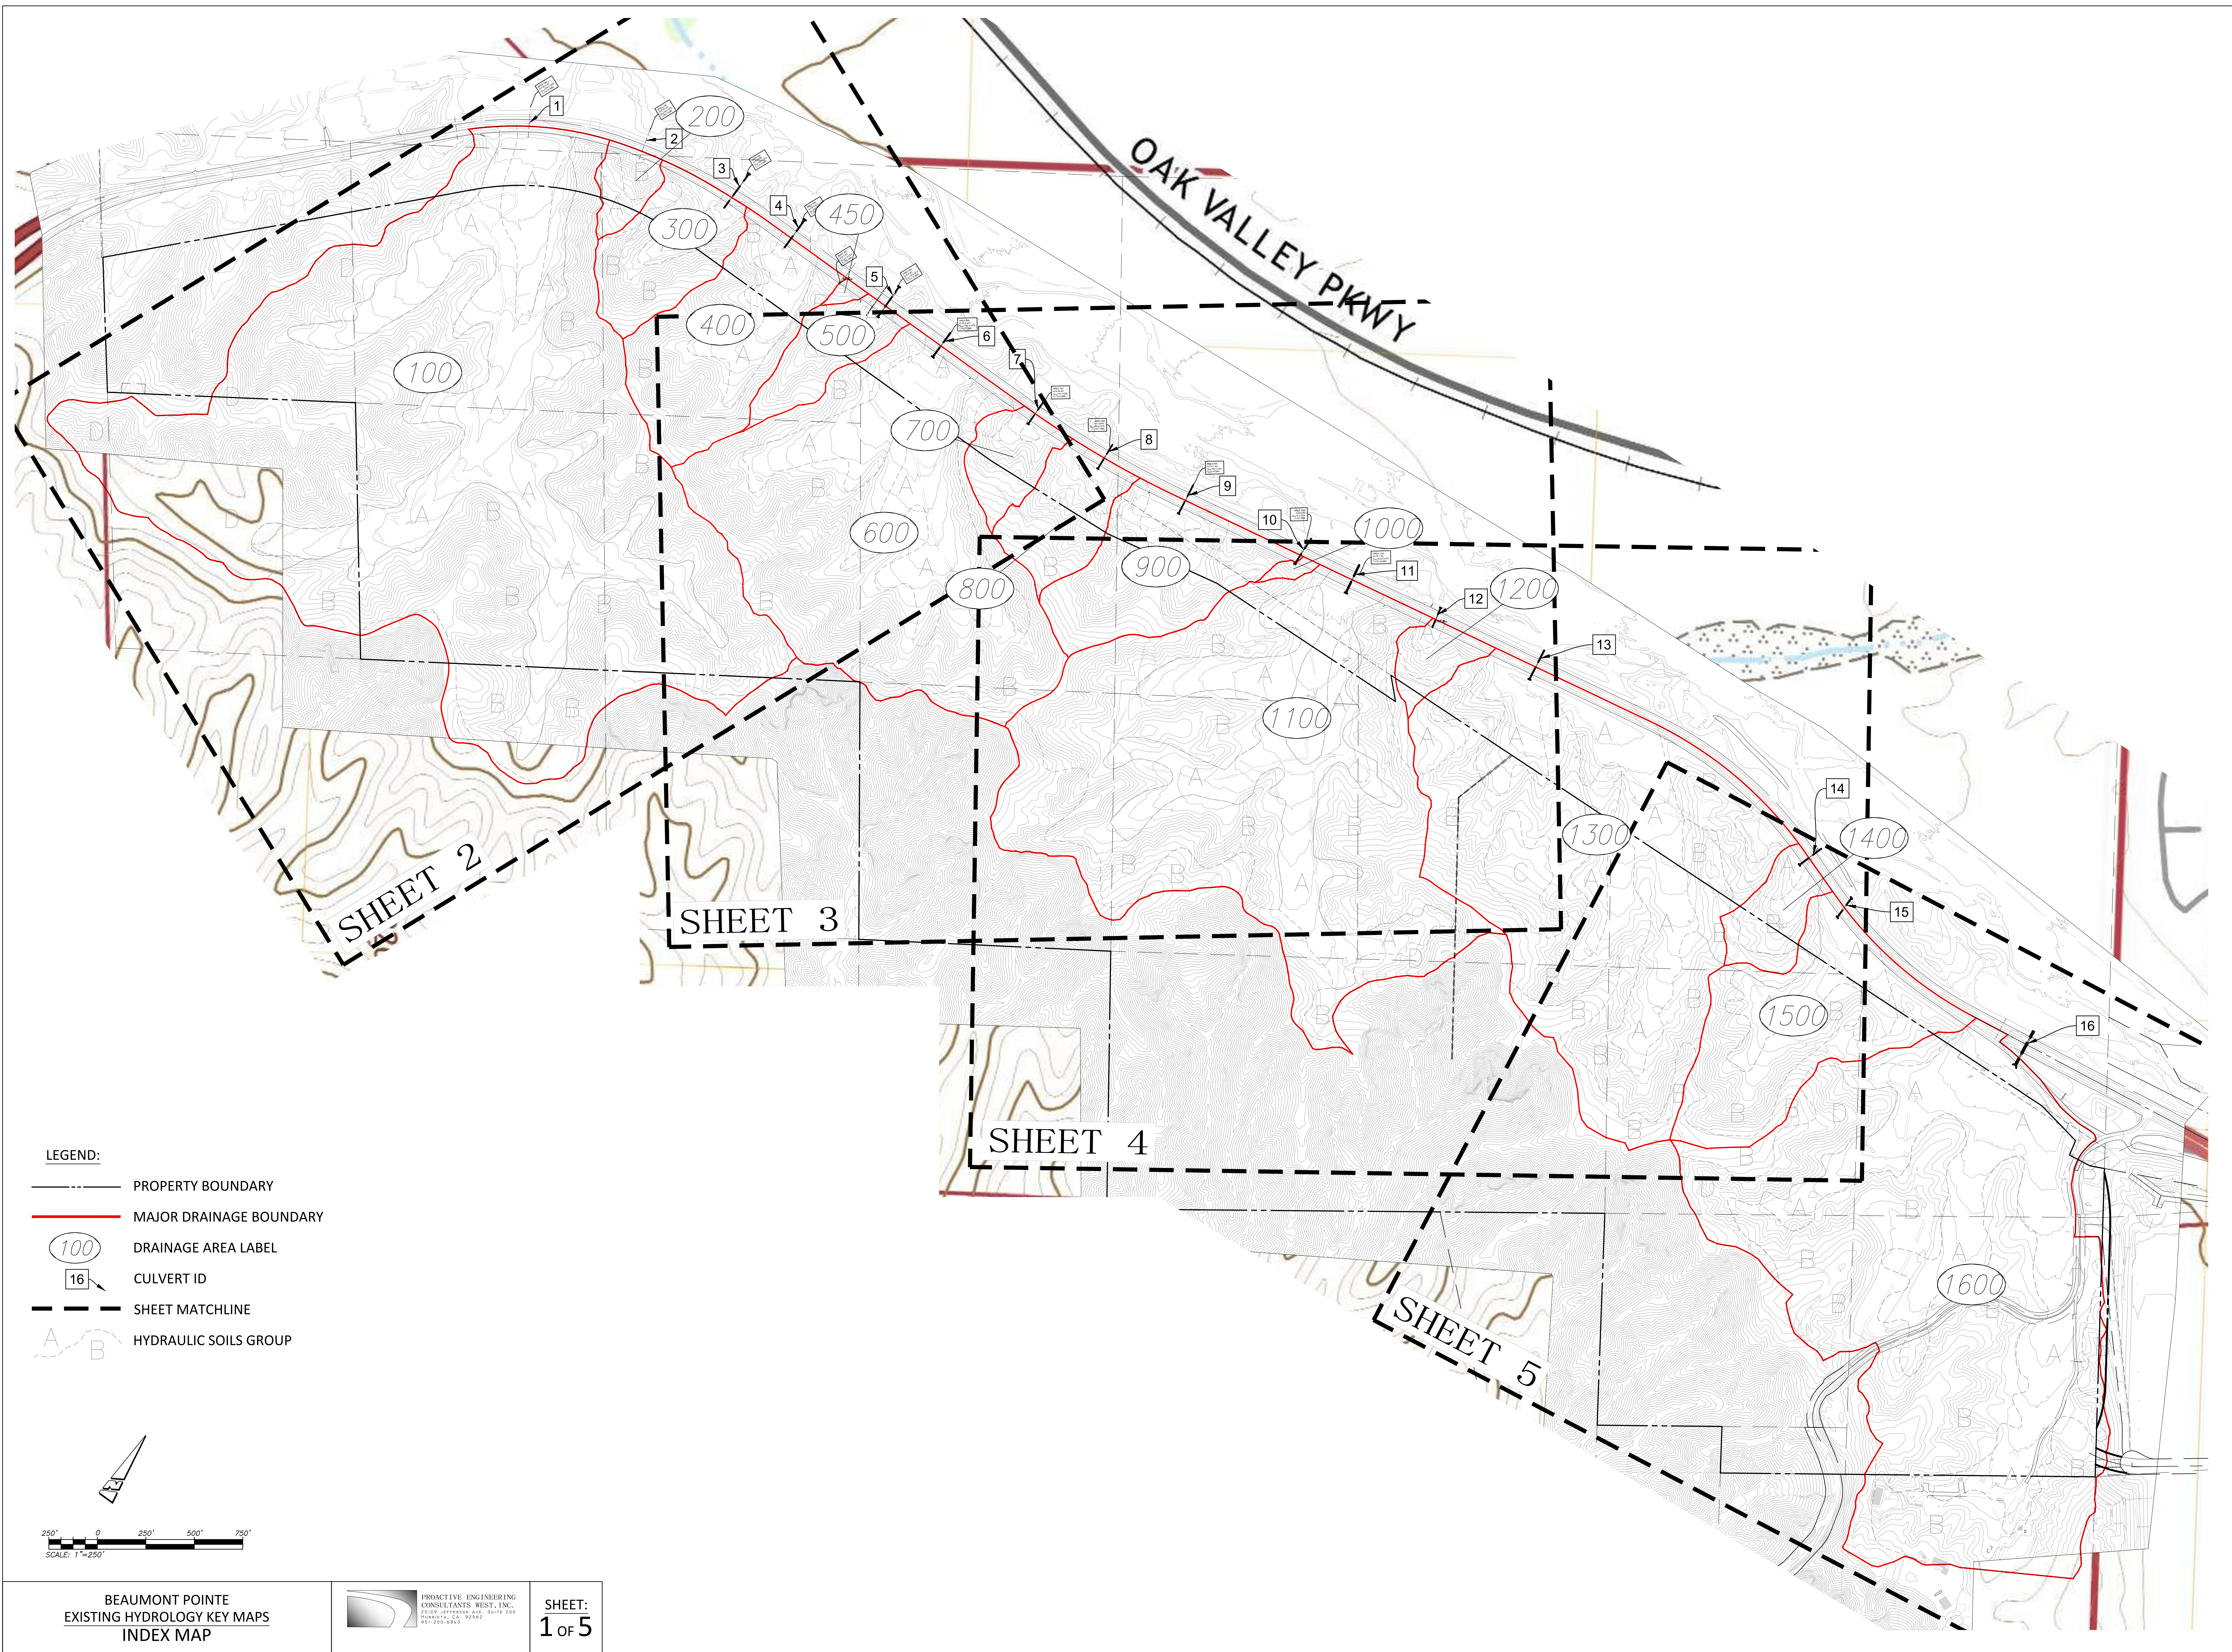


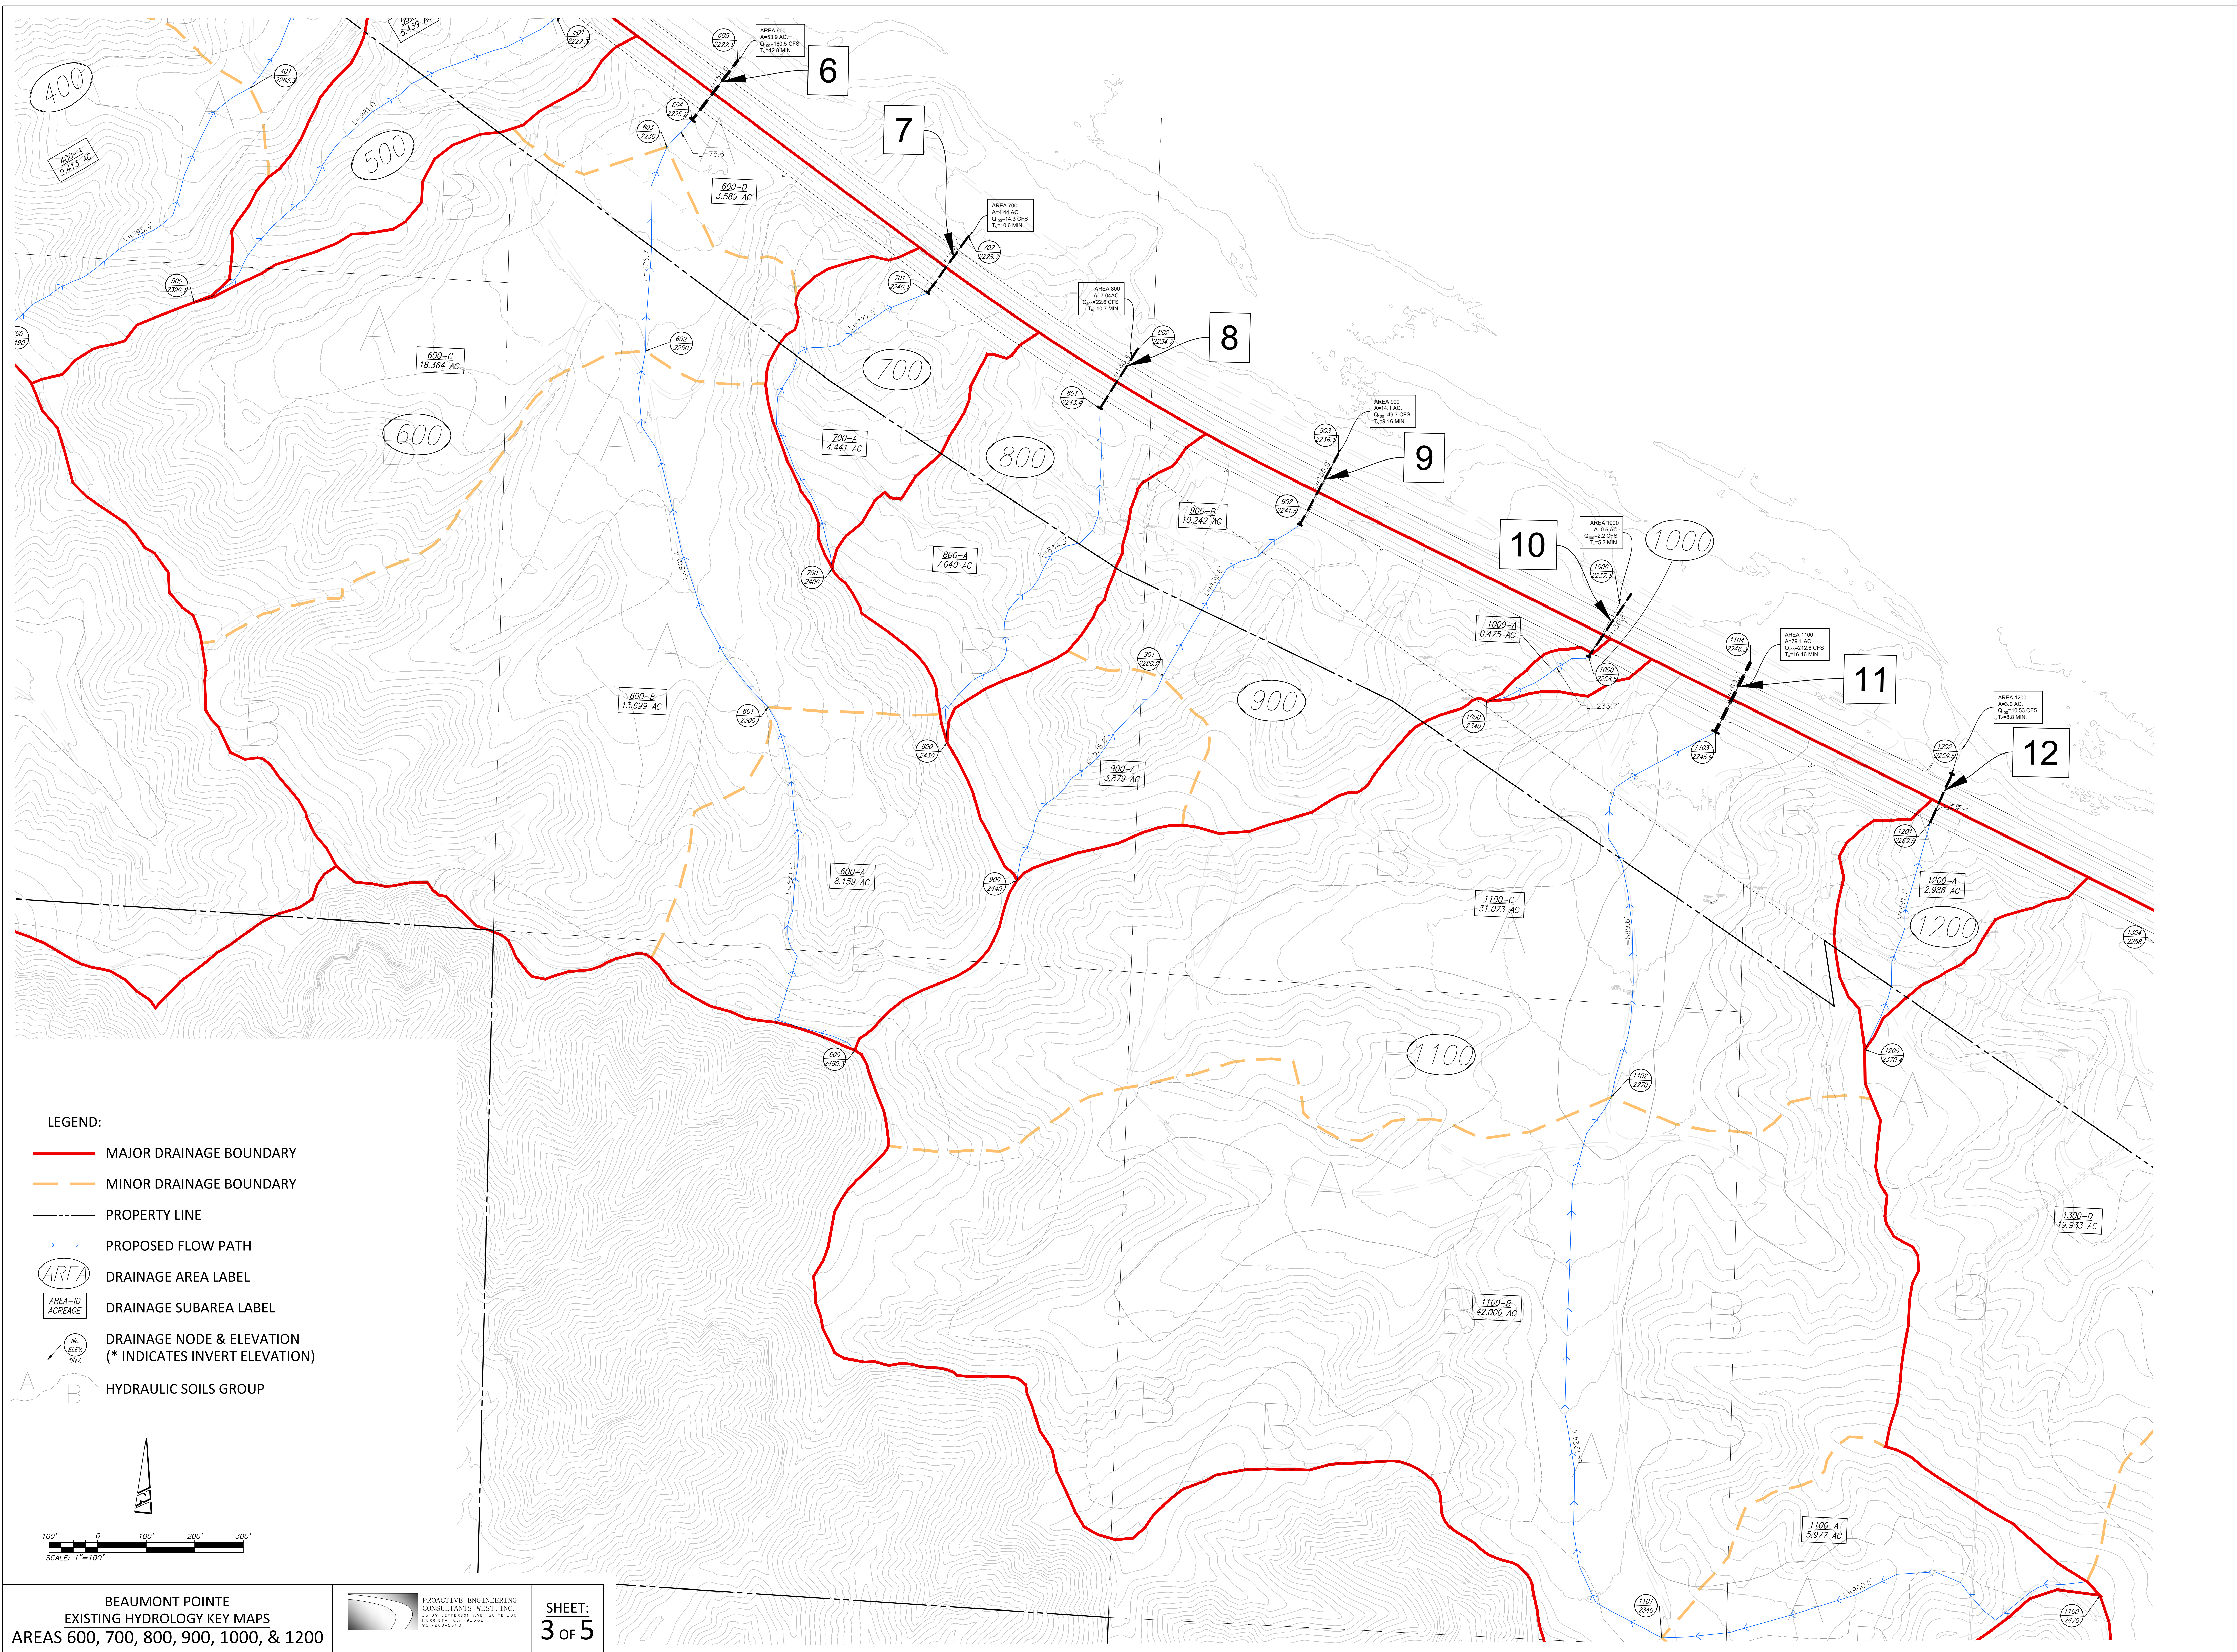


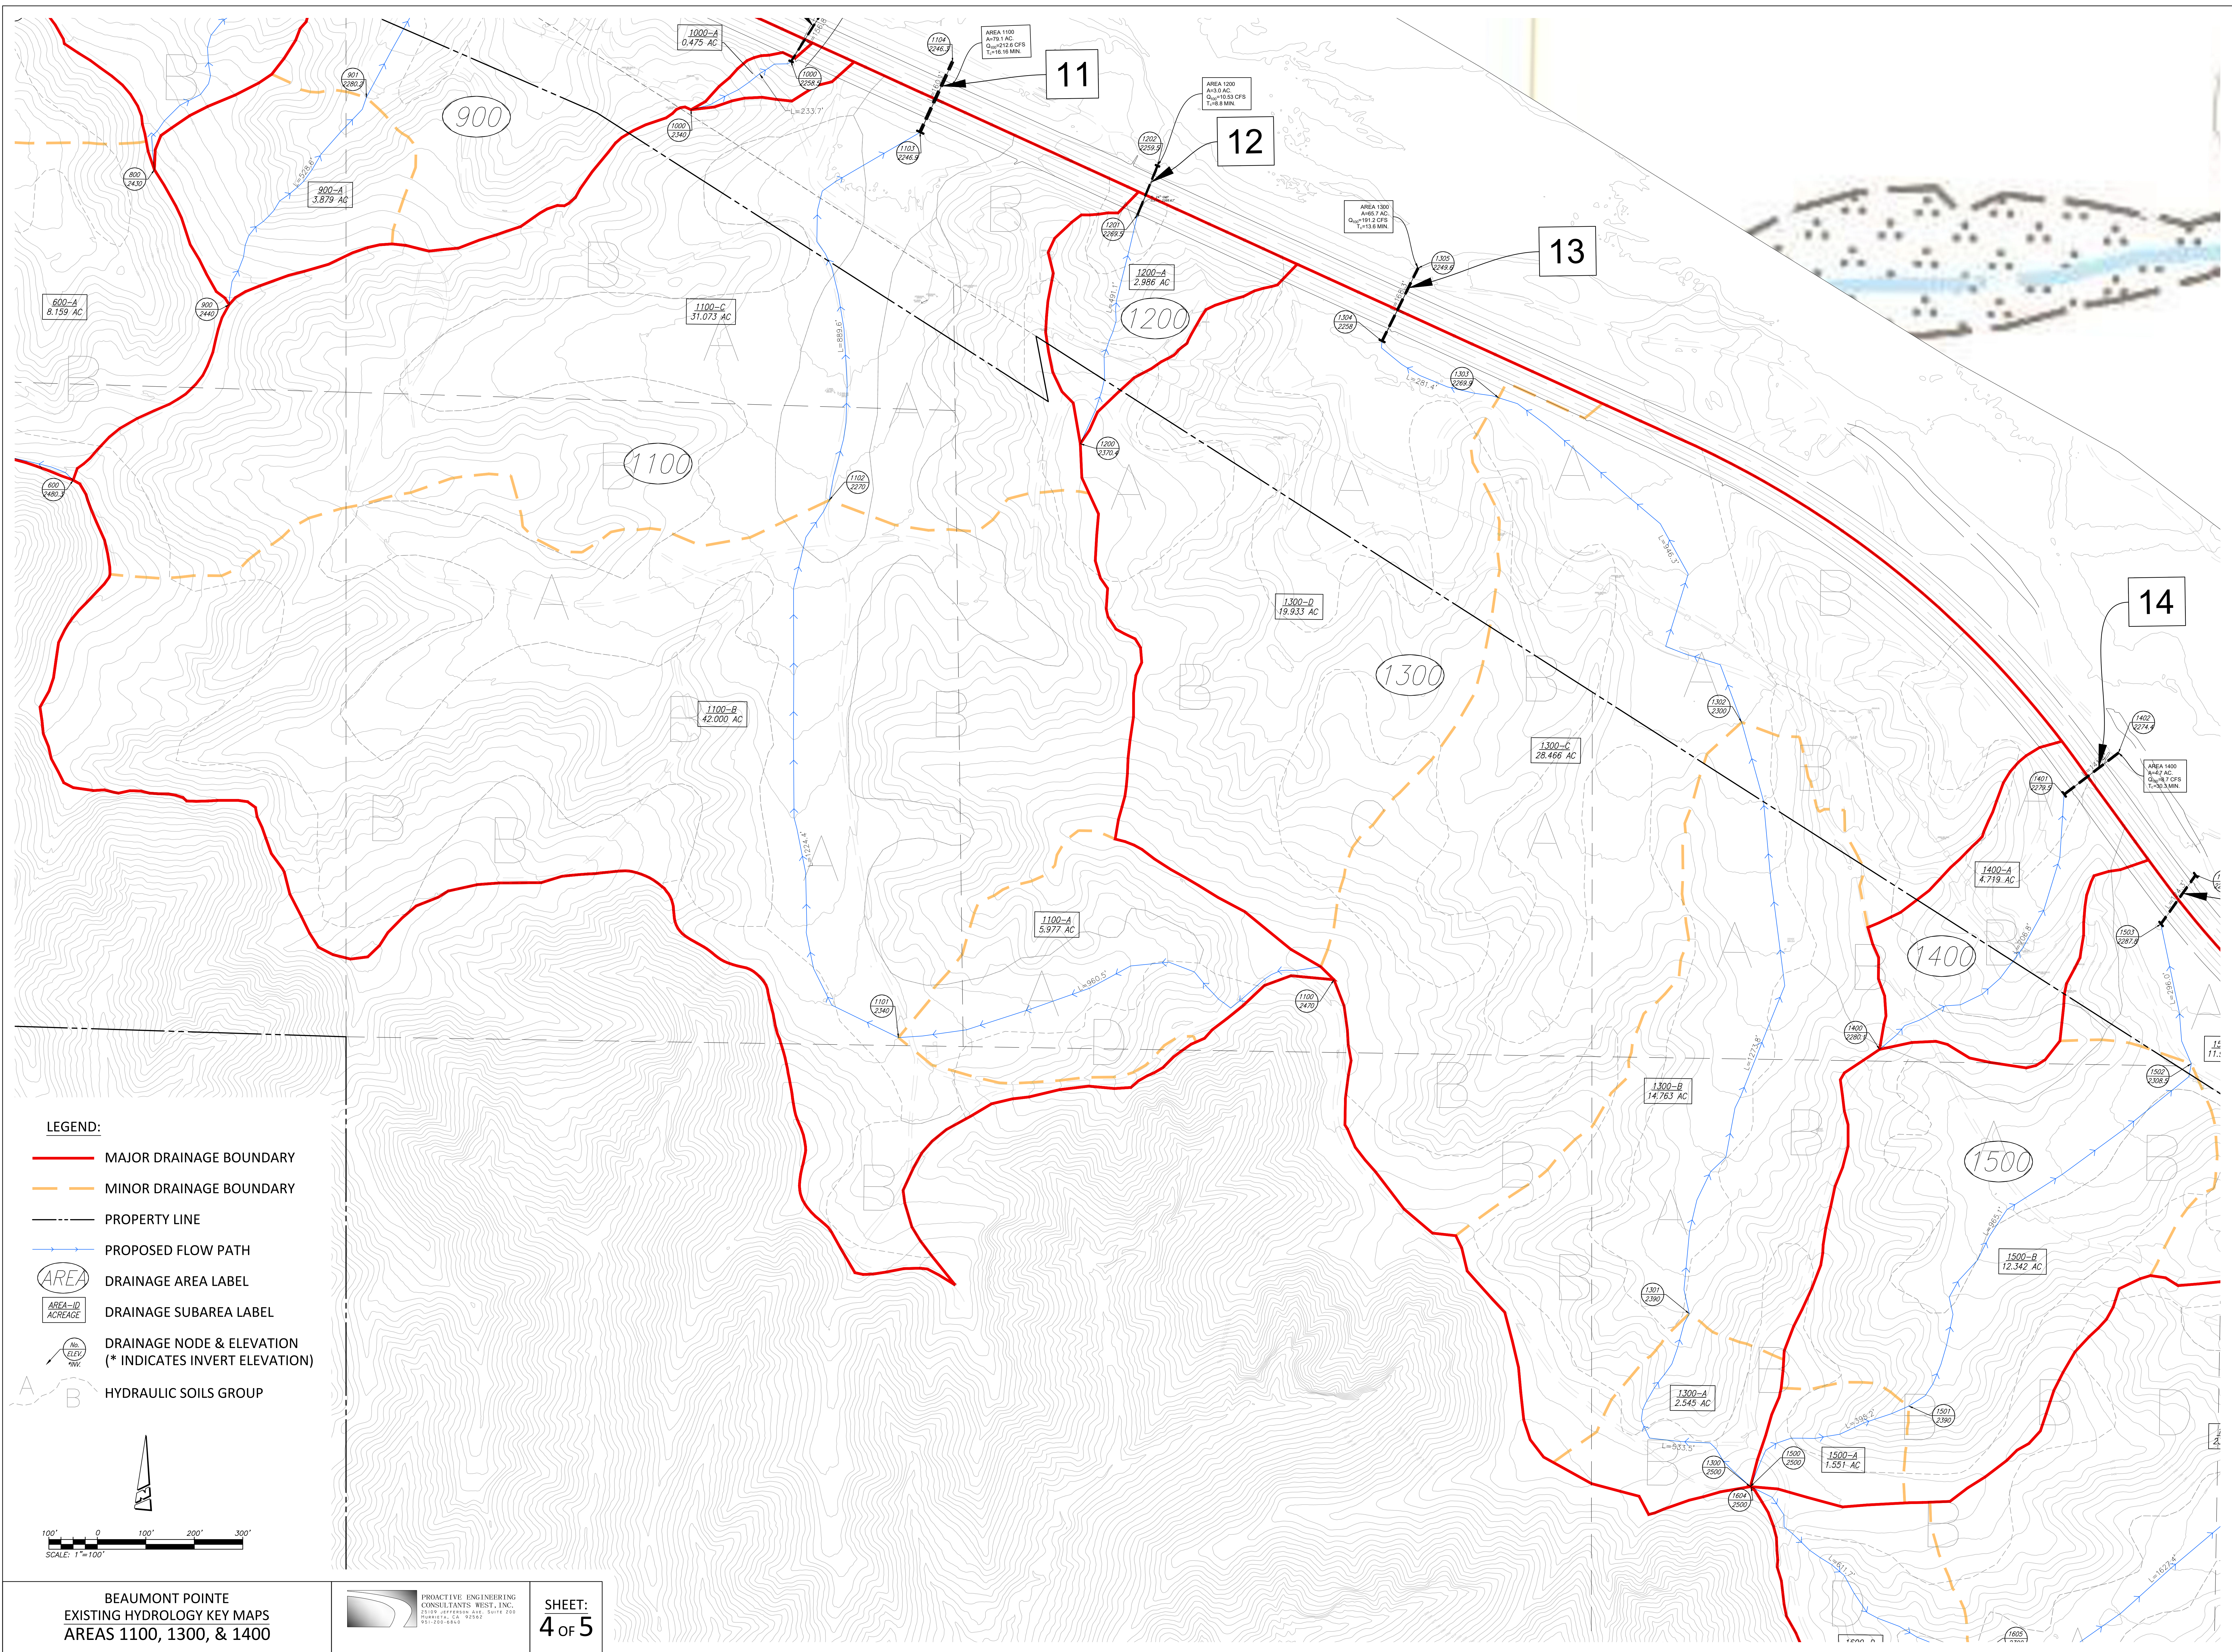


LEGEND:


- MAJOR DRAINAGE BOUNDARY
- MINOR DRAINAGE BOUNDARY
- PROPERTY LINE
- PROPOSED FLOW PATH
- AREA DRAINAGE AREA LABEL
- AREA-ID DRAINAGE SUBAREA LABEL
- Drainage Node & Elevation (* INDICATES INVERT ELEVATION)
- HYDRAULIC SOILS GROUP

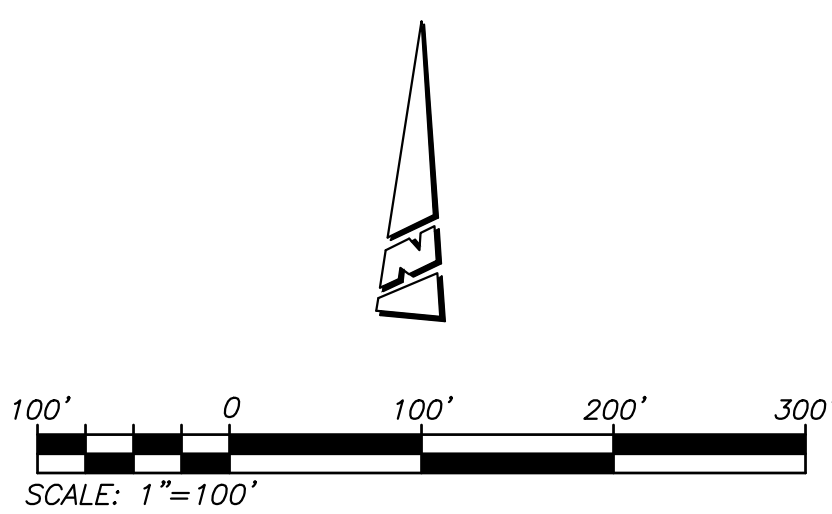


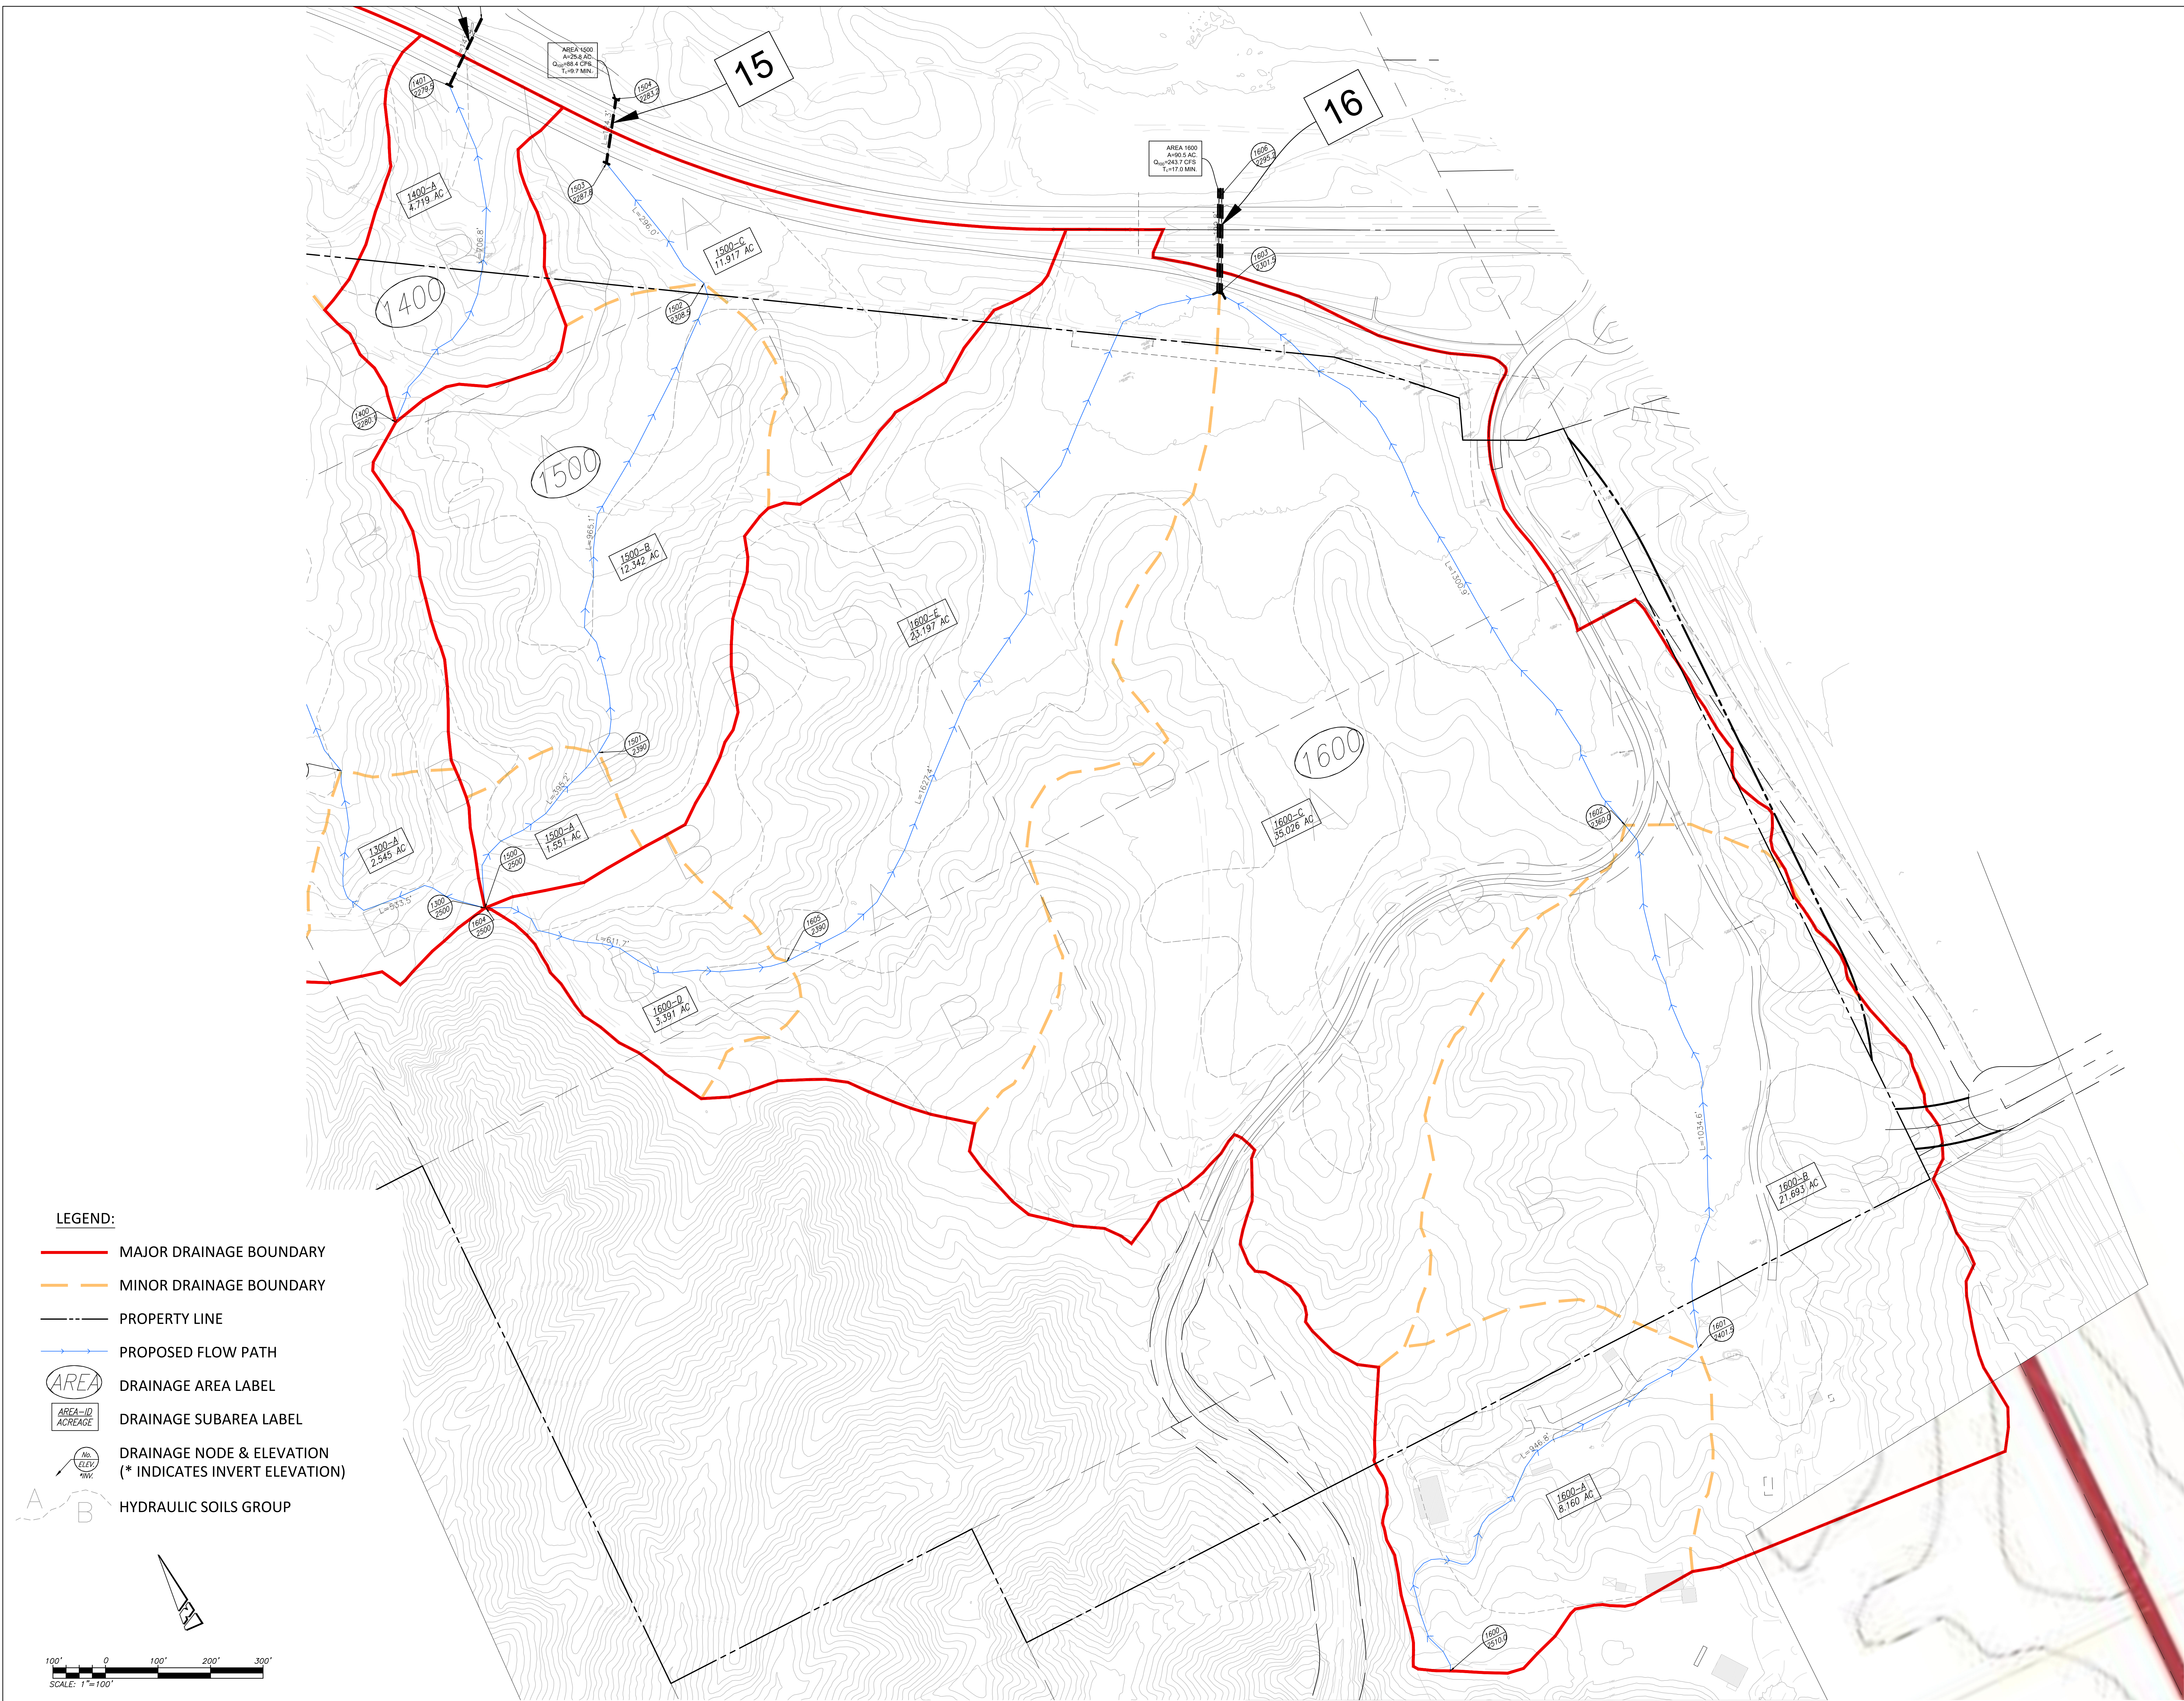




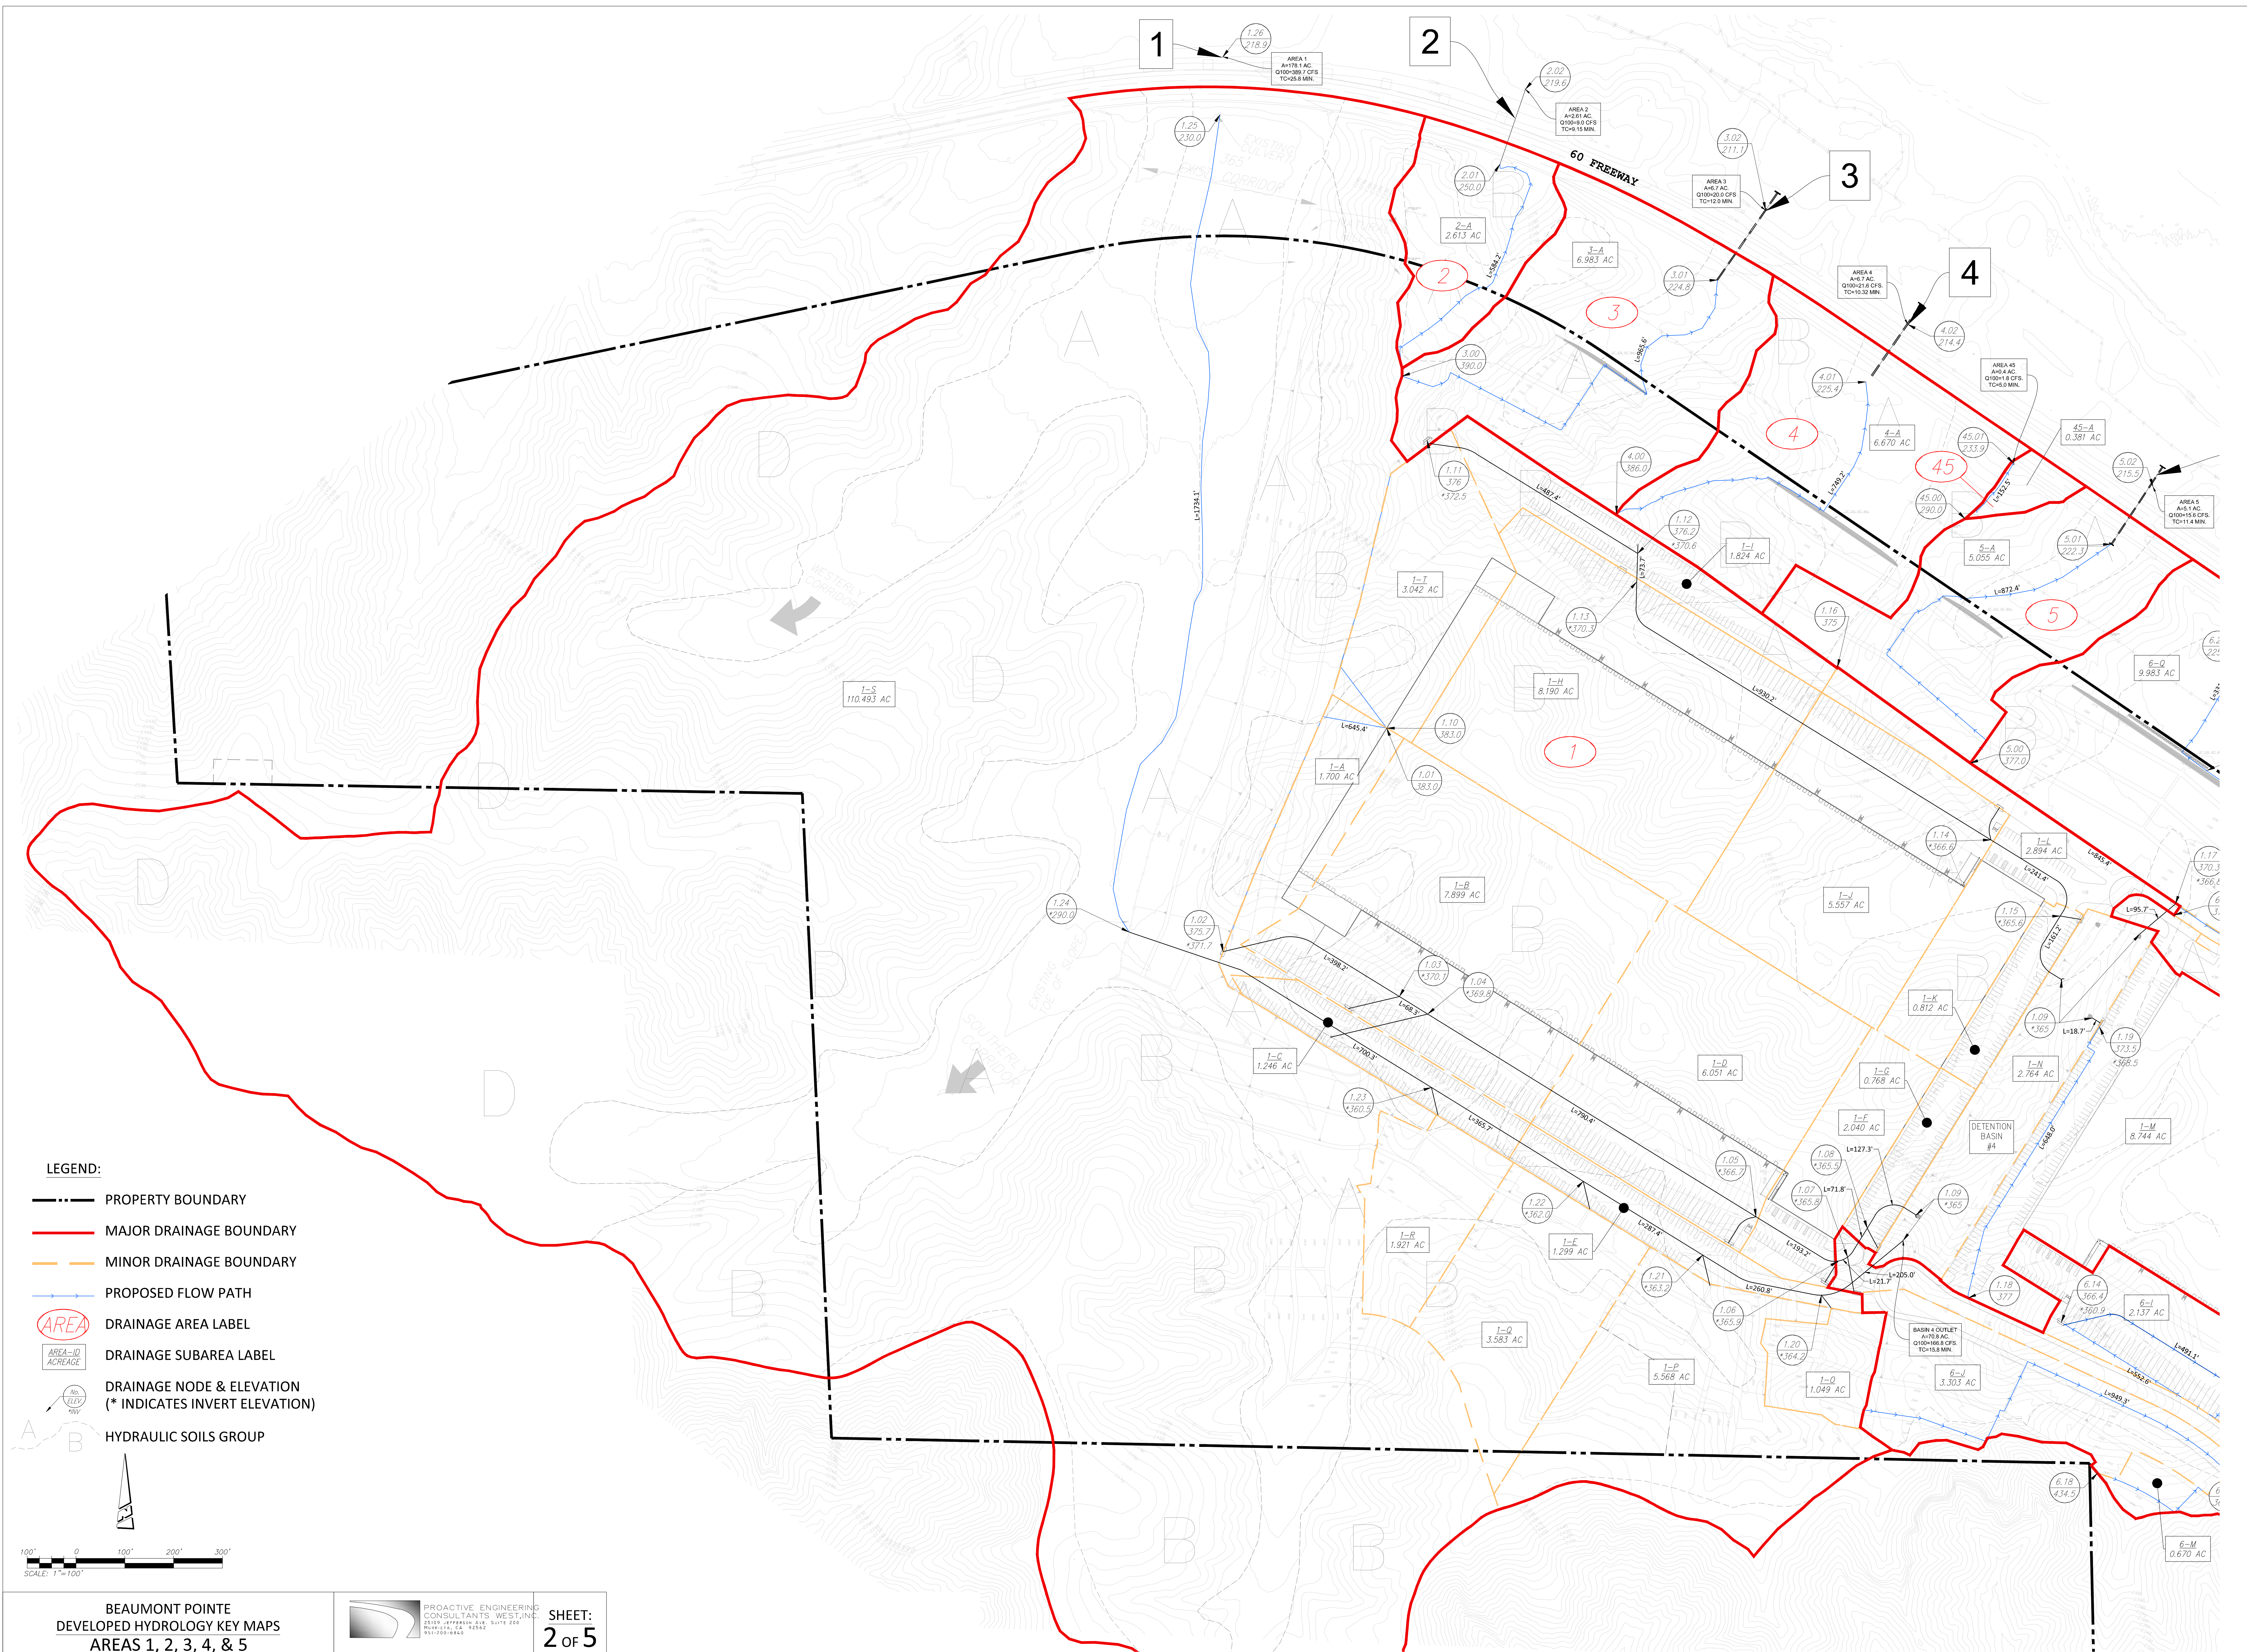

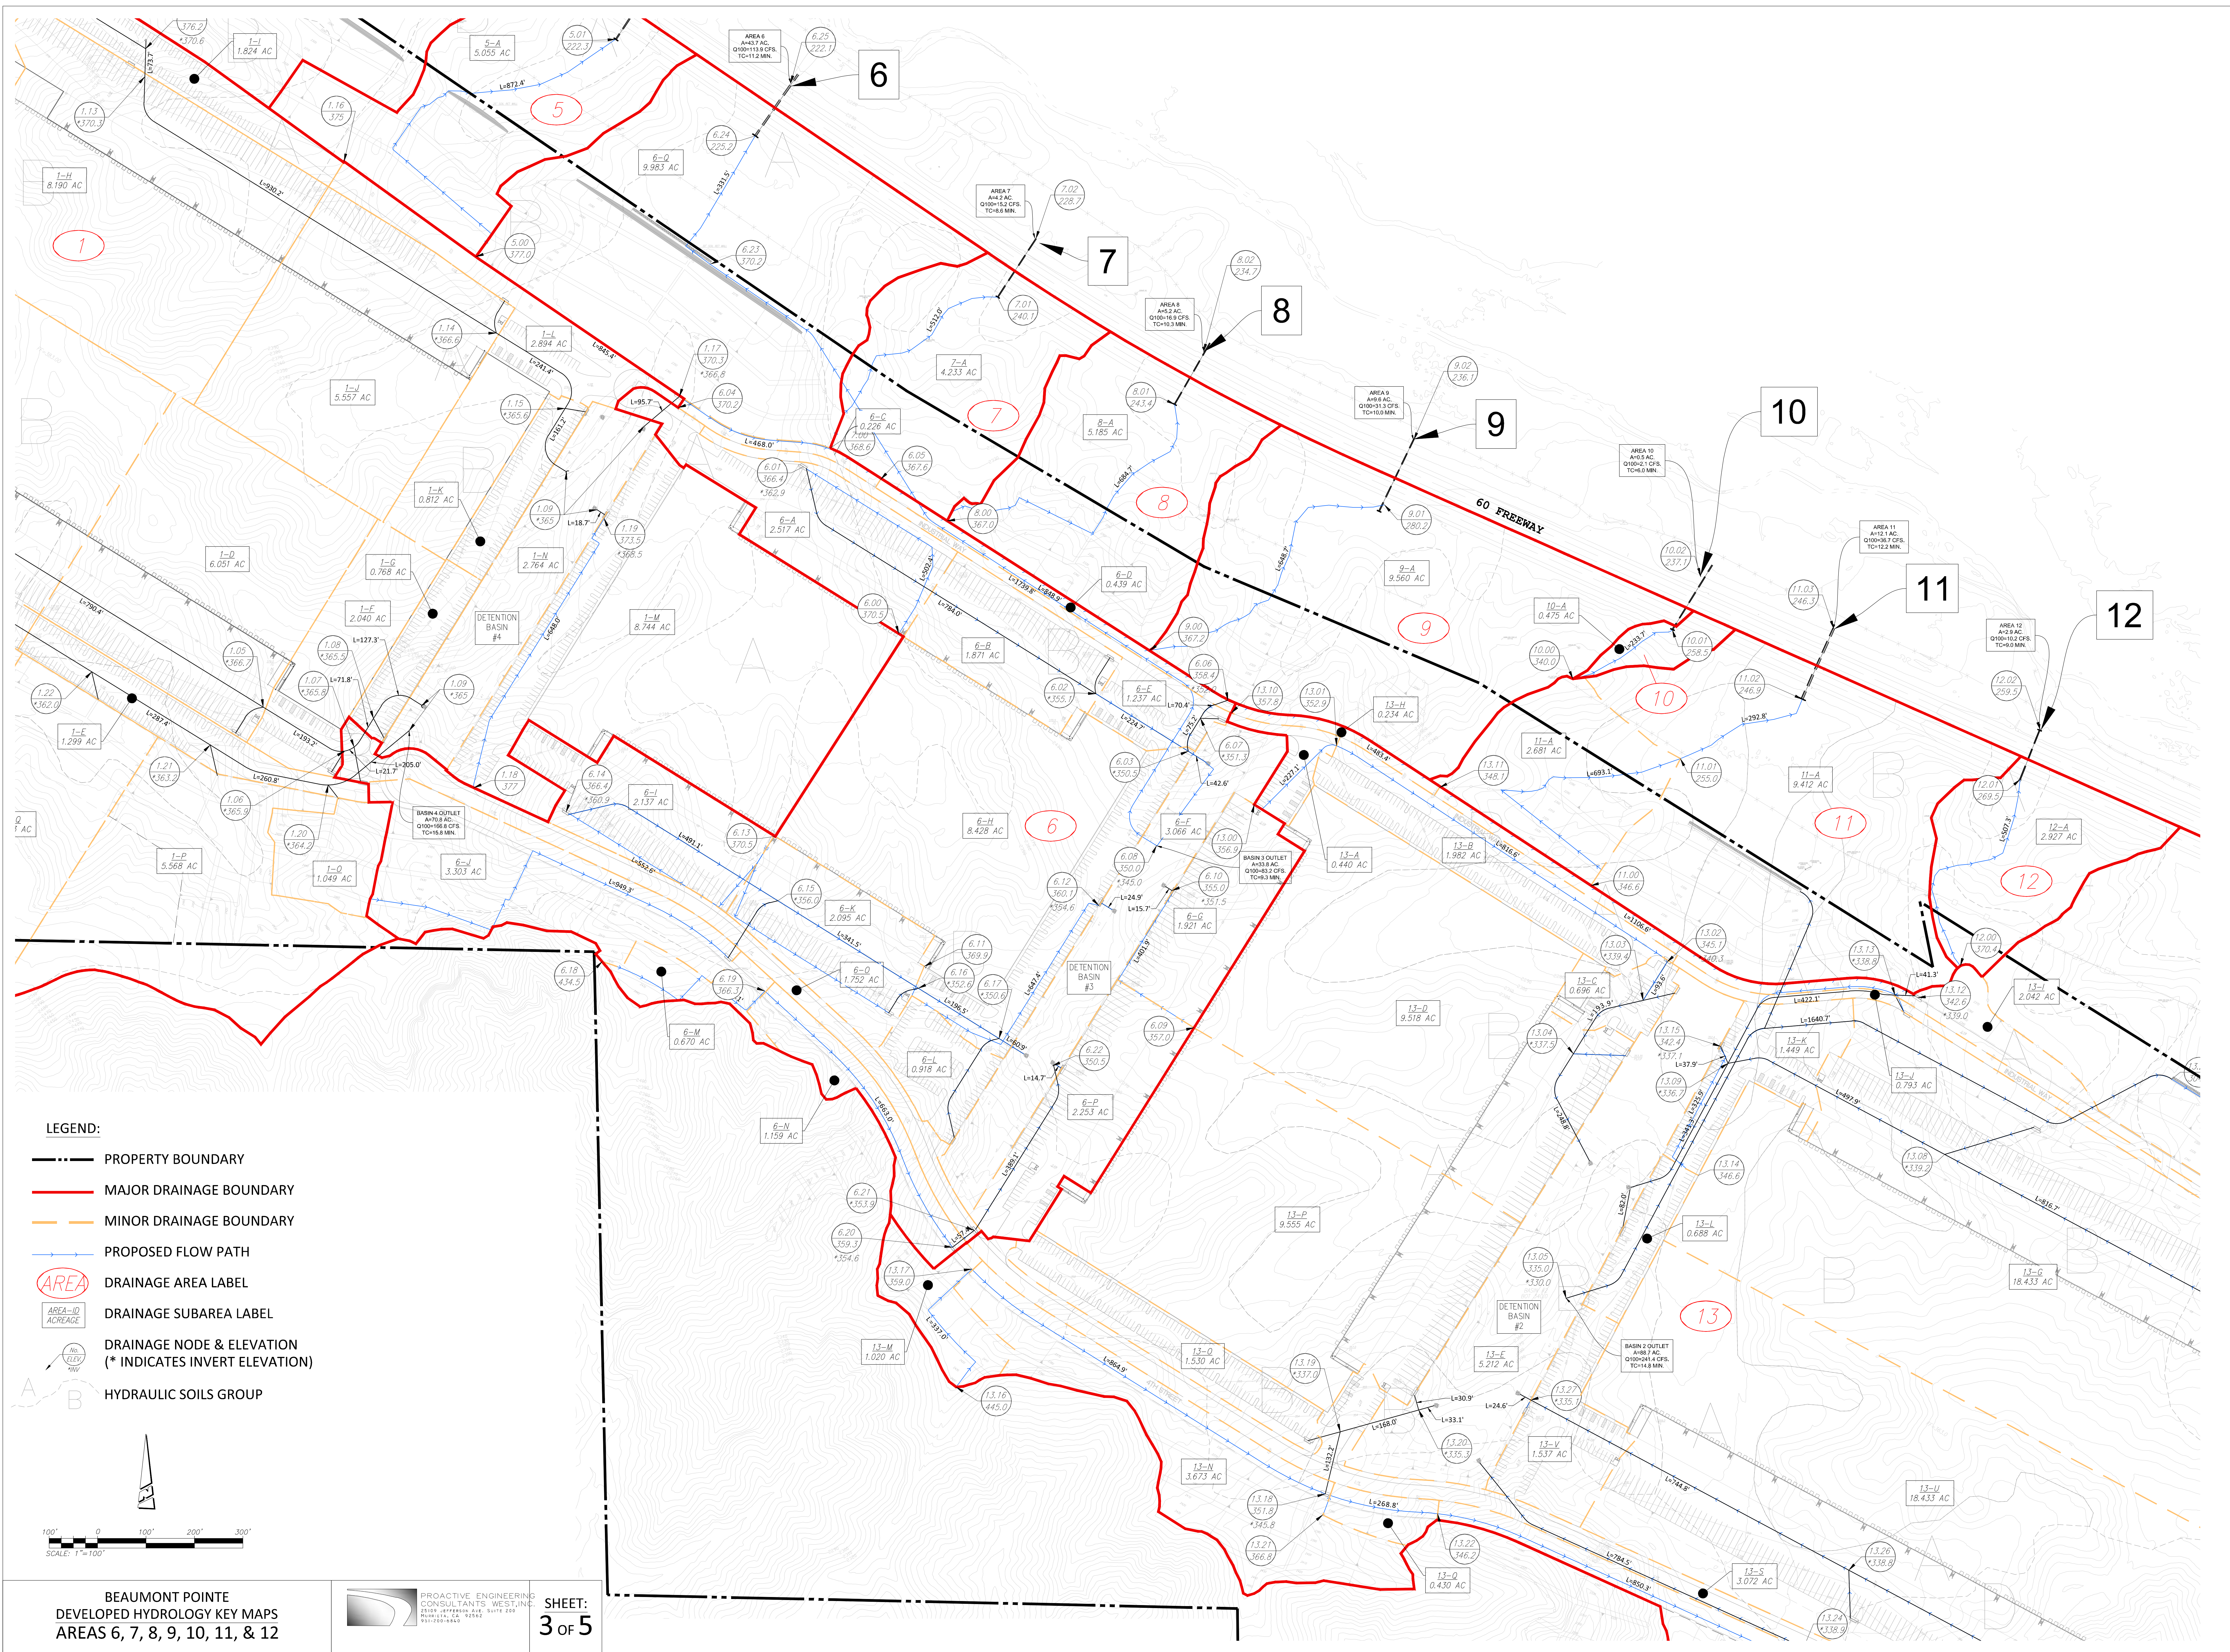

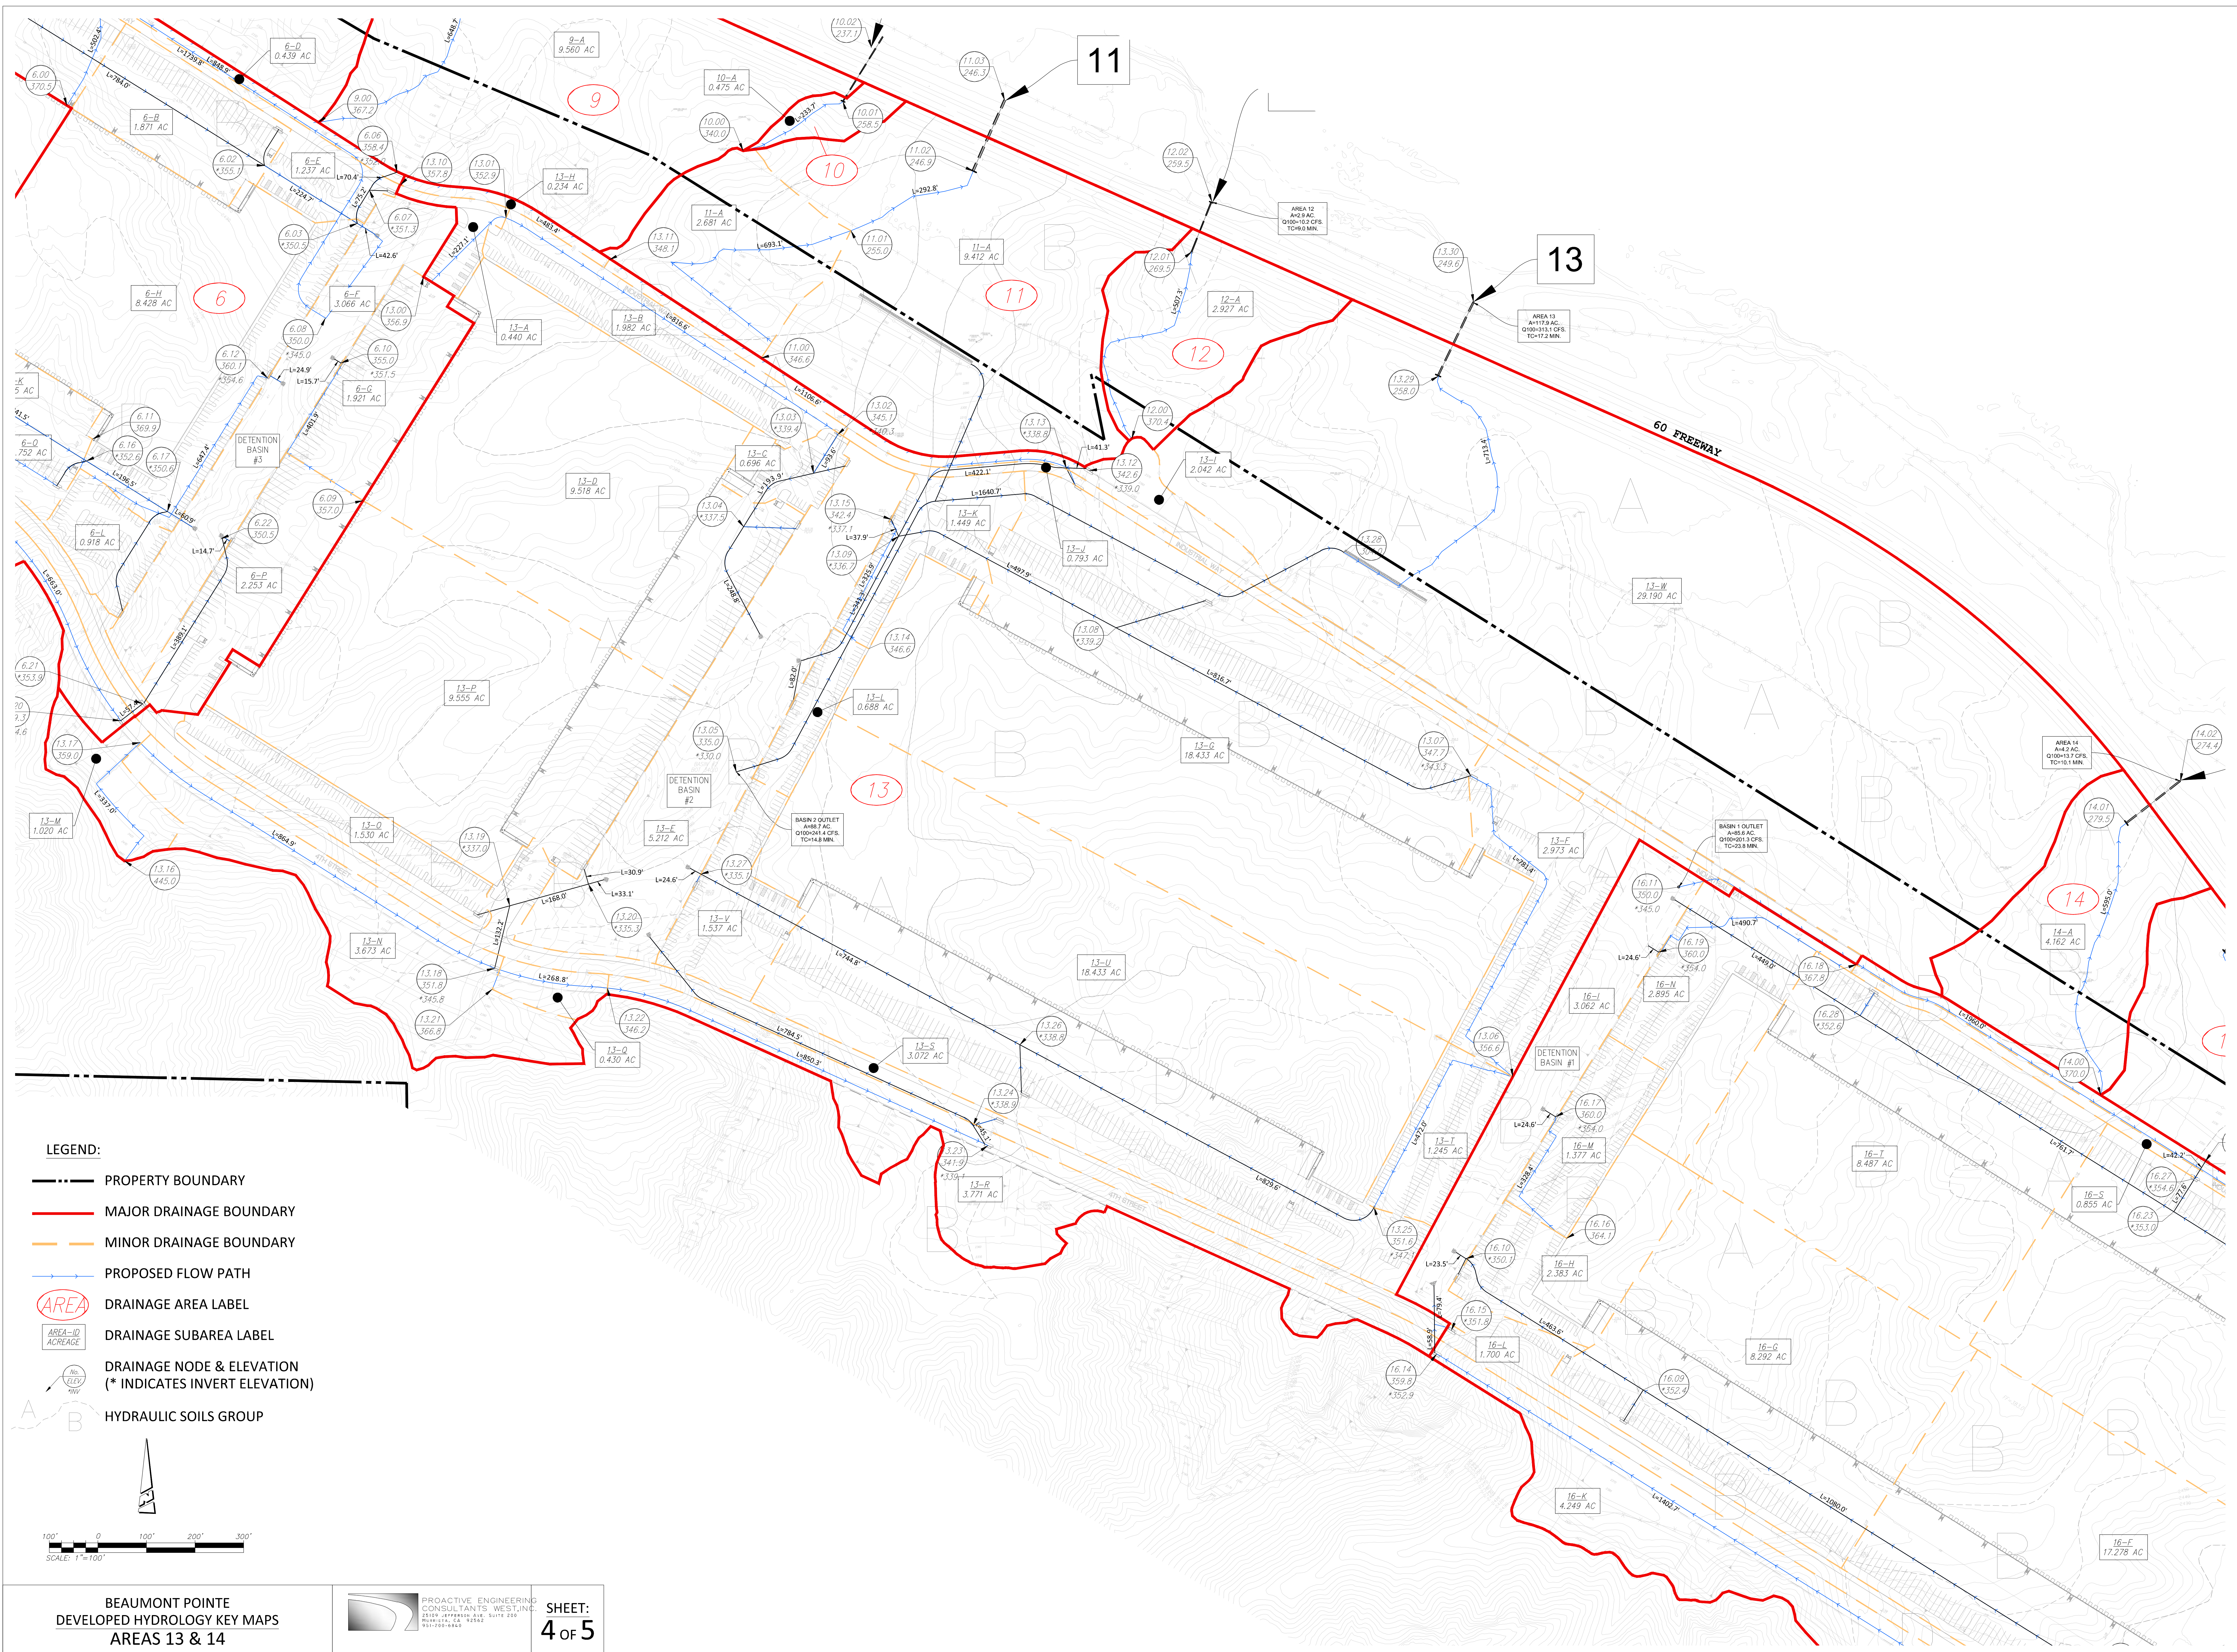

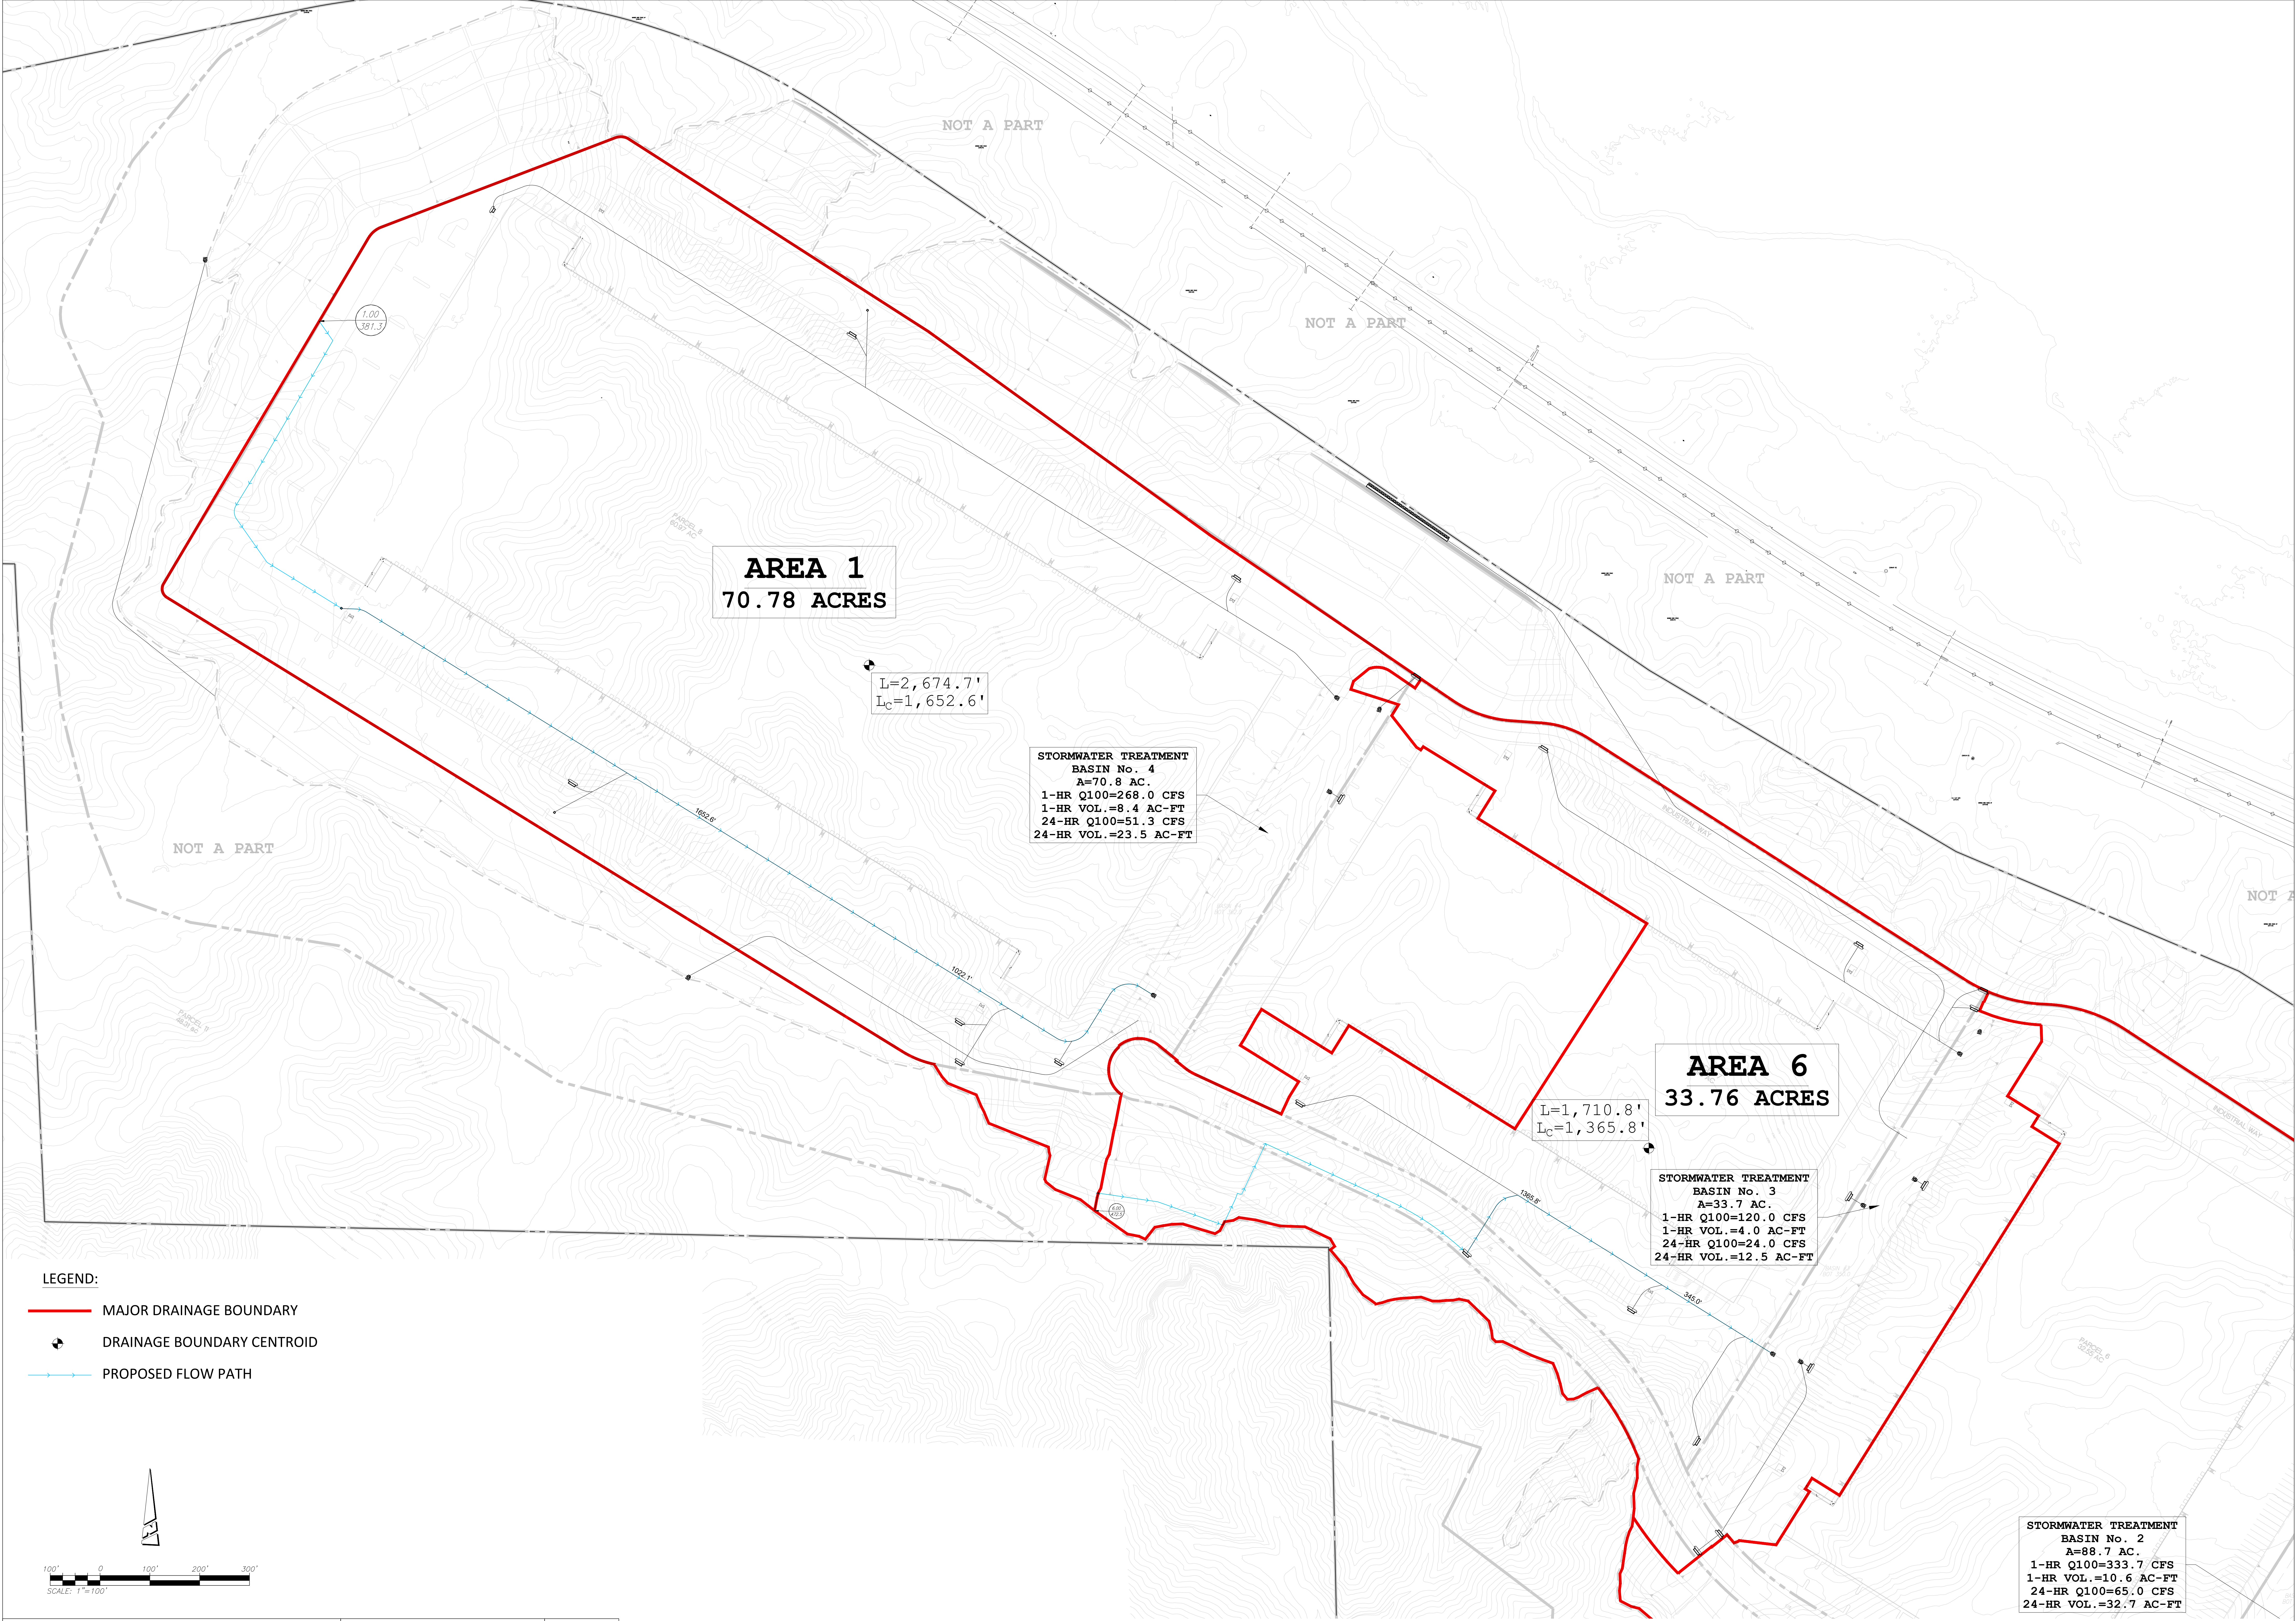

AREA 6
33.76 ACRES

L=1,710.8'
L_C=1,365.8'

STORMWATER TREATMENT
BASIN No. 3
A=33.7 AC.
1-HR Q100=120.0 CFS
1-HR VOL.=4.0 AC-FT
24-HR Q100=24.0 CFS
24-HR VOL.=12.5 AC-FT

STORMWATER TREATMENT
BASIN No. 2
A=88.7 AC.
1-HR Q100=333.7 CFS
1-HR VOL.=10.6 AC-FT
24-HR Q100=65.0 CFS
24-HR VOL.=32.7 AC-FT


AREA 13
88.72 ACRES

L=2,709.8'
L_C=2,203.8'

STORMWATER TREATMENT
BASIN No. 1
A=85.6 AC.
1-HR Q100=320.3 CFS
1-HR VOL.=10.2 AC-FT
24-HR Q100=63.3 CFS
24-HR VOL.=32.8 AC-FT

LEGEND:

- MAJOR DRAINAGE BOUNDARY
- DRAINAGE BOUNDARY CENTROID
- PROPOSED FLOW PATH

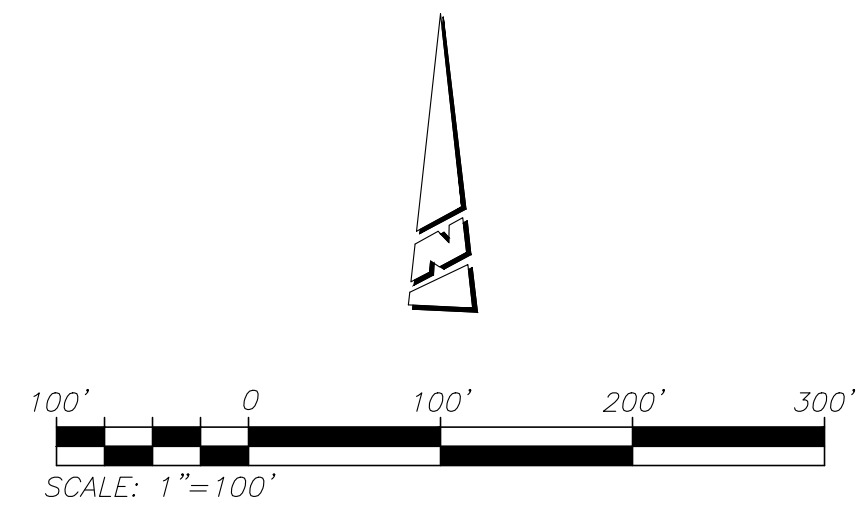

References H

NOTE:
FOR ACCURATE RIGHT OF WAY DATA, CONTACT
RIGHT OF WAY ENGINEERING AT THE DISTRICT OFFICE.




Dist	COUNTY	ROUTE	POST MILES TOTAL PROJECT	SHEET No.	TOTAL SHEETS
08	Riv	60	22.1/26.6	122	680


REGISTERED CIVIL ENGINEER

8-1-18
DATE

8-15-18
PLANS APPROVAL DATE

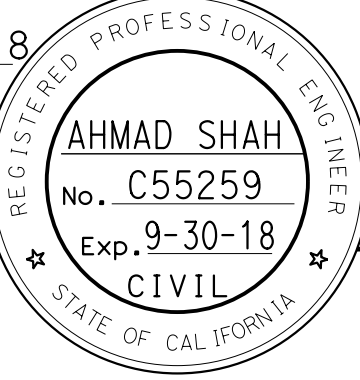


THE STATE OF CALIFORNIA OR ITS OFFICERS
OR AGENTS SHALL NOT BE RESPONSIBLE FOR
THE ACCURACY OR COMPLETENESS OF SCANNED
COPIES OF THIS PLAN SHEET.

APPROVED FOR CONTOUR GRADING WORK ONLY

CONTOUR GRADING
SCALE: 1"=50'
G-16

NOTE:
FOR ACCURATE RIGHT OF WAY DATA, CONTACT
RIGHT OF WAY ENGINEERING AT THE DISTRICT OFFICE.

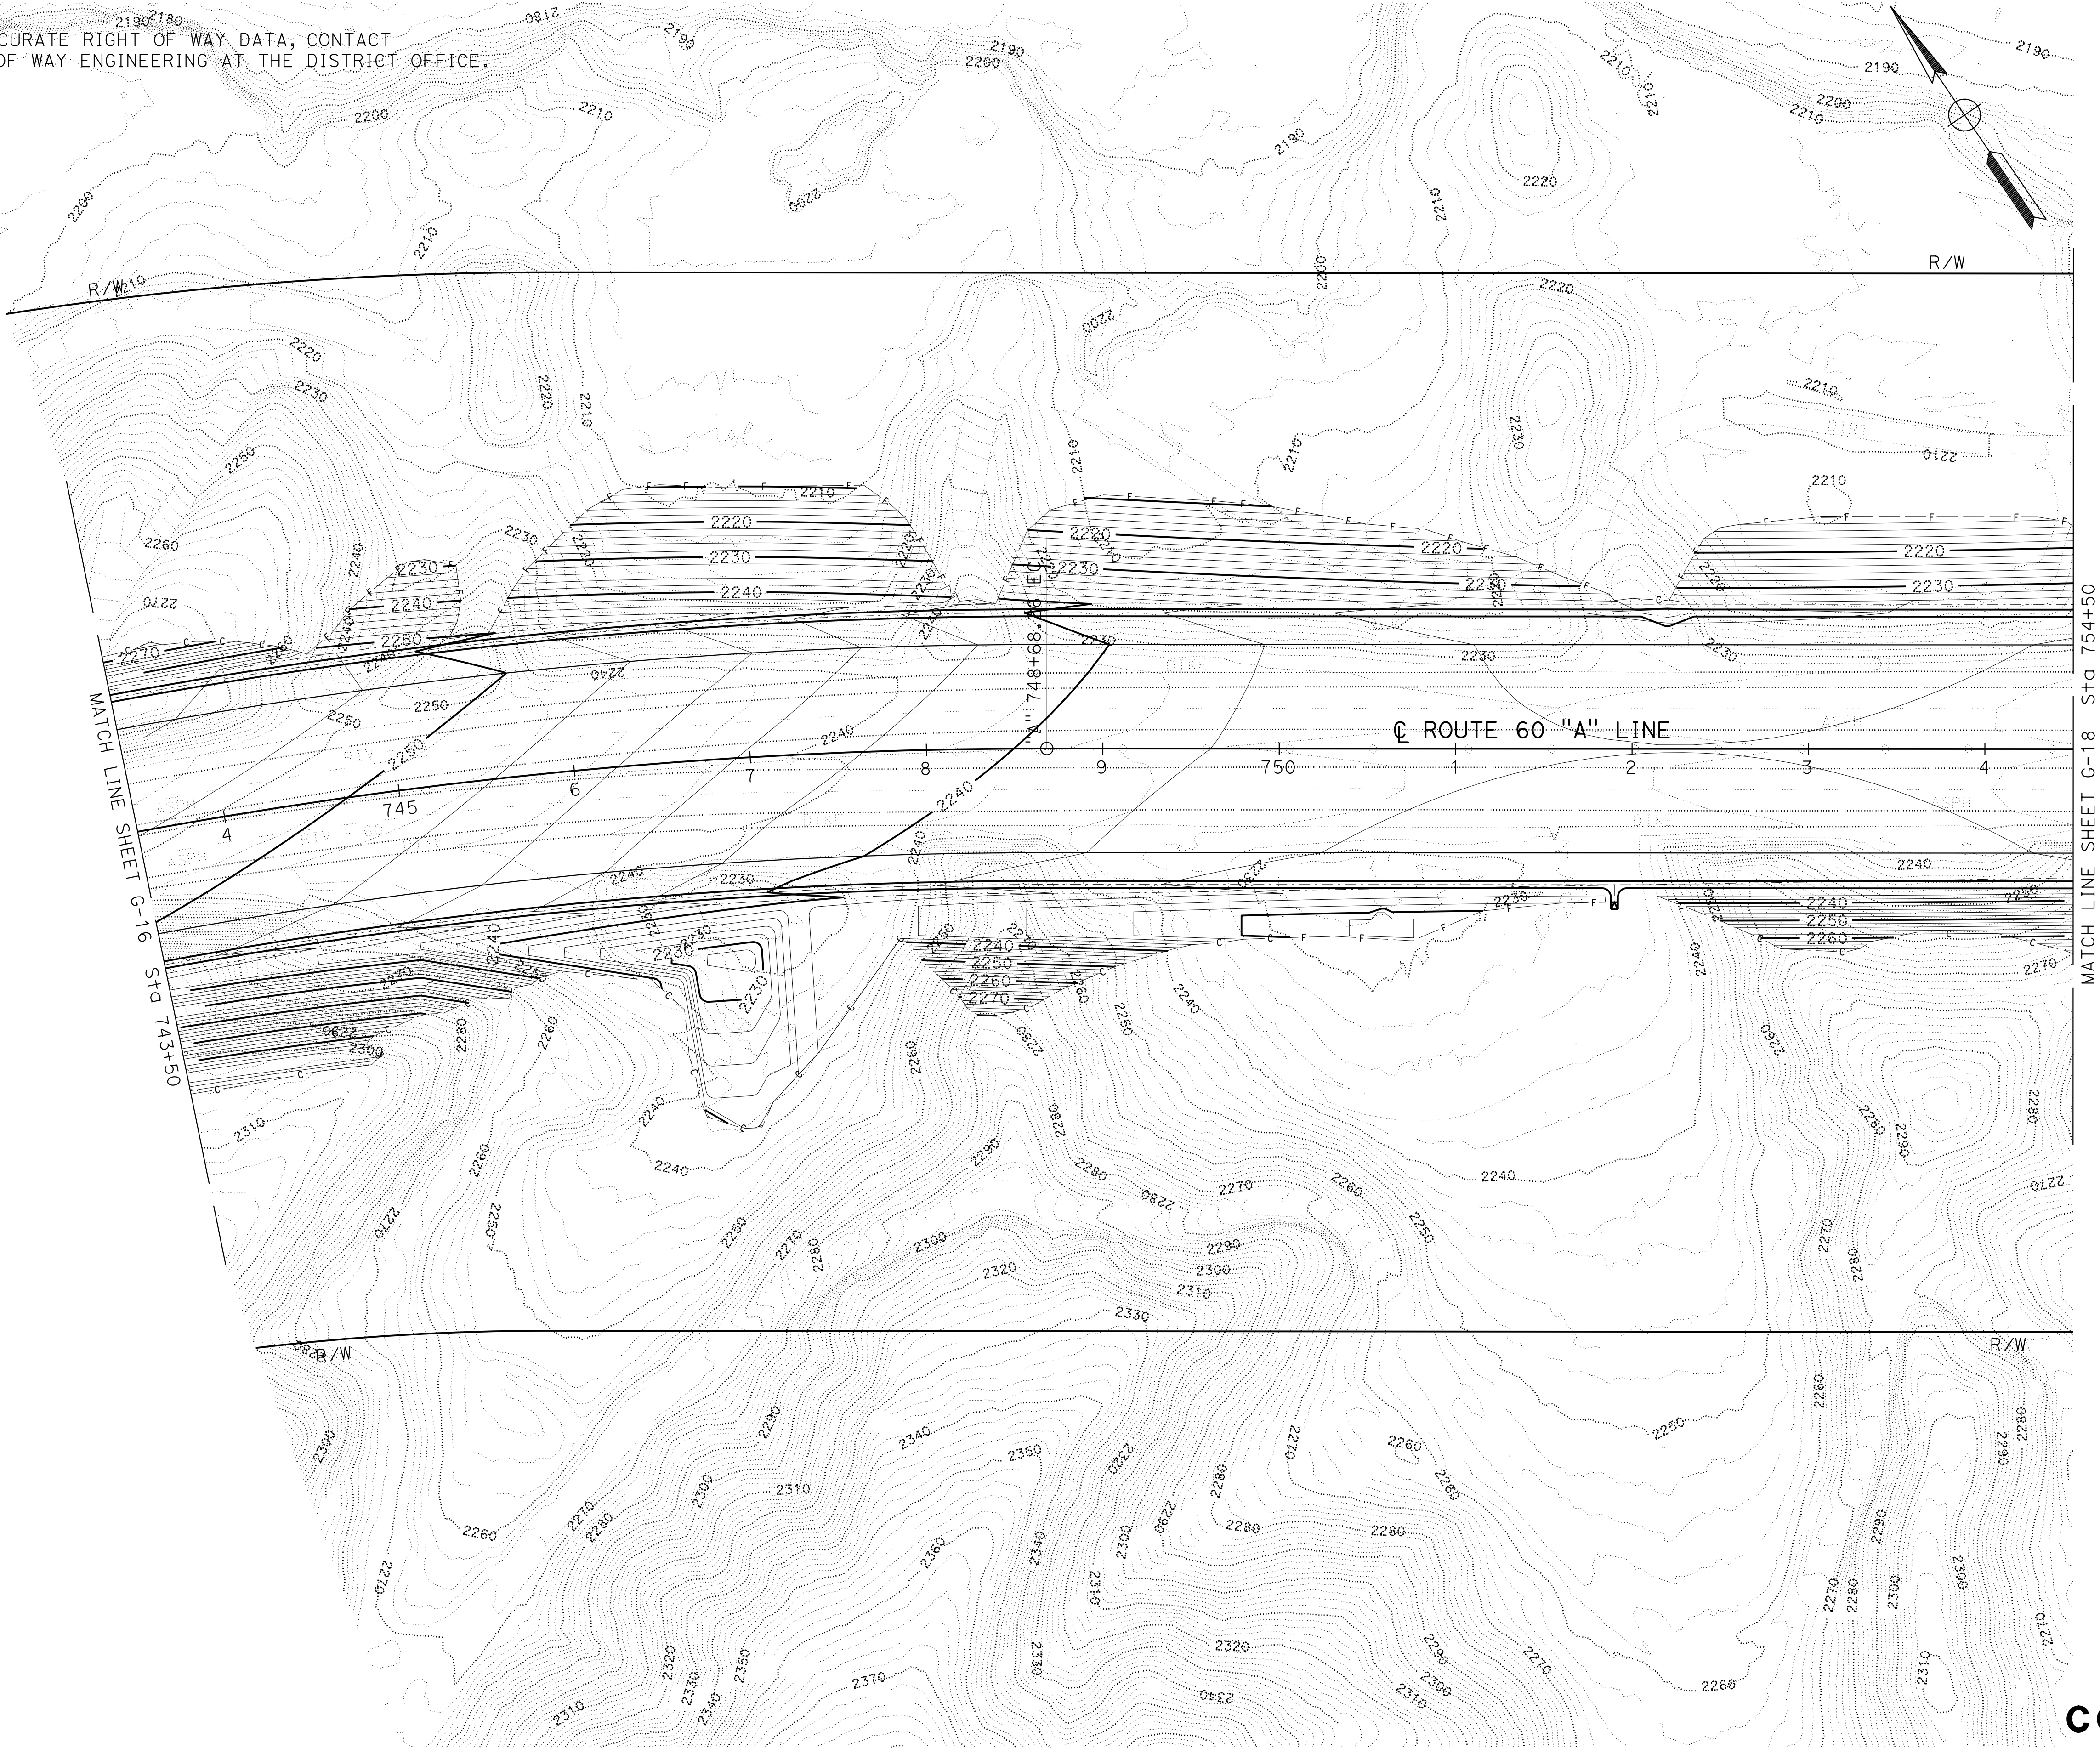

Dist	COUNTY	ROUTE	POST MILES TOTAL PROJECT	SHEET No.	TOTAL SHEETS
08	Riv	60	22.1/26.6	123	680

8-1-18
REGISTERED CIVIL ENGINEER DATE

8-15-18
PLANS APPROVAL DATE

THE STATE OF CALIFORNIA OR ITS OFFICERS
OR AGENTS SHALL NOT BE RESPONSIBLE FOR
THE ACCURACY OR COMPLETENESS OF SCANNED
COPIES OF THIS PLAN SHEET.

REGISTERED PROFESSIONAL ENGINEER

AHMAD SHAH


No. C55259

Exp. 9-30-18

CIVIL

STATE OF CALIFORNIA

NOTE:
FOR ACCURATE RIGHT OF WAY DATA, CONTACT
RIGHT OF WAY ENGINEERING AT THE DISTRICT OFFICE.

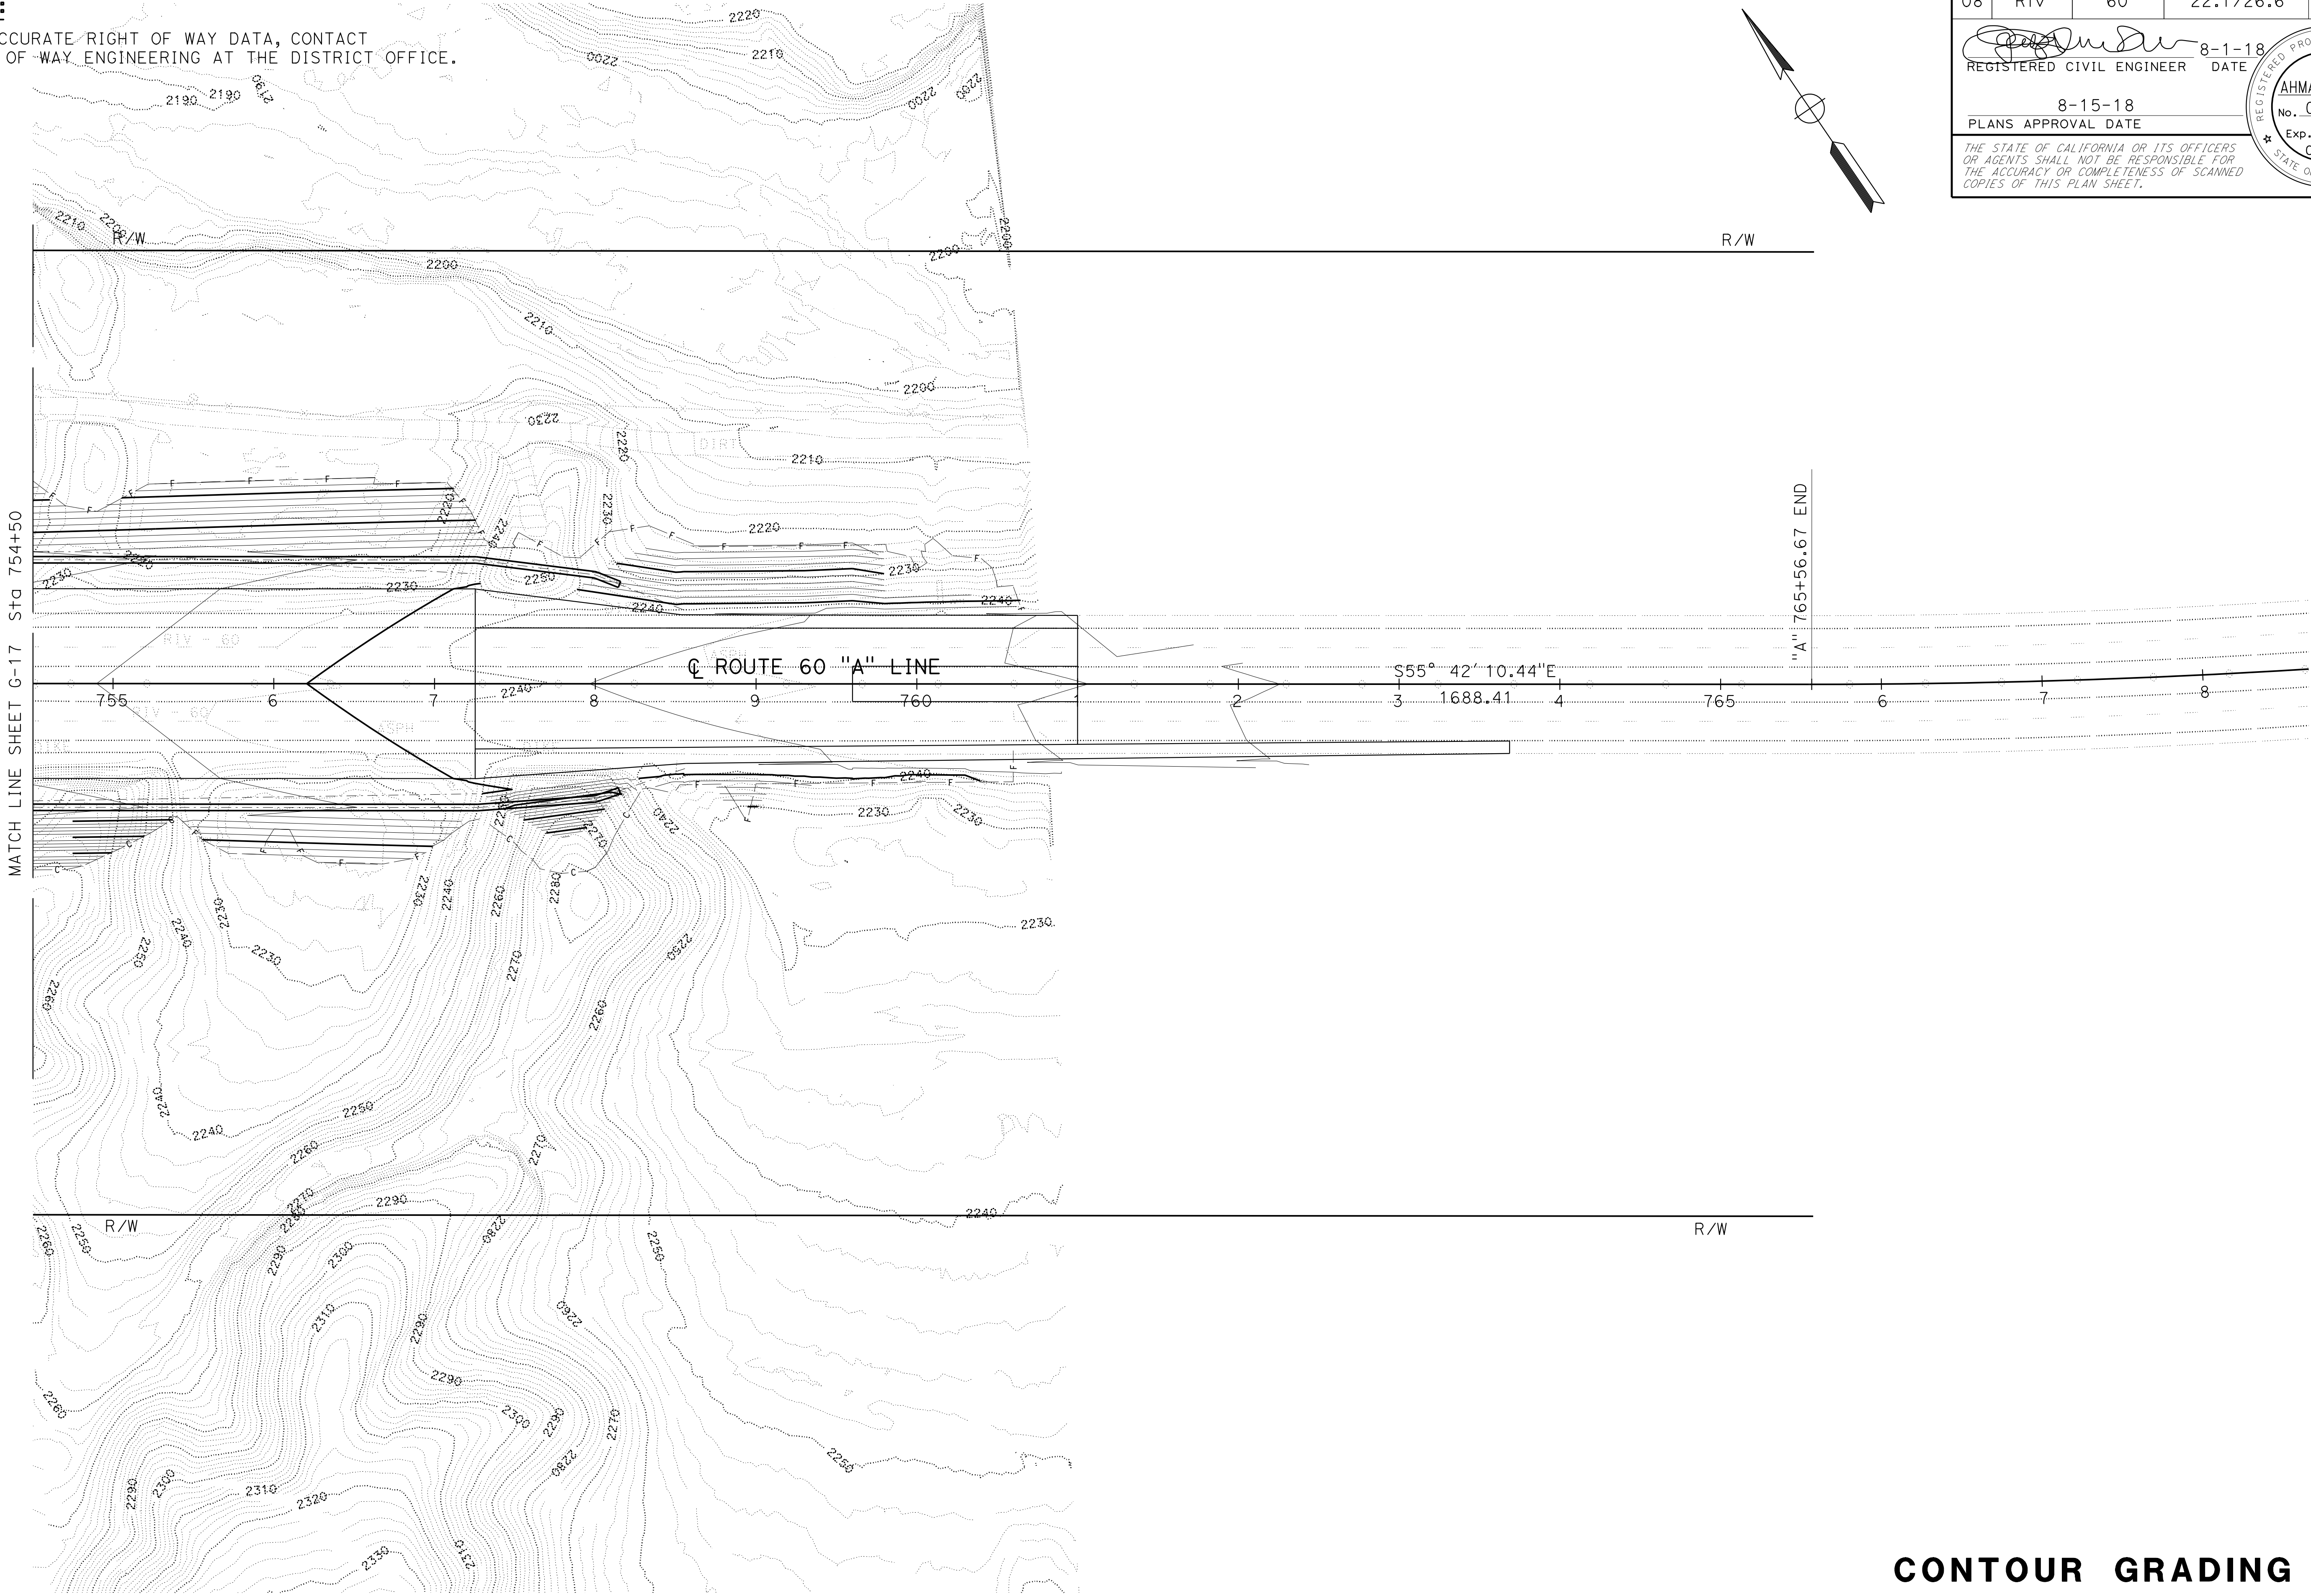

Dist	COUNTY	ROUTE	POST MILES TOTAL PROJECT	SHEET No.	TOTAL SHEETS
08	Riv	60	22.1/26.6	124	680

8-1-18
REGISTERED CIVIL ENGINEER DATE

8-15-18
PLANS APPROVAL DATE

THE STATE OF CALIFORNIA OR ITS OFFICERS
OR AGENTS SHALL NOT BE RESPONSIBLE FOR
THE ACCURACY OR COMPLETENESS OF SCANNED
COPIES OF THIS PLAN SHEET.

REGISTERED PROFESSIONAL ENGINEER

AHMAD SHAH

No. C55259

Exp. 9-30-18

CIVIL


STATE OF CALIFORNIA

NOTES:

1. FOR ACCURATE RIGHT OF WAY DATA, CONTACT
RIGHT OF WAY ENGINEERING AT THE DISTRICT OFFICE.
2. * SEE DRAINAGE DETAILS SHEETS.

CURVE DATA

No. Ⓡ	R	Δ	T	L
12	1683.00'	02°41'31"	39.54'	79.07'
13	1683.00'	02°14'55"	33.03'	66.05'

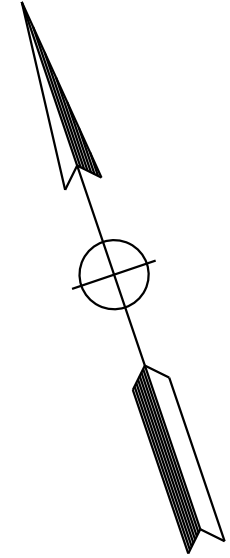


Dist	COUNTY	ROUTE	POST MILES TOTAL PROJECT	SHEET No.	TOTAL SHEETS
08	Riv	60	22.1/26.6	140	680

8-1-18
REGISTERED CIVIL ENGINEER DATE

8-15-18
PLANS APPROVAL DATE

THE STATE OF CALIFORNIA OR ITS OFFICERS
OR AGENTS SHALL NOT BE RESPONSIBLE FOR
THE ACCURACY OR COMPLETENESS OF SCANNED
COPIES OF THIS PLAN SHEET.

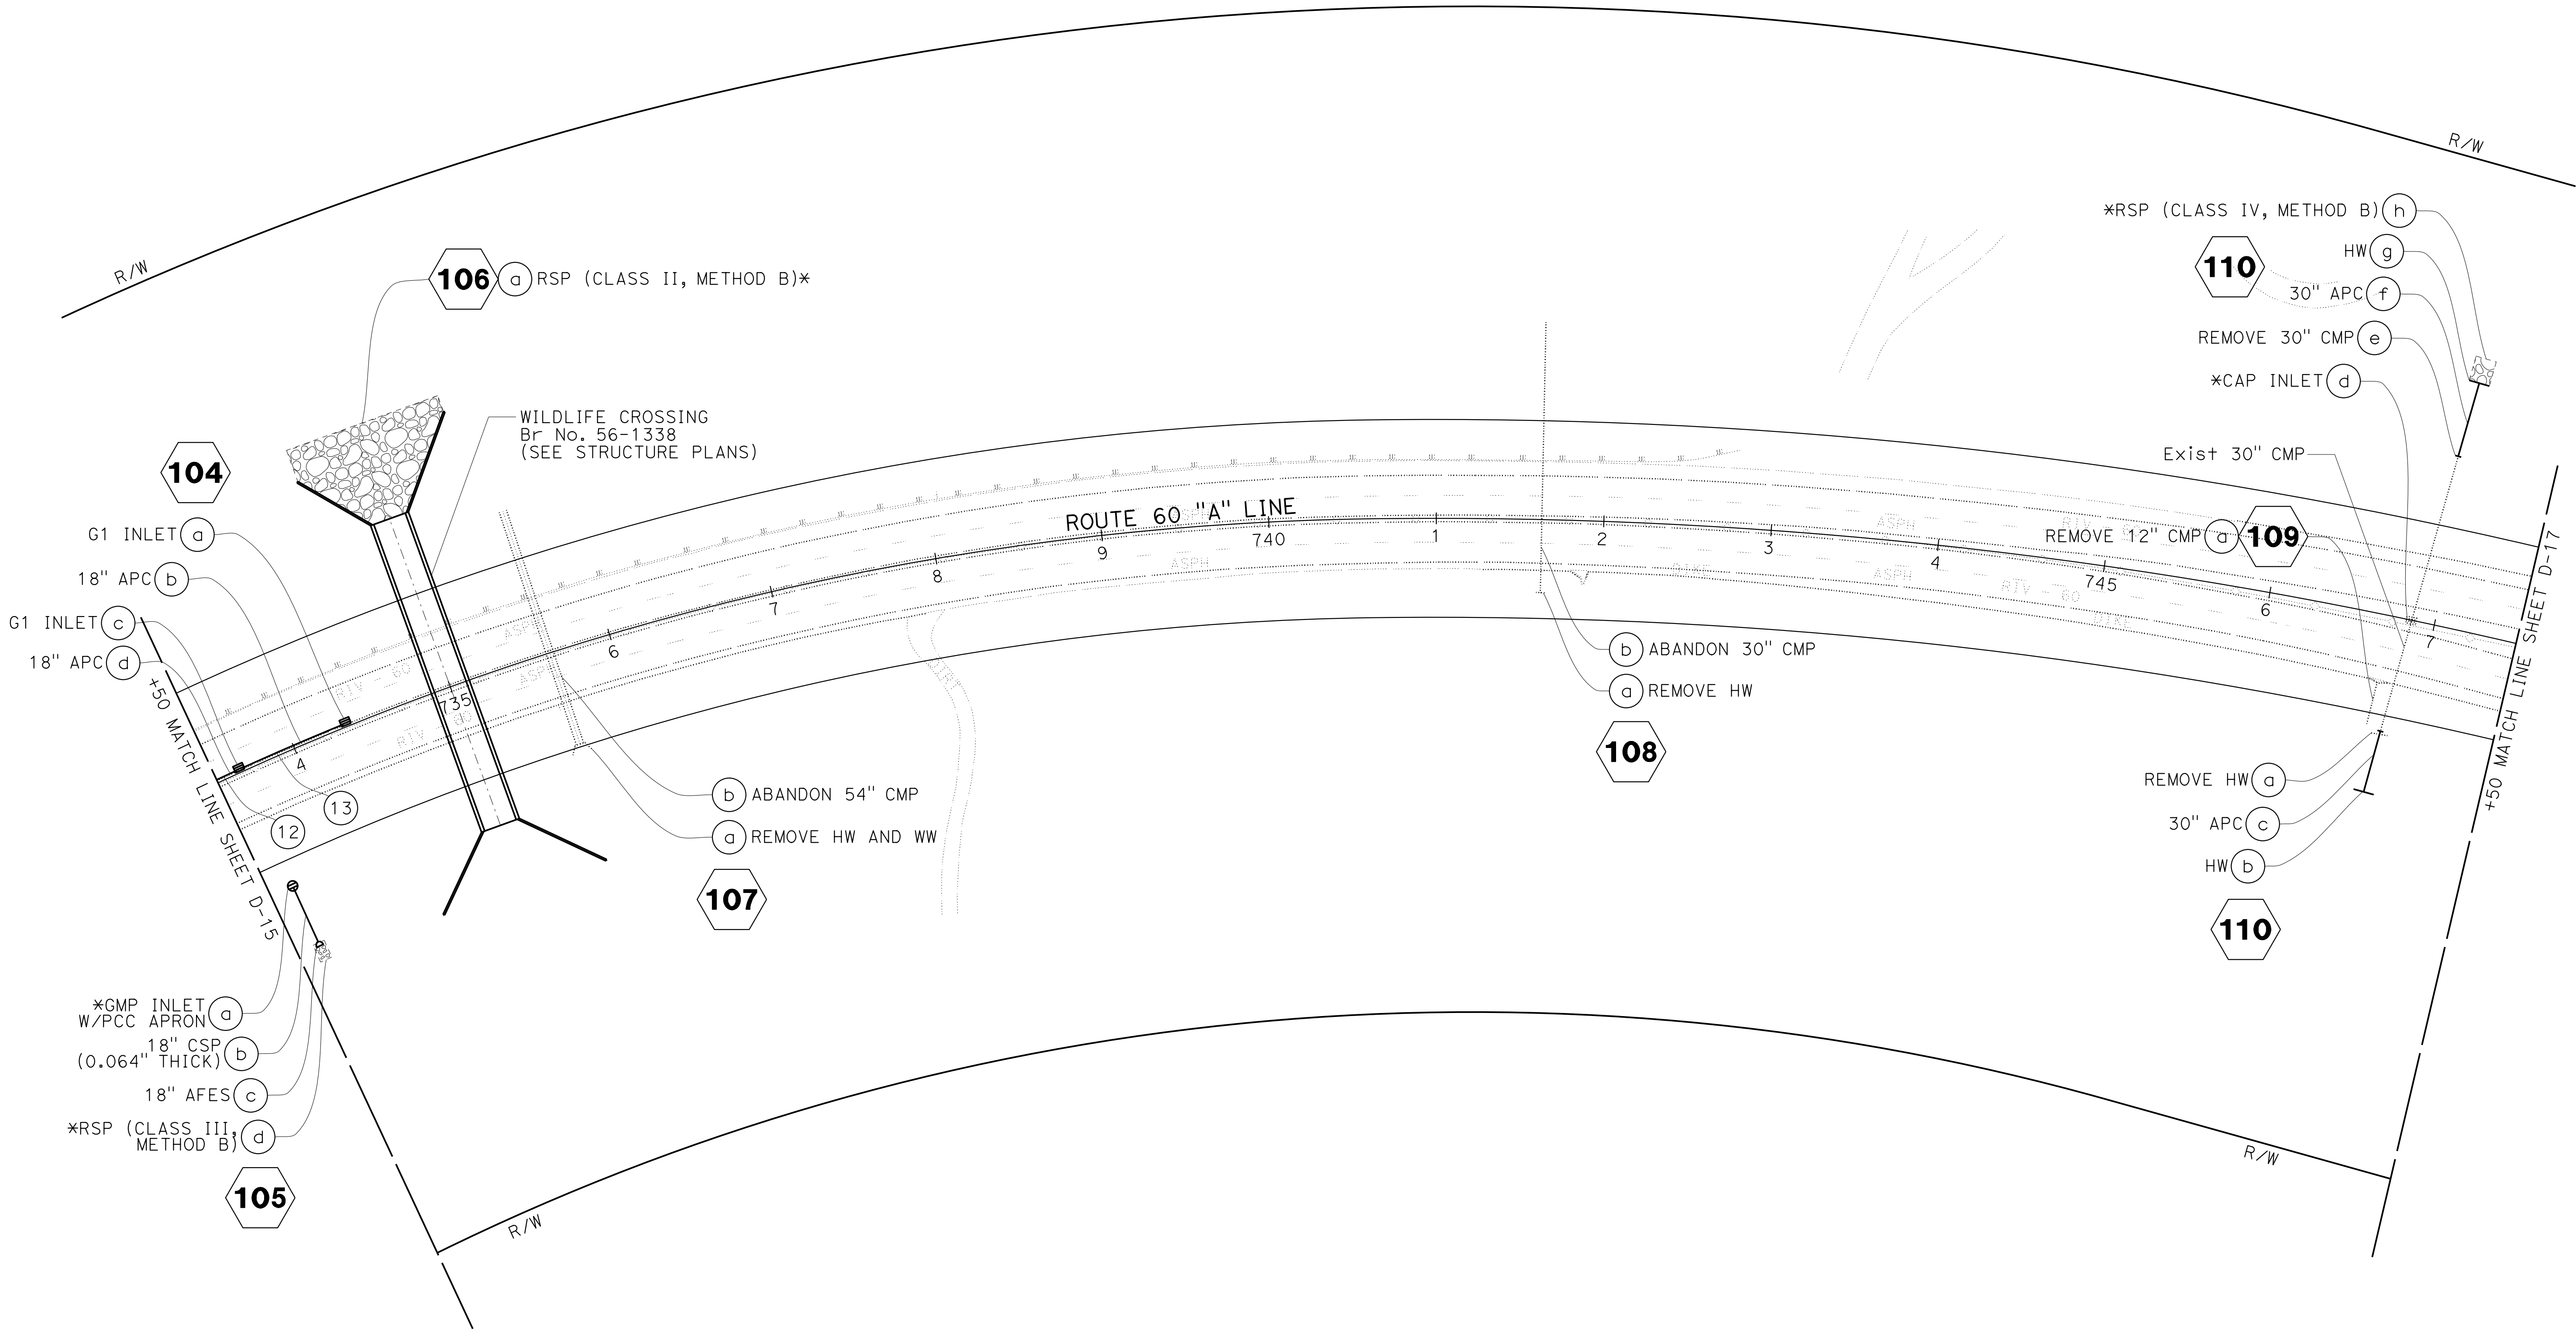


APPROVED FOR DRAINAGE WORK ONLY

DRAINAGE PLAN
SCALE 1" = 50'
D-16

NOTES:

1. FOR ACCURATE RIGHT OF WAY DATA, CONTACT
RIGHT OF WAY ENGINEERING AT THE DISTRICT OFFICE.
2. * SEE DRAINAGE DETAILS SHEETS.

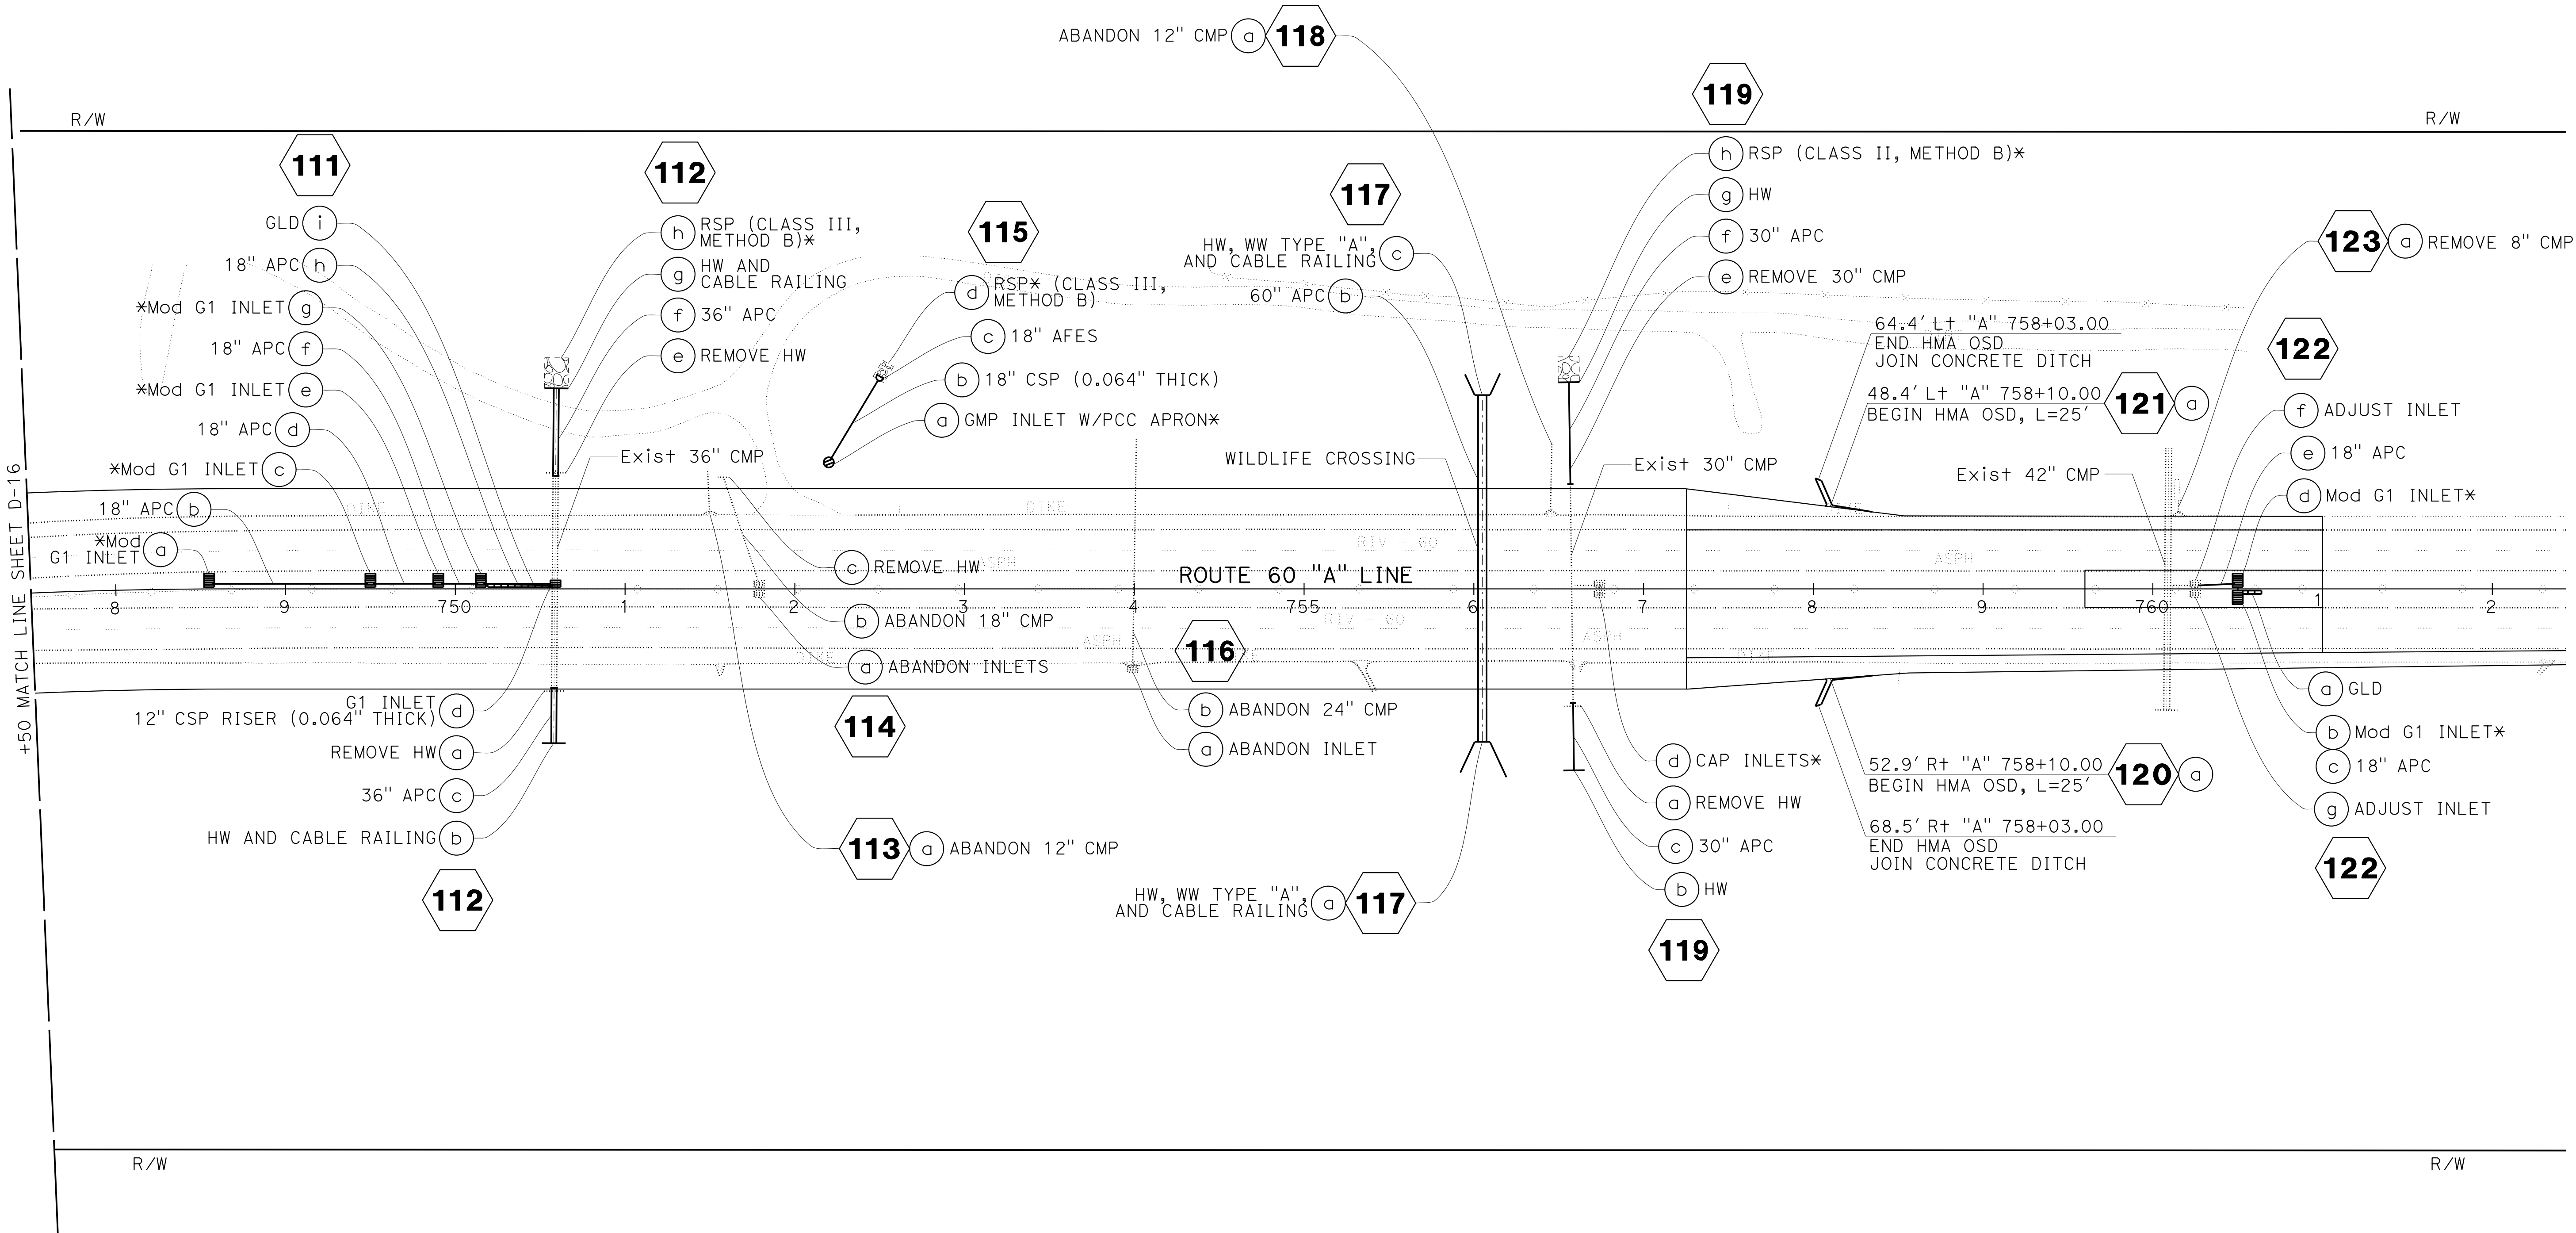

Dist	COUNTY	ROUTE	POST MILES TOTAL PROJECT	SHEET No.	TOTAL SHEETS
08	Riv	60	22.1/26.6	141	680


8-1-18
REGISTERED CIVIL ENGINEER DATE




8-15-18
PLANS APPROVAL DATE

HA VU
No. C61359
Exp. 9-30-19
CIVIL

REGISTERED PROFESSIONAL ENGINEER
STATE OF CALIFORNIA

THE STATE OF CALIFORNIA OR ITS OFFICERS
OR AGENTS SHALL NOT BE RESPONSIBLE FOR
THE ACCURACY OR COMPLETENESS OF SCANNED
COPIES OF THIS PLAN SHEET.

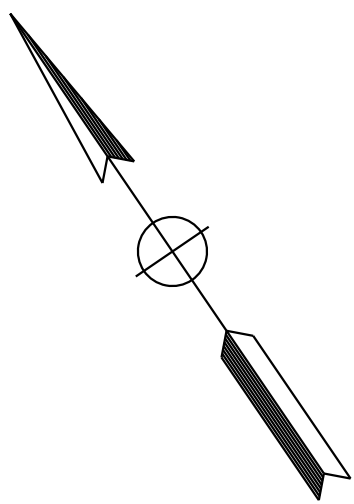

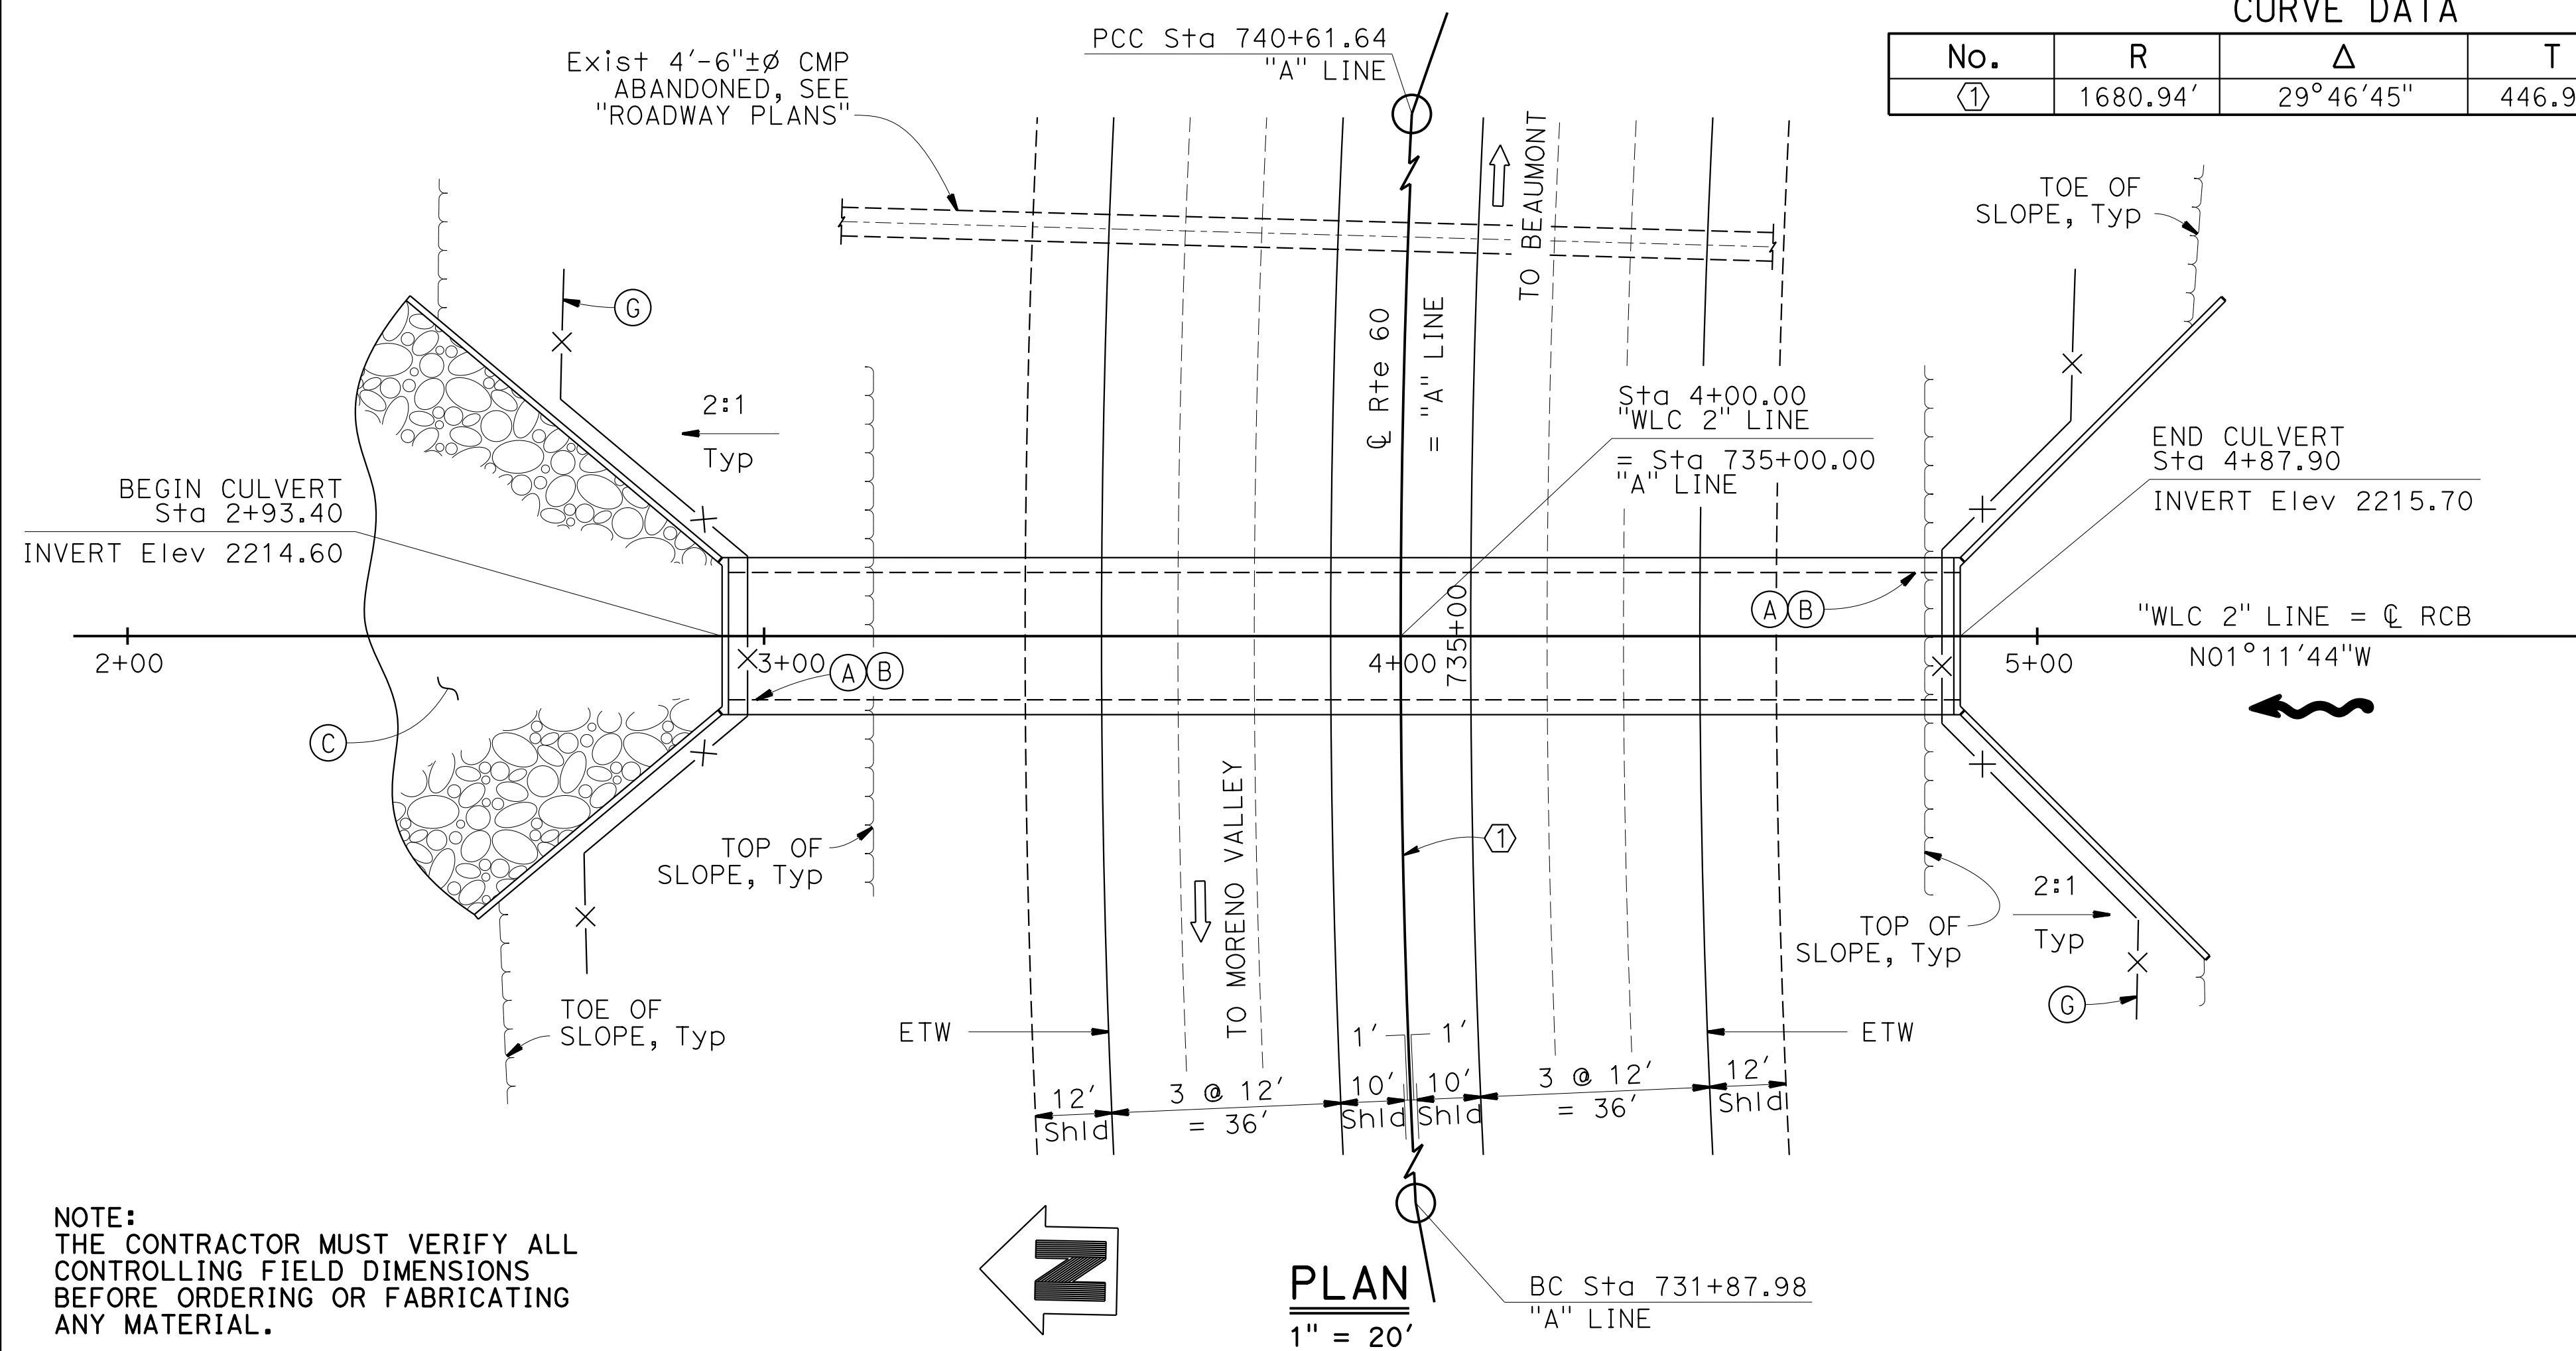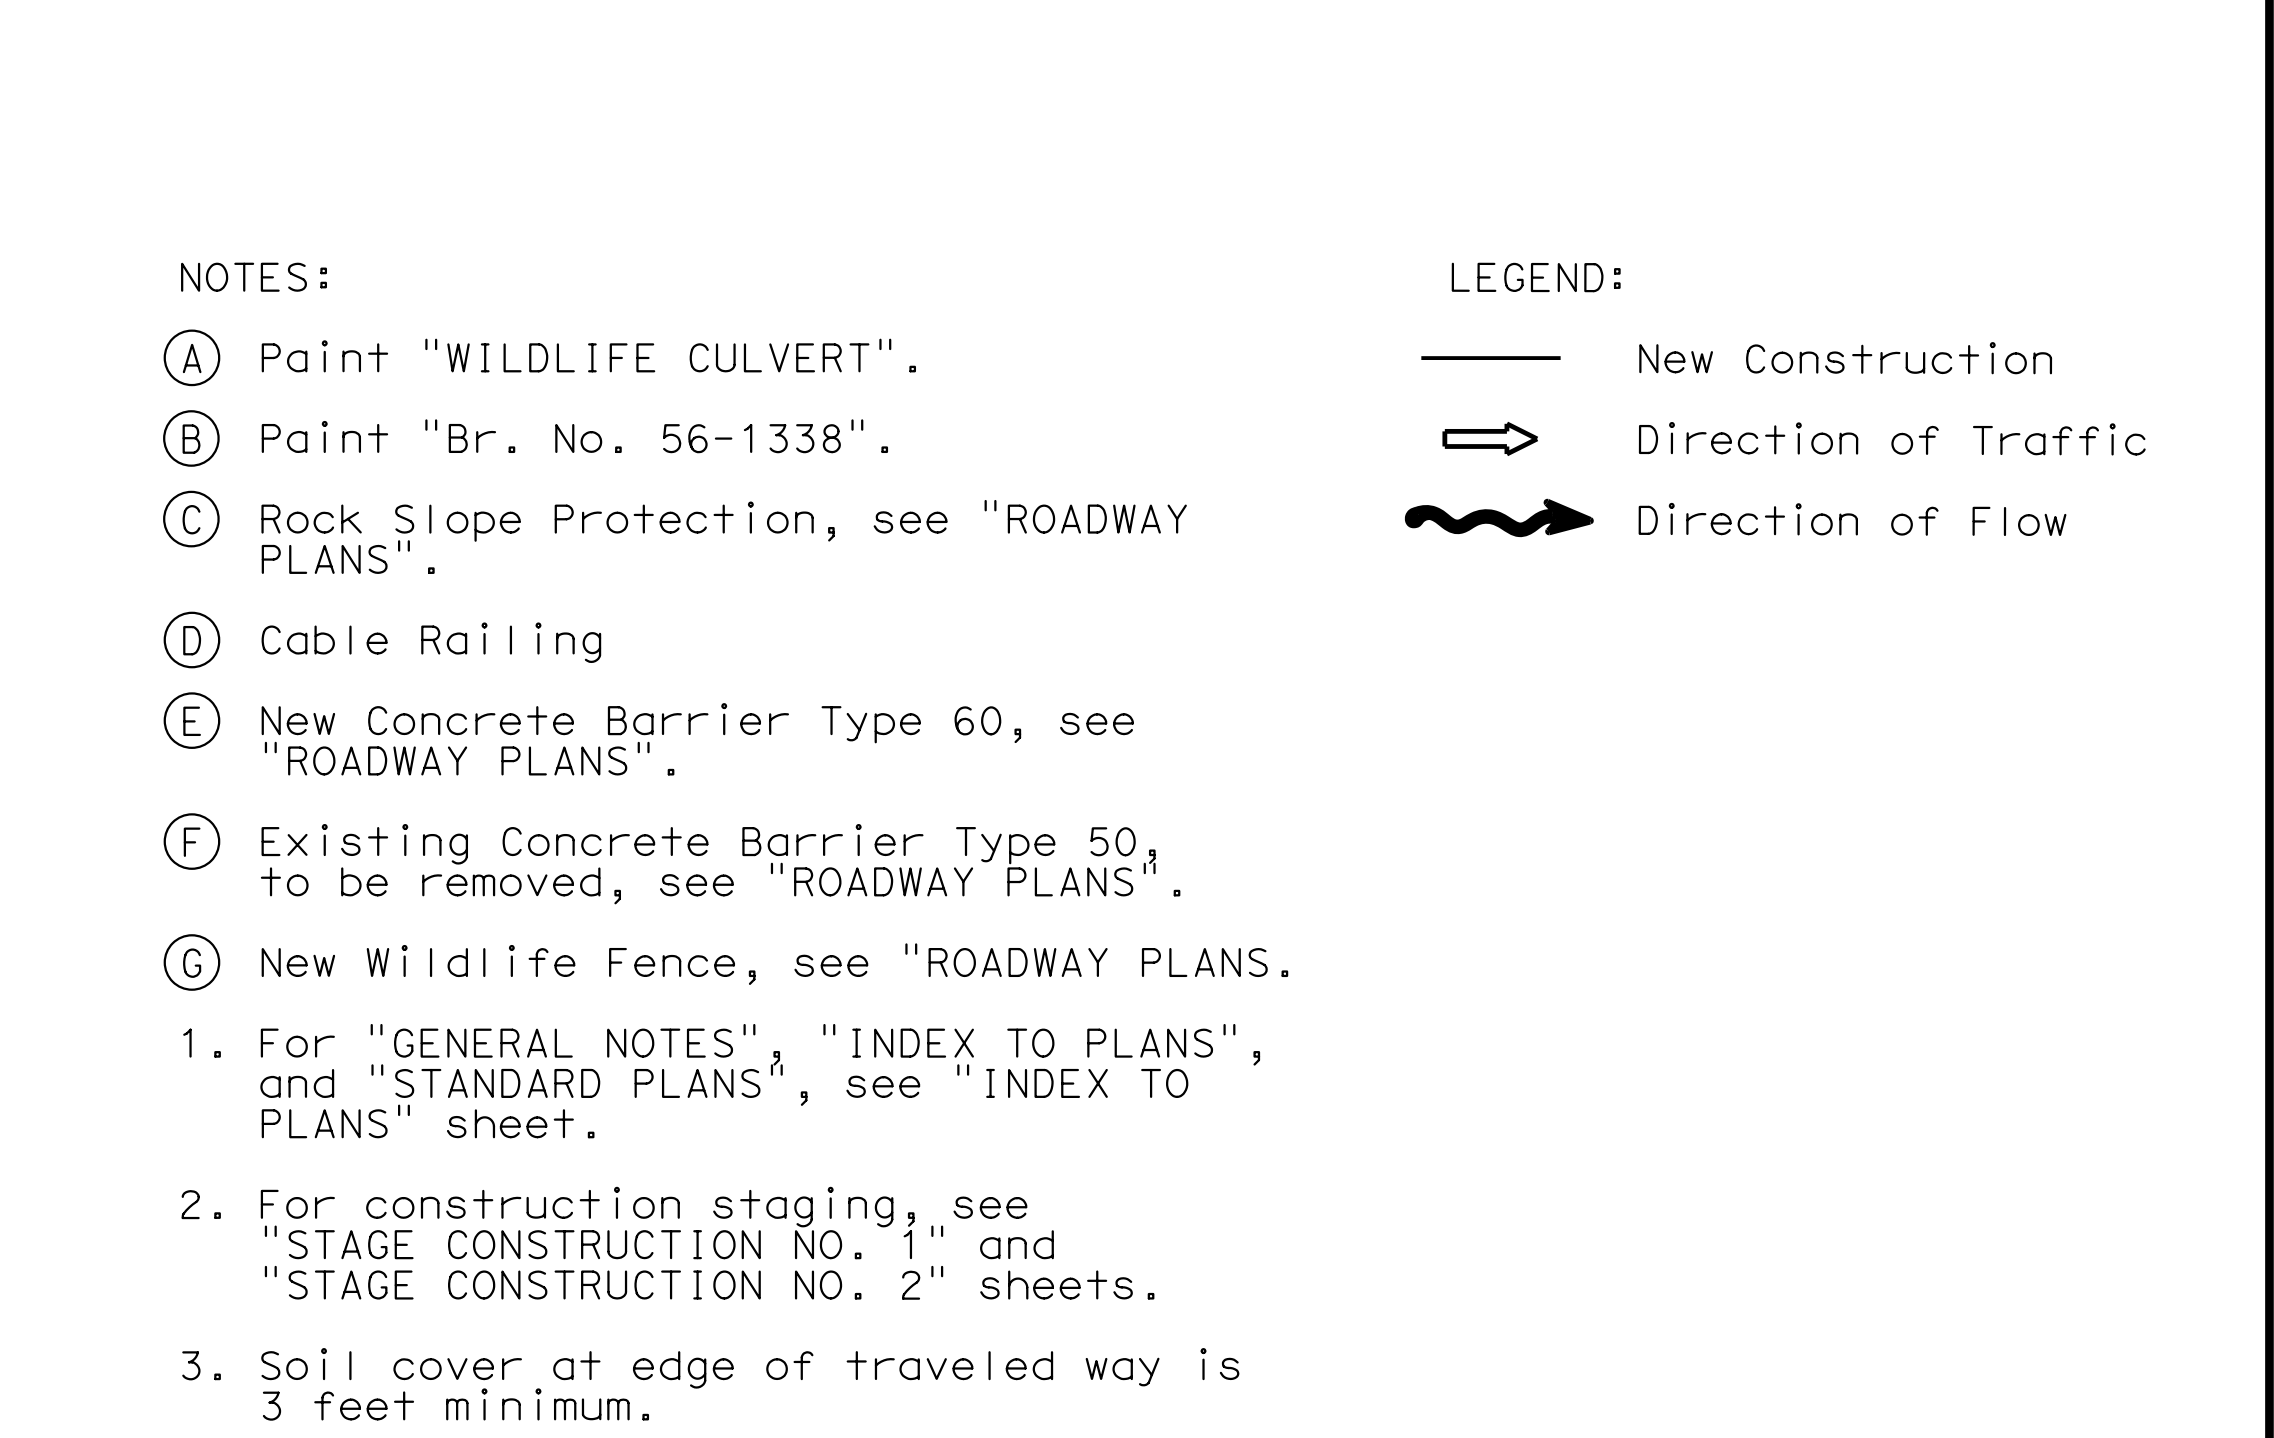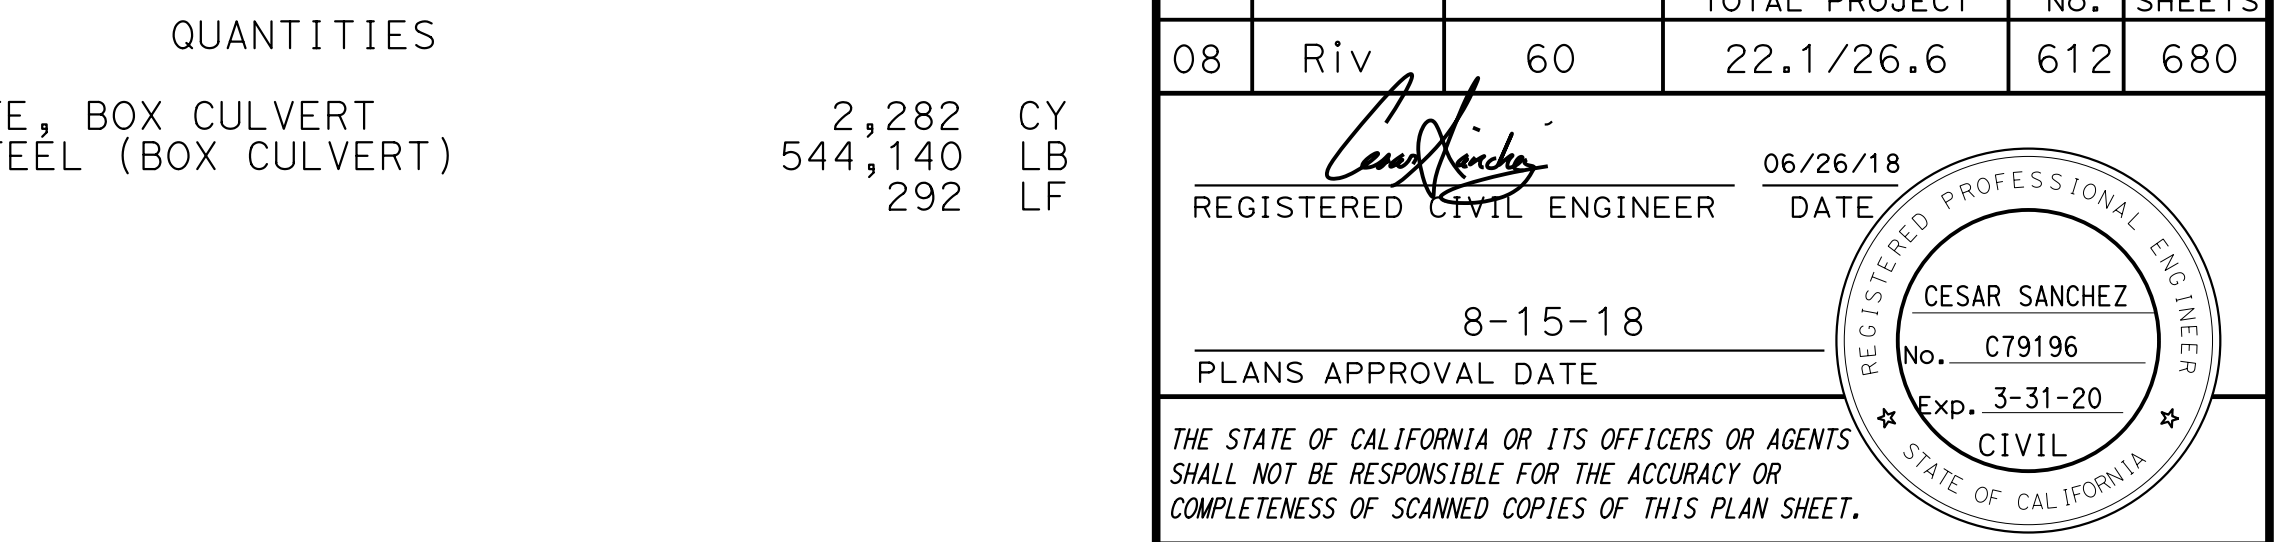

PREM RIMAL DESIGN ENGINEER	DESIGN	BY C.J. Wu / L. Guptaill	CHECKED B. Patel	LOAD & RESISTANCE FACTOR DESIGN	LIVE LOADING: HL 93 W/"LOW-BOY"; PERMIT DESIGN VEHICLE		STATE OF CALIFORNIA DEPARTMENT OF TRANSPORTATION	DIVISION OF ENGINEERING SERVICES STRUCTURE DESIGN DESIGN BRANCH 21	BRIDGE NO. 56-1338	WILDLIFE CULVERT AT STA 735+00										
	DETAILS	BY P. Perez / H. Iniguez	CHECKED B. Patel	LAYOUT	BY L. Guptaill	CHECKED B. Patel			POST MILE	GENERAL PLAN										
	QUANTITIES	BY L. Guptaill	CHECKED B. Patel	SPECIFICATIONS	BY J. Jiang	PLANS AND SPECS COMPARED J. Jiang			26.08											
ORIGINAL SCALE IN INCHES FOR REDUCED PLANS							0	1	2	3	UNIT: 3623 PROJECT NUMBER & PHASE: 0812000307-1		CONTRACT NO.: 08-0N69U4		DISREGARD PRINTS BEARING EARLIER REVISION DATES		REVISION DATES		SHEET	OF
															06/22/16		09/22/17	10/12/17	1	11

[illegible]

[illegible]

NOTES:

1. "H" IS MEASURED FROM TOP OF BOTTOM SLAB TO THE NORMAL GUTTER GRADE LINE UNDEPRESSED AT THE CURB FACE.
2. FOR "T" WALL THICKNESS AND REINFORCEMENT, SEE TABLE A.
3. WALL REINFORCEMENT MUST BE PLACED IN THE CENTER OF THE WALL THICKNESS WITH HORIZONTAL BARS PLACED ON THE EXTERIOR FACE. BOTTOM SLAB CONCRETE COVER MUST BE 3" CLEAR ON THE INTERIOR FACE UNLESS OTHERWISE NOTED. TOP SLAB CONCRETE COVER MUST BE 2" CLEAR ON THE EXTERIOR FACE UNLESS OTHERWISE NOTED. REINFORCEMENT SPACING IS IN INCHES UNLESS OTHERWISE NOTED.
4. STEPS - NONE REQUIRED WHERE "H" IS LESS THEN 2'-6". WHERE "H" IS 2'-6" OR MORE, INSTALL STEPS WITH LOWEST RUNG 1'-0" ABOVE THE FLOOR AND HIGHEST RUNG NOT MORE THAN 6" BELOW BOTTOM OF LID. THE DISTANCE BETWEEN STEPS MUST NOT EXCEED 1'-0" AND BE UNIFORM THROUGHOUT THE LENGTH OF THE WALL. PLACE STEPS IN THE WALL WITHOUT AN OPENING. STEP INSERTS MAY BE SUBSTITUTED FOR THE BAR STEPS. STEP INSERTS MUST COMPLY WITH STATE INDUSTRIAL SAFETY REQUIREMENTS. SEE REVISED STANDARD PLAN RSP D74 FOR STEP DETAILS.
5. PIPE(S) CAN BE PLACED IN ANY WALL. ADJACENT TO EACH SIDE OF THE OPENING, PLACE ADDITIONAL REINFORCEMENT EQUIVALENT TO HALF THE INTERRUPTED MAIN REINFORCEMENT. FOR LARGER PIPES GREATER THAN OR EQUAL TO 42" DIAMETER, ALSO ADD 4 DIAGONAL BARS, 1 BAR EACH SIDE. BARS MUST BE THE SAME SIZE AS THE LARGER OF THE MAIN VERTICAL OR HORIZONTAL BARS. EXTEND BARS ONE DEVELOPMENT LENGTH PAST THE INTERSECTION WITH THE ADJACENT DIAGONAL BAR, OR WHERE BARS INTERSECT MID THICKNESS OF ADJACENT WALL BOTTOM OR TOP NON-CONTINUOUS WALL, BEND ENDS AS REQURED INTO SAME PLANE.
6. SET INLET SO THAT GRATE BARS ARE PARALLEL TO DIRECTION OF PRINCIPAL SURFACE FLOW.
7. EXCEPT FOR INLETS USED AS JUNCTION BOXES, BASIN FLOOR MUST HAVE WOOD TROWEL FINISH AND A MINIMUM SLOPE OF 4:1, UNLESS OTHERWISE NOTED, FROM ALL DIRECTIONS TOWARD OUTLET PIPE BY CASTING GROUT FILL ON TOP OF THE BOTTOM SLAB. THE ADDITIONAL VOLUME TO ACHIEVE THE 4:1 SLOPE MAY ALSO BE ACHIEVED BY CASTING THE BOTTOM SLAB AND FILL AS A COMPOSITE CONCRETE ELEMENT.
8. DETAILS SHOWN APPLY TO METAL, CONCRETE AND PLASTIC PIPE(S).
9. THE CONTRACTOR MAY USE WWR INSTEAD OF BAR REINFORCEMENT. THE RATIO OF BAR REINFORCEMENT TO WWR SHALL BE BASED ON THE YLELD STRENGTH RATIO.
10. CAST-IN-PLACE INLETS TO BE FORM AROUND ALL PIPES/STUBS INTERSECTING THE INLET, AND CONCRETE POURED IN ONE CONTINUOUS OPERATION.
11. PERIMETER REINFORCEMENT MUST NOT BE SMALLER THAN MAIN BARS AND #4 AND SERVES AS A RIGID FRAME TO POSITION AND ATTACH THE REQUIRED STRUCTURAL REINFORCEMENT AND MAY BE TACK WELDED AT OUTER CORNERS WHEN USING ASTM A706 WELDABLE BARS.
12. COMPLETE JOINT PENETRATION BUTT WELDS MAY BE SUBSTITUTED FOR THE FILLET WELDS ON ALL ANCHORS.
13. STANDARD SQUARE, HEXAGON, ROUND OR EQUIVALENT HEADED ANCHORS MAY BE SUBSTITUTED FOR THE RIGHT ANGLE HOOKS ON THE ANCHORS SHOWN ON THIS PLAN.
14. SEE REVISED STANDARD PLAN REVISED D72F FOR DESIGN NOTES AND ADDITIONAL DETAILS.
15. SEE STANDARD PLAN D77A FOR GRATE DETAILS.


TABLE A - WALL REINFORCEMENT			
H<=8' (T=6", UON)		8'<H<=20' (T=11", UON)	
HORIZ	VERTICAL	HORIZ	VERTICAL
#4 @ 6	#4 @ 6	#5 @ 4	#6 @ 4

SOIL PRESSURE BELOW SLAB (ksf)


H<=8'	8'<H<=20'
2.90	5.90

MISCELLANEOUS IRON & STEEL

INLET TYPE	No. OF GRATES	GRATE TYPE	WEIGHT (LB)
Mod G1	2	24-12	634

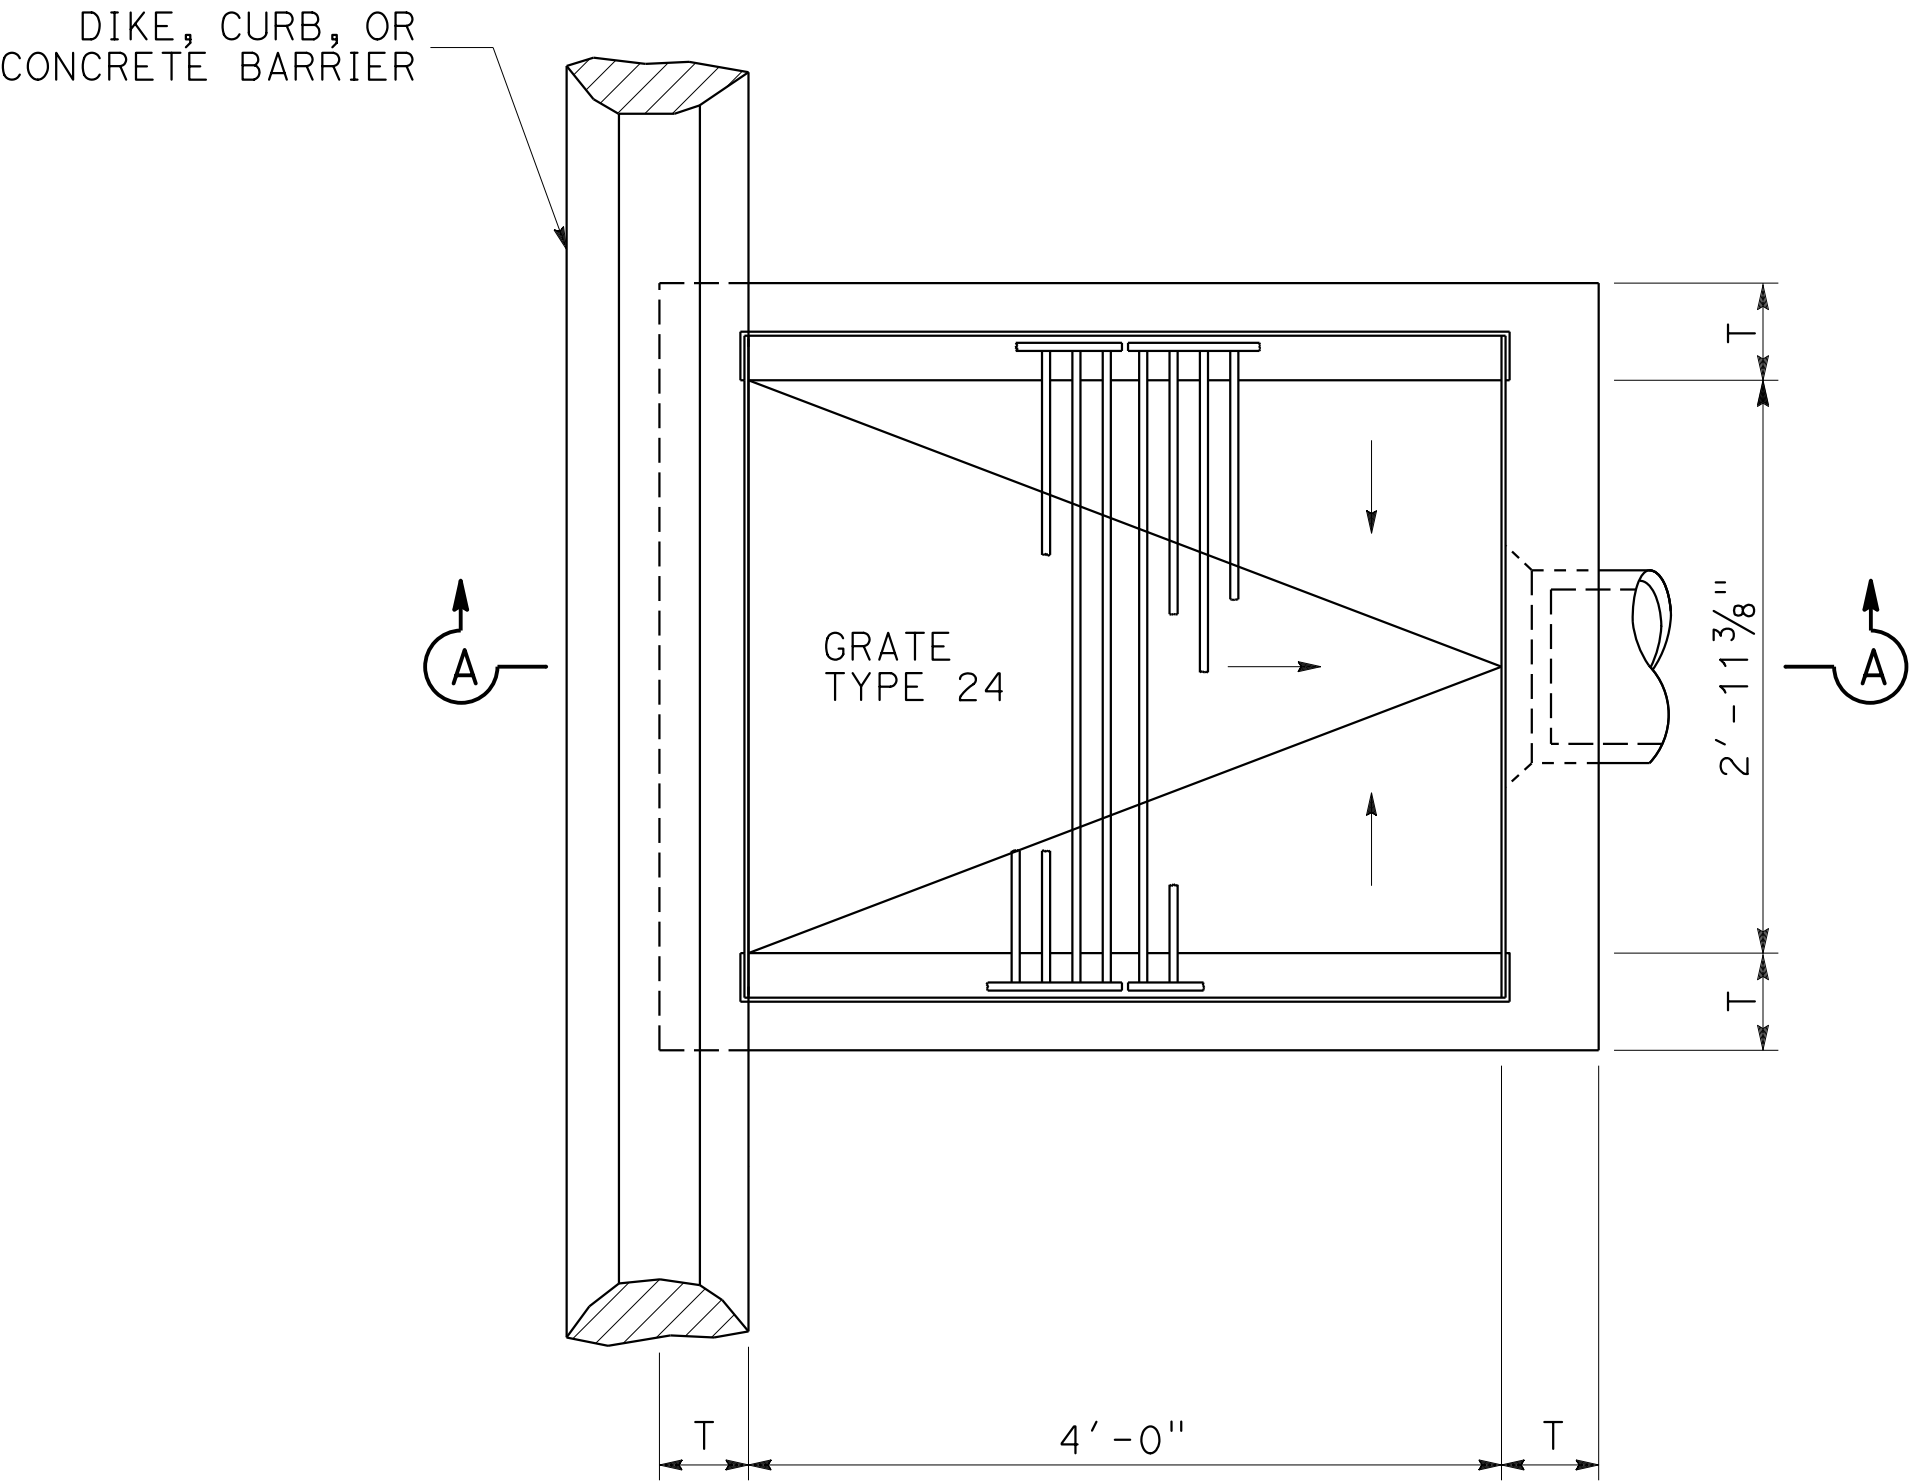


PLAN

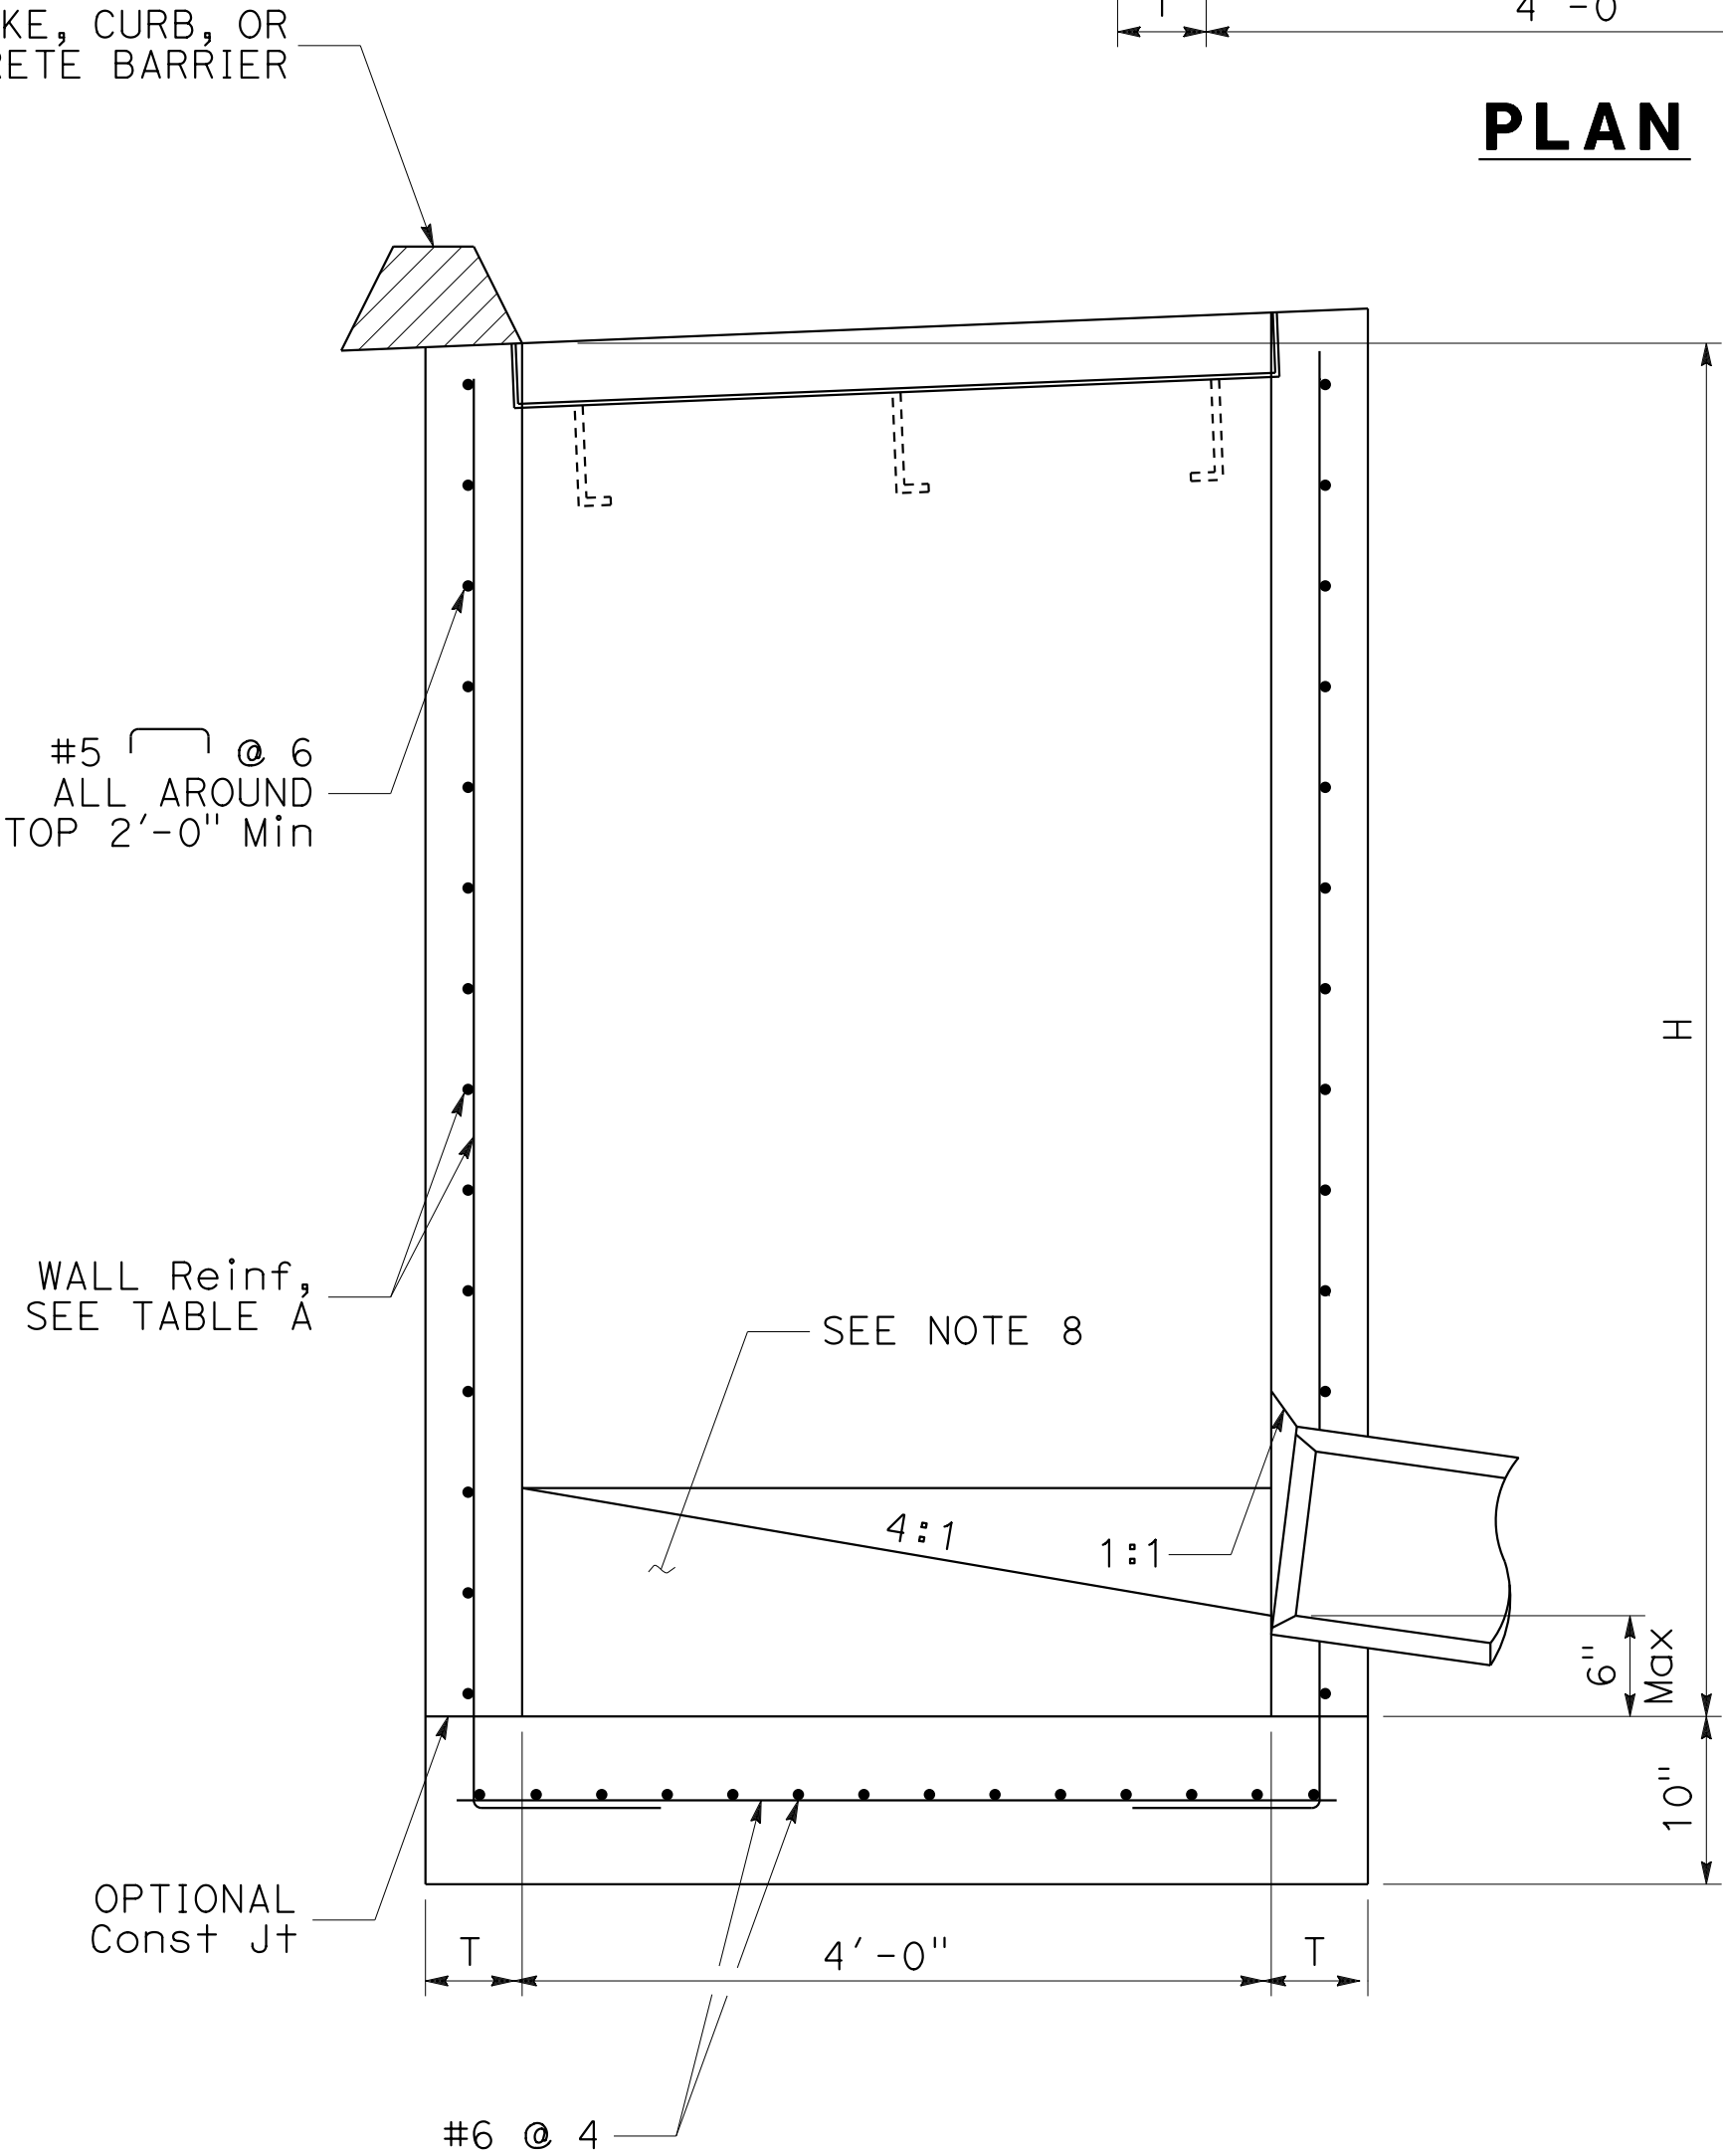


SECTION A-A

Mod G1 INLET

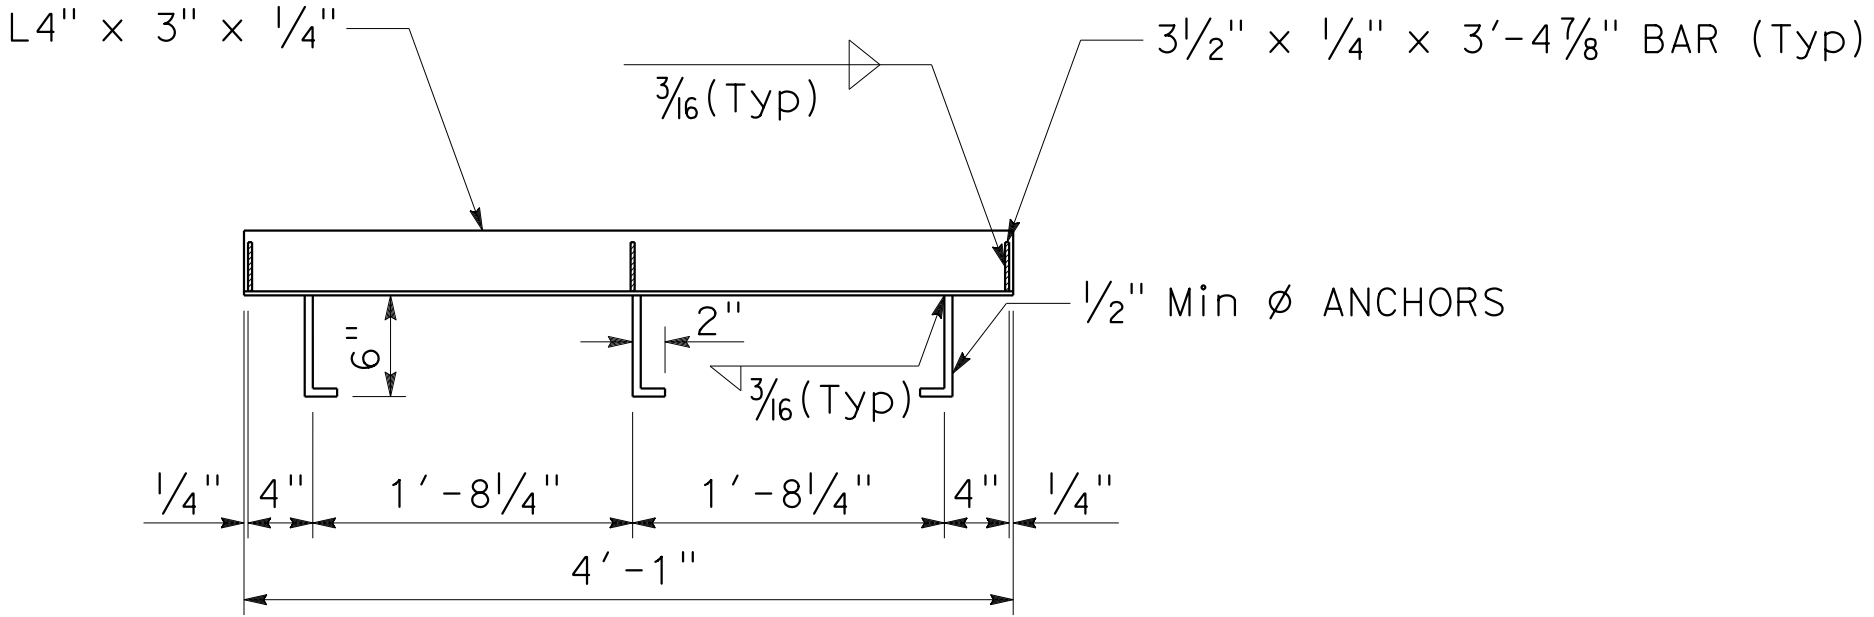

FRAME ANCHOR PLACEMENT

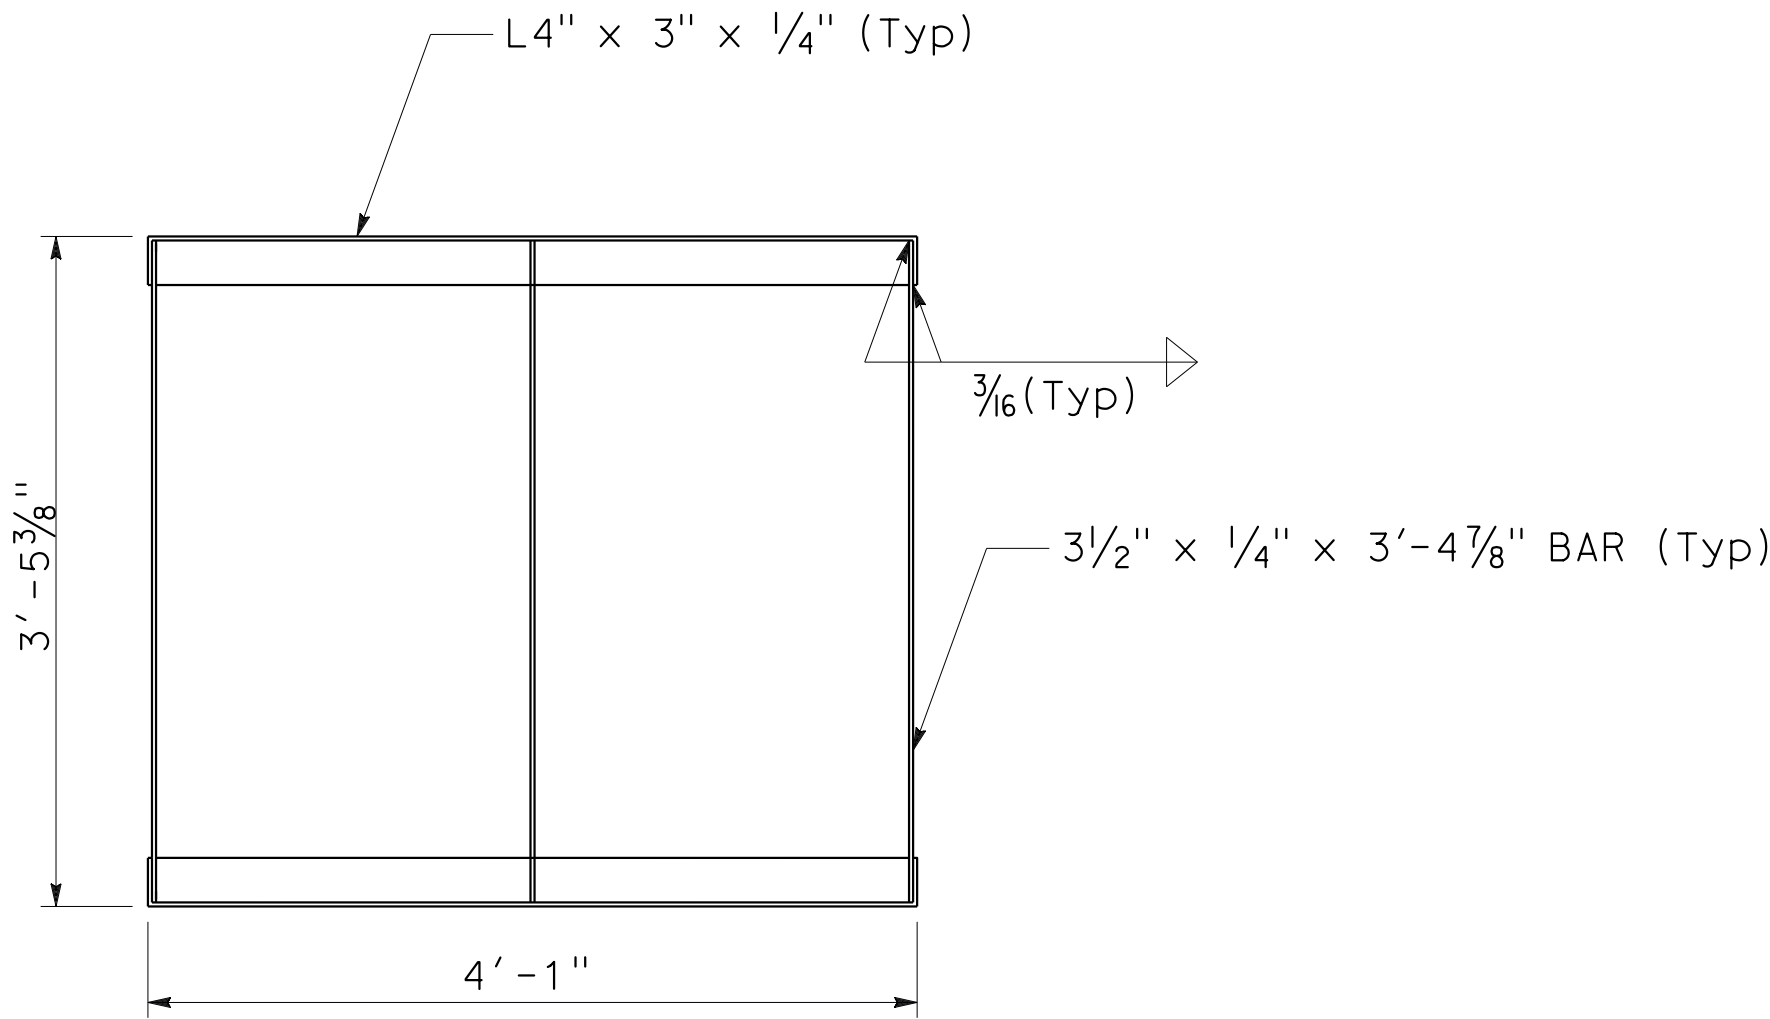

GRATE FRAME


DRAINAGE DETAILS

NO SCALE


DD-1

NOTES:


1. THE OUTSIDE DIAMETER OF THE INLET PIPE SHALL NOT EXCEED ONE-HALF THE INSIDE DIAMETER OF THE MAIN LINE.
2. THE INLET PIPE SHALL ENTER THE MAIN LINE RADIALLY.
3. THE SIZE OF THE OPENING INTO THE MAIN LINE SHALL BE THE OUTSIDE DIAMETER OF THE INLET PIPE PLUS 1" MINIMUM TO 3" MAXIMUM.

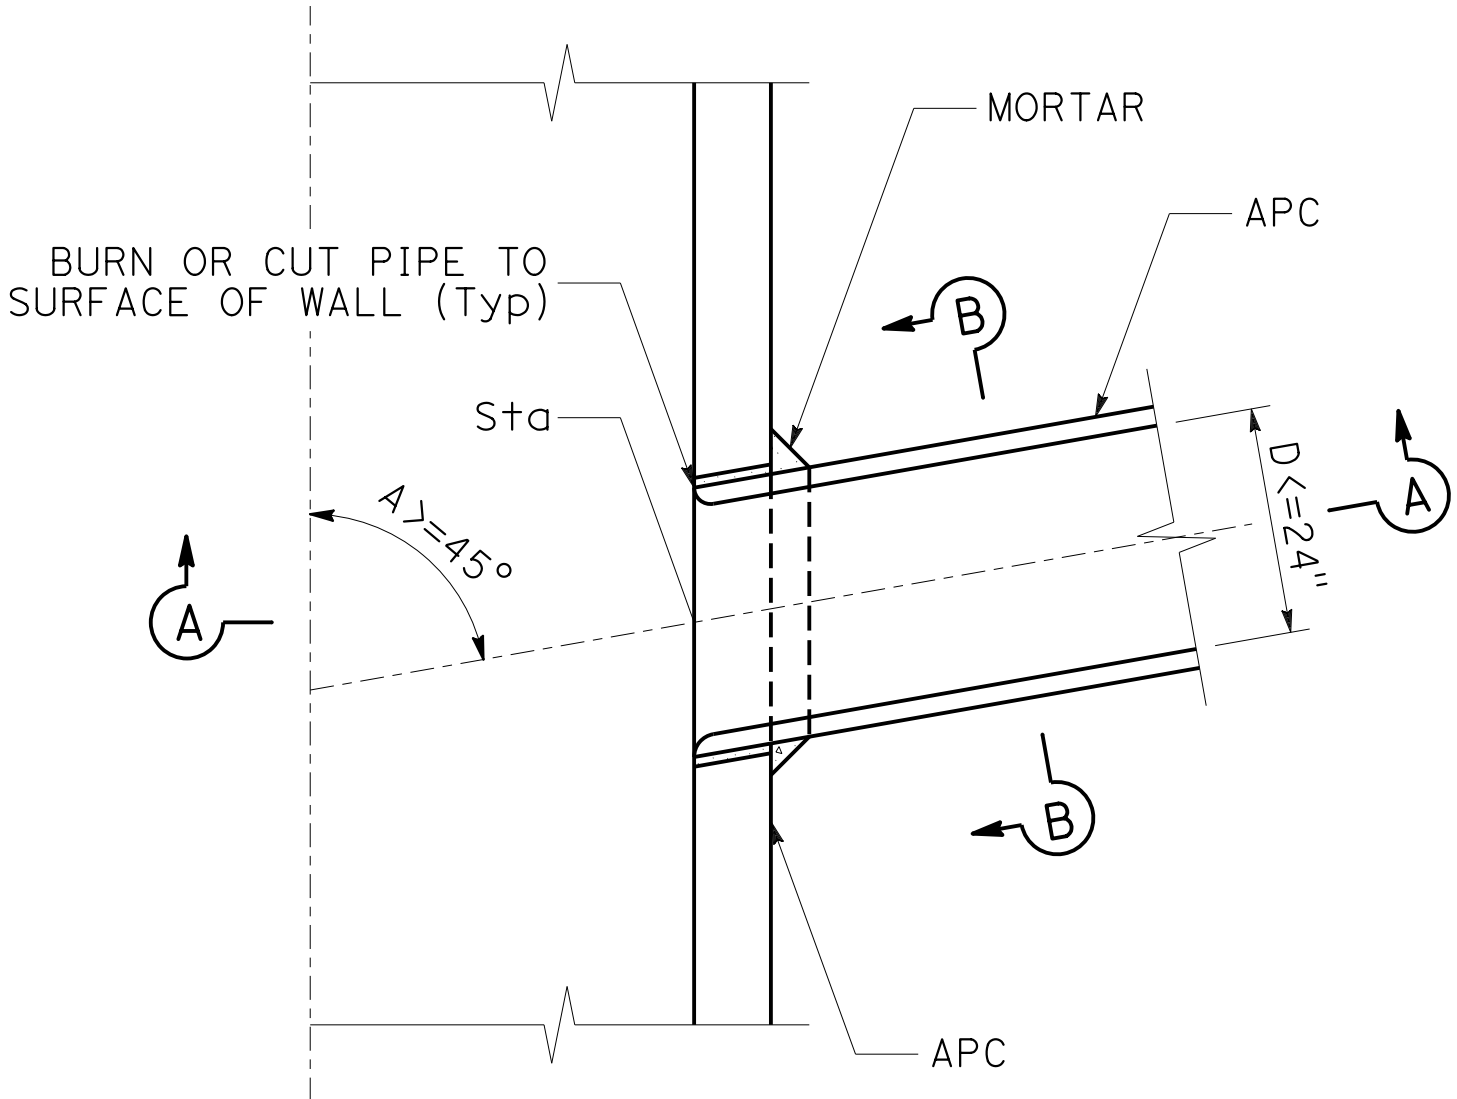

PLAN

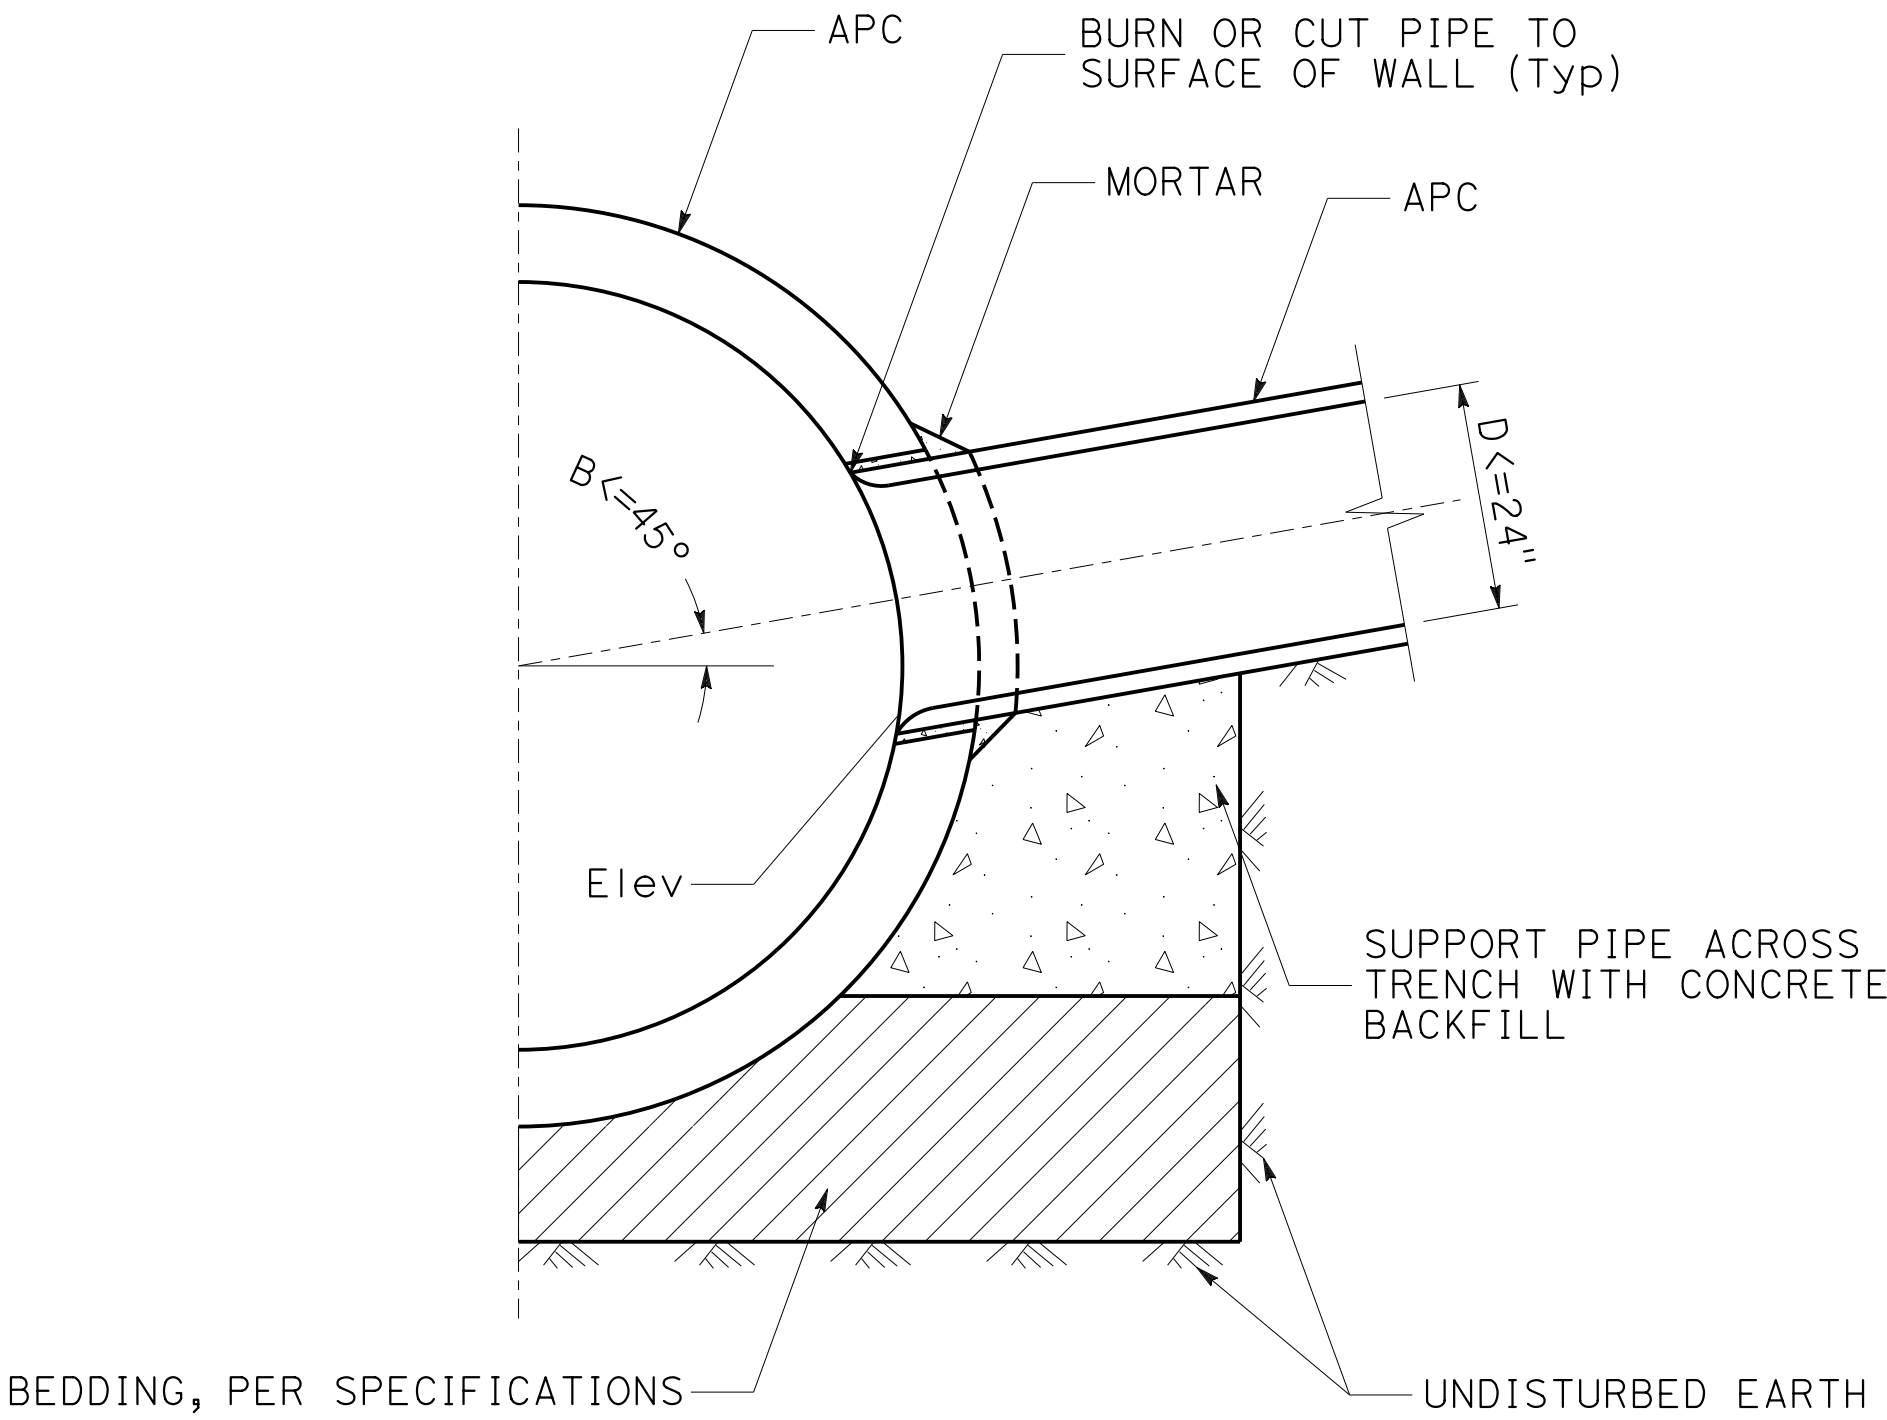

SECTION A-A

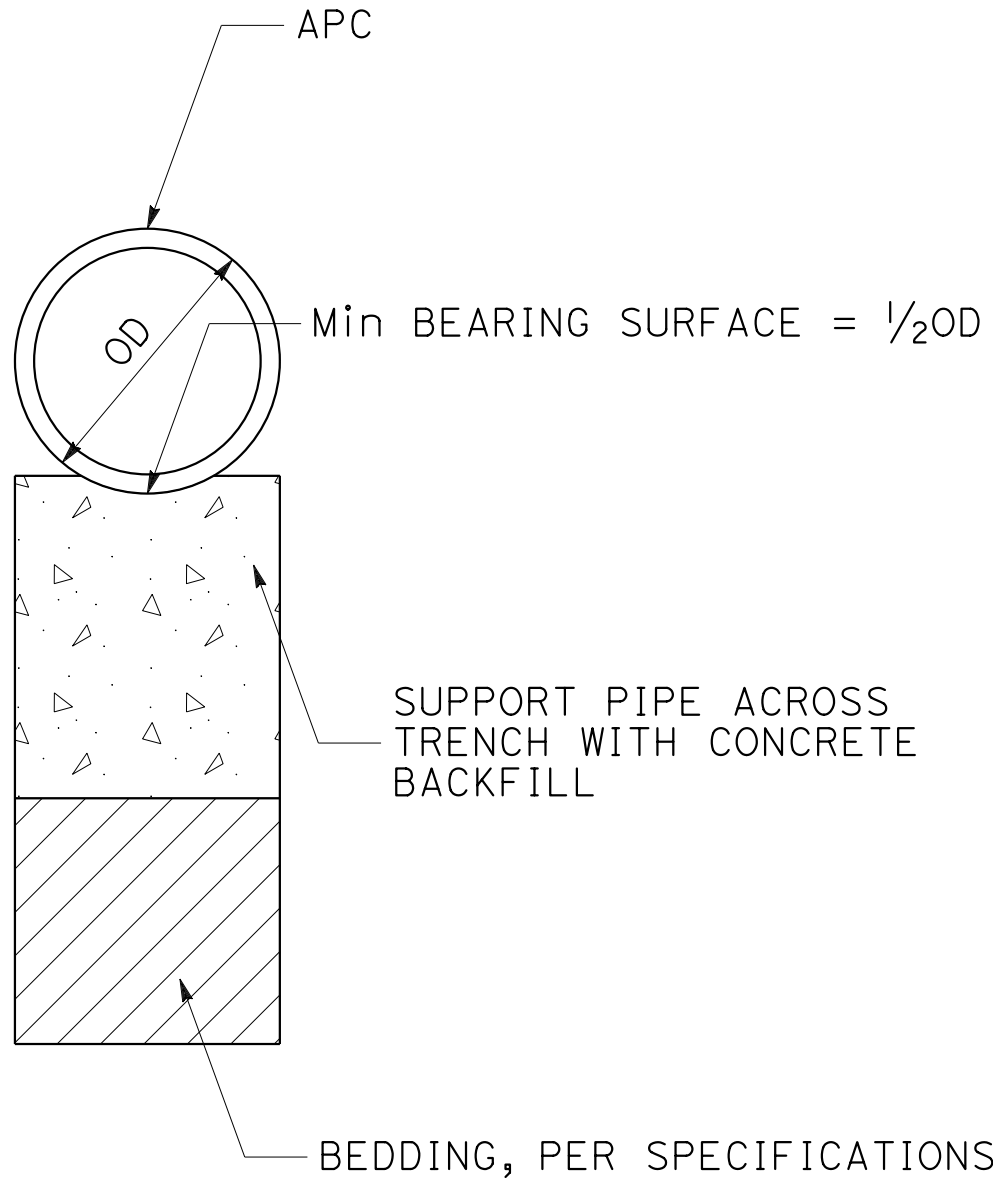


SECTION B-B

JUNCTION STRUCTURE-PIPE TO PIPE

DRAINAGE DETAILS

NO SCALE

DD-2

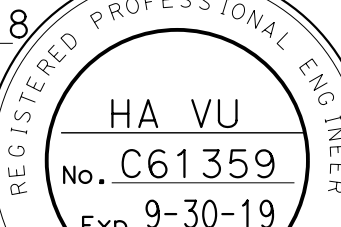Dist	COUNTY	ROUTE	POST MILES TOTAL PROJECT	SHEET No.	TOTAL SHEETS
08	Riv	60	22.1/26.6	194	680
 REGISTERED CIVIL ENGINEER			8-1-18 DATE		
8-15-18					
PLANS APPROVAL DATE					
THE STATE OF CALIFORNIA OR ITS OFFICERS OR AGENTS SHALL NOT BE RESPONSIBLE FOR THE ACCURACY OR COMPLETENESS OF SCANNED COPIES OF THIS PLAN SHEET.					

STATE OF CALIFORNIA - DEPARTMENT OF TRANSPORTATION

CDTRANS®

DESIGN

FUNCTIONAL SUPERVISOR
LARRY SARTORI

CALCULATED-DESIGNED BY
CHECKED BY

HA VU
AHMAD SHAH

REVISED BY
DATE REVISED

×

×

×

×

×

D	L	T
12"	12"	4"
18"	12"	5"
24"	12"	6"
30"	18"	7"
36"	18"	9"
42"	18"	9"
48"	18"	10"
54"	18"	10"
60"	21"	11"

NEW OR Exist PIPE

3-#4 EACH FACE

#4 @ 12"

D1 OR D2

T

T

T

T

SECTION A-A

NEW OR Exist PIPE

90°

D1

90°

D2

90°

A

3-#4

#4 @ 12"

L/2 (Typ)

L

T

T

T

T

NEW OR Exist PIPE

A

PLAN

NOTES:

1. CONCRETE COLLAR IS REQUIRED WHERE THE CHANGE IN GRADE EXCEEDS 10%.

2. WHERE PIPES OF DIFFERENT DIAMETERS ARE JOINED WITH A CONCRETE COLLAR, "L" AND "T" SHALL BE THOSE OF THE LARGER PIPE.

3. FOR PIPE SIZE NOT LISTED USE NEXT SIZE LARGER.

4. OMIT REINFORCING FOR PIPES 24" AND LESS IN DIAMETER ON ALL PIPES WHERE ANGLE "A" IS LESS THAN 10°.

5. ALL STEEL SHALL TERMINATE 1½" CLEAR OF CONCRETE SURFACE UNLESS OTHERWISE SHOWN.

CONCRETE COLLAR

Exist PIPE INLET

#4 @ 6" C-C BOTH WAYS

4"

8"

4"

CAP PIPE INLET

Exist CONCRETE DRAINAGE INLET

#4 @ 6" C-C BOTH WAYS

4"

8"

CAP CONCRETE DRAINAGE INLET

GRATED LINE DRAIN

(LENGTH SPECIFIED ON PLANS)

BEGINNING GLD

12"

TYPE "A" PAVEMENT MARKER

END GLD

12"

TYPE "A" PAVEMENT MARKER

2" Min

REMOVABLE GRATE

2" Min

REMOVABLE GRATE

NOTES:

1. ATTACH PAVEMENT MARKER TO BARRIER OR DIKE.

2. PROVIDE REMOVABLE GRATE AND TYPE "A" PAVEMENT MARKER EVERY 25'.

3. FOR DETAILS NOT SHOWN, SEE STANDARD PLAN D98C.

GRATED LINE DRAIN

Dist

COUNTY

ROUTE

POST MILES
TOTAL PROJECT

SHEET
No.

TOTAL
SHEETS

08

Riv

60

22.1/26.6

195

680

8-1-18

8-15-18

PLANS APPROVAL DATE

REGISTERED CIVIL ENGINEER

DATE

HA VU

No. C61359

Exp. 9-30-19

CIVIL

STATE OF CALIFORNIA

REGISTERED PROFESSIONAL ENGINEER

THE STATE OF CALIFORNIA OR ITS OFFICERS OR AGENTS SHALL NOT BE RESPONSIBLE FOR THE ACCURACY OR COMPLETENESS OF SCANNED COPIES OF THIS PLAN SHEET.

DRAINAGE DETAILS

NO SCALE

DD-3

USERNAME => s102458

DGN FILE => 08120003071c003.dgn

RELATIVE BORDER SCALE
IS IN INCHES

0123

UNIT 2231




PROJECT NUMBER & PHASE

08120003071




BORDER LAST REVISED 7/2/2010

LAST REVISION
08-01-18
DATE PLOTTED => 05-SEP-2018
TIME PLOTTED => 16:48

ROCK SLOPE PROTECTION AT PIPE OUTLETS

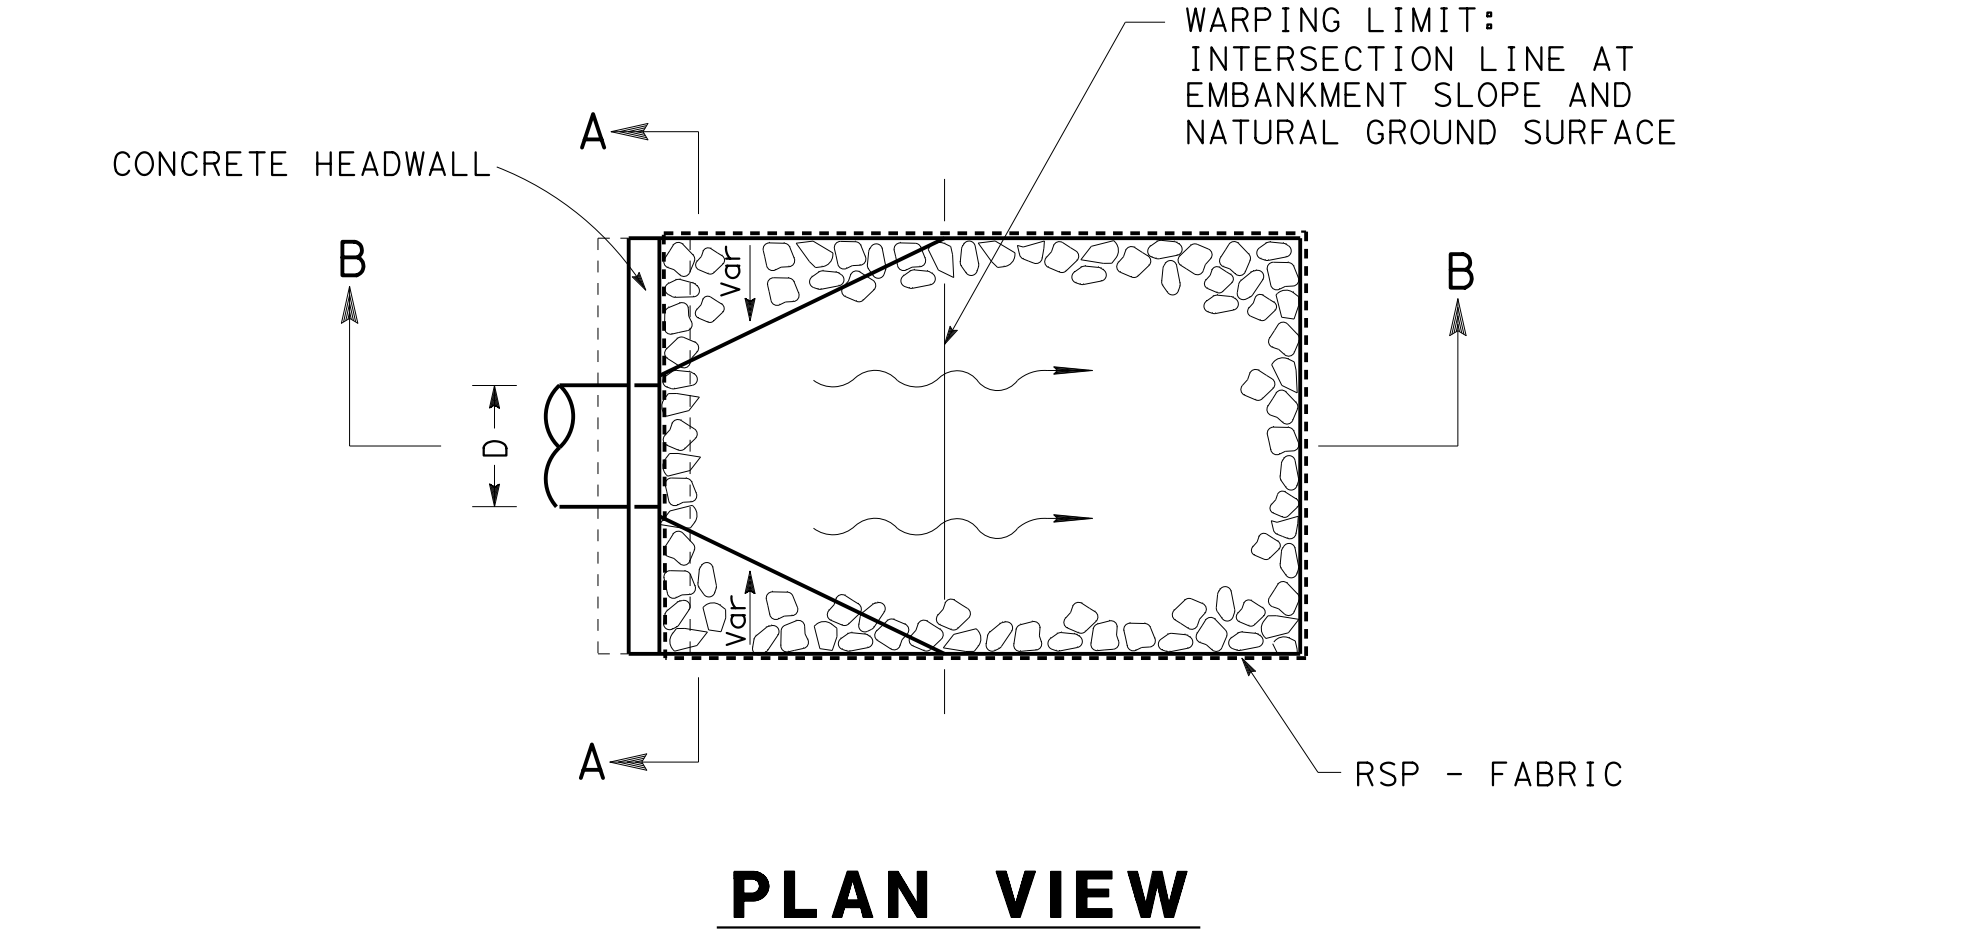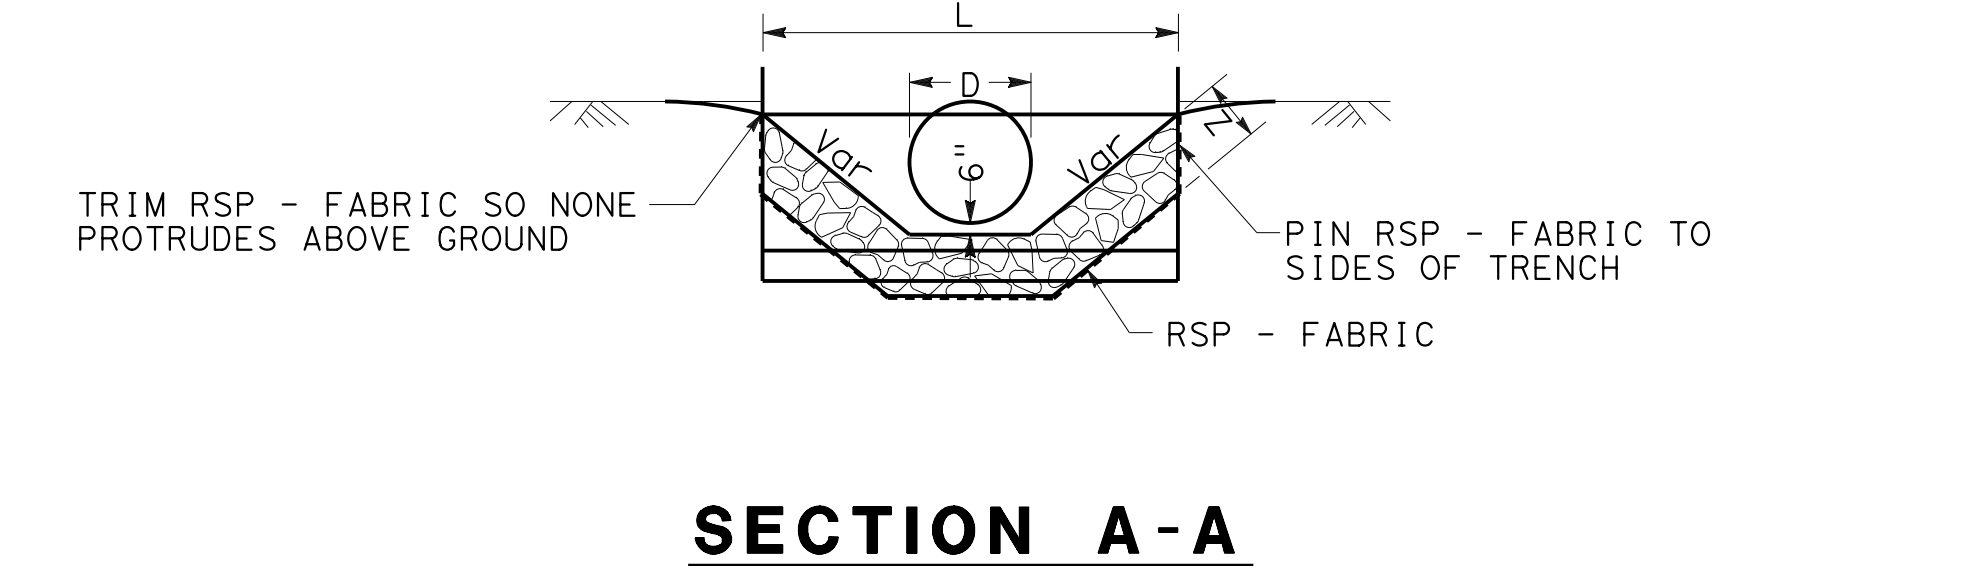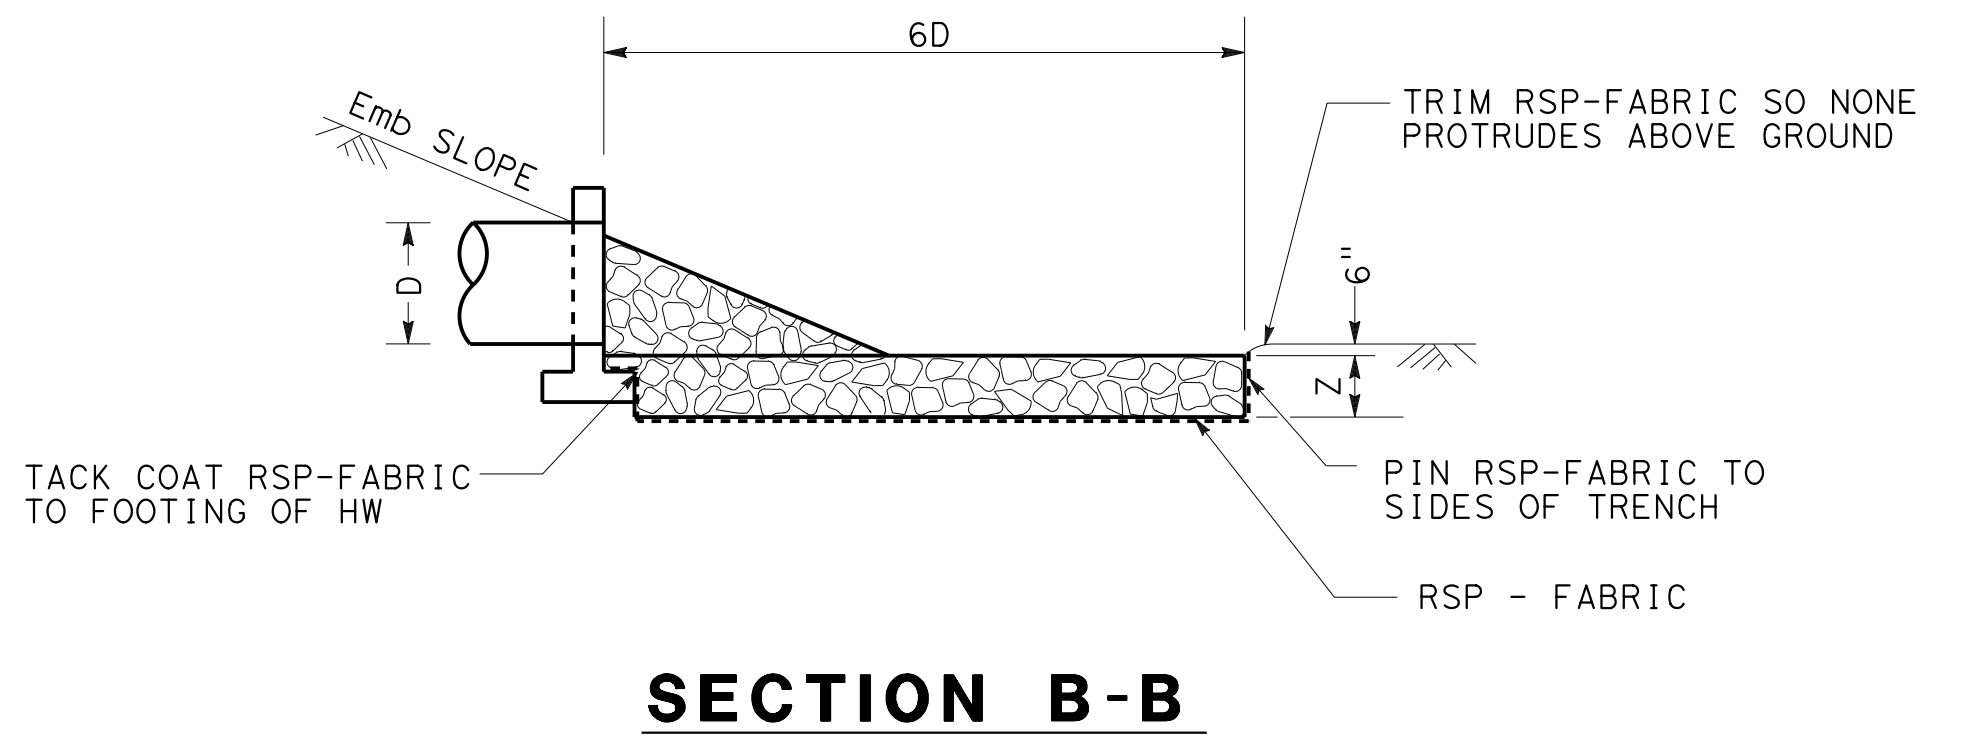

ROCK SLOPE PROTECTION AT RCB OUTLET

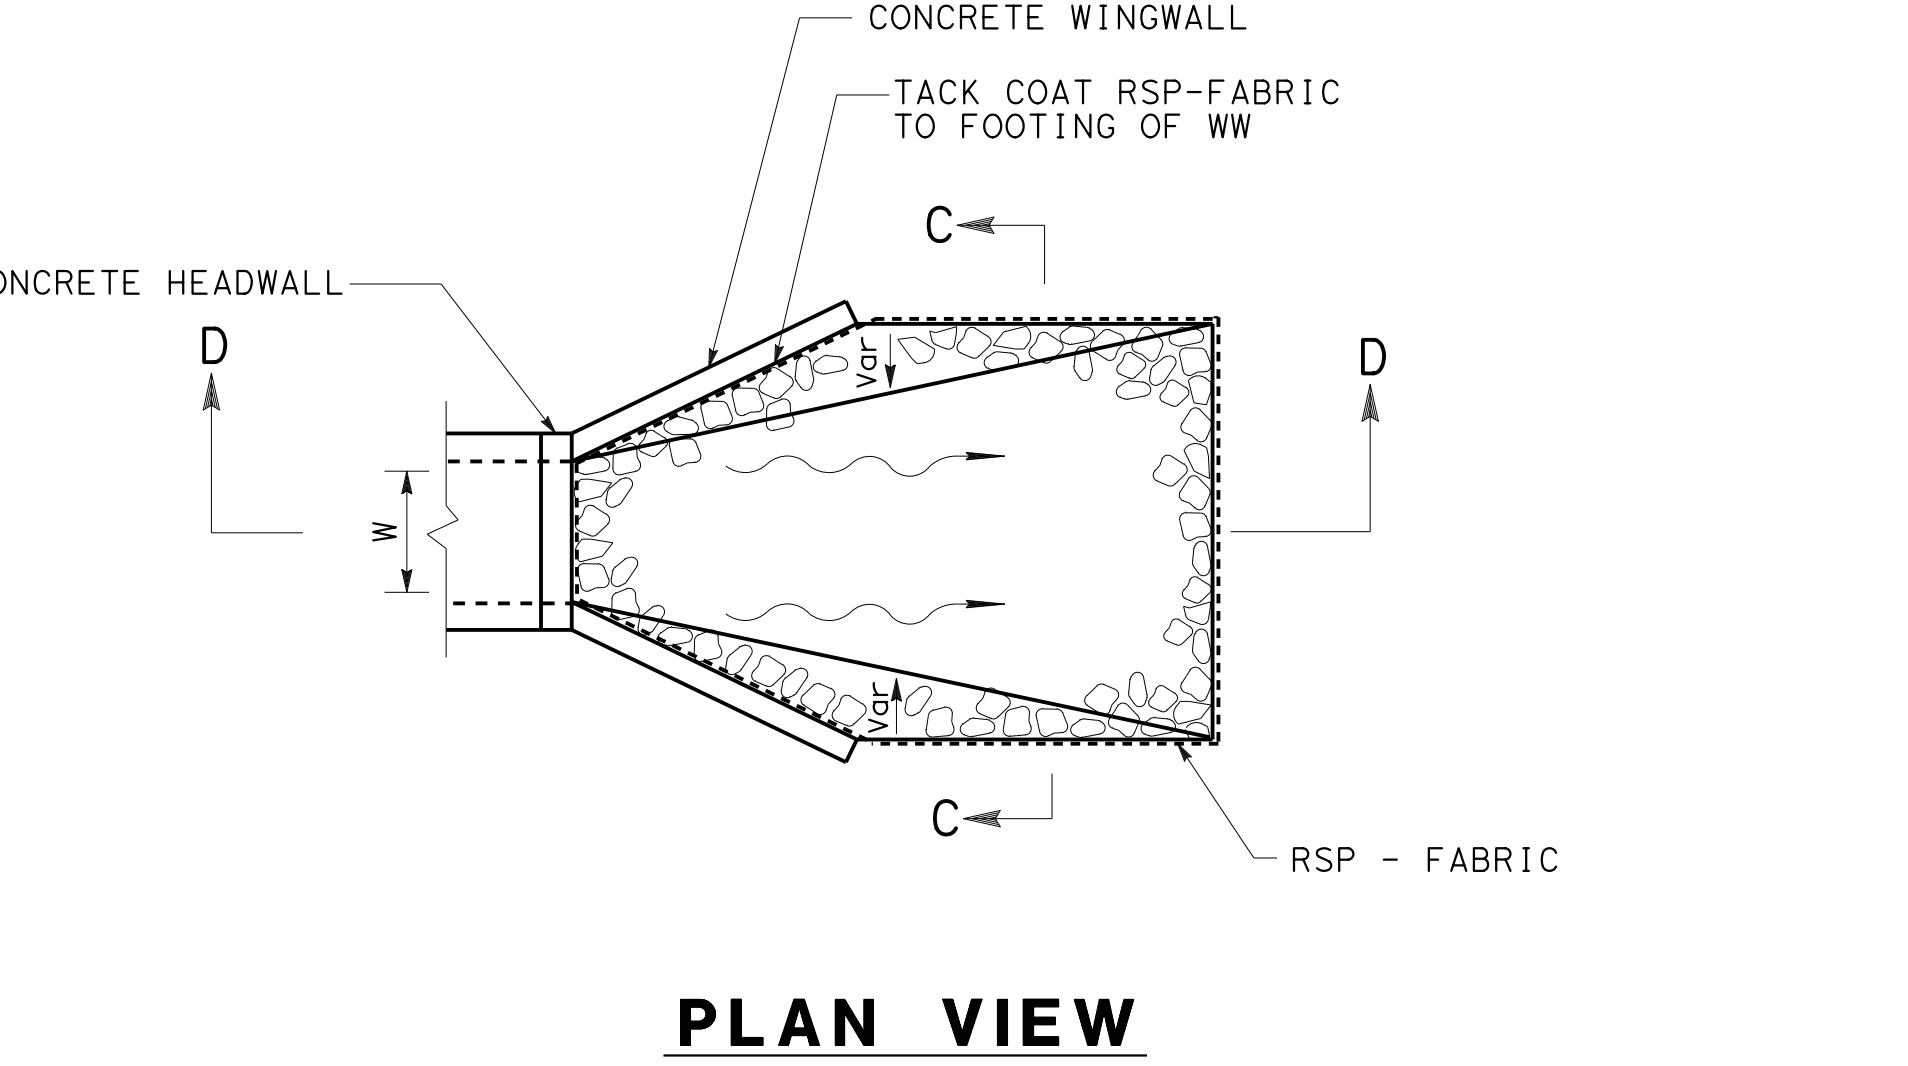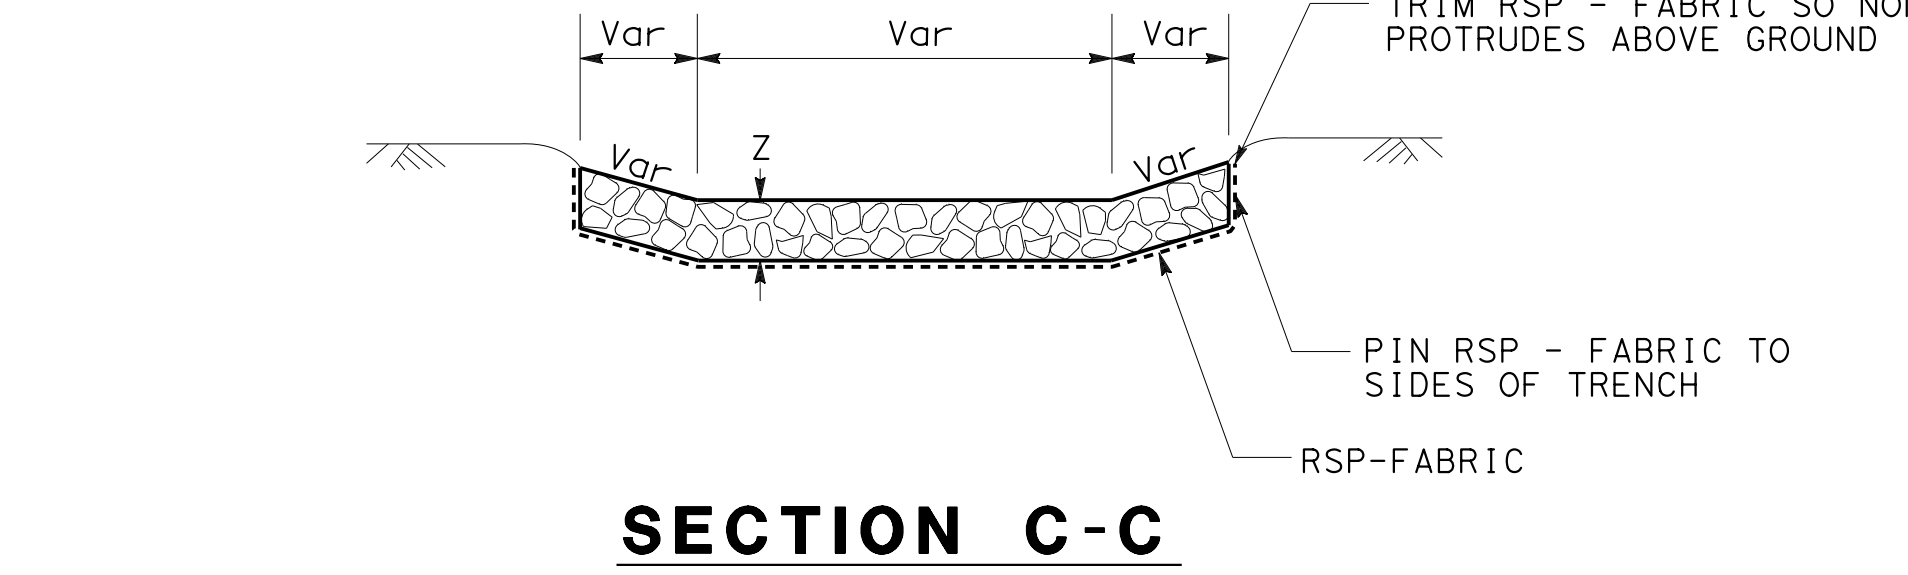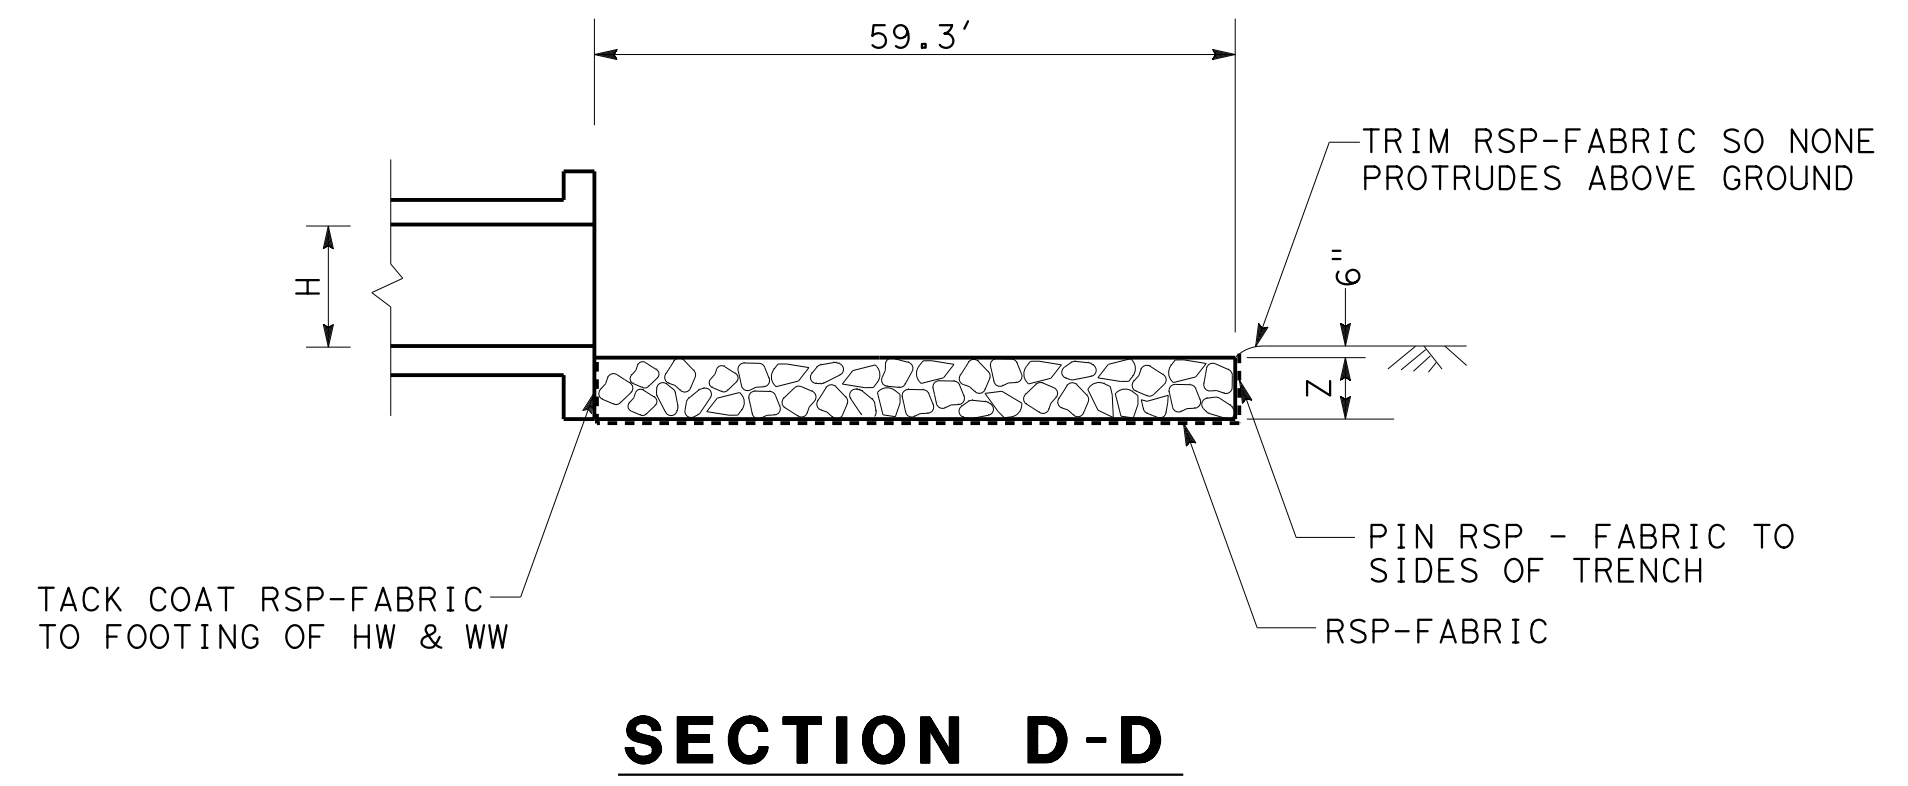

Dist	COUNTY	ROUTE	POST MILES TOTAL PROJECT	SHEET No.	TOTAL SHEETS
08	Riv	60	22.1/26.6	199	680

8-1-18
DATE

8-15-18
PLANS APPROVAL DATE

REGISTERED PROFESSIONAL ENGINEER

HA VU

No. C61359

Exp. 9-30-19


CIVIL

STATE OF CALIFORNIA

THE STATE OF CALIFORNIA OR ITS OFFICERS OR AGENTS SHALL NOT BE RESPONSIBLE FOR THE ACCURACY OR COMPLETENESS OF SCANNED COPIES OF THIS PLAN SHEET.

CLASS OF RSP	Z (TRENCH DEPTH)
II	1.8'
III	1.8'
IV	2.5'
V	3.3'
VII	4.3'
VIII	5.4'


Dist	COUNTY	ROUTE	POST MILES TOTAL PROJECT	SHEET No.	TOTAL SHEETS
08	Riv	60	22.1/26.6	200	680
 REGISTERED CIVIL ENGINEER			8-1-18		
8-15-18			PLANS APPROVAL DATE		
<i>THE STATE OF CALIFORNIA OR ITS OFFICERS OR AGENTS SHALL NOT BE RESPONSIBLE FOR THE ACCURACY OR COMPLETENESS OF SCANNED COPIES OF THIS PLAN SHEET.</i>					

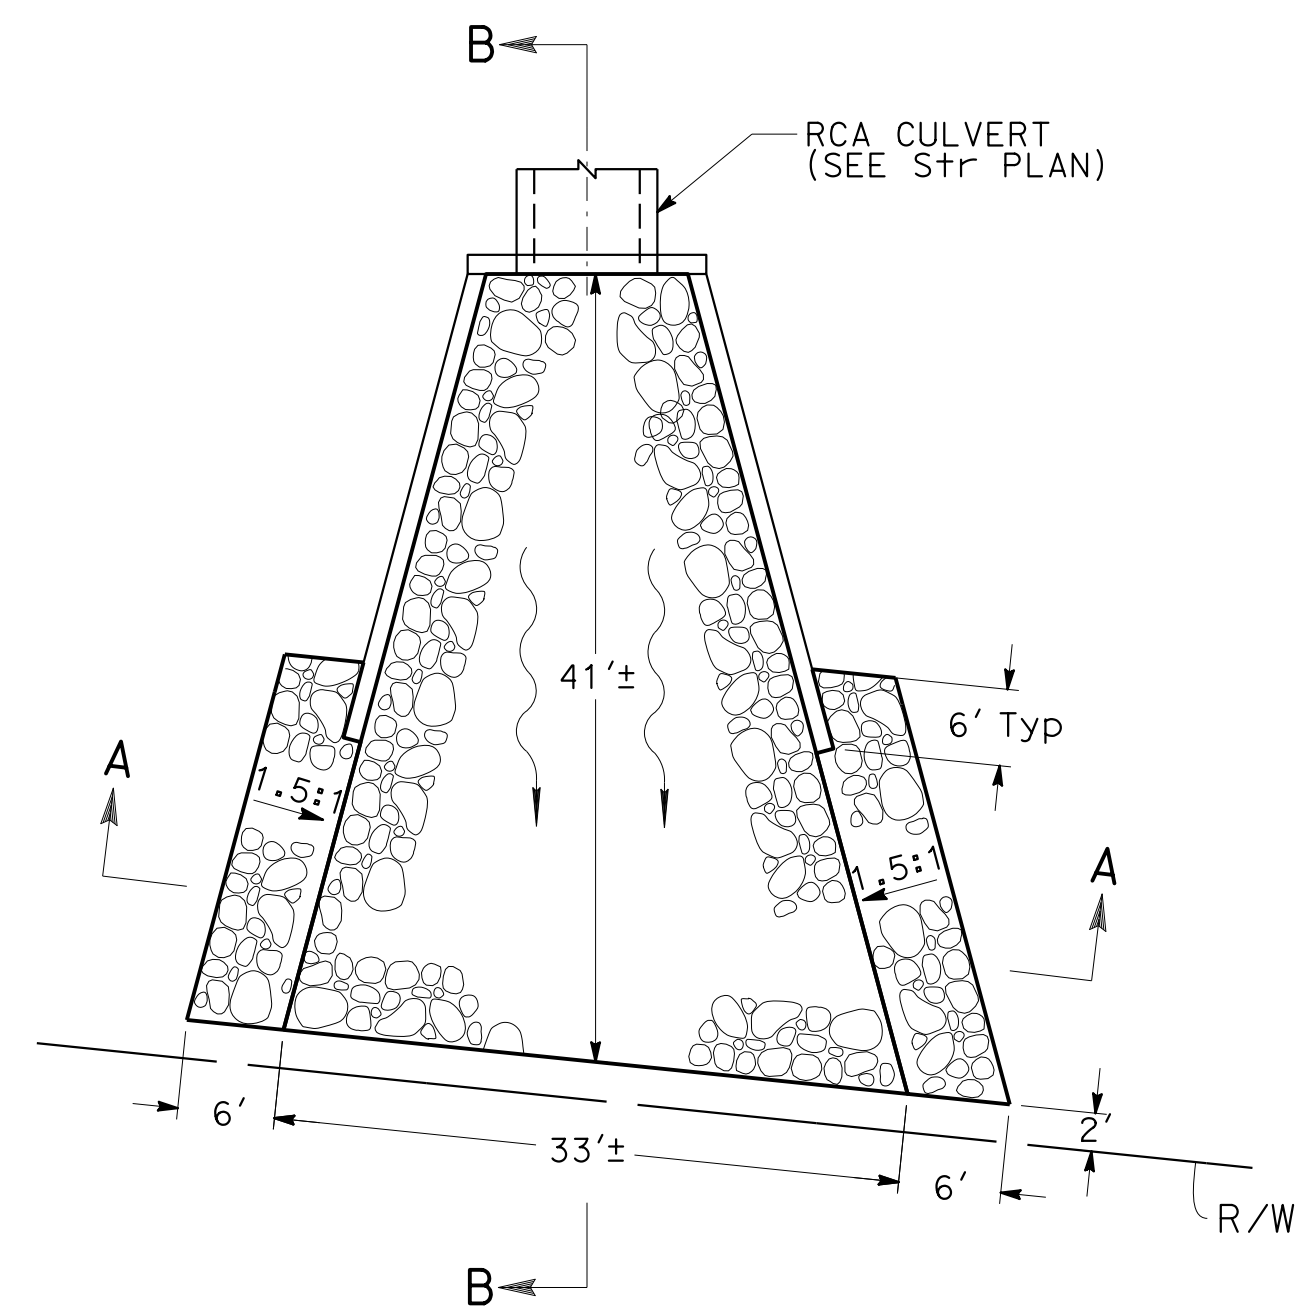

PLAN VIEW

10


STATION 551+50

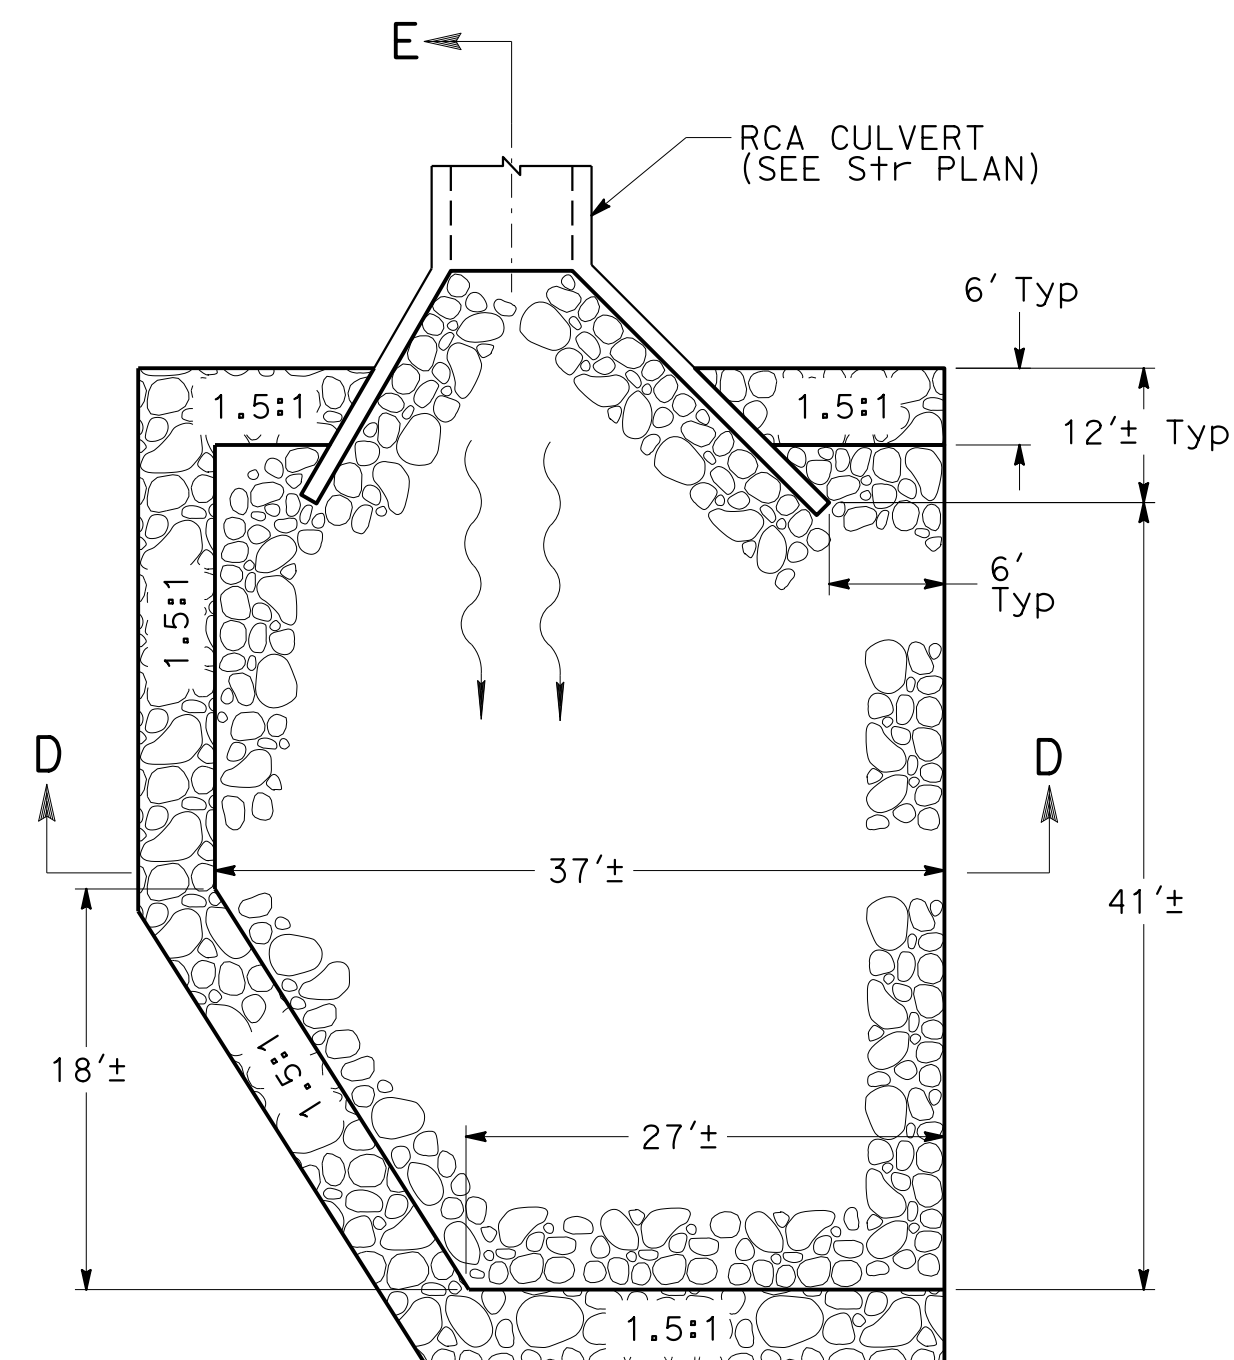

PLAN VIEW

23

STATION 580+20

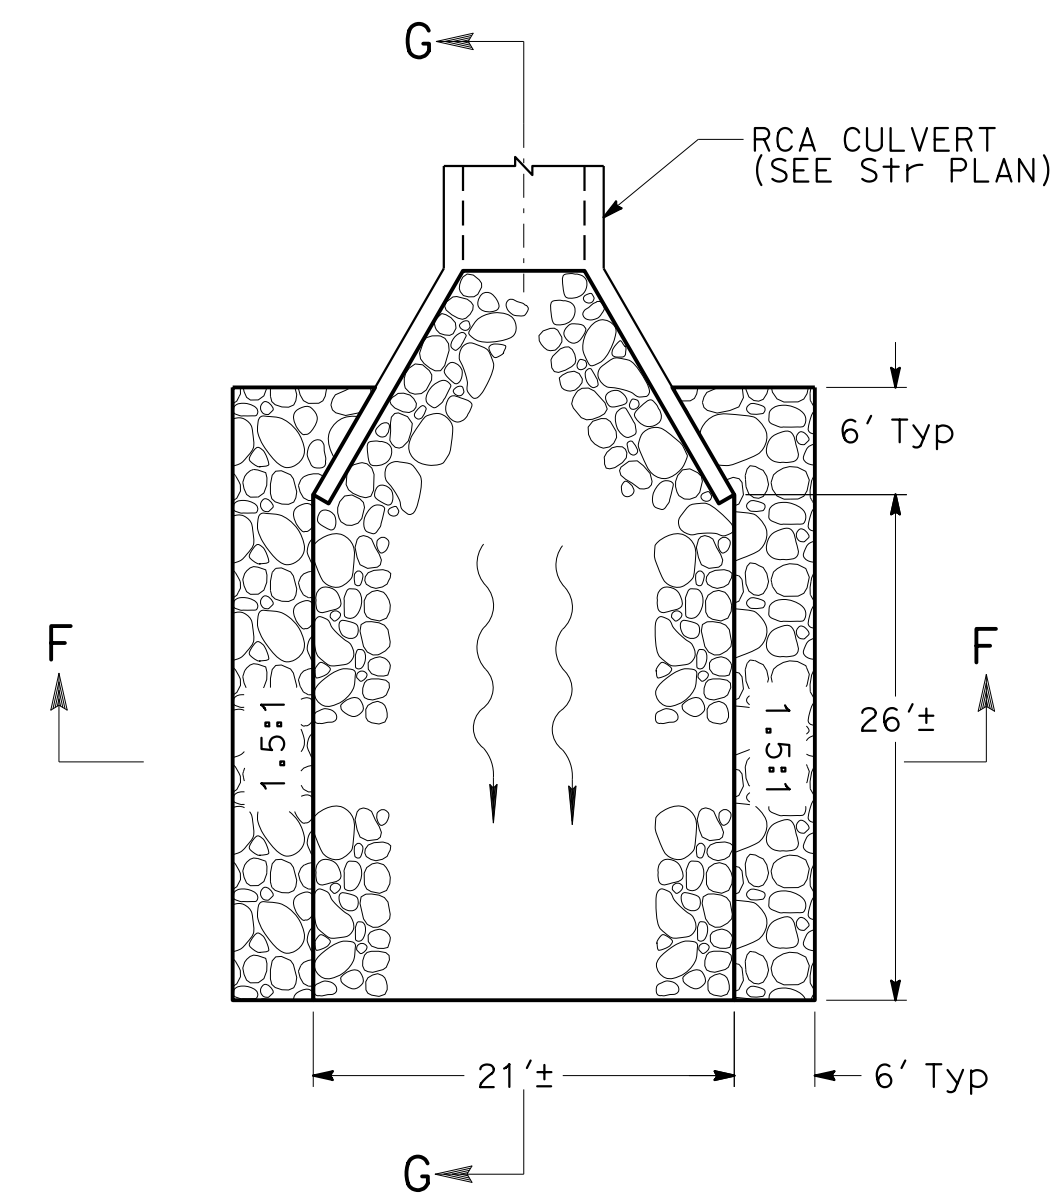


PLAN VIEW


32

STATION 600+38


DRAINAGE SYSTEM	CLASS OF RSP LAYER		MINIMUM THICKNESS	METHOD OF PLACEMENT	CLASS OF RSP-FABRIC
	OUTSIDE	BACKING			
	V		3.3'	B	8
		II	1.8'	B	
	V		3.3'	B	8
		II	1.8'	B	
	V		3.3'	B	8
		II	1.8'	B	

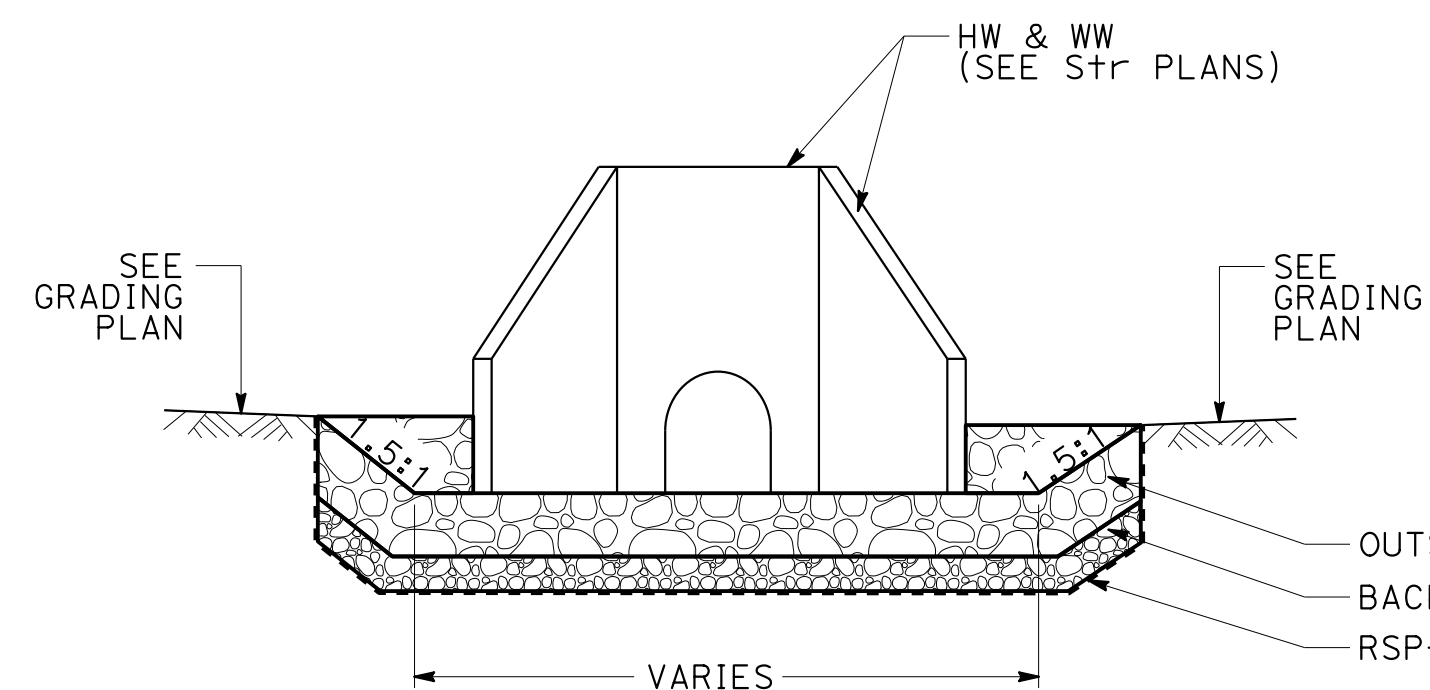


SECTION A-A

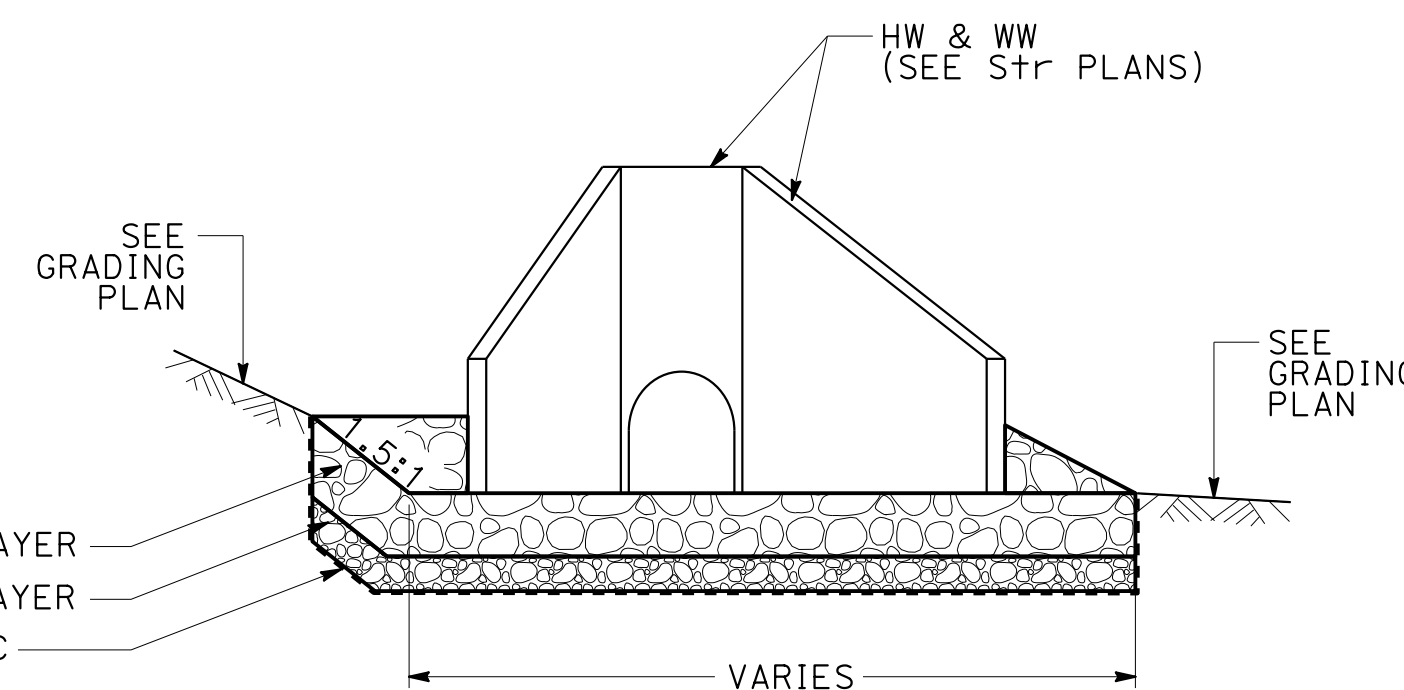


SECTION D-D

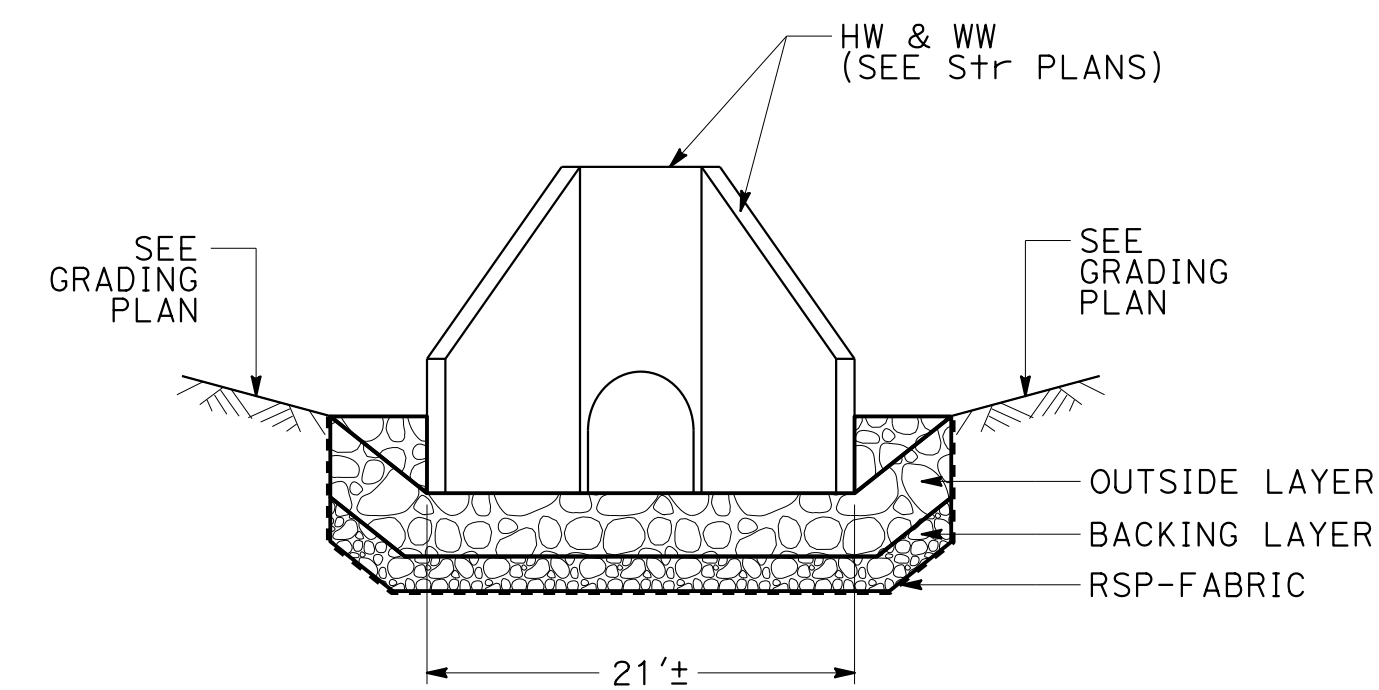


SECTION F-F

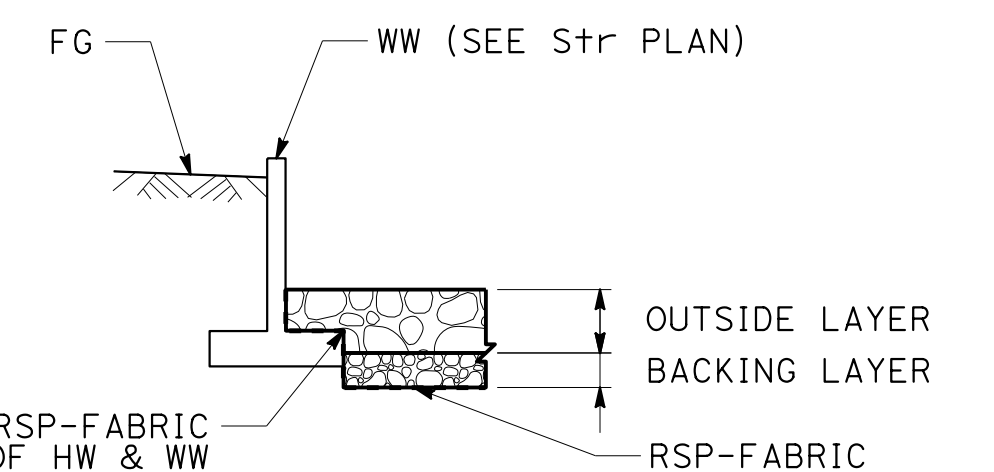


SECTION C-C

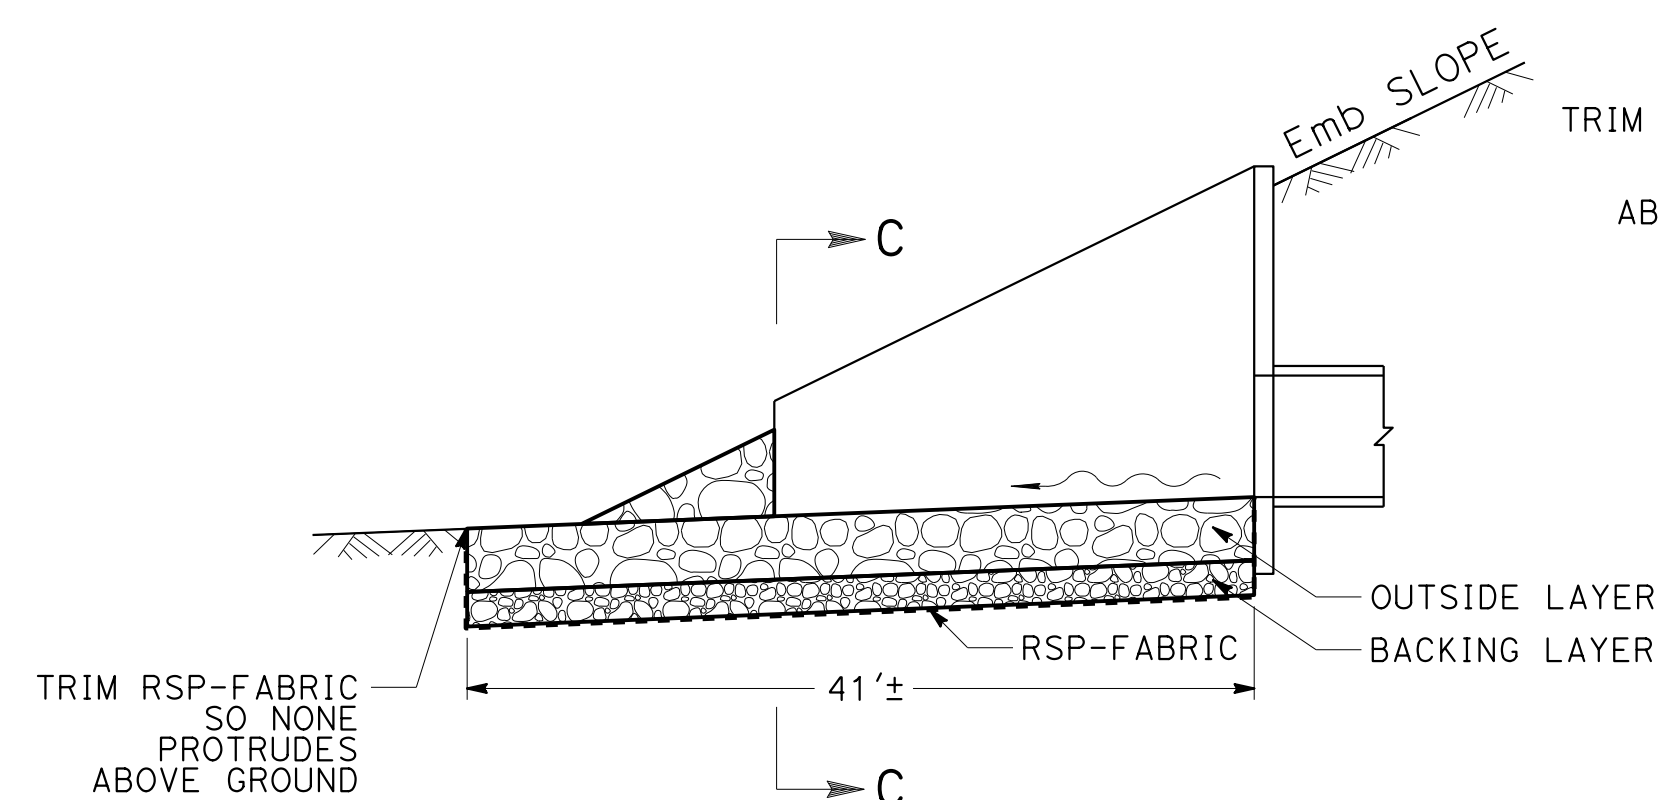

SECTION B-B

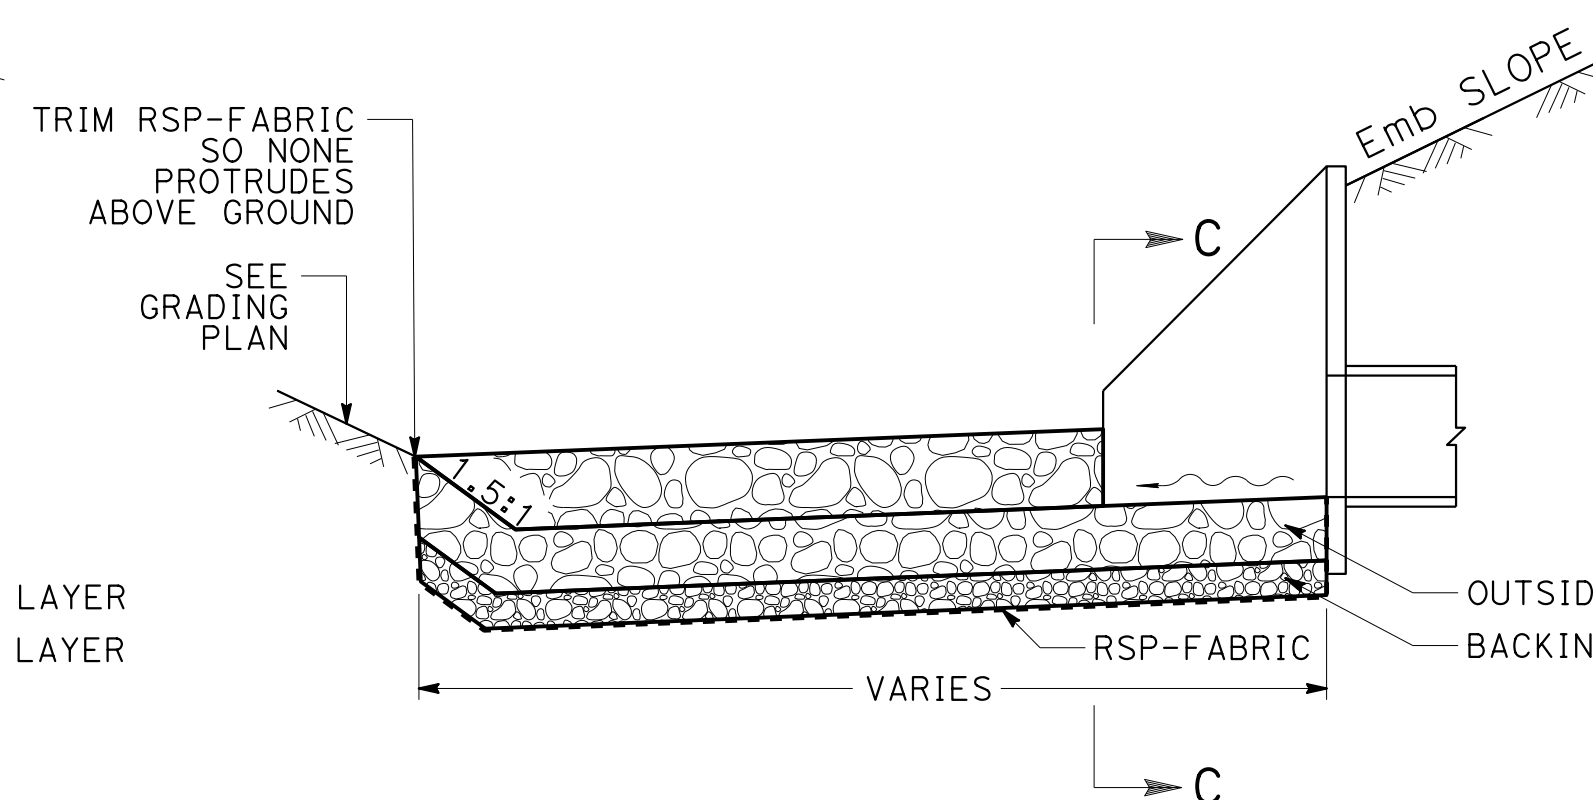

SECTION E-E

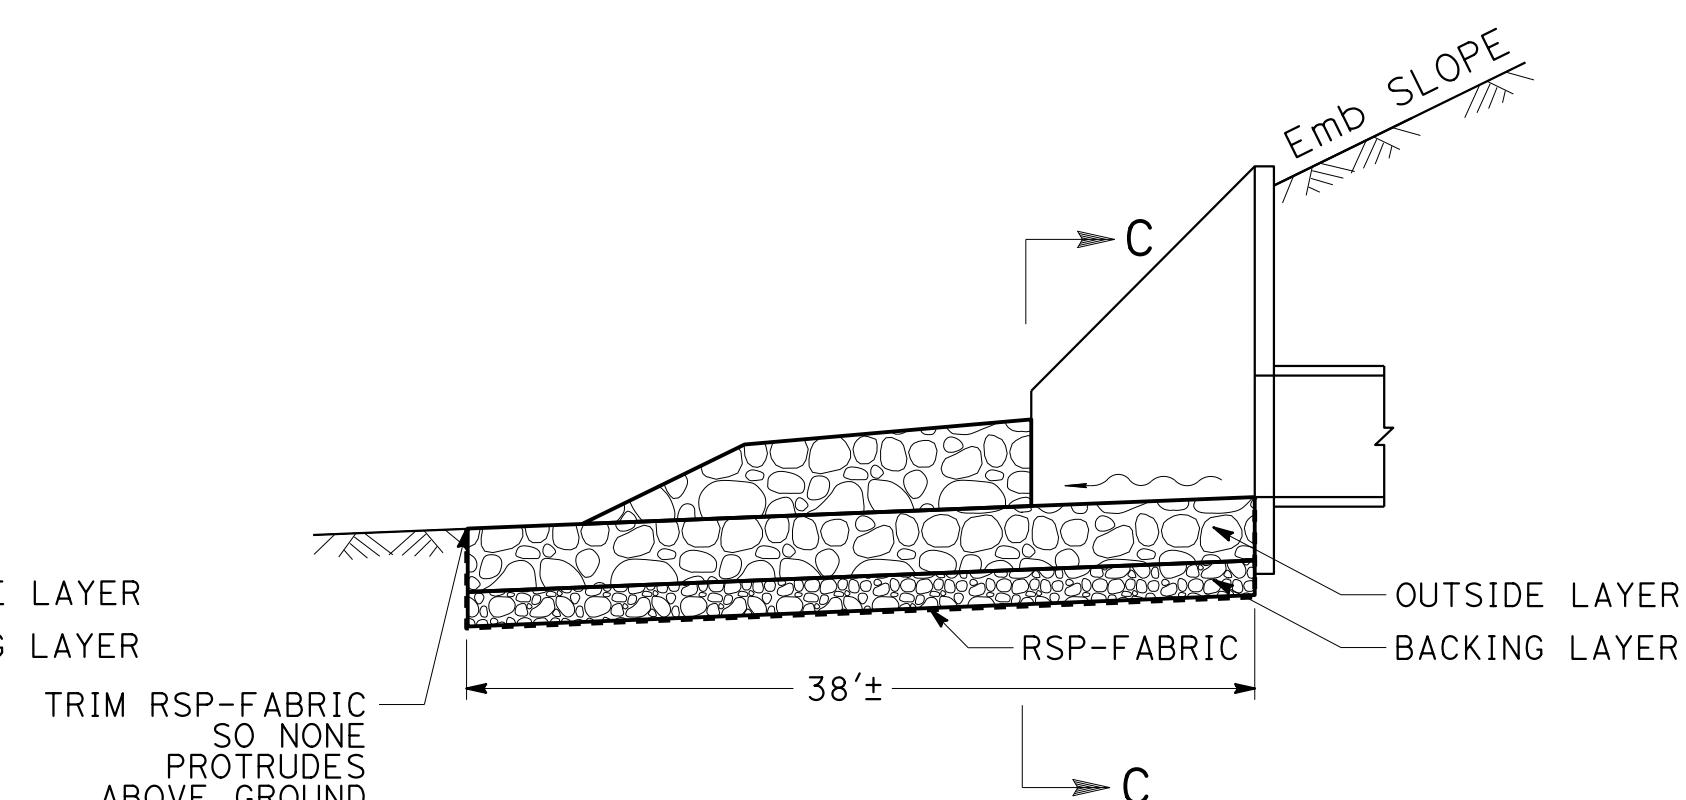

SECTION G-G

10 23 32

DRAINAGE DETAILS

NO SCALE

DD - 8